


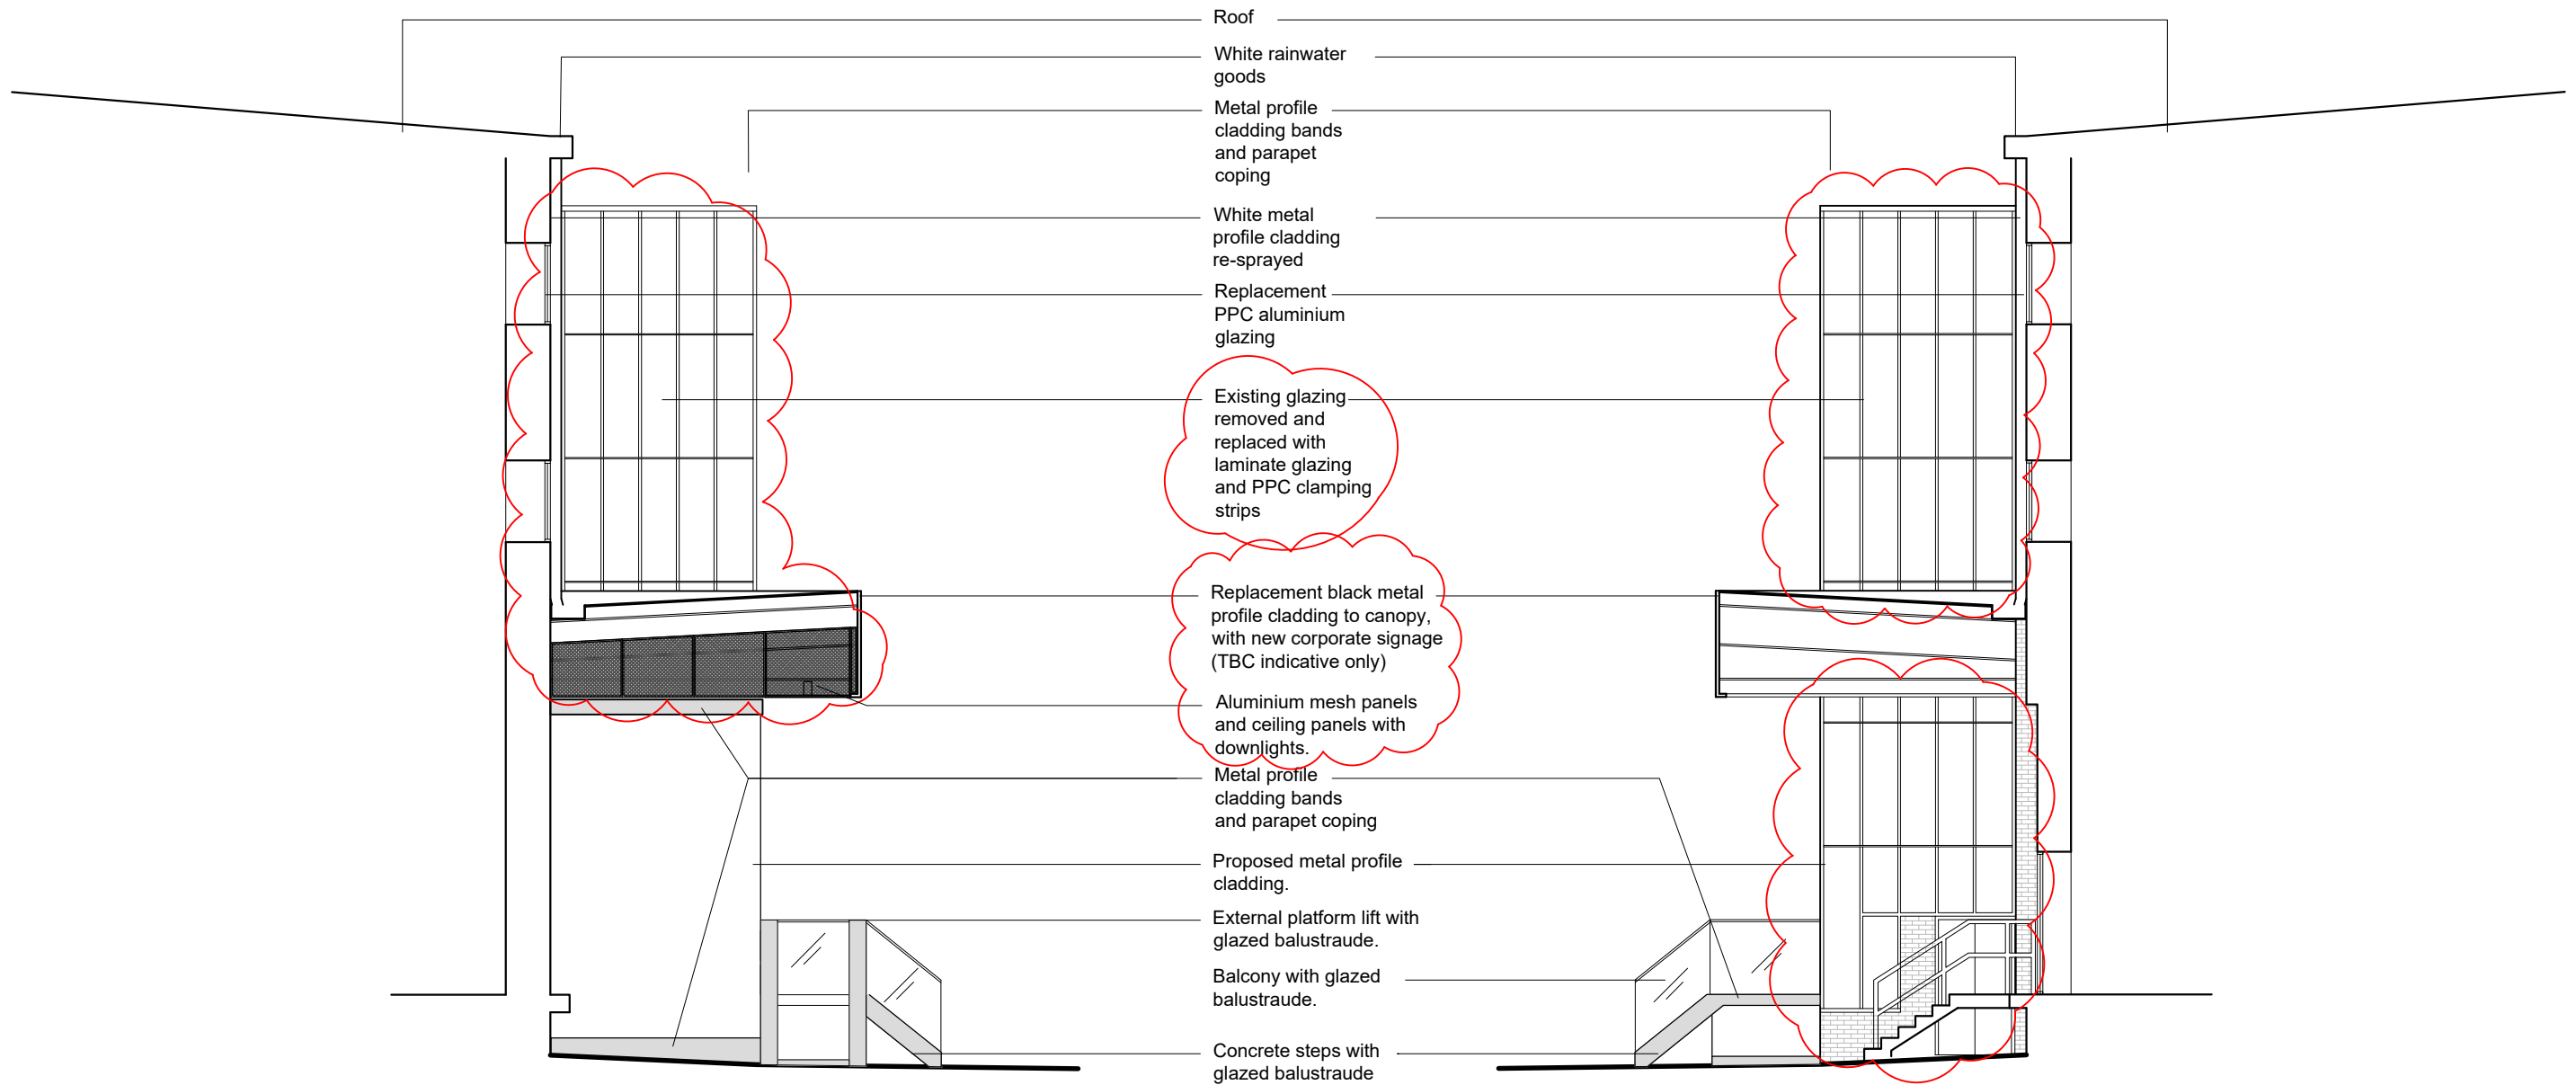

Proposed Side South Elevation
Scale 1:100 at A3

Proposed Side North Elevation
Scale 1:100 at A3

REV	DESCRIPTION	DATE	HM
A	Planning issue. Notes added.	27.11.2019	HM
B	Dimensions added for pricing.	18.12.2019	HM
C	Planning issue. Stair cladding and door omitted, replacement glazing added.	15.01.2020	HM

Client: Storm
Project: Building 558, Shoreham Road West, TW6 3RT
Title: Proposed Side Elevations
Project No: S19-042
Drawn by: HM
Scale: 1:100 @ A3

Drg No: PL013 Rev: C
scale (m)
1:100
0 0.5 1 1.5 2 2.5 3

CMIS
CMI STUDIO ARCHITECTS
UNIT 231 METAL BOX FACTORY, 30 GREAT
GUILDFORD STREET, LONDON, SE1 0HS
T: (020) 8567 0811 F: (01908) 227 319 W: cmistudio.co.uk
STUDIO | ARCHITECTURE | INTERIOR DESIGN
PRINCIPAL DESIGNERS | PROJECT MANAGEMENT

STATUS: PLANNING