


SITE PLAN 1:500

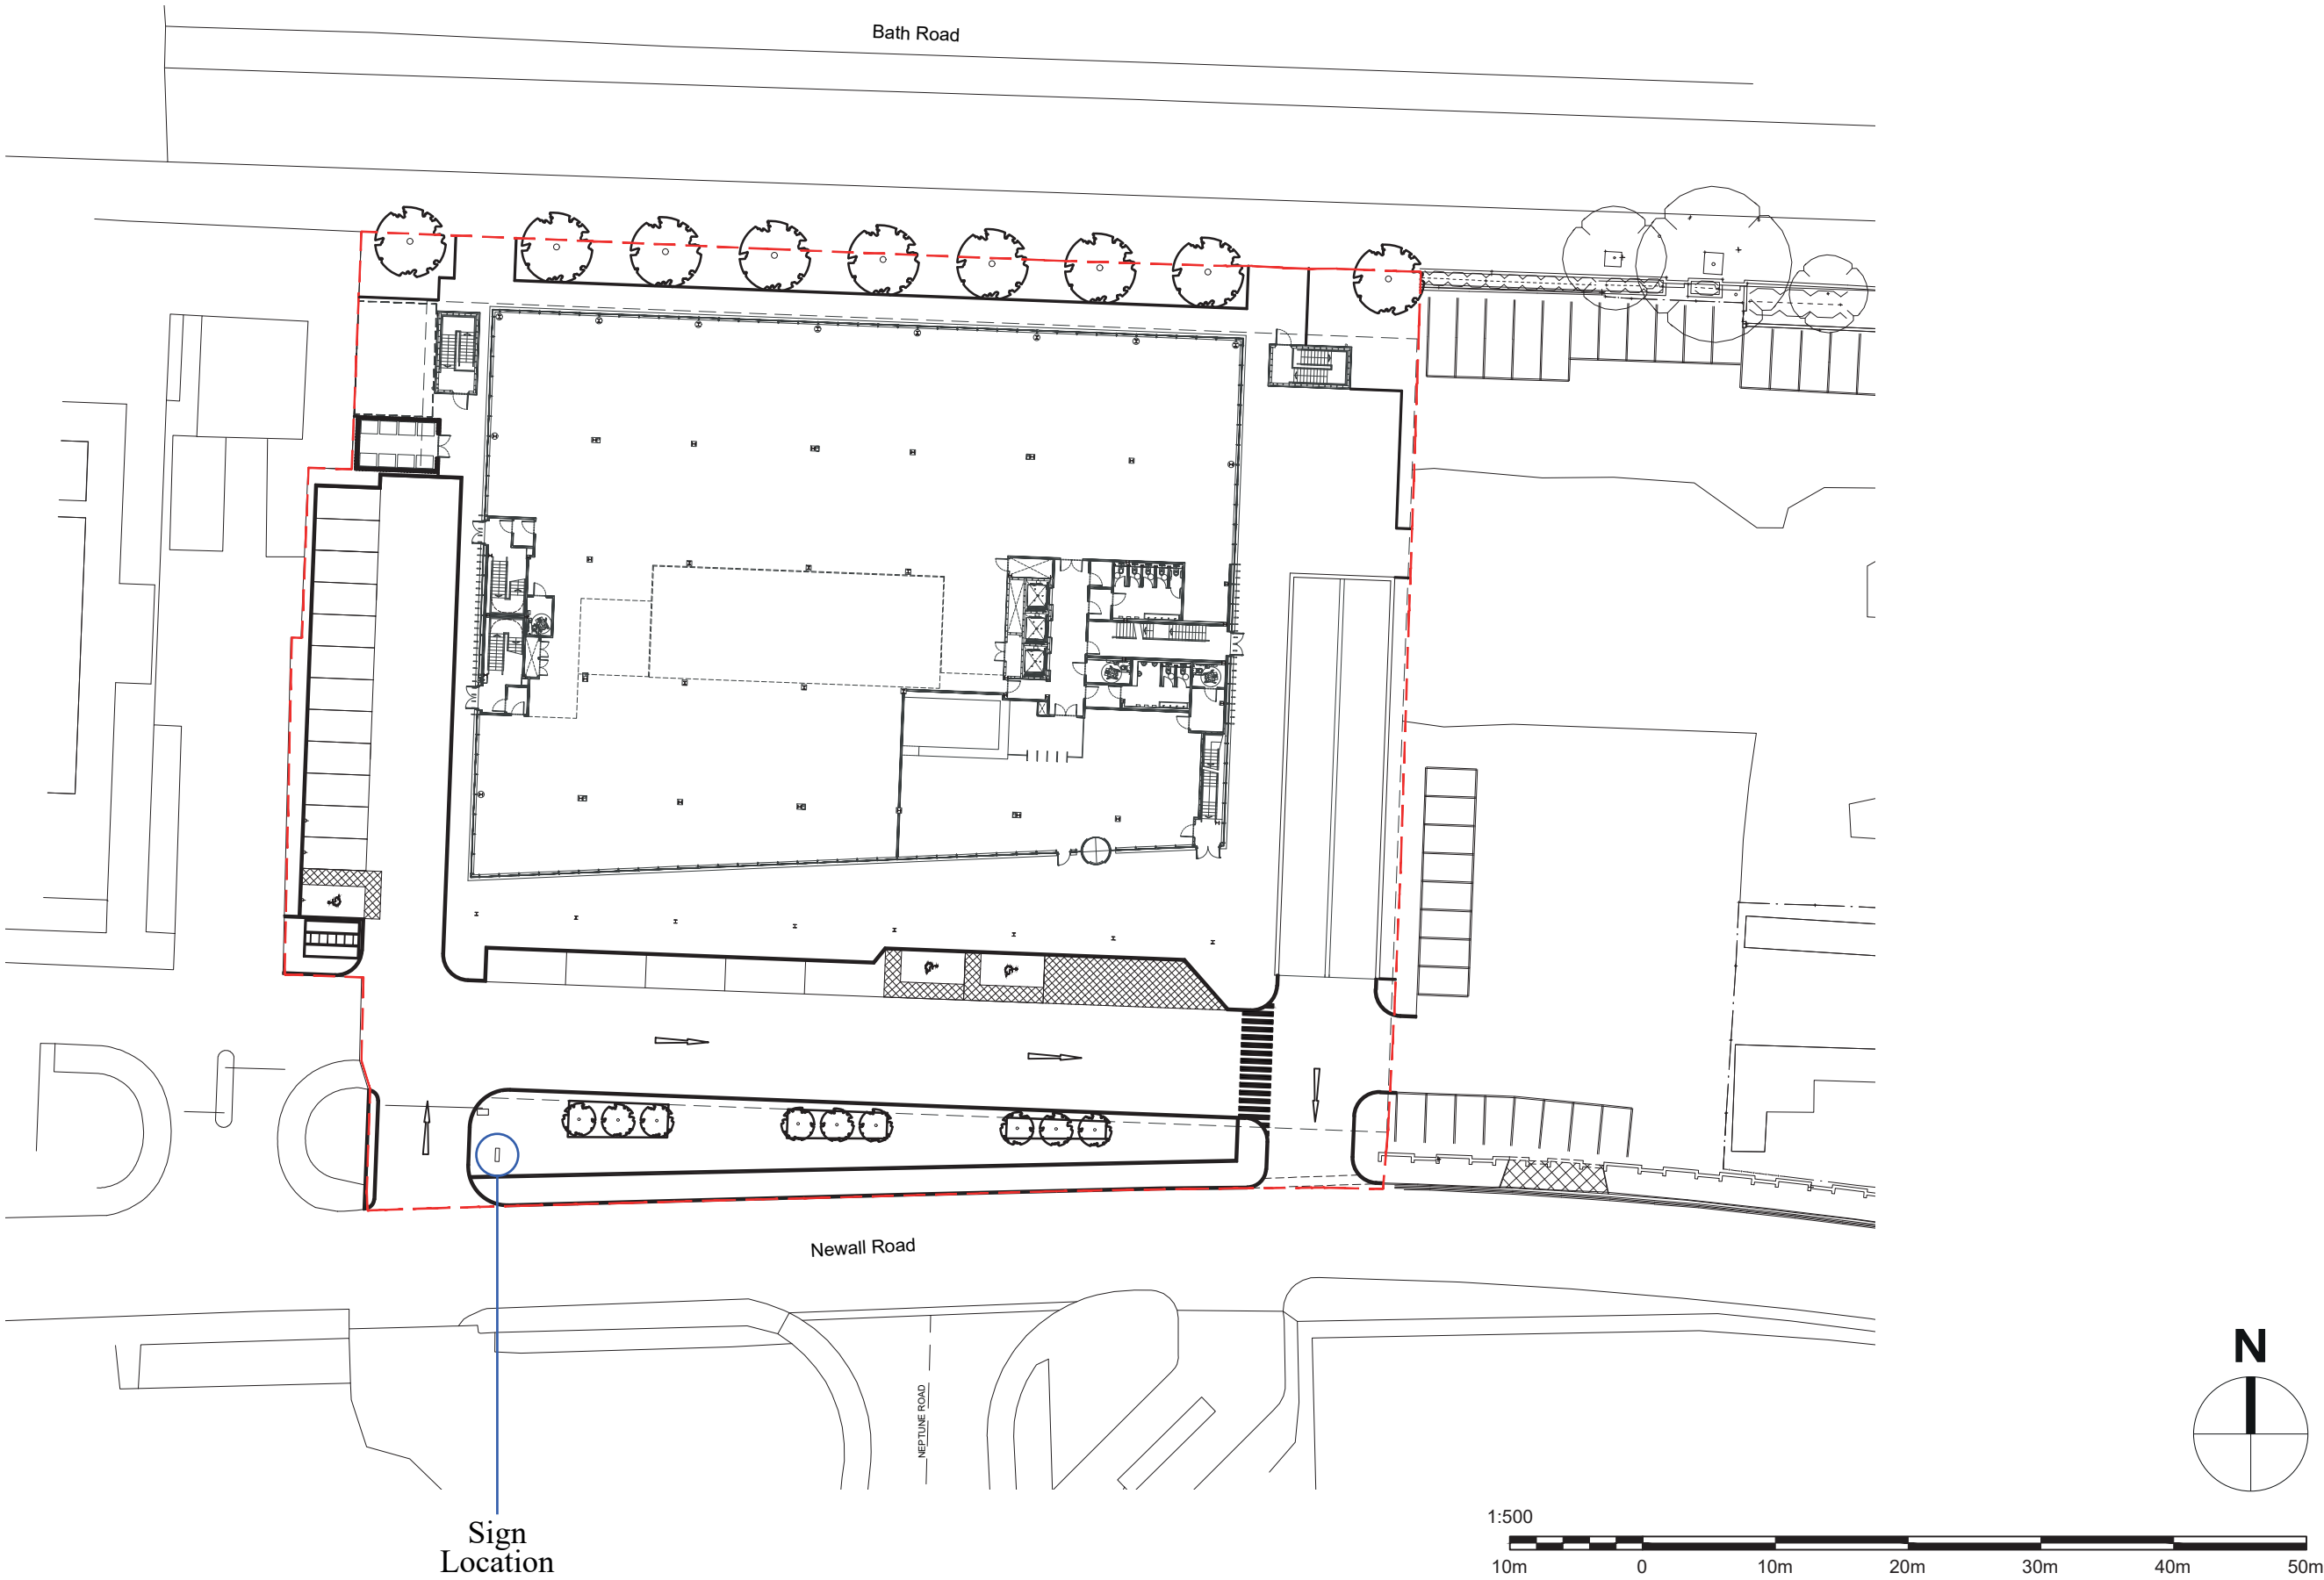

Client:
Project:

Start Date: 13/09/19
Rev. Number: P02
Rev. Date: 07/11/19
Drawn By: IC
Checked By: SP

Notes:

Drawing Title:
Sign 01 Details

ascot
EST. 1938
inspired signage and
architectural creations
t 0845 604 0899
e info@ascotsigns.com
w www.ascotsigns.com