




01 PROPOSED FRONT ELEVATION
1:100 @ A3

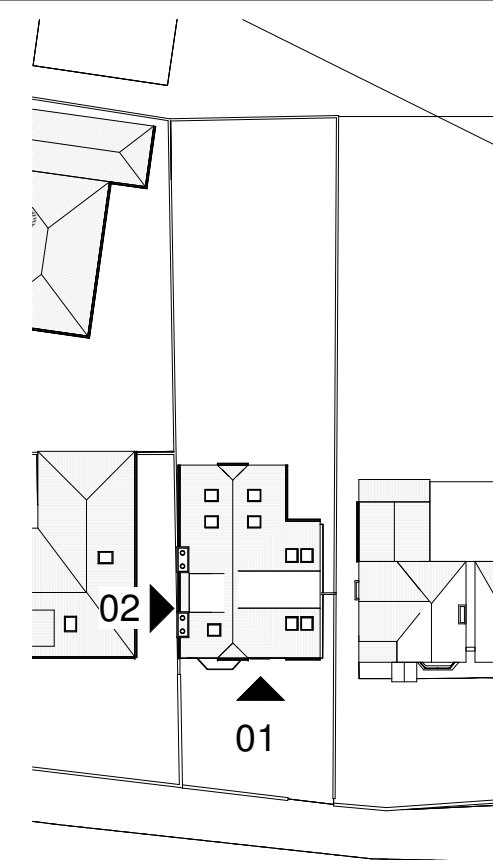

01 KEY PLAN
1:500 @ A3

PLANNING ISSUE 1


1:100@A3
0 1 5M

J79 STUDIO
T: +44 (0)7742 071 052
W: info@j79studio.co.uk
Unit 312
Wey House
15 Church Street
Weybridge
KT13 8NA

FOR
**ALL DIMENSIONS TO BE CHECKED ON SITE
OBTAINED BUILDING CONTROL /PLANNING
APPROVAL BEFORE WORK COMMENCE**

This drawing is the property of J79 Studio. Copyright is reserved & this drawing is issued on the condition that it is not copied, reproduced, retained or disclosed to any unauthorised person, either wholly or in part, without our consent. Do not scale from this drawing, check all dimensions on site. Any errors please notify architect in the first instance.

Rev	Date	Note
P1	09-09-21	Planning issue
PROJECT		
117 Belmont Rd, Uxbridge UB8 1QZ		
DRAWING TITLE		
PROPOSED ELEVATION 1 OF 2		
PROPOSED DEVELOPMENT / STATUS		
SIDE + REAR DOUBLE STOREY EXTENSION		
DRAWN BY		CHECKED BY
Author		Checker

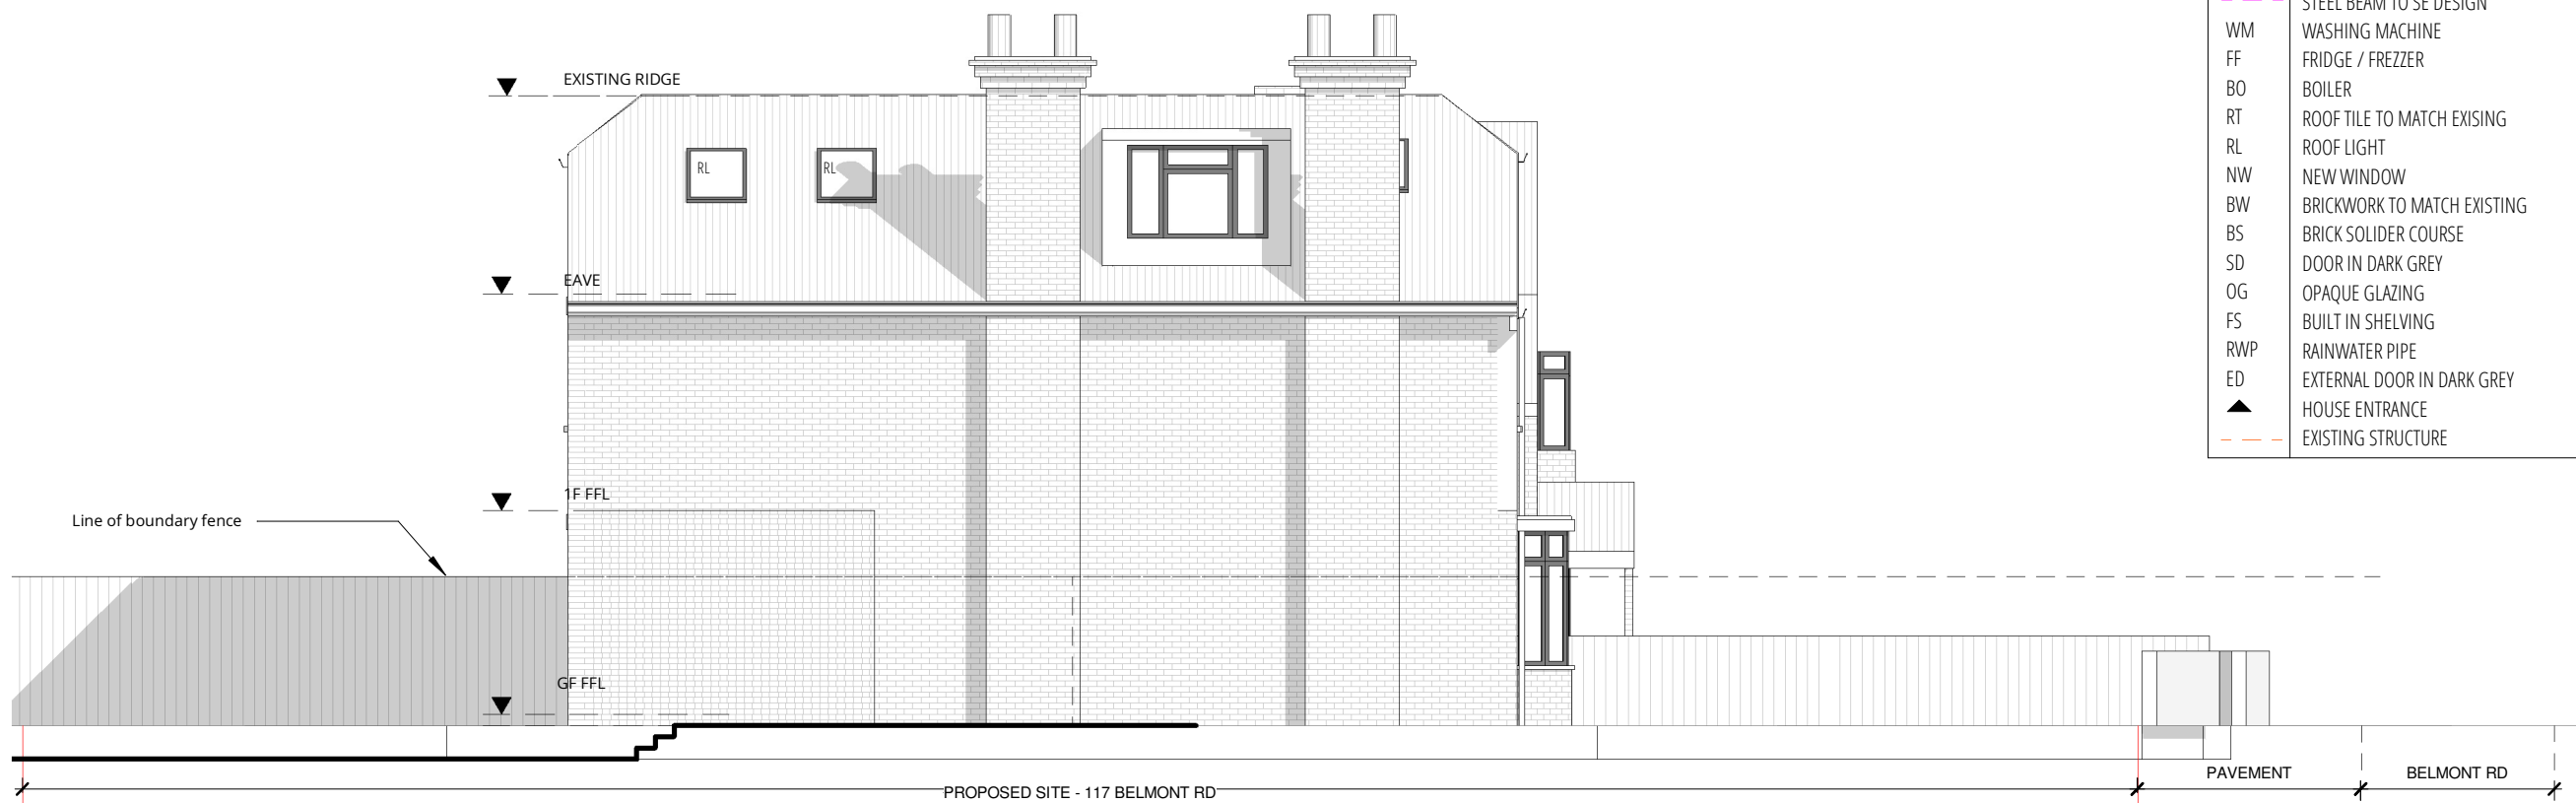

02 PROPOSED SIDE / WEST ELEVATION
1:100 @ A3

SIDE & REAR DOUBLE STOREY EXTENSION SCHEME

PROJECT NO.	DATE	SCALE
1900	SEP 2021	1:100 @ A3
DRAWING NO.		REVISION
A120		P1