



SIDE & REAR DOUBLE STOREY EXTENSION SCHEME

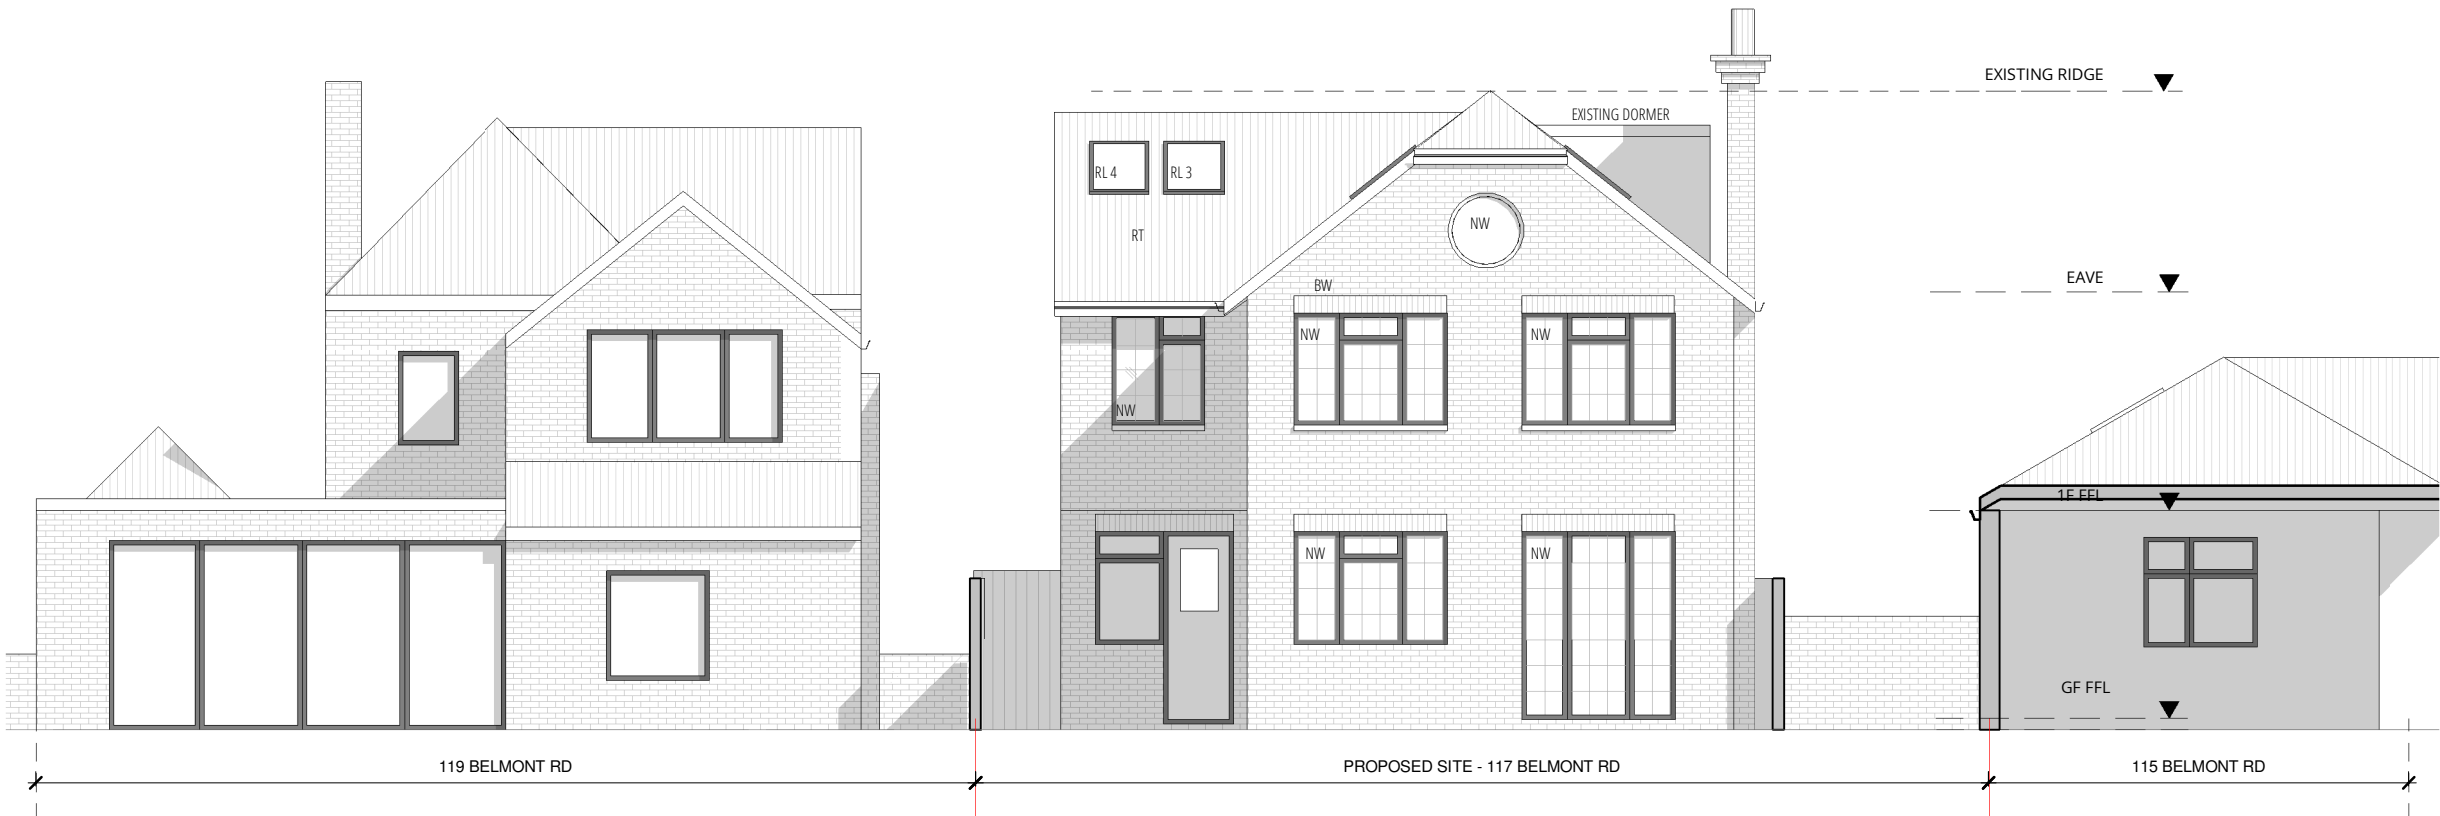

01 PROPOSED REAR ELEVATION
1:150 @ A3

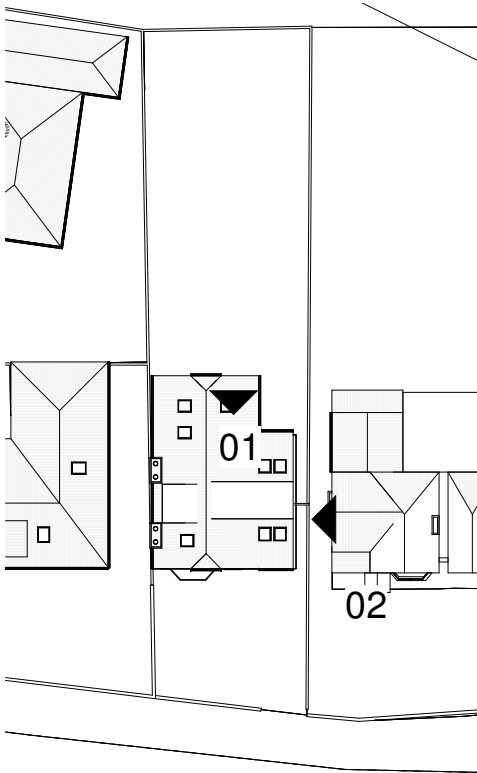

01 KEY PLAN
1:500 @ A3

PLANNING ISSUE 1

1:100@A3
0 1 5M

J79 STUDIO
T: +44 (0)7742 071 052
W: info@j79studio.co.uk

Unit 312
Wey House
15 Church Street
Weybridge
KT13 8NA


FOR
ALL DIMENSIONS TO BE CHECKED ON SITE
OBTAINED BUILDING CONTROL /PLANNING
APPROVAL BEFORE WORK COMMENCE

This drawing is the property of J79 Studio. Copyright is reserved & this drawing is issued on the condition that it is not copied, reproduced, retained or disclosed to any unauthorised person, either wholly or in part, without our consent. Do not scale from this drawing. Check all dimensions on site. Any errors please notify architect in the first instance.

Rev	Date	Note
P1	09-09-21	Planning issue

PROJECT	117 Belmont Rd, Uxbridge UB8 1QZ
DRAWING TITLE	PROPOSED ELEVATION 2 OF 2
PROPOSED DEVELOPMENT / STATUS	SIDE + REAR DOUBLE STOREY EXTENSION
DRAWN BY	Author
CHECKED BY	Checker

PROJECT NO.	DATE	SCALE
1900	SEP 2021	1:100 @ A3
DRAWING NO.	A121	REVISION P1

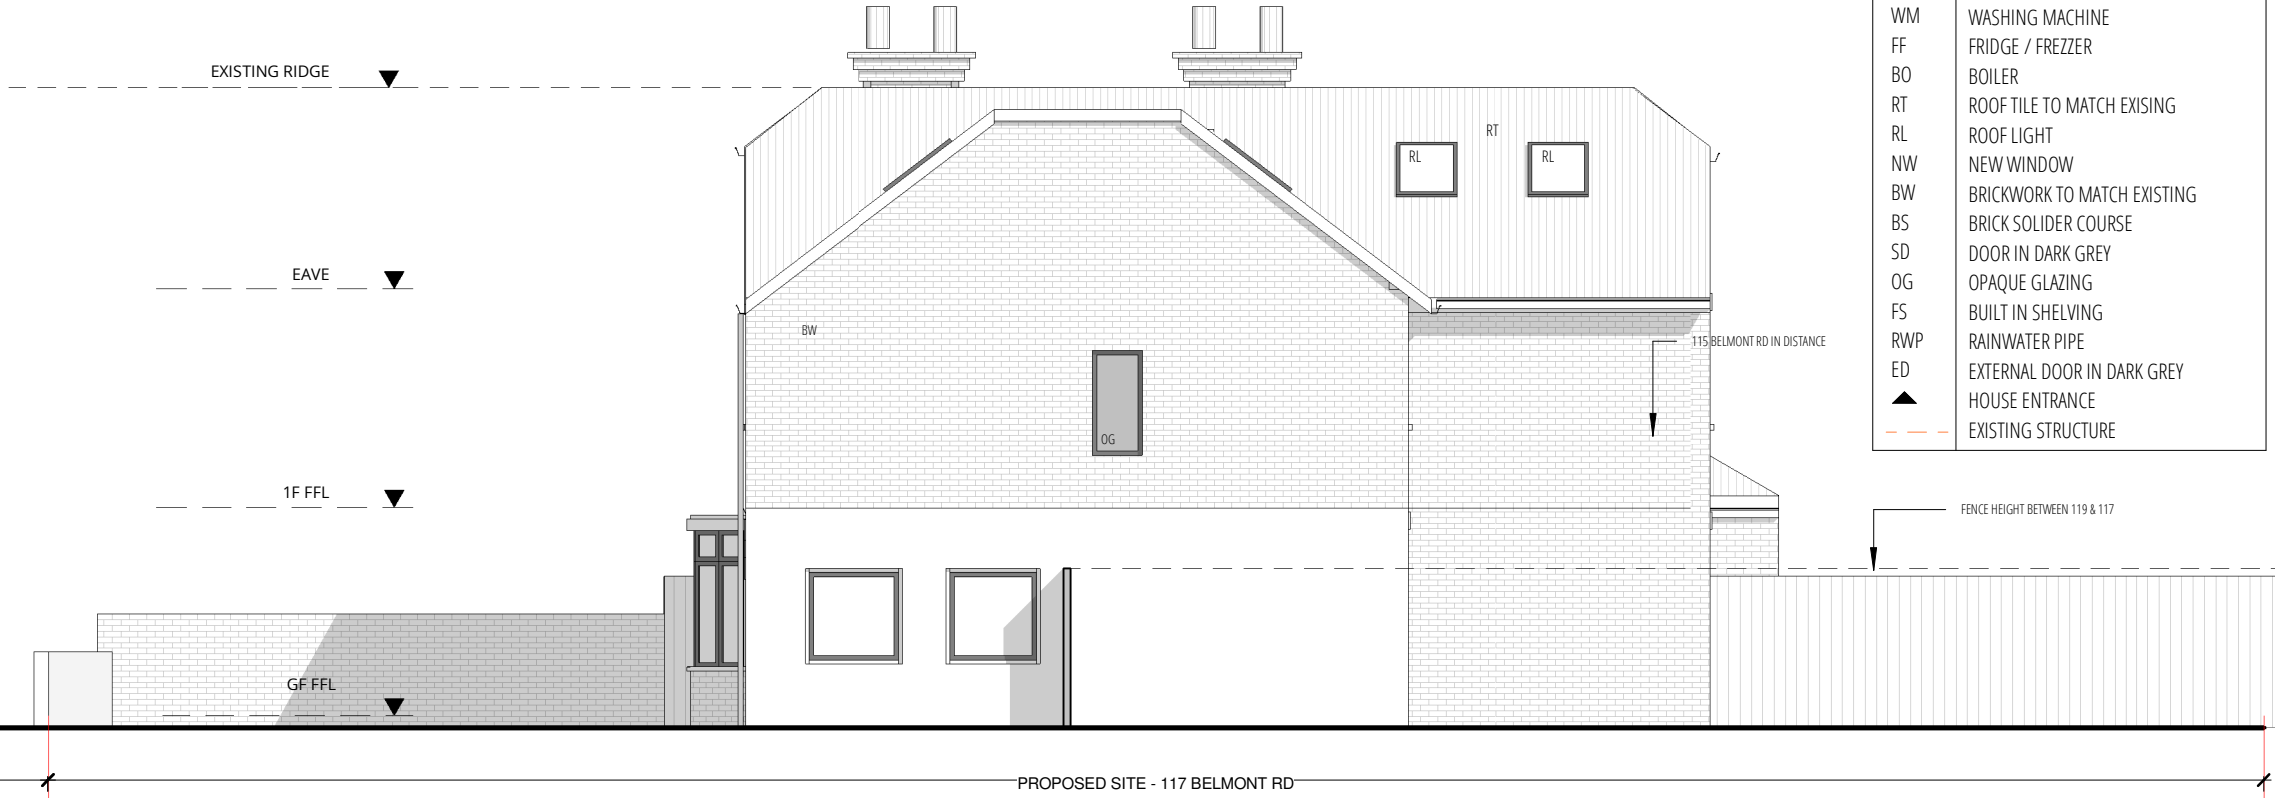

02 PROPOSED SIDE / EAST ELEVATION
1:150 @ A3