


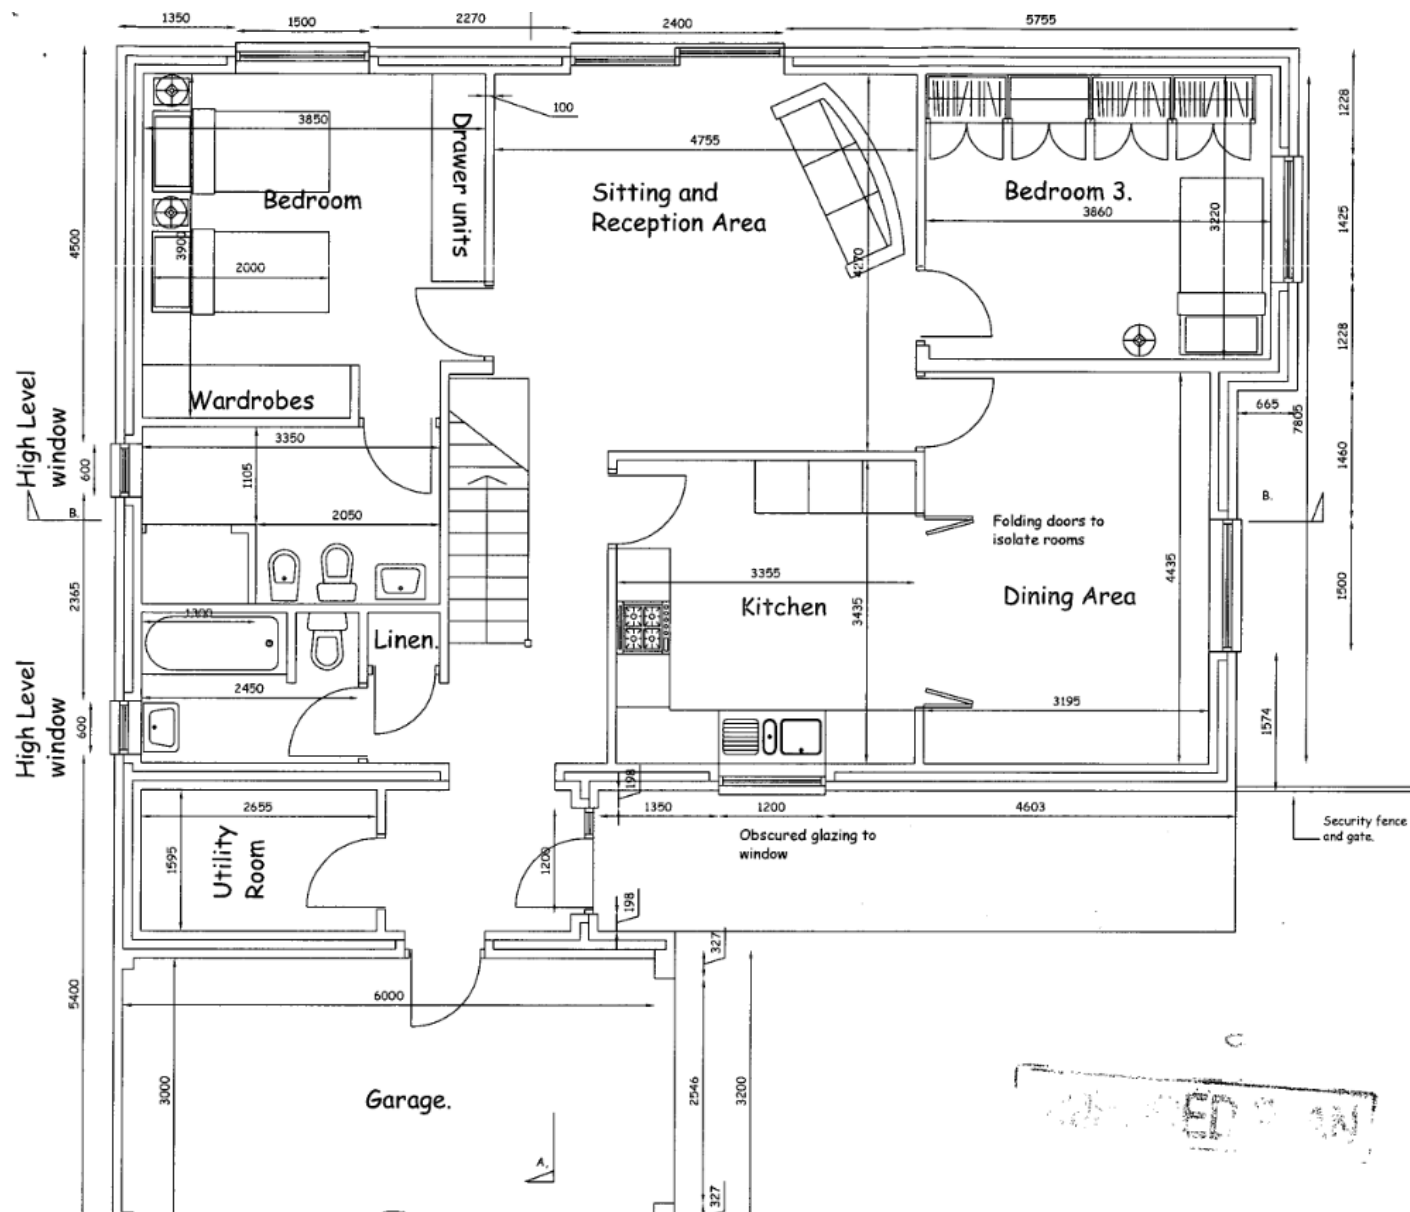

RECEIVED
25 APR 2008
PLANNING & COMMUNITY
SERVICES

E	25/04/08	Layout amendments.
D	08/01/07	client amendments.
Rev.	Date	Details

Project :
2 Belmont Close Uxbridge.
Sketch Scheme.

Title :
Proposed 3-Bed Bungalow.
Ground Floor Plan.

Dunphys
CHARTERED SURVEYORS est. 1905
RICS YORK HOUSE, MONTAGUE ROAD, HOUNSLOW, TW3 1JZ.
e-mail: surveyors@dunphys.co.uk Tel: 020 8577 5172

Scale:	Drawn:	Date:	Checked:
1 : 50.	Richard M	April 08	
Orig. No:	Revision:	CAD Ref:	
PR/34744/003	E		