



Drawing Key:

- Existing walls
- Demolitions (where cut)
- Demolitions (in elevation)
- Excavation
- Line below or hidden
- Line above or overhead
- Line assumed (TBC)
- Boundary line

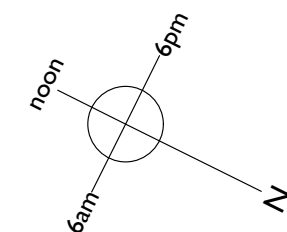

Assumed North Direction

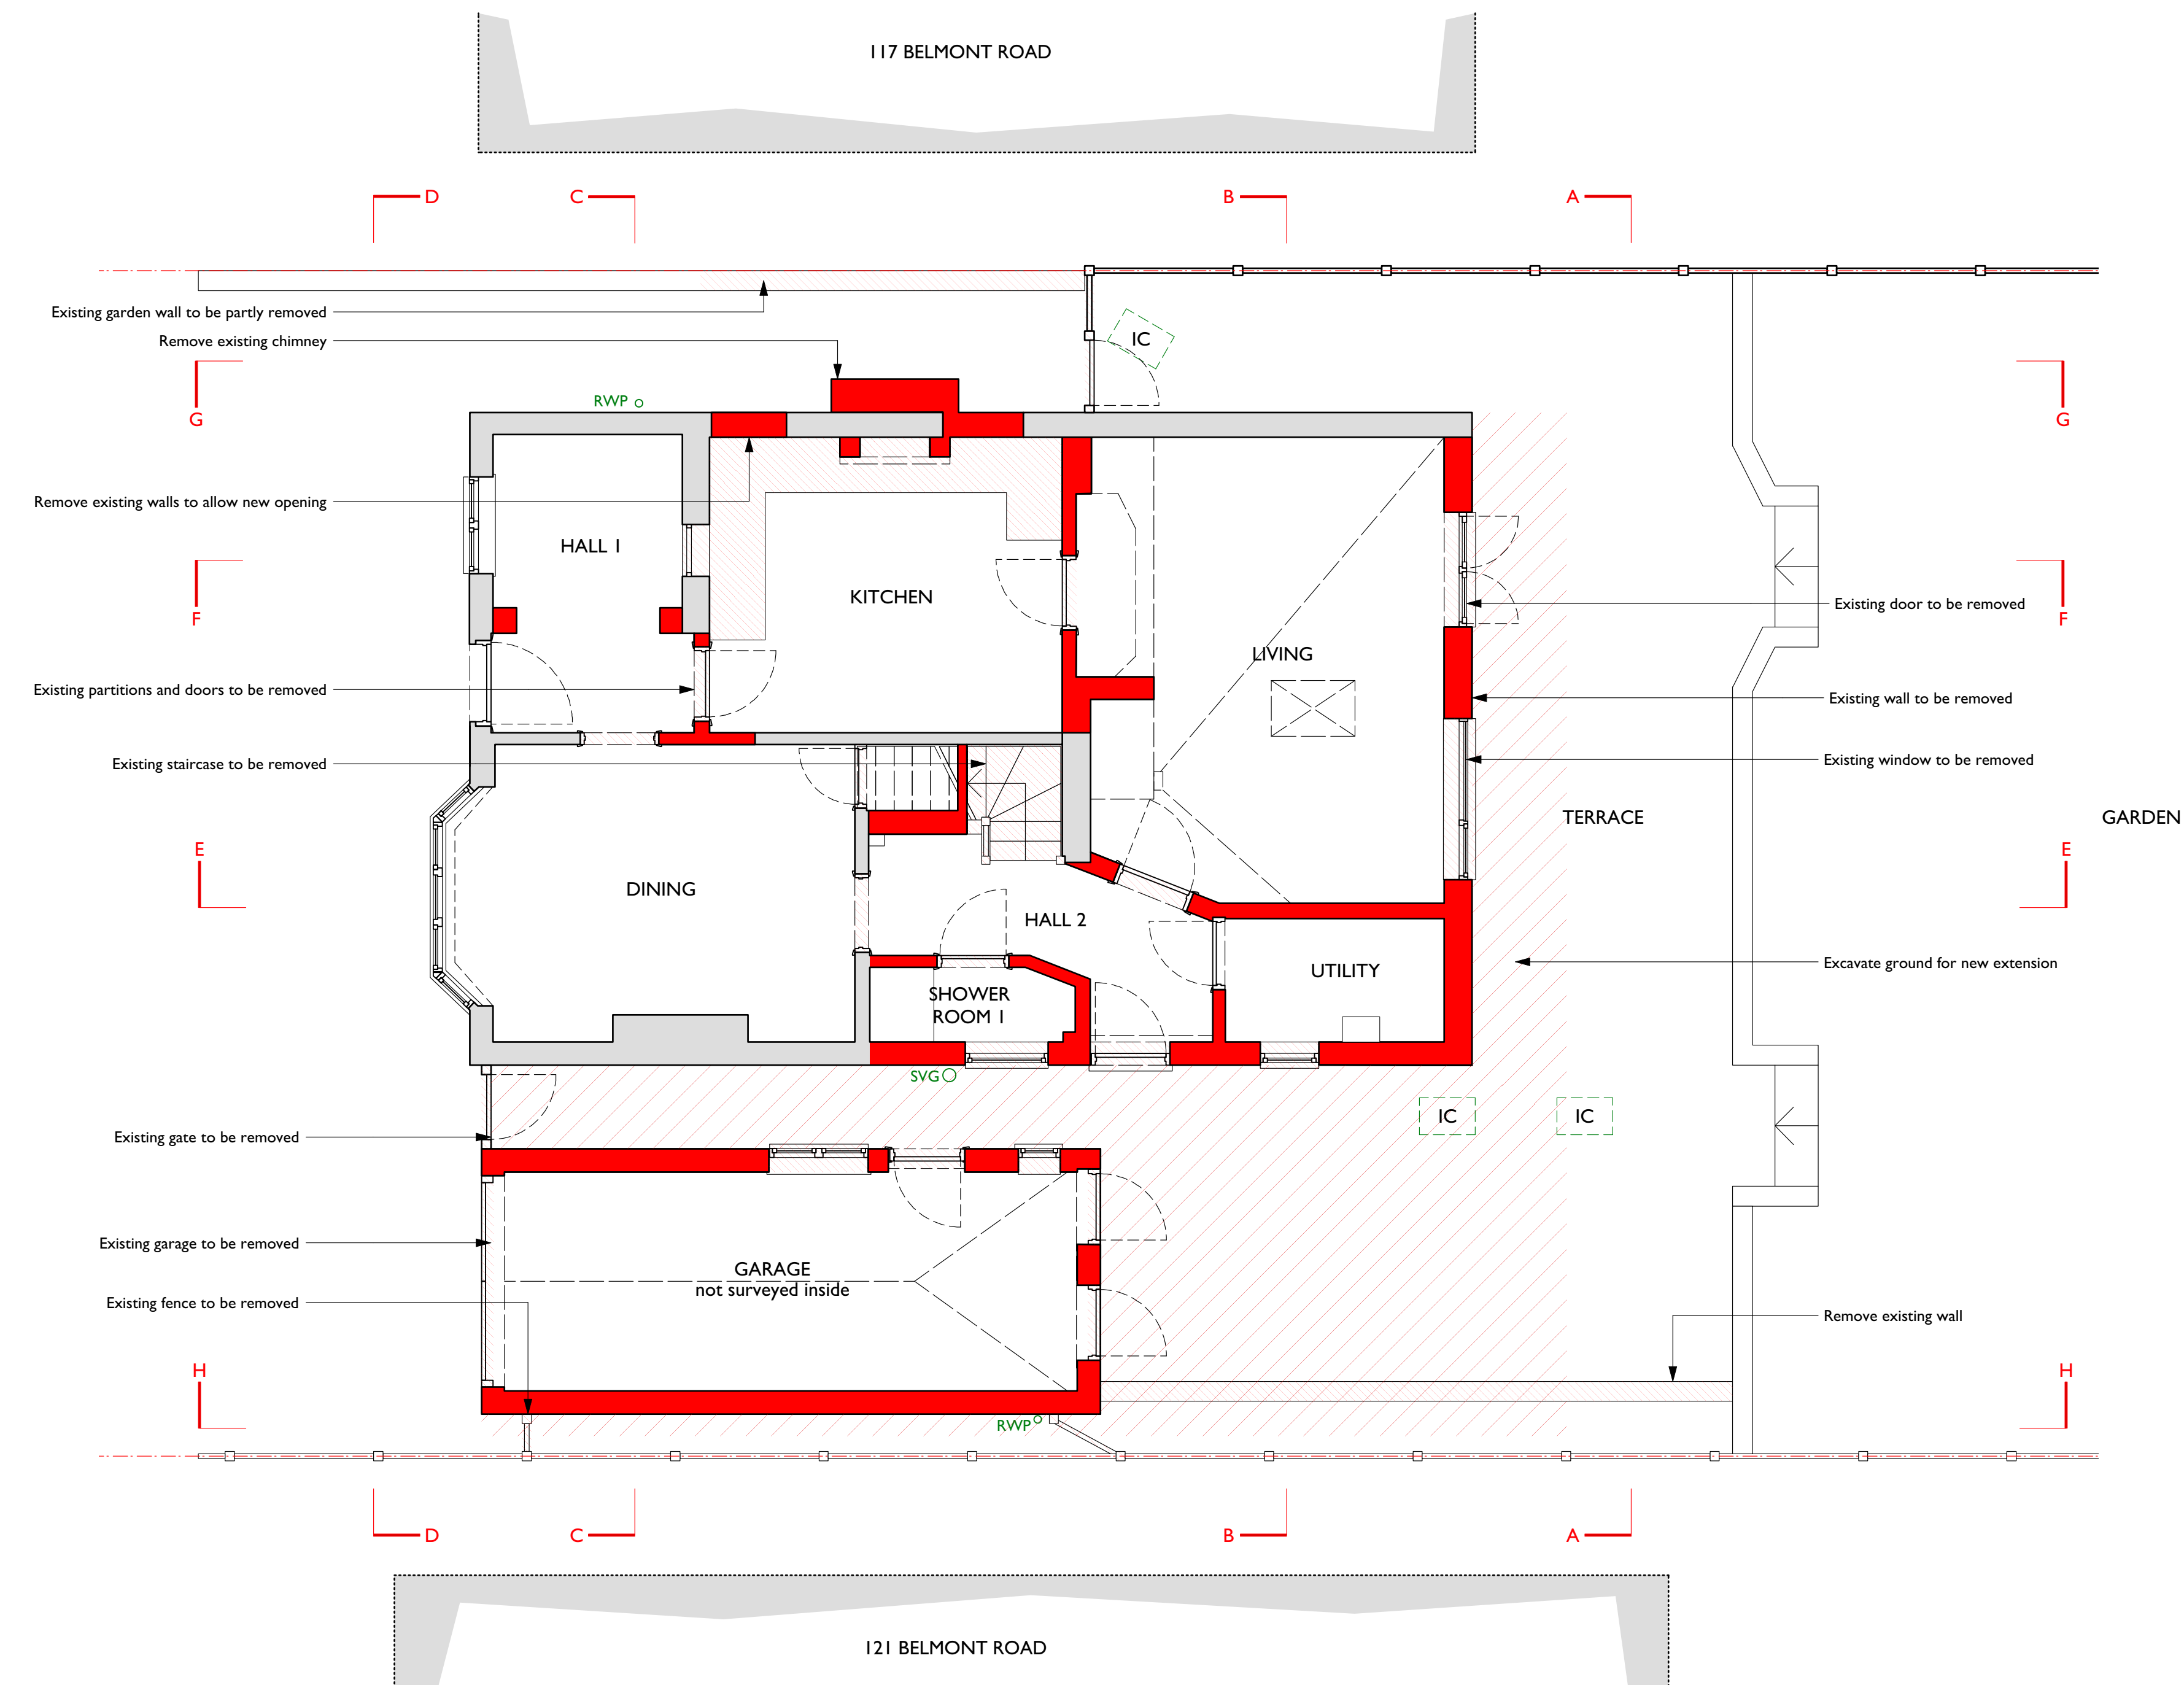

Andrew Dobson Architects

Unit 8, 126 New Kings Road,
London SW6 4LZ
Tel: 020 7736 4390
Web: www.andewdobsonarchitects.co.uk
Email: info@andewdobsonarchitects.co.uk

Note:
1. The design and drawings remain the property of Andrew Dobson Architects Ltd. The client is licensed to use this design and documents on this site only, this license is non-transferable. The design and drawings shall not be reproduced, up-loaded to the internet or traced without the permission of Andrew Dobson Architects Ltd.
2. Do not scale off this drawing check dimensions on site and advise any discrepancies before commencing work. © andrew dobson architects




Address: 119 Belmont Road, Uxbridge, UB8 1QZ

drawing title: Ground Floor Plan - Existing

drawing no.: 266-PI.001-G	Scale: 1:50 @ A2	Status: Planning
Drawn: AL	Checked: FN	Date: 17/06/15 Rev: G

Drawing Key:

- Existing walls
- Demolitions (where cut)
- Demolitions (in elevation)
- Excavation
- Line below or hidden
- Line above or overhead
- Line assumed (TBC)
- Boundary line

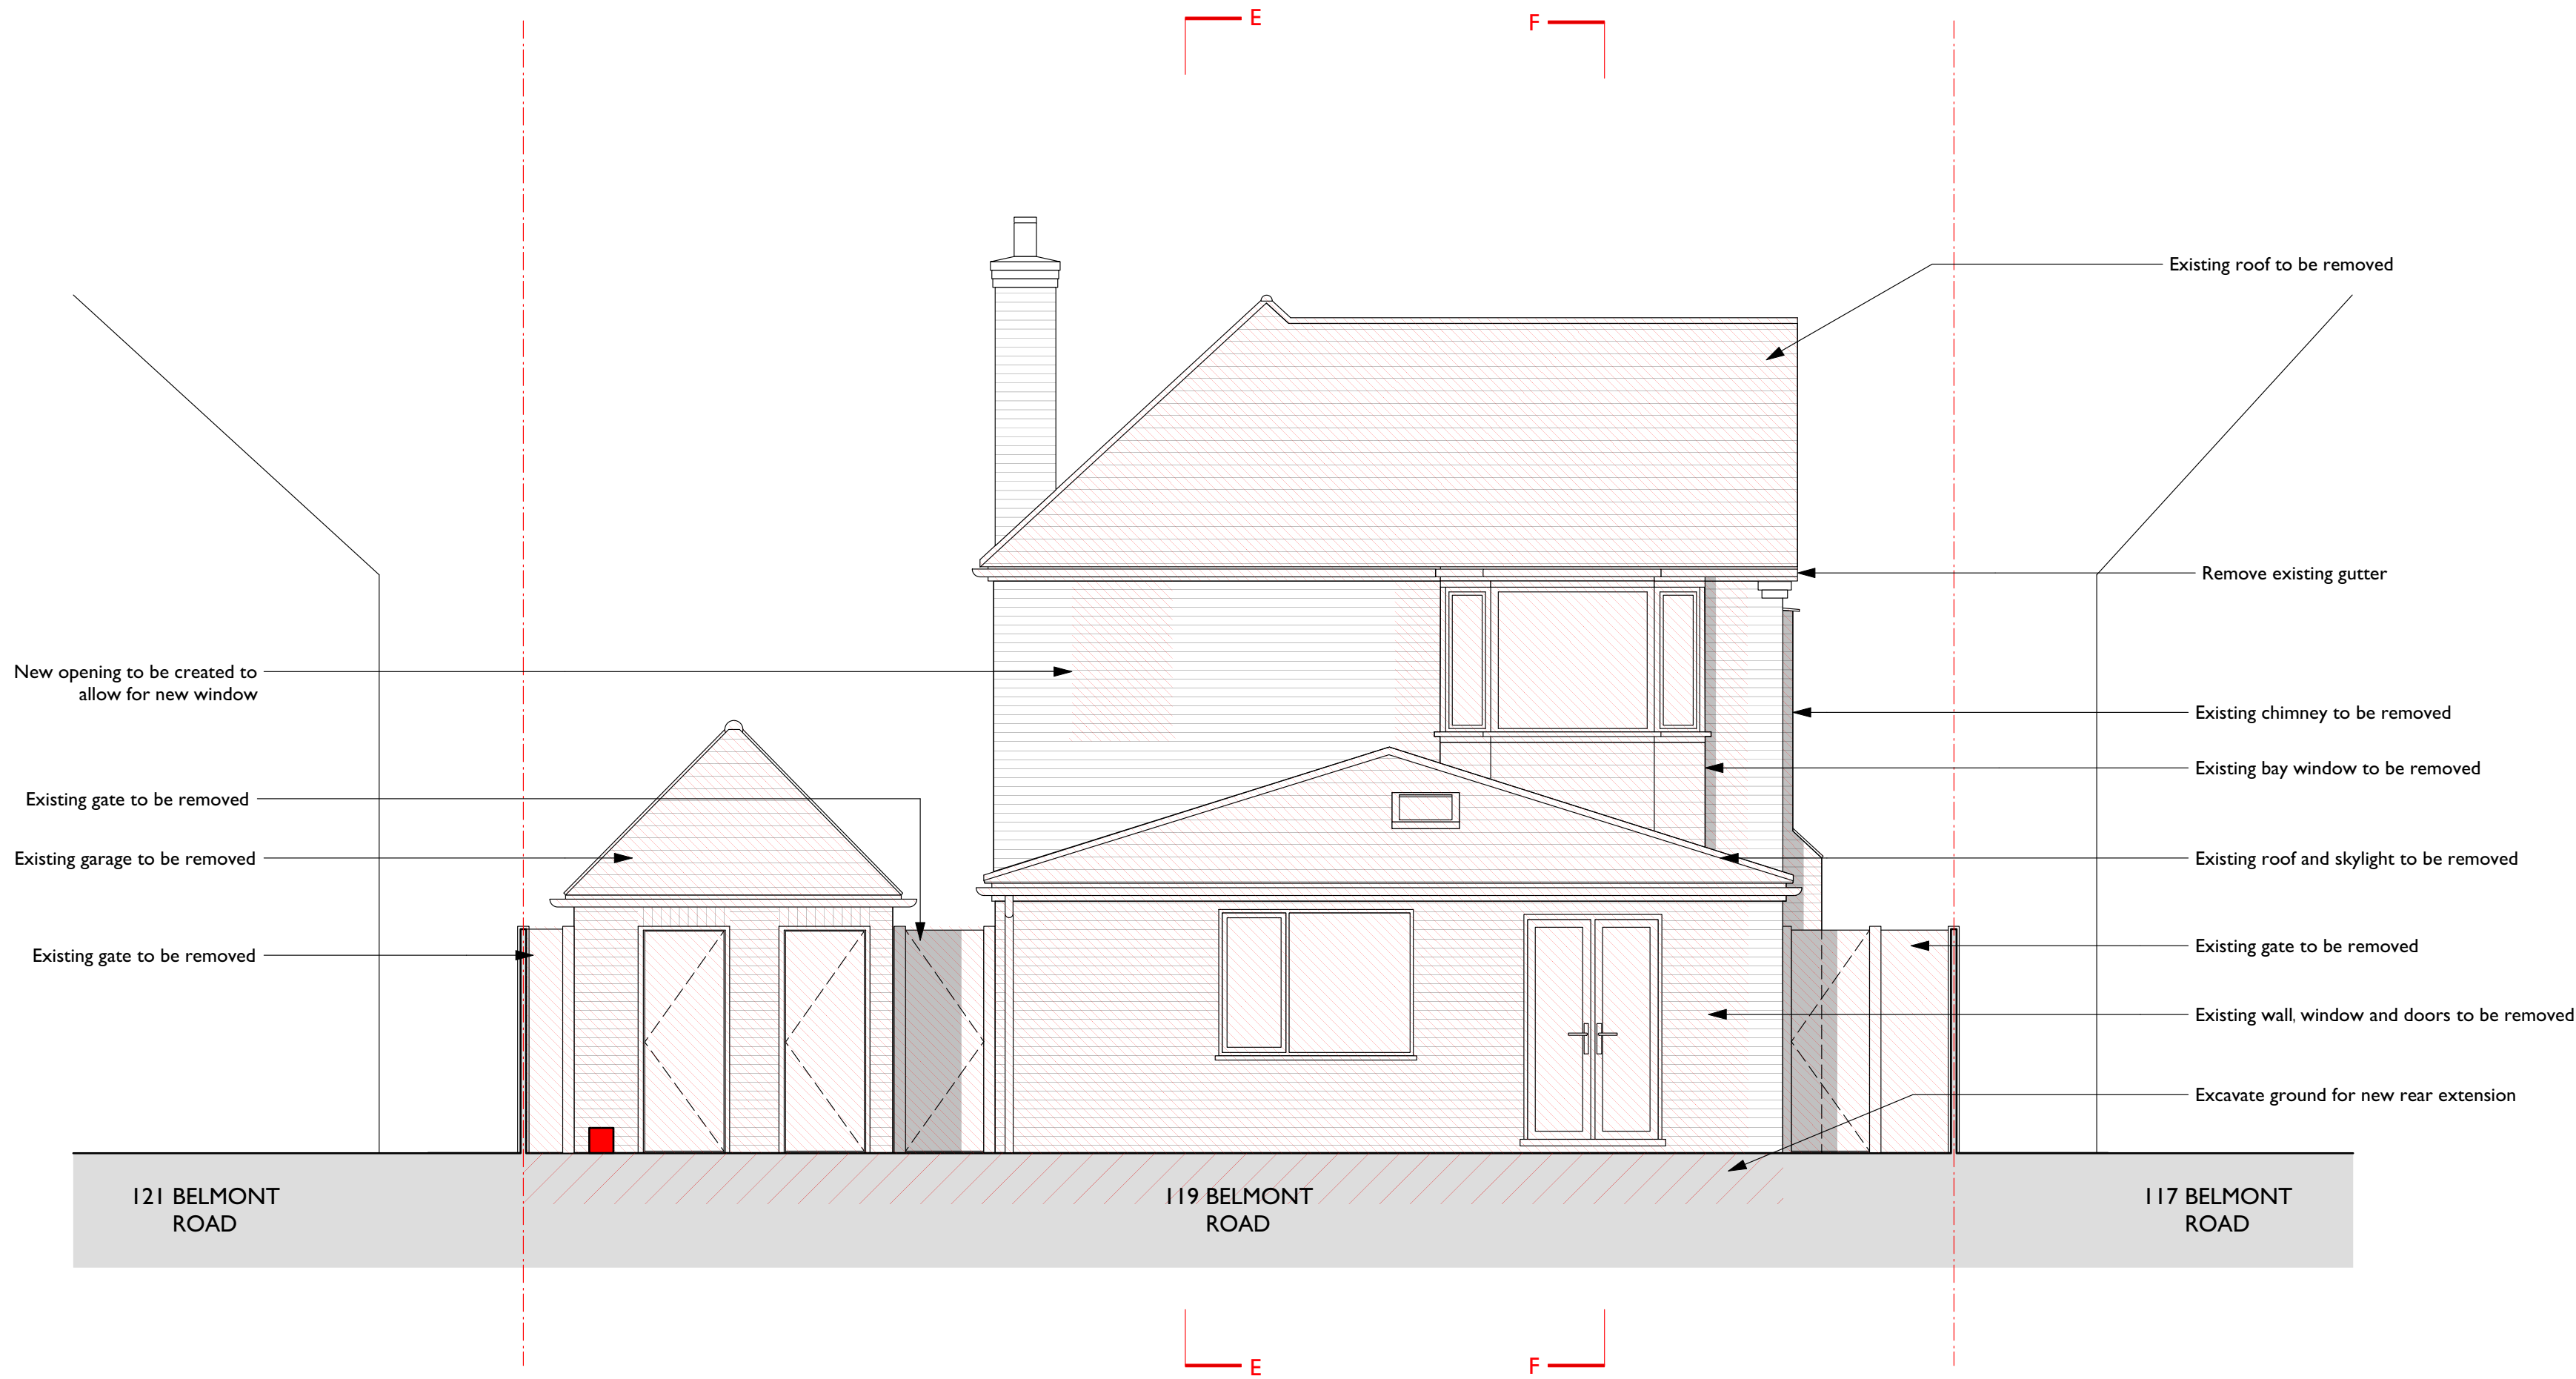

Andrew Dobson Architects

Unit 8, 126 New Kings Road,
London SW6 4LZ
Tel: 020 7736 4390
Web: www.andewdobsonarchitects.co.uk
Email: info@andewdobsonarchitects.co.uk


Note:
1. The design and drawings remain the property of Andrew Dobson Architects Ltd. The client is licensed to use this design and documents on this site only, this license is non-transferable. The design and drawings shall not be reproduced, up-loaded to the internet or traced without the permission of Andrew Dobson Architects Ltd.
2. Do not scale off this drawing check dimensions on site and advise any discrepancies before commencing work. © andrew dobson architects



Address:		119 Belmont Road, Uxbridge, UB8 1QZ			
drawing title:		Elevation AA - Existing			
drawing no.:	266-PI.104-F		Scale:	1:50 @ A2	
			Drawn:	AL	Checked: FN
		Status:		Planning	
		Date:	17/06/15	Rev:	F

Drawing Key:

- Existing walls
- Demolitions (where cut)
- Demolitions (in elevation)
- Excavation
- Line below or hidden
- Line above or overhead
- Line assumed (TBC)
- Boundary line

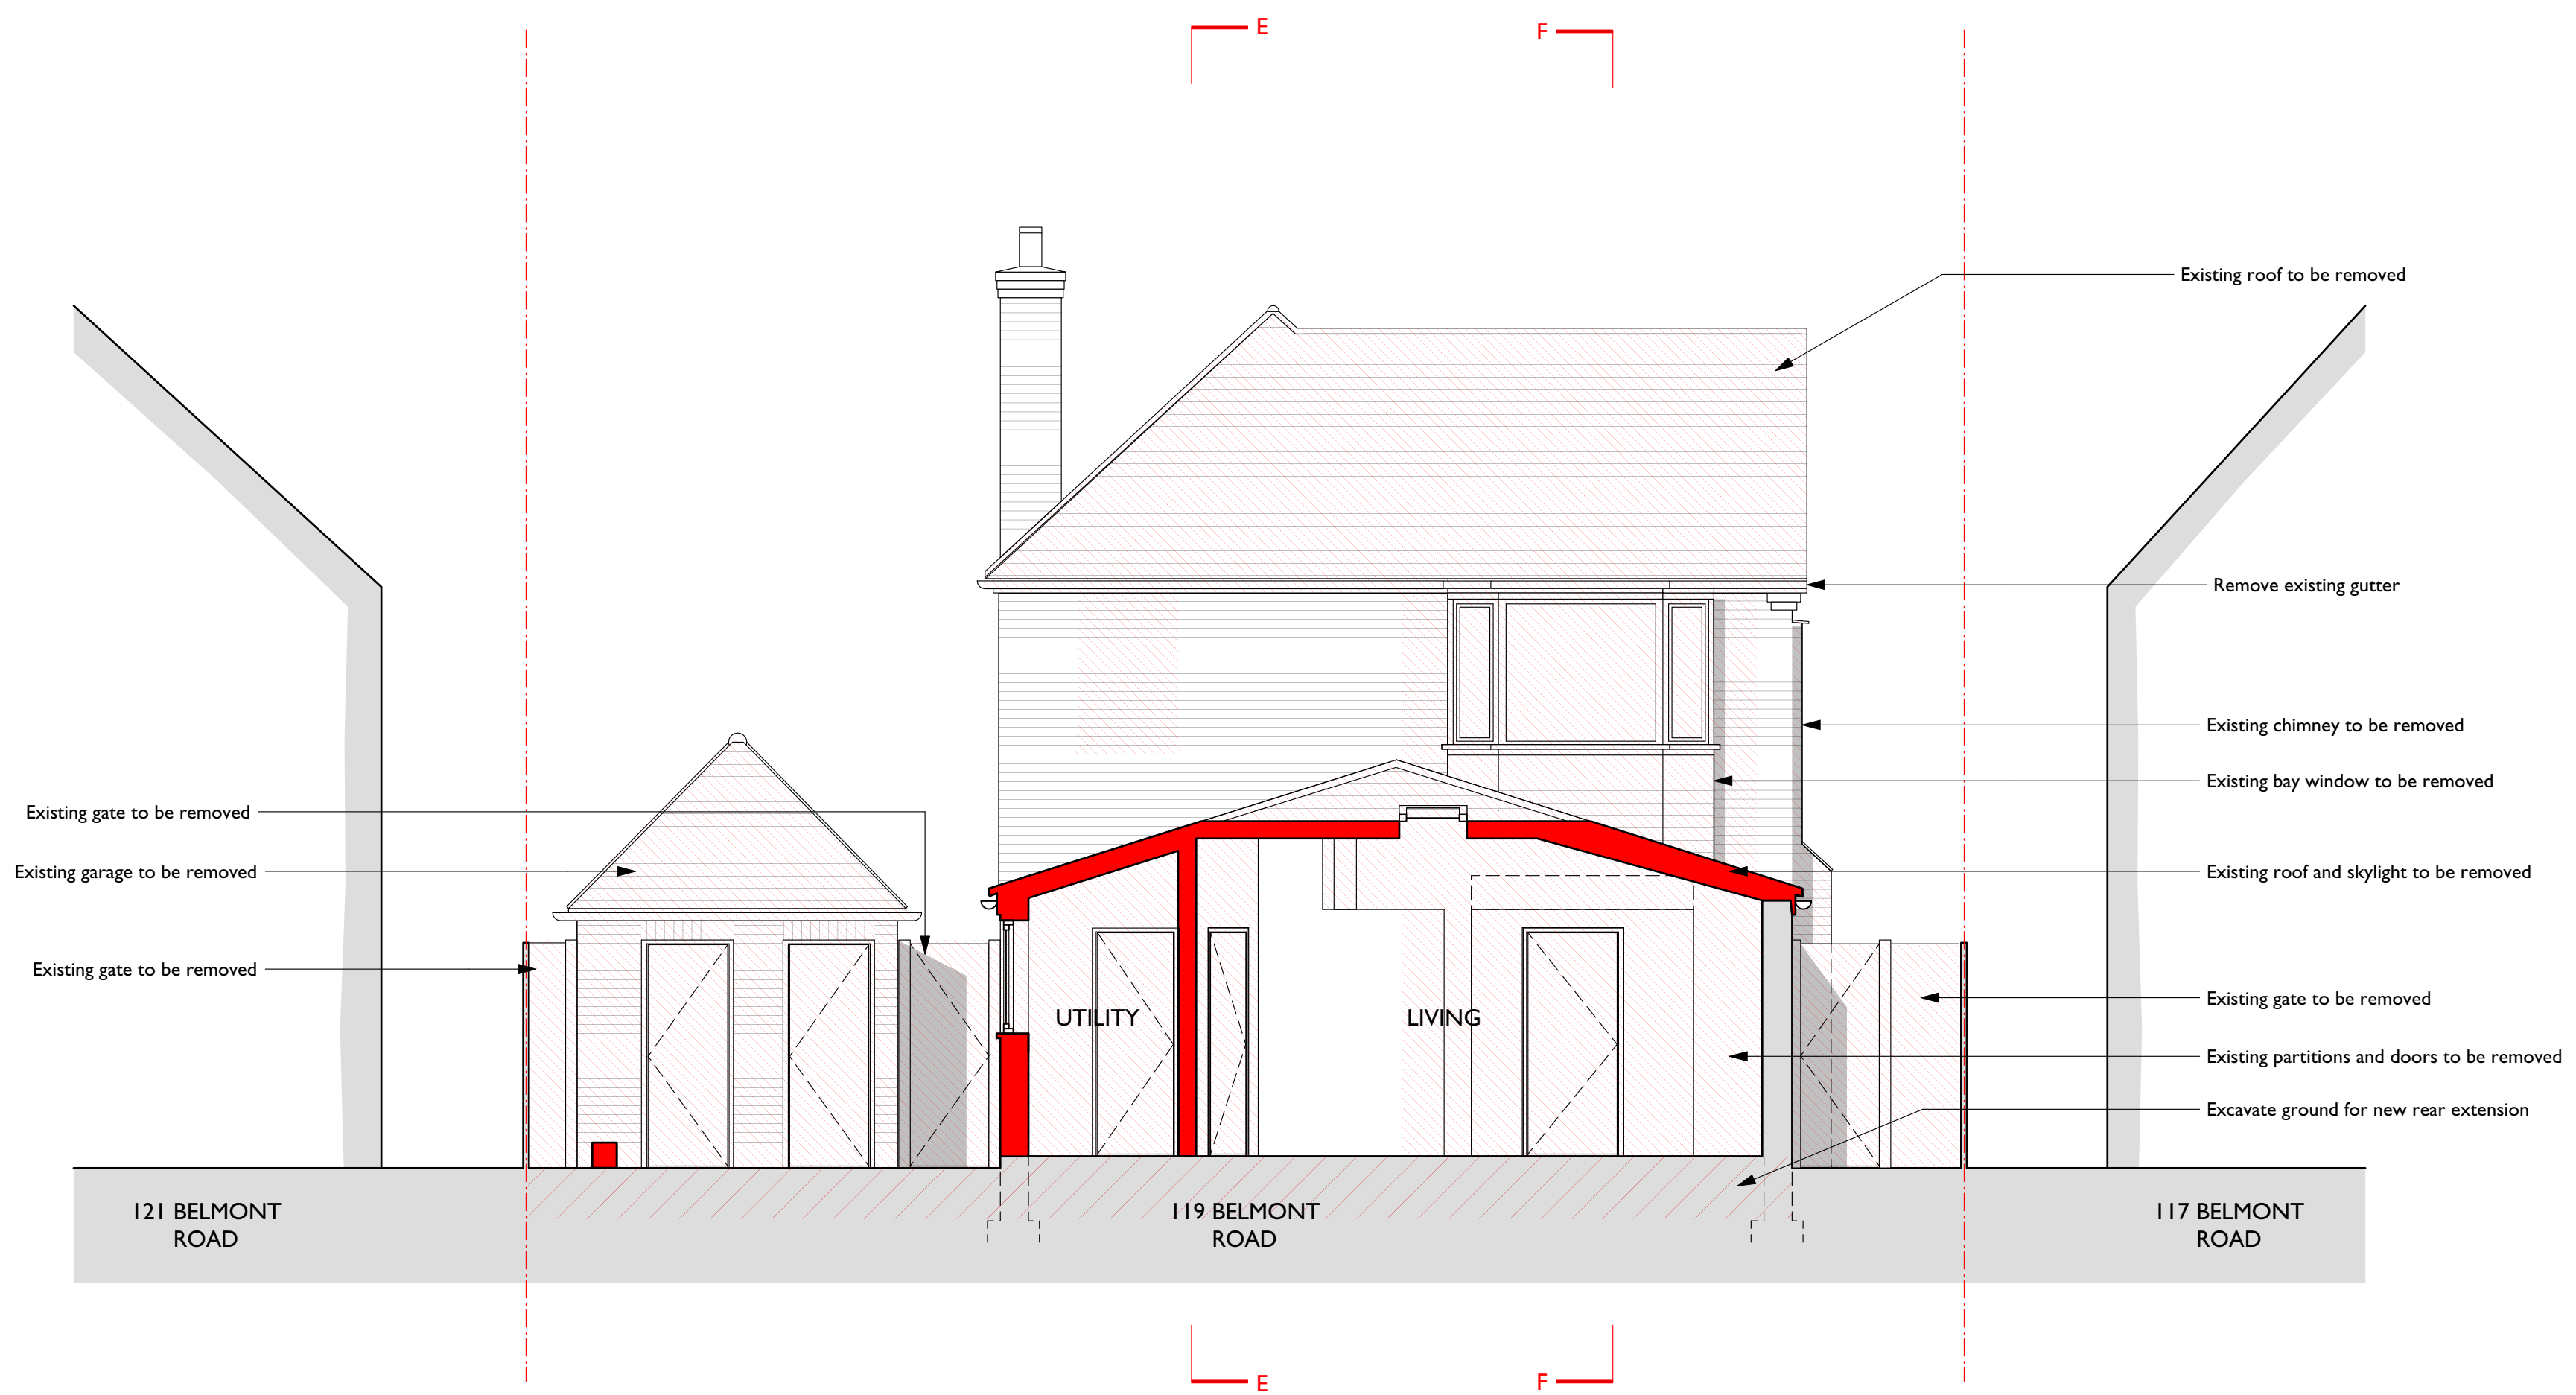

Andrew Dobson Architects



Unit 8, 126 New Kings Road,
London SW6 4LZ
Tel: 020 7736 4390
Web: www.andewdobsonarchitects.co.uk
Email: info@andewdobsonarchitects.co.uk

Note:
1. The design and drawings remain the property of Andrew Dobson Architects Ltd. The client is licensed to use this design and documents on this site only, this license is non-transferable. The design and drawings shall not be reproduced, up-loaded to the internet or traced without the permission of Andrew Dobson Architects Ltd.
2. Do not scale off this drawing check dimensions on site and advise any discrepancies before commencing work. © andrew dobson architects



Address:		119 Belmont Road, Uxbridge, UB8 1QZ			
drawing title:		Section BB - Existing			
drawing no.:	266-PI.105-F		Scale:	1:50 @ A2	
			Drawn:	AL	Checked: FN
		Status:		Planning	
		Date:	17/06/15	Rev:	F

Drawing Key:

  	Existing walls
	Demolitions (where cut)
	Demolitions (in elevation)
	Excavation
	Line below or hidden
	Line above or overhead
	Line assumed (TBC)
	Boundary line



ARCHITECTS
DOBSON
ANDREW

Andrew Dobson Architects

Unit 8, 126 New Kings Road,
London SW6 4LZ
Tel: 020 7736 4390
Web: www.andewdobsonarchitects.co.uk
Email: info@andewdobsonarchitects.co.uk

Note:
1. The design and drawings remain the property of Andrew Dobson Architects Ltd. The client is licensed to use this design and documents on this site only, this license is non-transferable. The design and drawings shall not be reproduced, up-loaded to the internet or traced without the permission of Andrew Dobson Architects Ltd.
2. Do not scale off this drawing, check dimensions on site and advise any discrepancies before commencing work. © andrew dobson architects



Address:		119 Belmont Road, Uxbridge, UB8 1QZ			
drawing title:		Section CC - Existing			
drawing no.:	266-PI.106-F		Scale:	1:50 @ A2	
			Drawn:	AL	Checked: FN
		Status:		Planning	
		Date:	17/06/15	Rev:	F

Drawing Key:

- Existing walls
- Demolitions (where cut)
- Demolitions (in elevation)
- Excavation
- Line below or hidden
- Line above or overhead
- Line assumed (TBC)
- Boundary line




ARCHITECTS
DOBSON
ANDREW

Andrew Dobson Architects

Unit 8, 126 New Kings Road,
London SW6 4LZ
Tel: 020 7736 4390
Web: www.andewdobsonarchitects.co.uk
Email: info@andewdobsonarchitects.co.uk


Note:
1. The design and drawings remain the property of Andrew Dobson Architects Ltd. The client is licensed to use this design and documents on this site only; this license is non-transferable. The design and drawings shall not be reproduced, up-loaded to the internet or traced without the permission of Andrew Dobson Architects Ltd.
2. Do not scale off this drawing; check dimensions on site and advise any discrepancies before commencing work. © andrew dobson architects

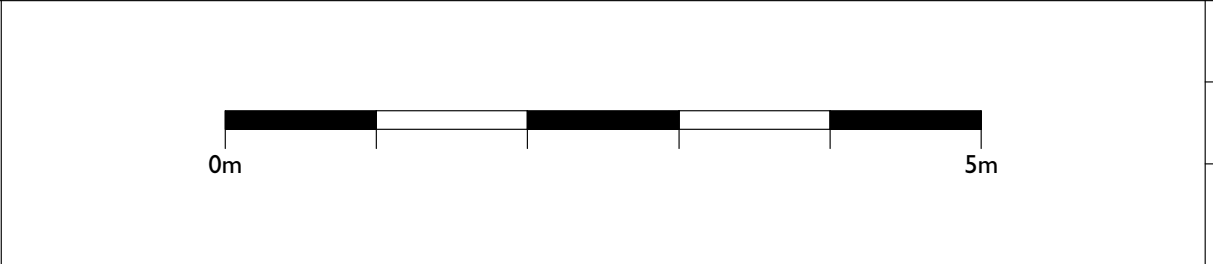



Address:		119 Belmont Road, Uxbridge, UB8 1QZ			
drawing title:		Elevation DD - Existing			
drawing no.:	266-PI.007-F		Scale:	1:50 @ A2	
			Drawn:	AL	Checked: FN
		Status:		Planning	
		Date:	17/06/15	Rev:	F

Drawing Key:

- Existing walls
- Demolitions (where cut)
- Demolitions (in elevation)
- Excavation
- Line below or hidden
- Line above or overhead
- Line assumed (TBC)
- Boundary line

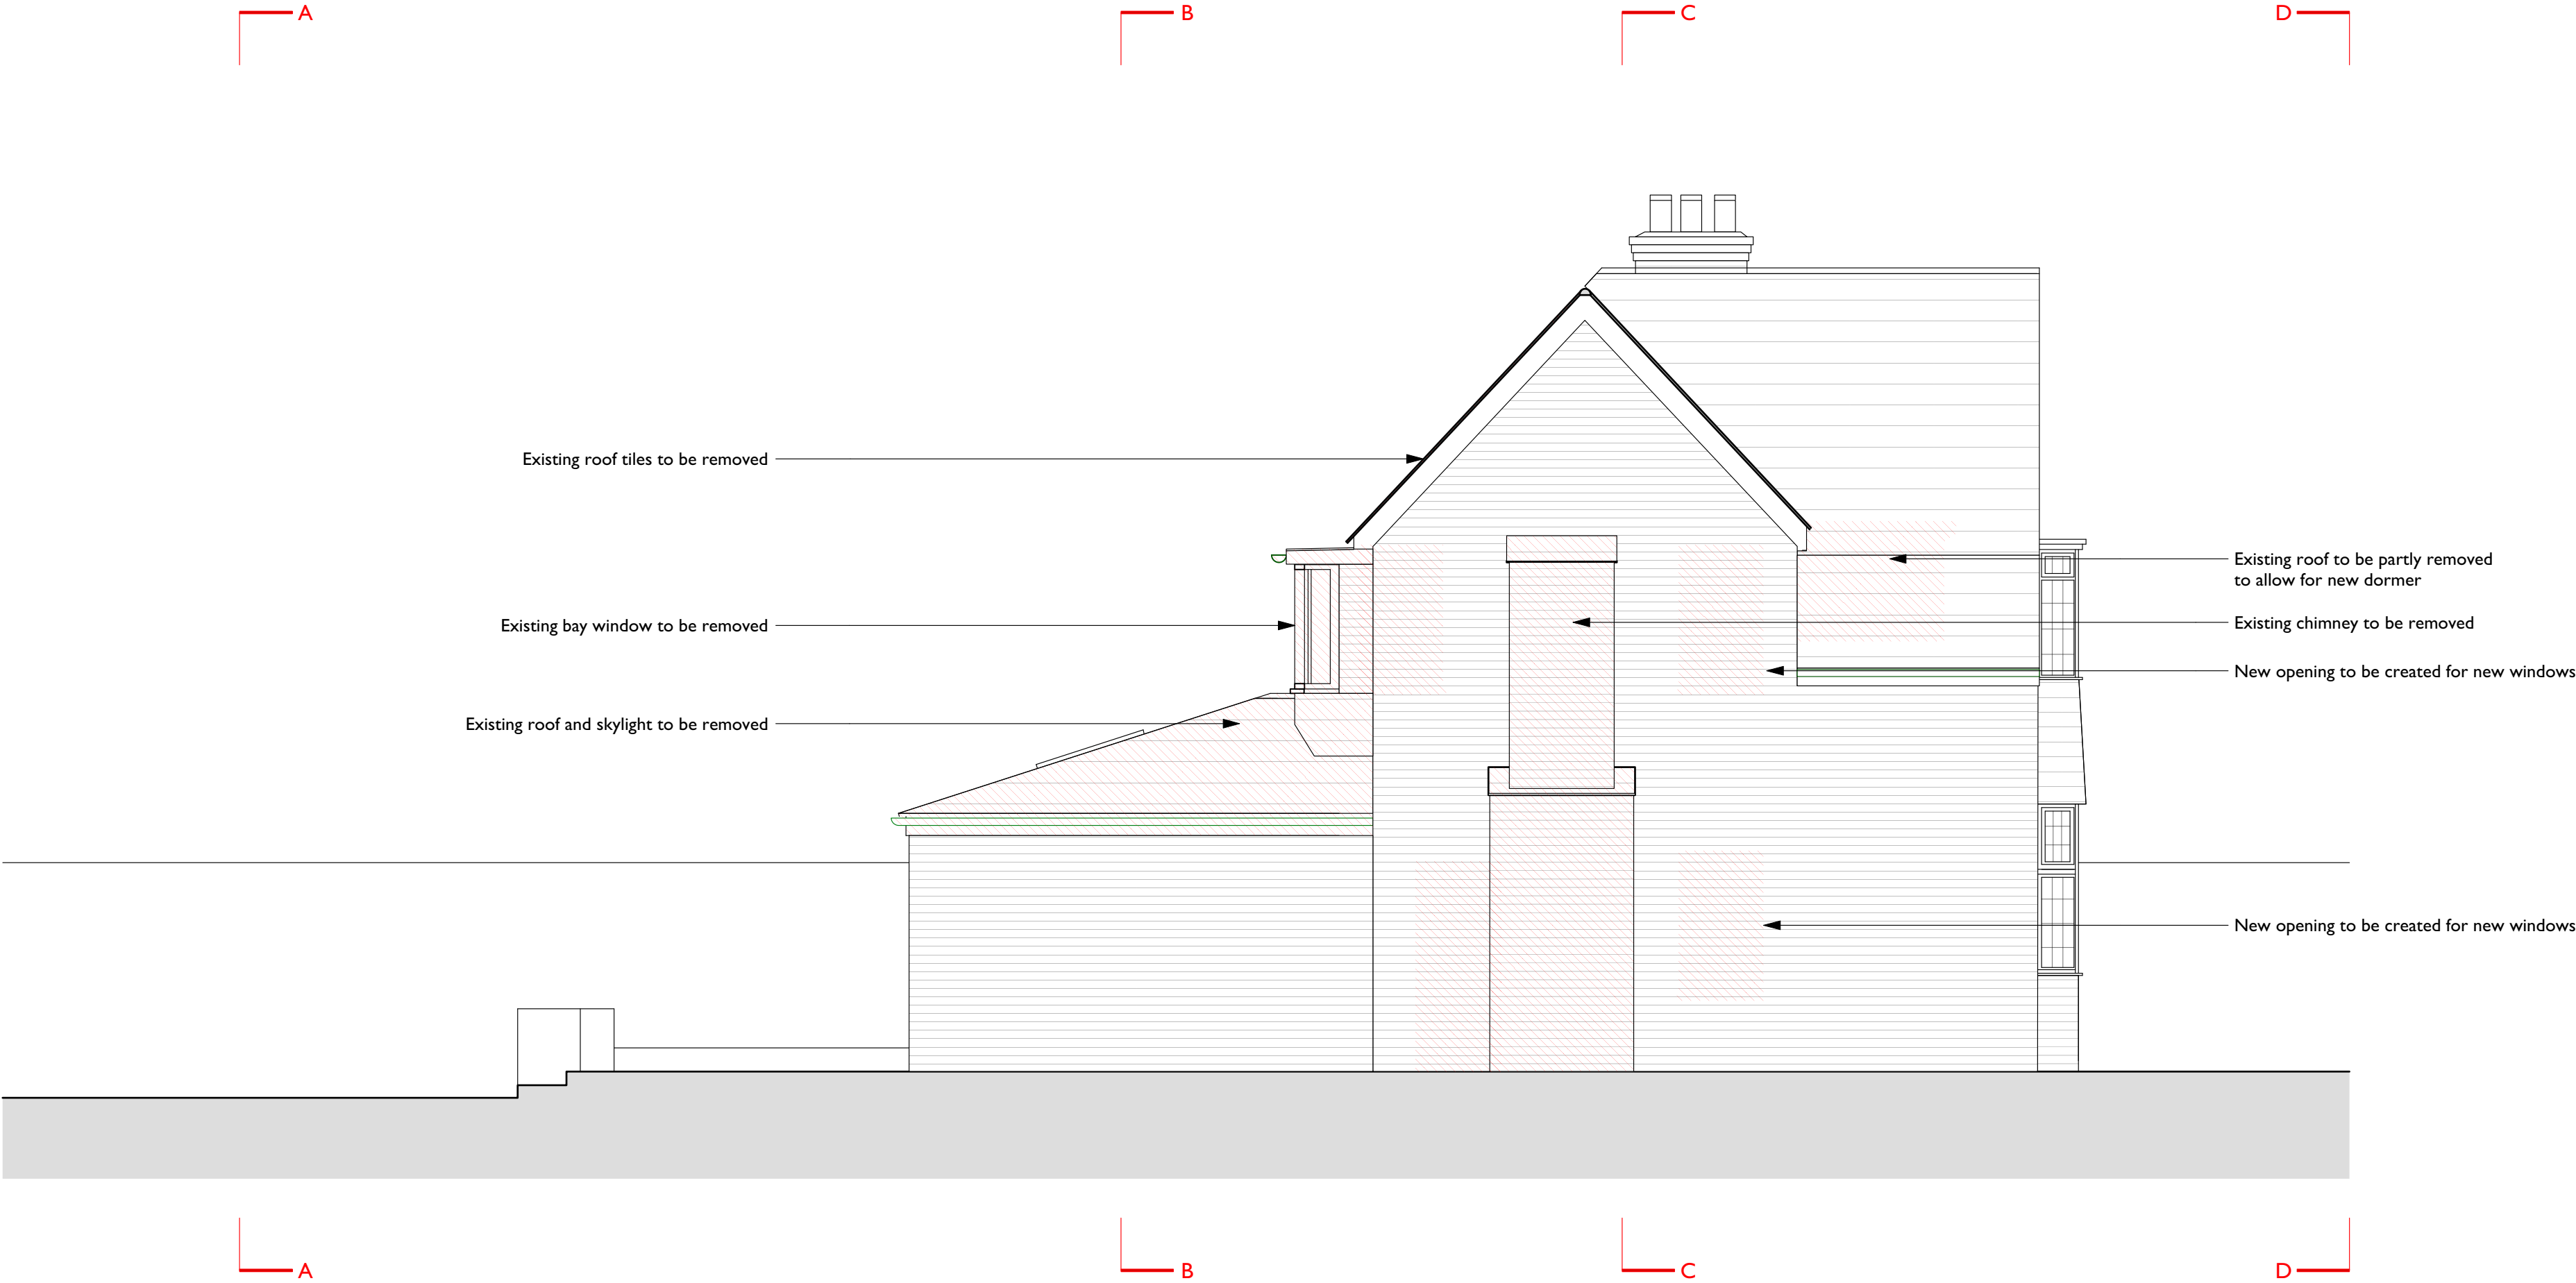


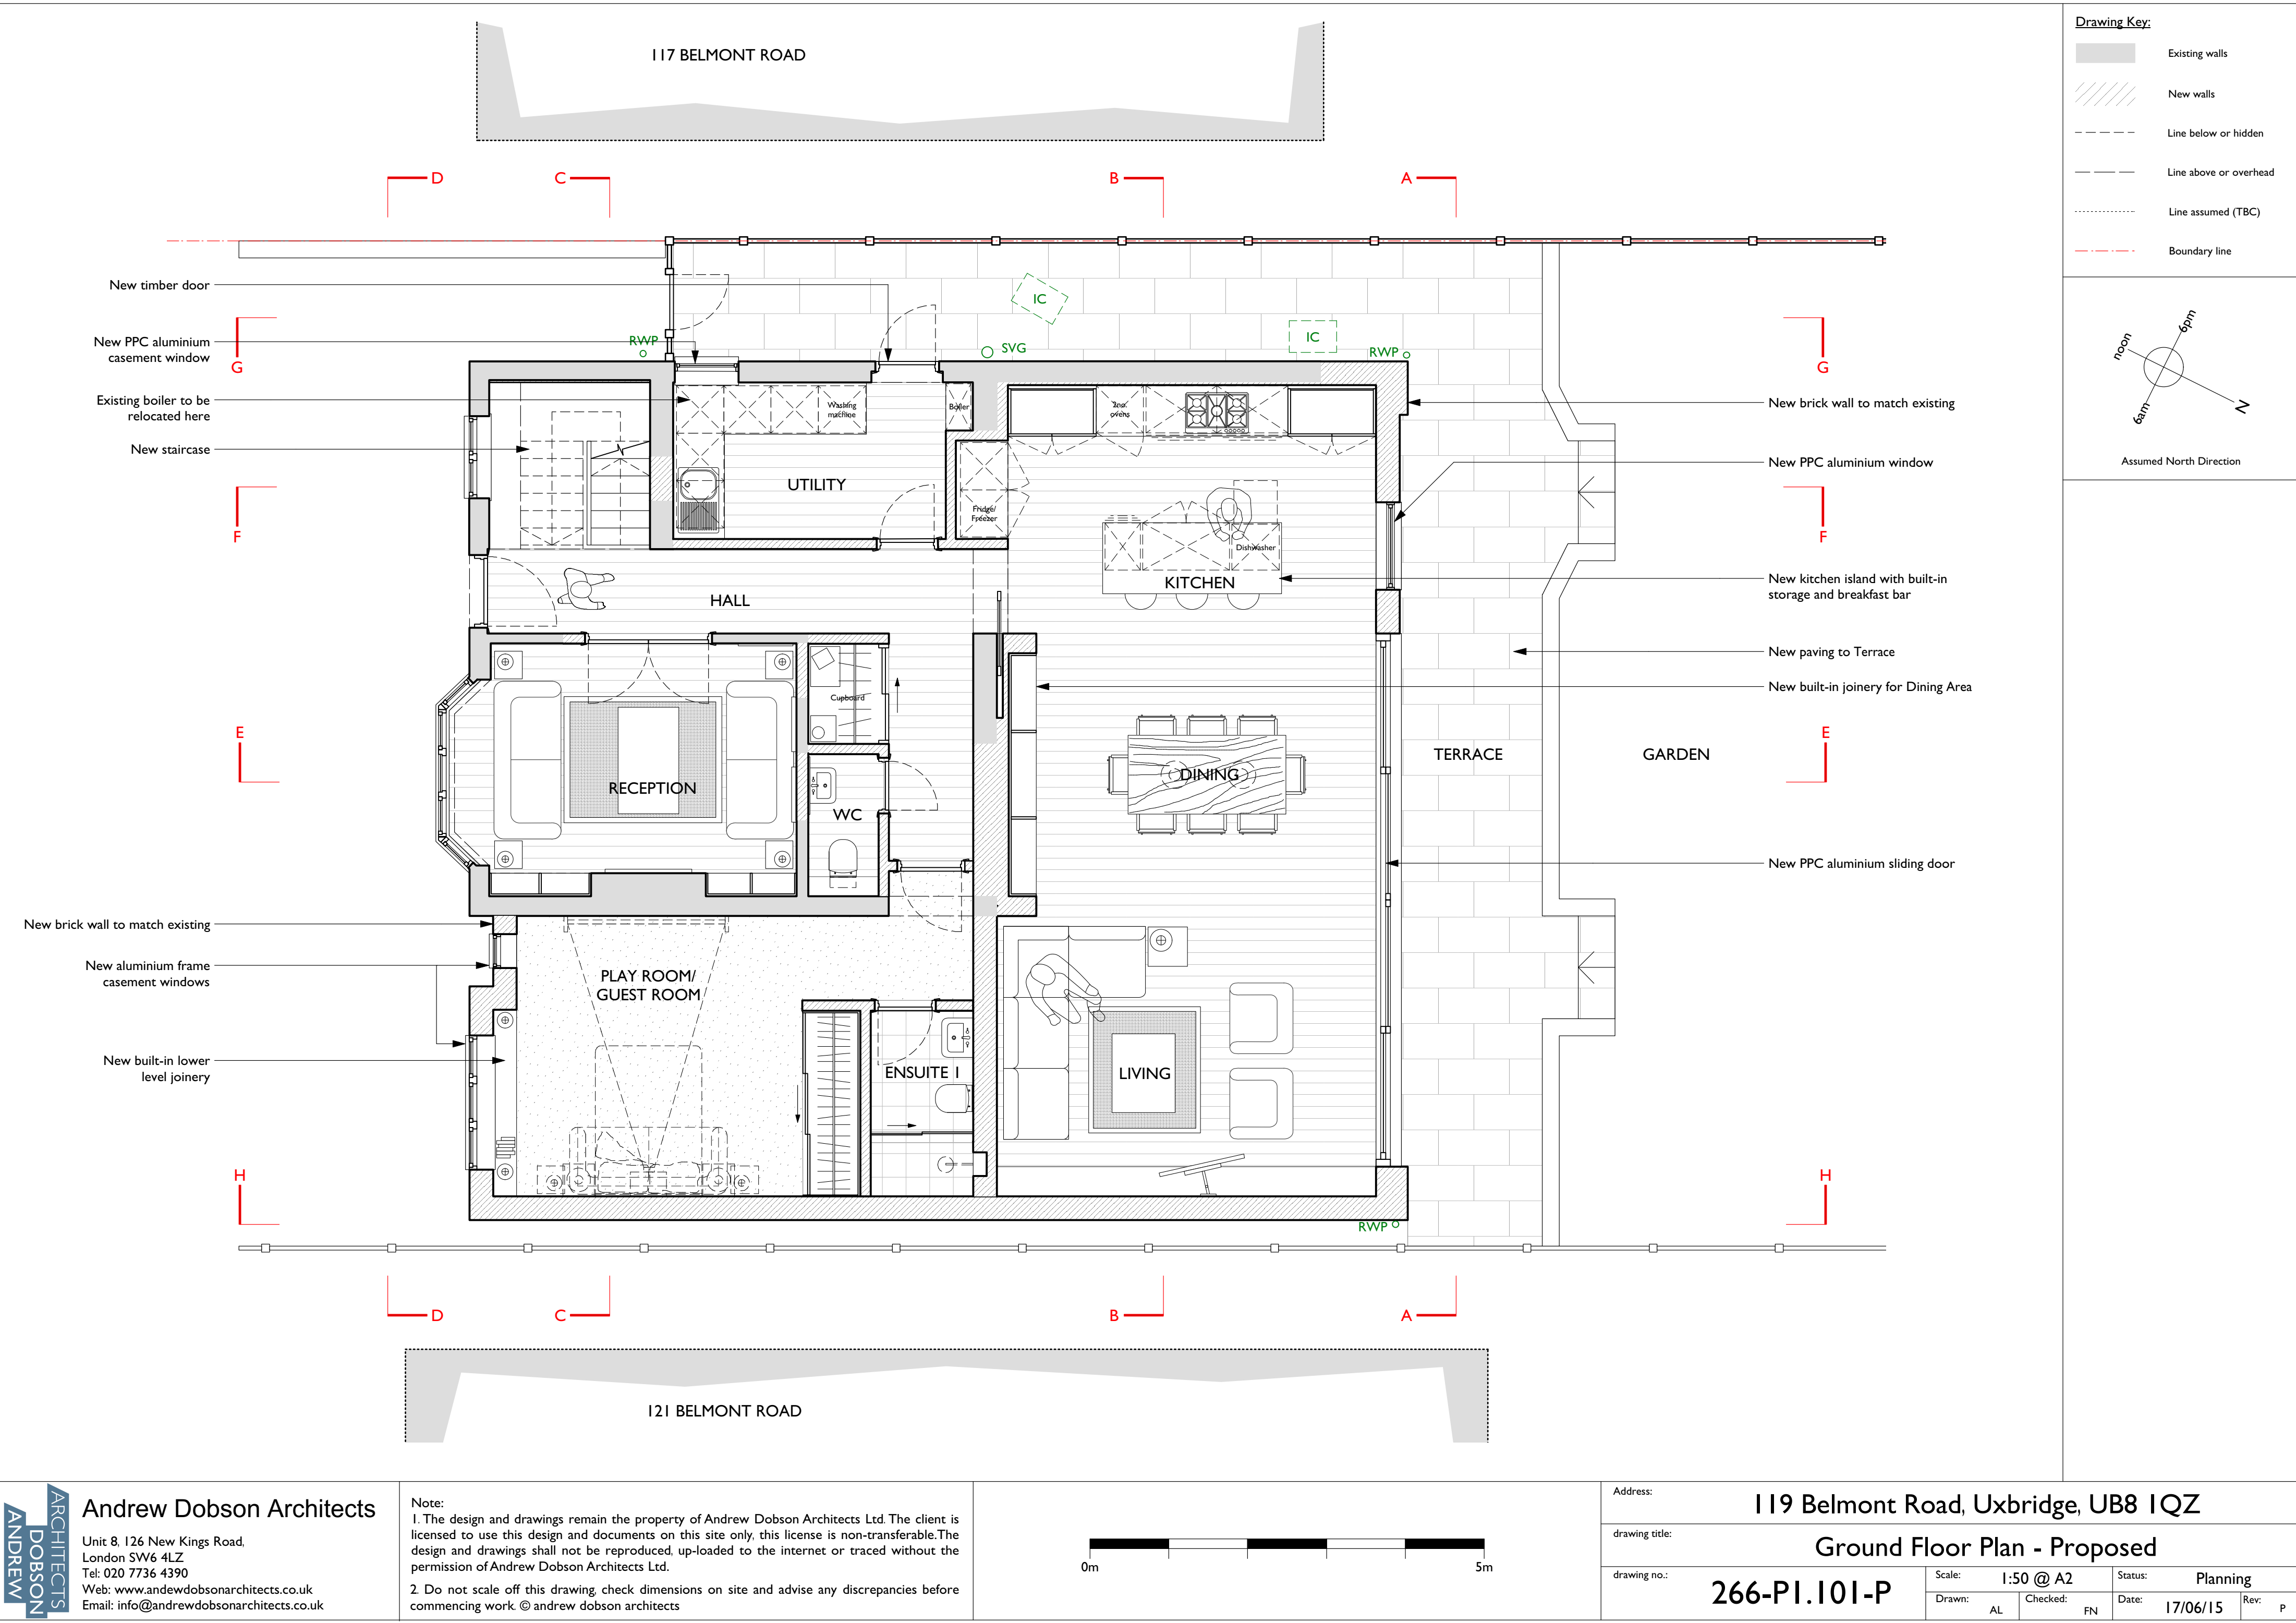

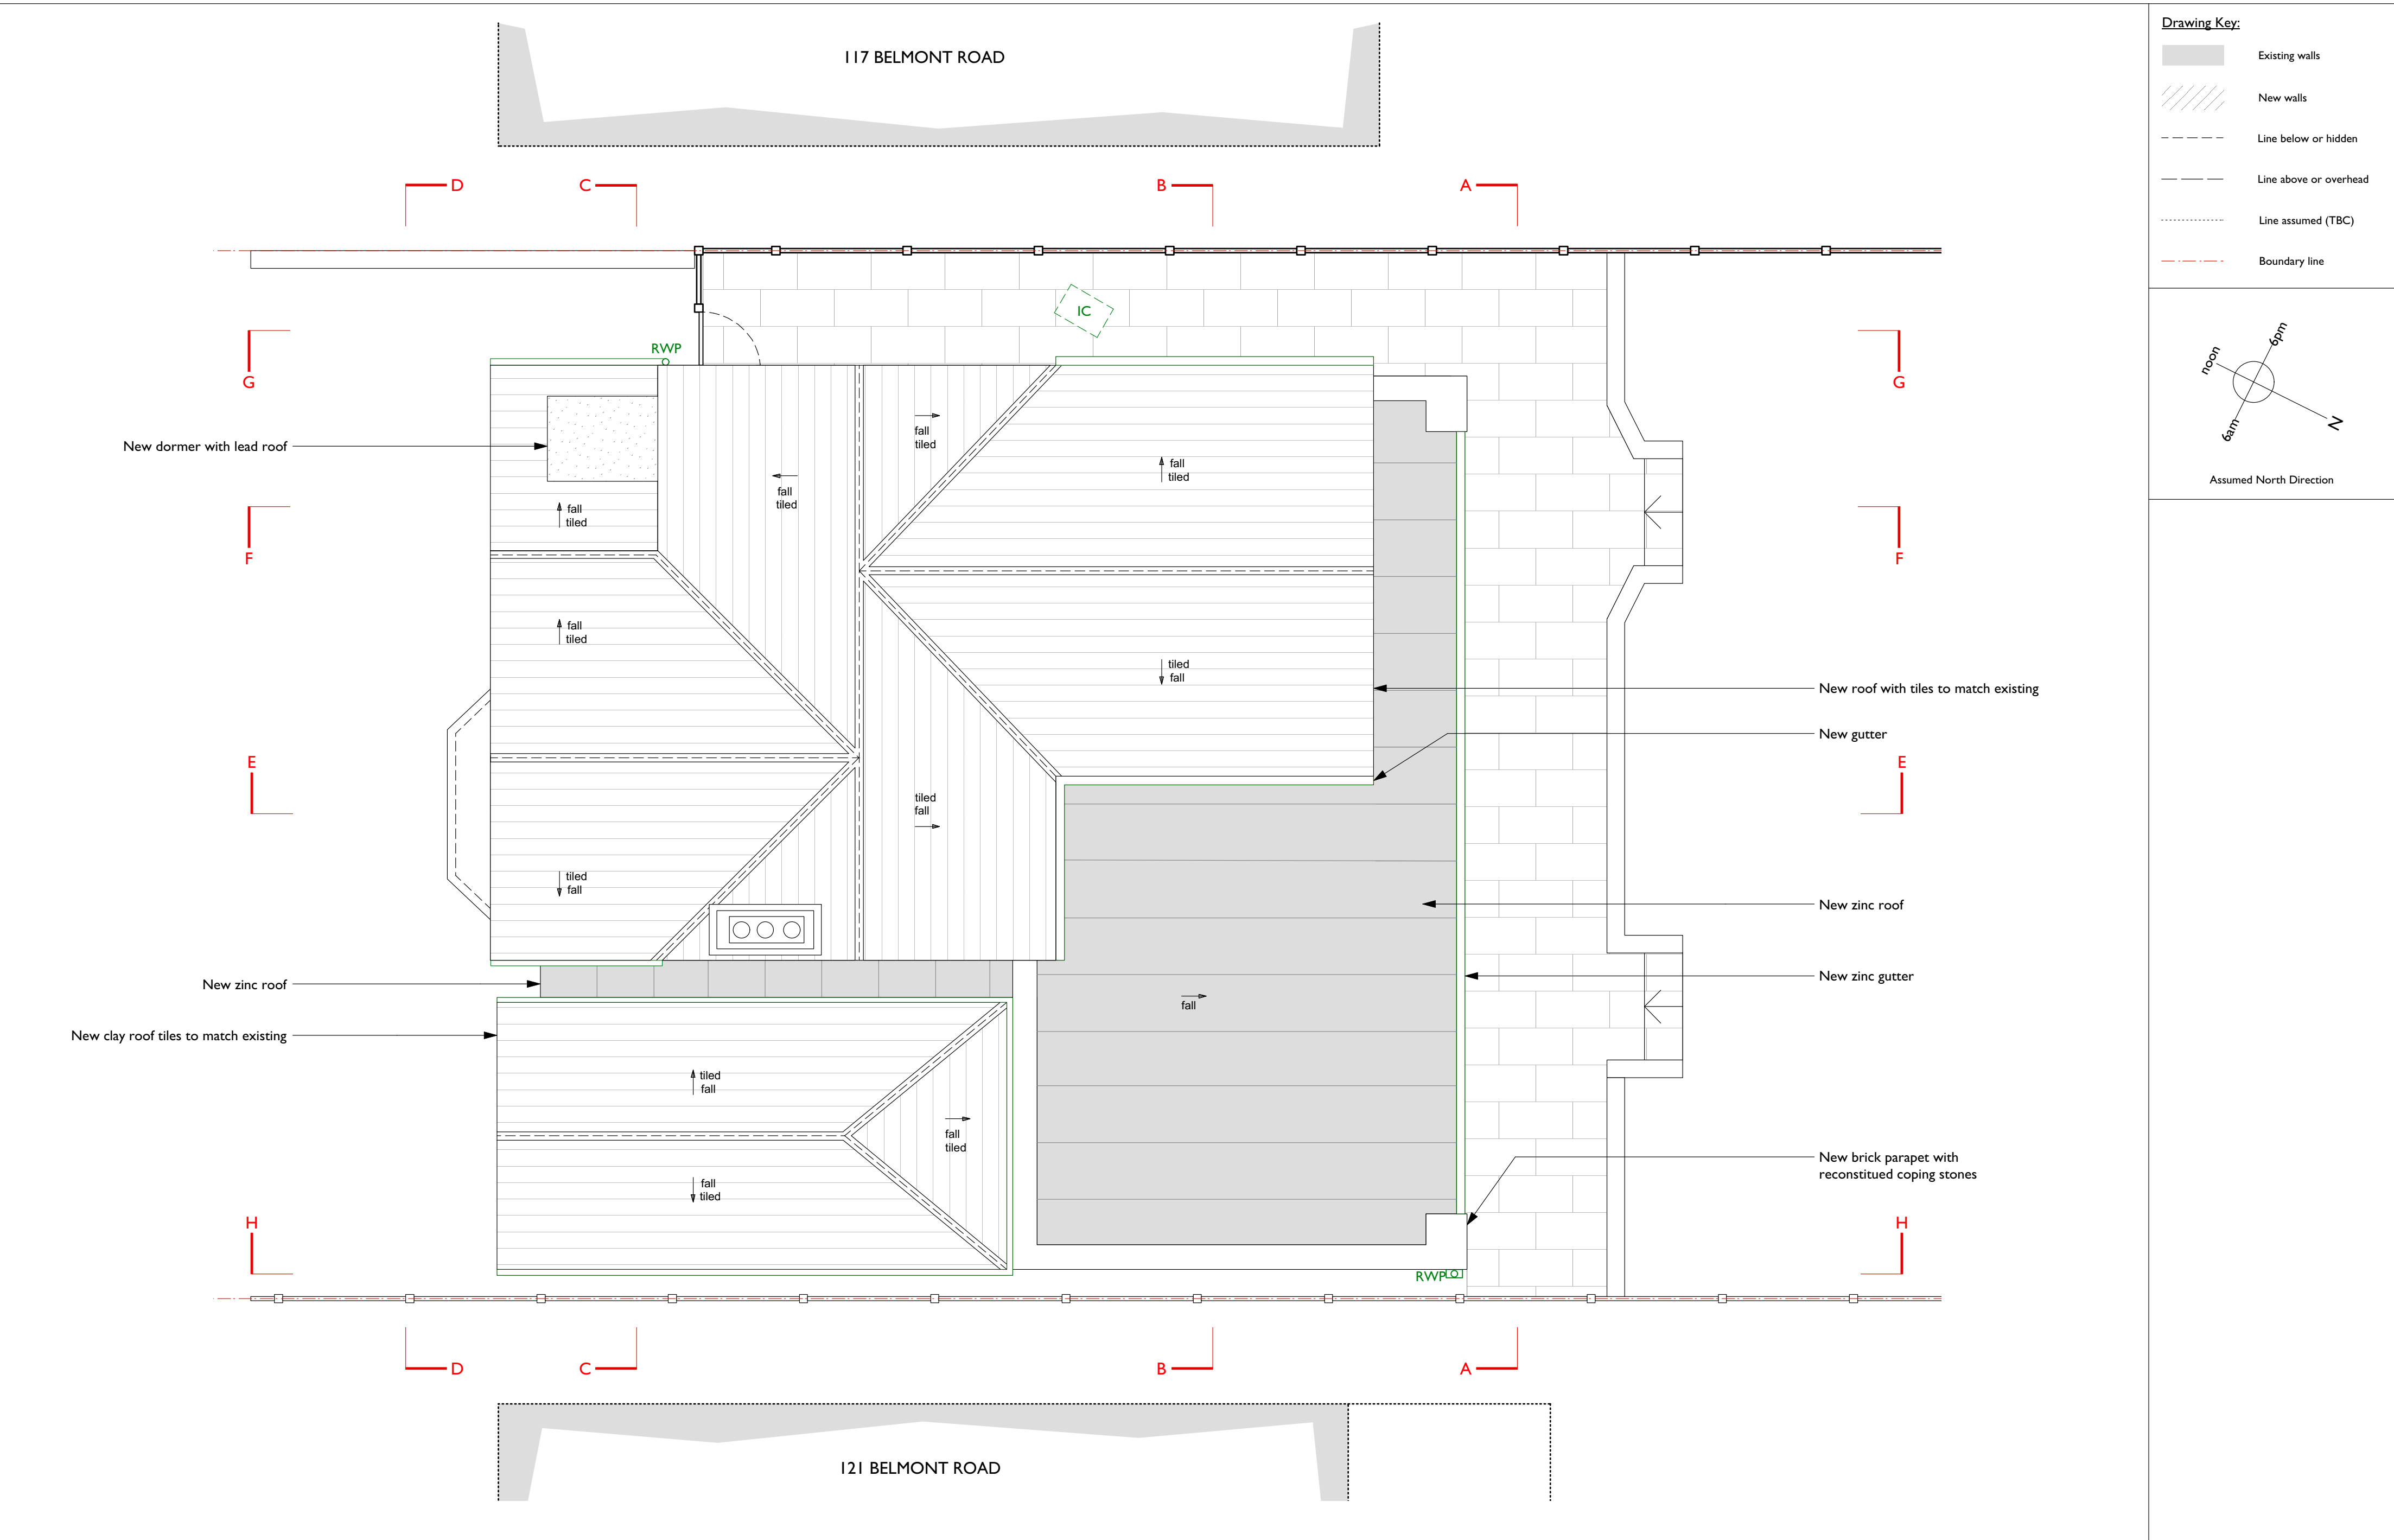

Drawing Key:

- Existing walls
- New walls
- Line below or hidden
- Line above or overhead
- Line assumed (TBC)
- Boundary line

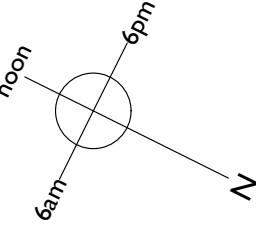

Assumed North Direction

Andrew Dobson Architects

Unit 8, 126 New Kings Road,
London SW6 4LZ
Tel: 020 7736 4390
Web: www.andewdobsonarchitects.co.uk
Email: info@andewdobsonarchitects.co.uk

Note:
1. The design and drawings remain the property of Andrew Dobson Architects Ltd. The client is licensed to use this design and documents on this site only, this license is non-transferable. The design and drawings shall not be reproduced, up-loaded to the internet or traced without the permission of Andrew Dobson Architects Ltd.
2. Do not scale off this drawing check dimensions on site and advise any discrepancies before commencing work. © andrew dobson architects



Address: 119 Belmont Road, Uxbridge, UB8 1QZ

drawing title: Roof Plan - Proposed

drawing no.: 266-PI.103-J	Scale: 1:50 @ A2	Status: Planning
Drawn: AL	Checked: FN	Date: 17/06/15 Rev: J

Drawing Key:

Existing walls


New walls

Line below or hidden

Line above or overhead

Line assumed (TBC)

Boundary line

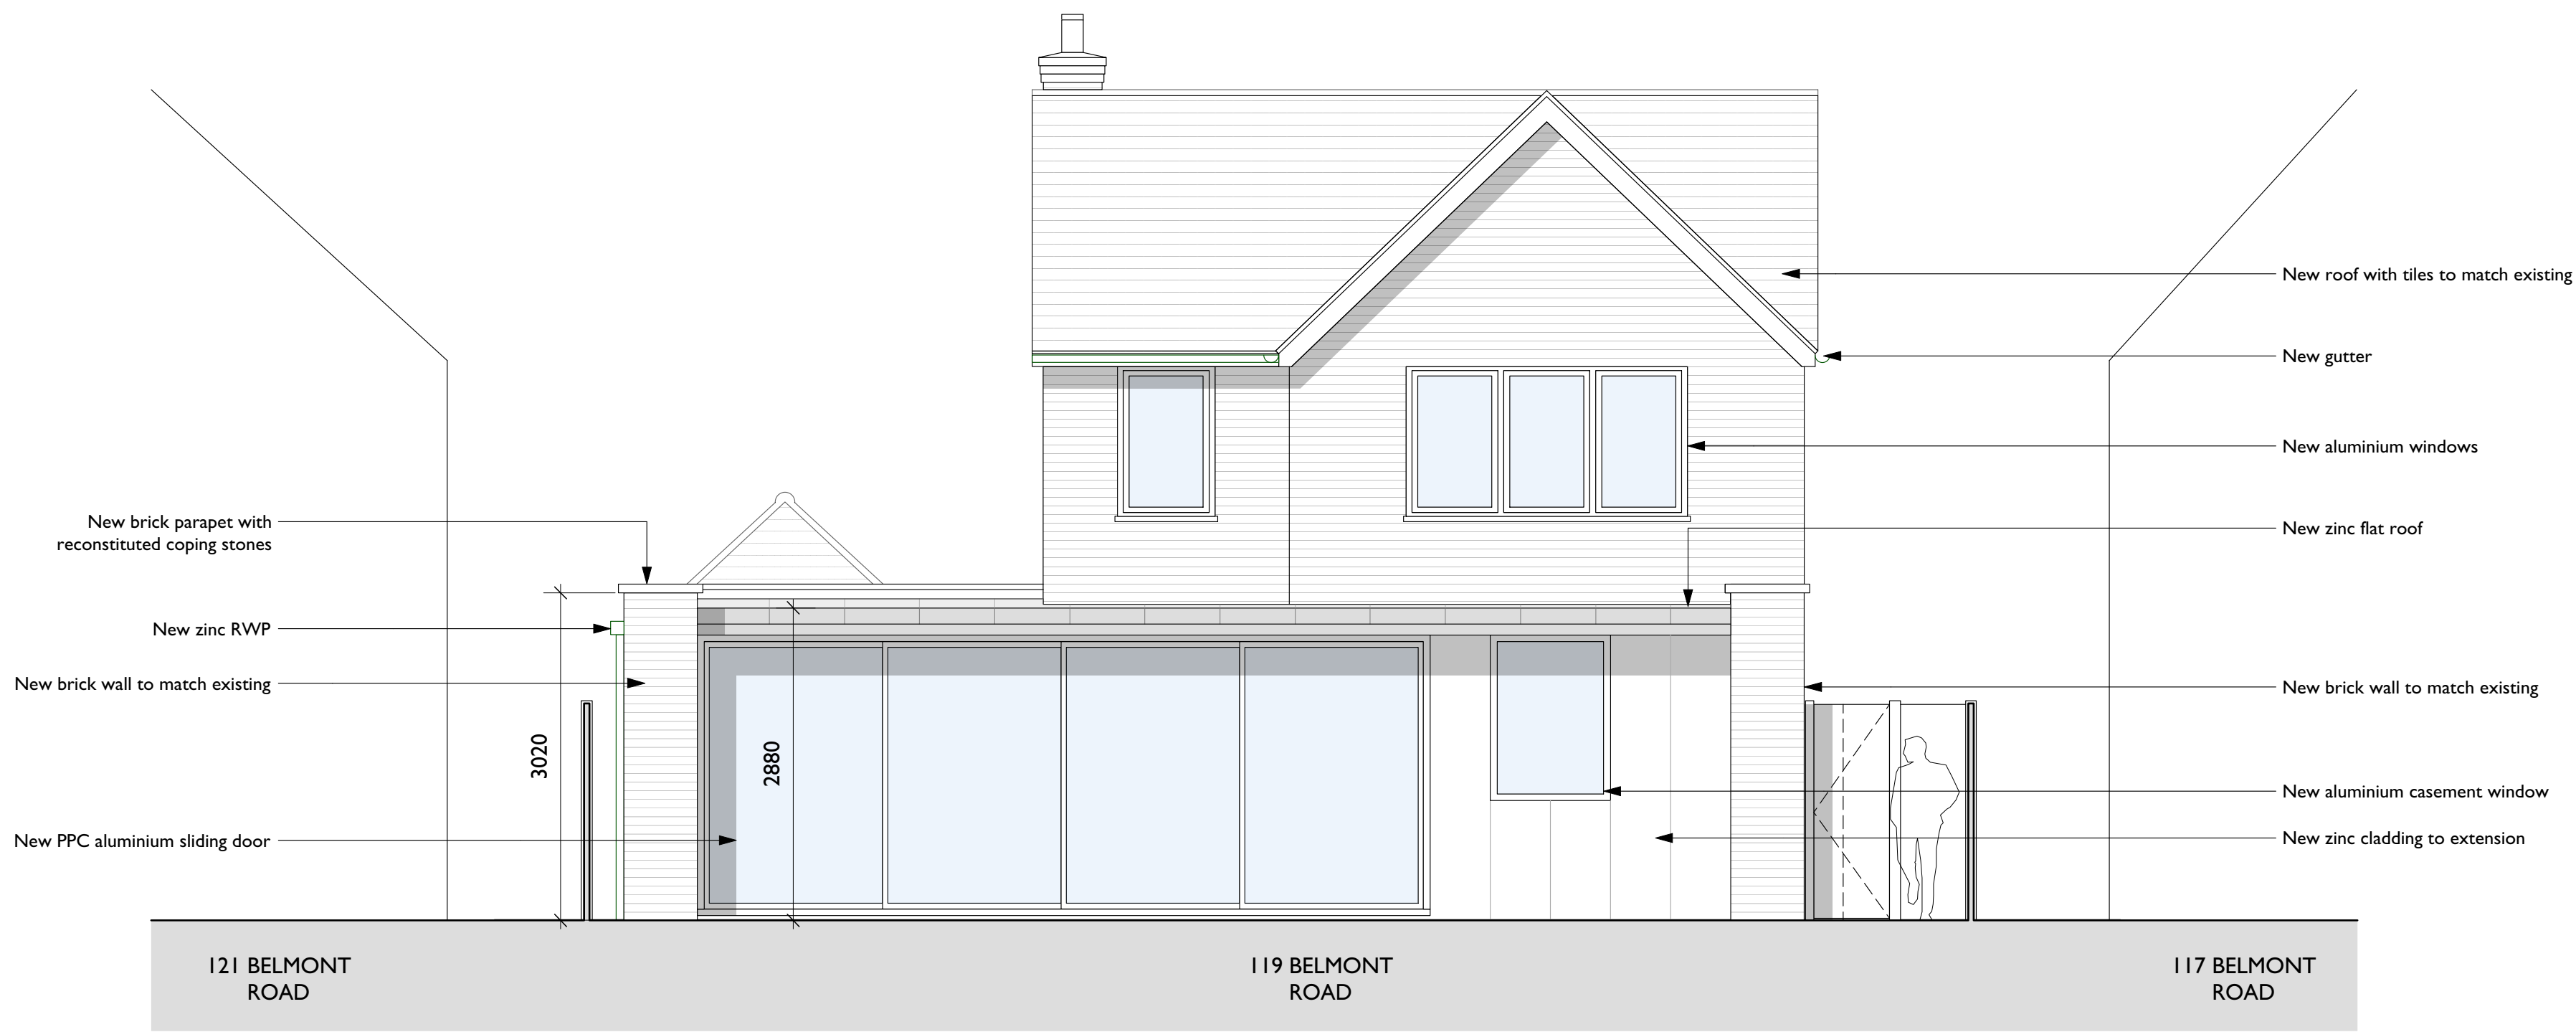

ARCHITECTS
DOBSON
ANDREW

Andrew Dobson Architects

Unit 8, 126 New Kings Road,
London SW6 4LZ
Tel: 020 7736 4390
Web: www.andewdobsonarchitects.co.uk
Email: info@andewdobsonarchitects.co.uk

Note:
1. The design and drawings remain the property of Andrew Dobson Architects Ltd. The client is licensed to use this design and documents on this site only, this license is non-transferable. The design and drawings shall not be reproduced, up-loaded to the internet or traced without the permission of Andrew Dobson Architects Ltd.
2. Do not scale off this drawing, check dimensions on site and advise any discrepancies before commencing work. © andrew dobson architects



Address:

119 Belmont Road, Uxbridge, UB8 1QZ

drawing title:

Elevation AA - Proposed

drawing no.:

266-PI.104-J

Scale: 1:50 @ A2

Drawn: AL

Status: Planning


Checked: FN

Date: 17/06/15

Rev: J

Drawing Key:

- Existing walls
- New walls
- Line below or hidden
- Line above or overhead
- Line assumed (TBC)
- Boundary line

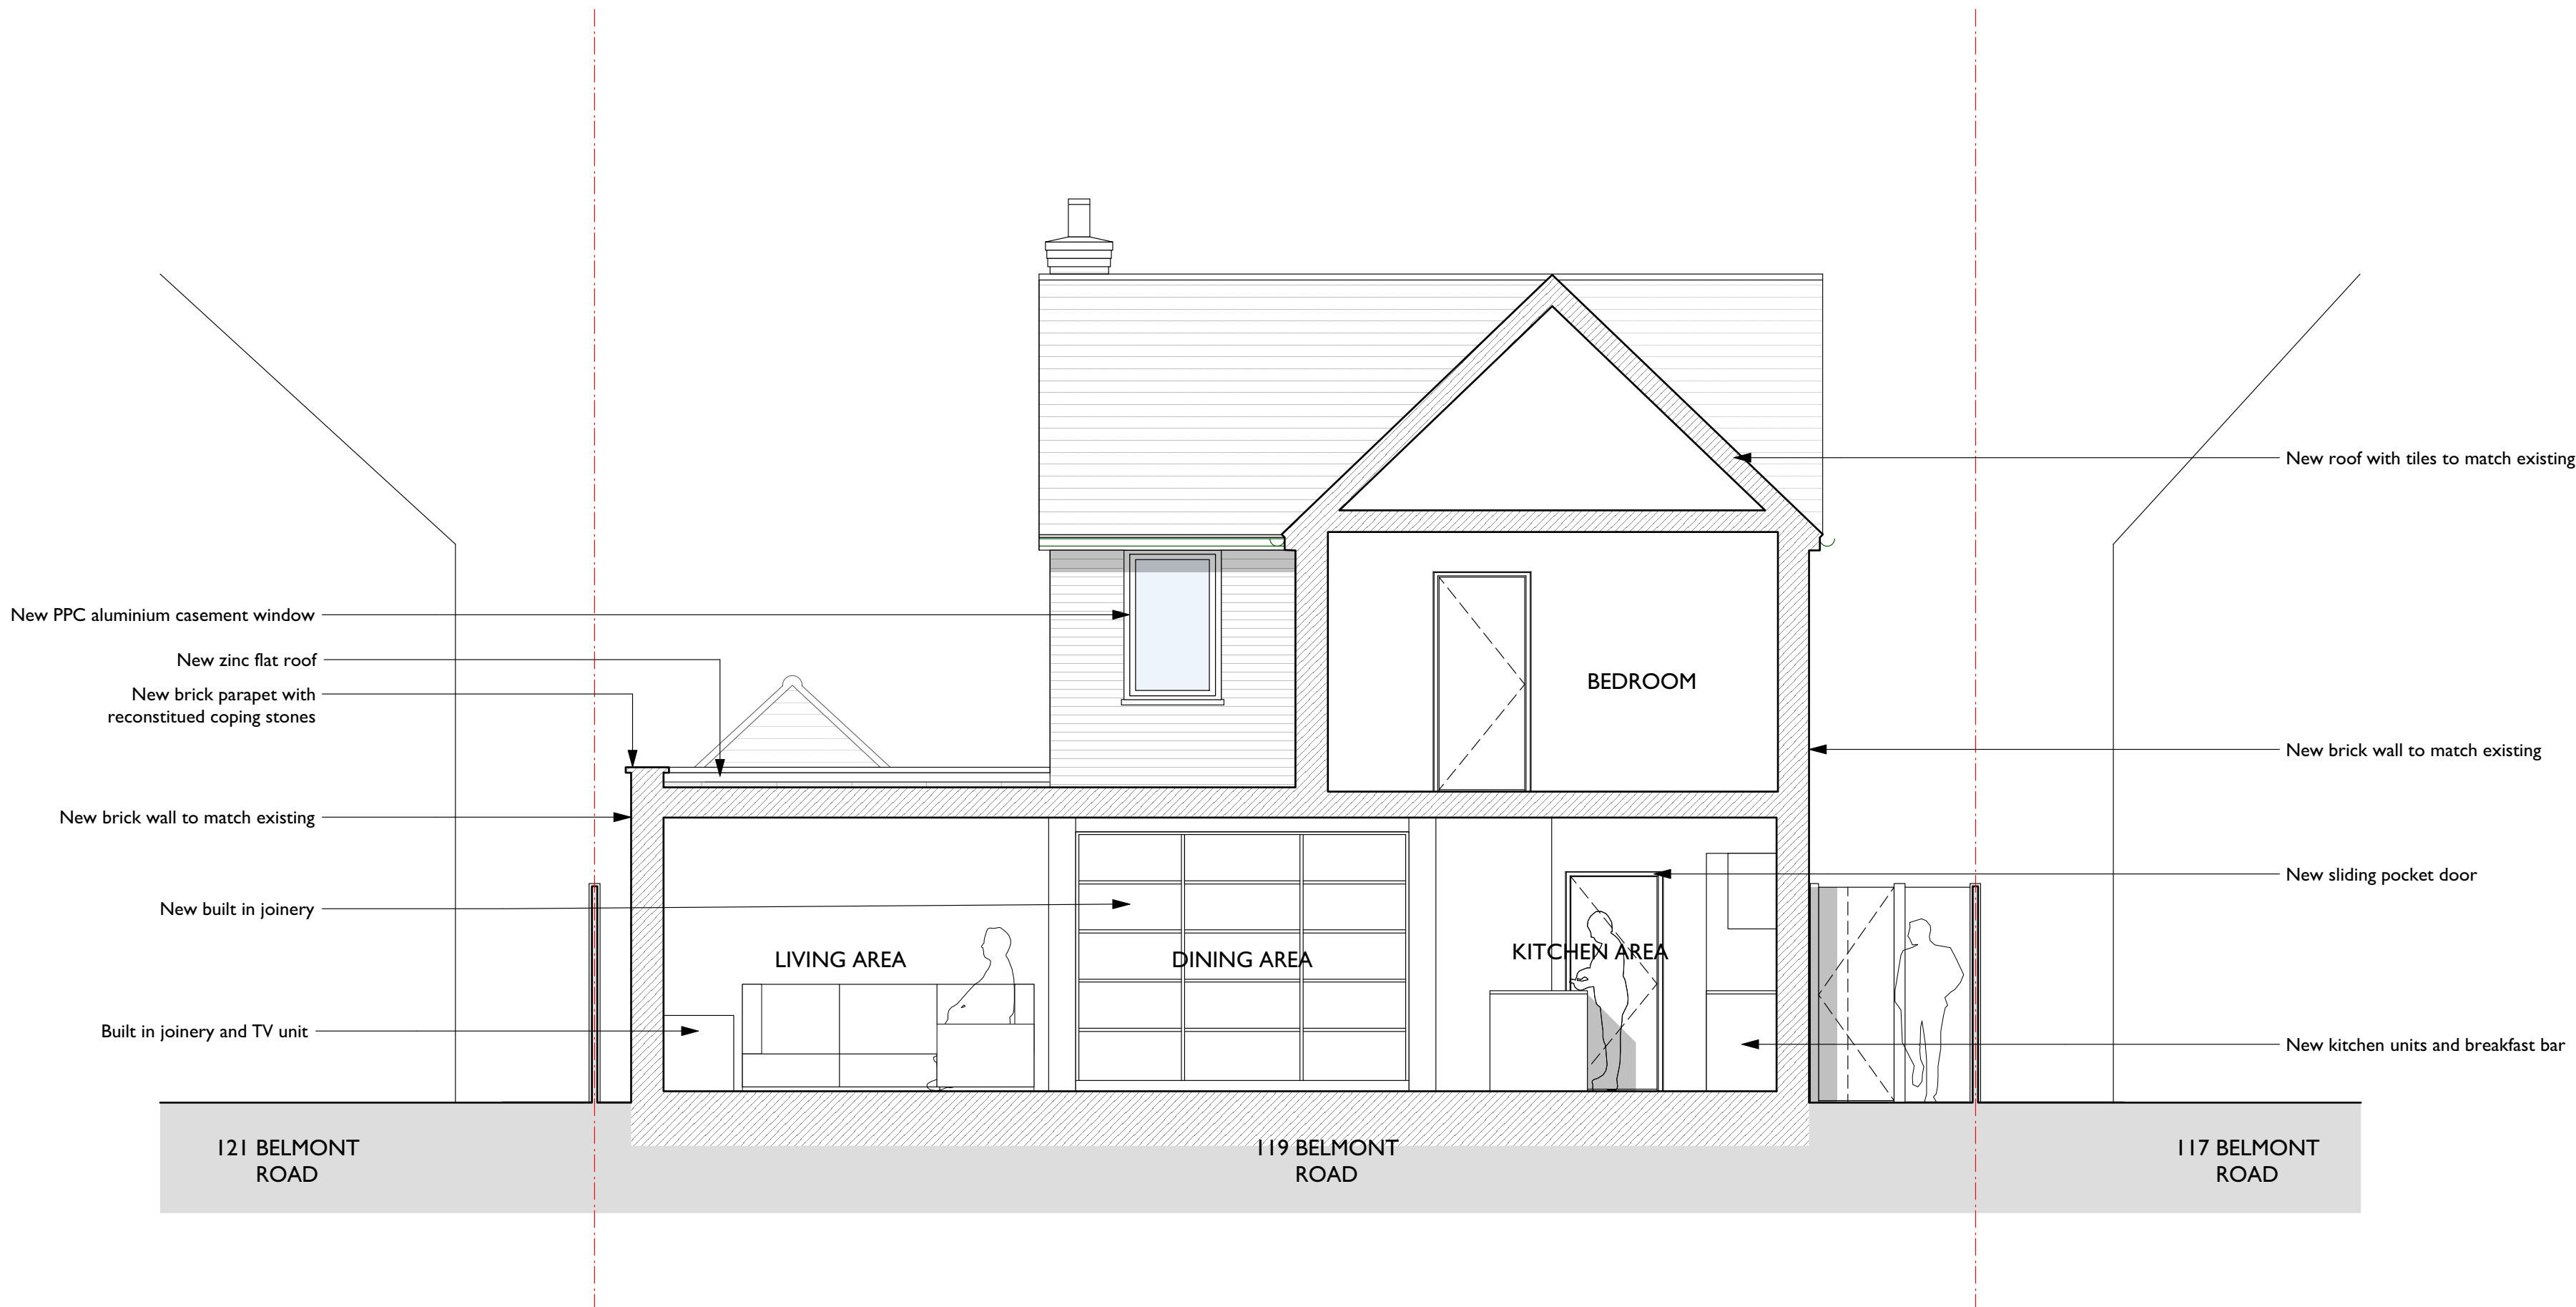

Andrew Dobson Architects

Unit 8, 126 New Kings Road,
London SW6 4LZ
Tel: 020 7736 4390
Web: www.andewdobsonarchitects.co.uk
Email: info@andewdobsonarchitects.co.uk

Note:
1. The design and drawings remain the property of Andrew Dobson Architects Ltd. The client is licensed to use this design and documents on this site only, this license is non-transferable. The design and drawings shall not be reproduced, up-loaded to the internet or traced without the permission of Andrew Dobson Architects Ltd.
2. Do not scale off this drawing check dimensions on site and advise any discrepancies before commencing work. © andrew dobson architects




Address: 119 Belmont Road, Uxbridge, UB8 1QZ

drawing title: Section BB - Proposed

drawing no.: 266-PI.105-G	Scale: 1:50 @ A2		Status: Planning	
	Drawn: AL	Checked: FN	Date: 17/06/15	Rev: G

Drawing Key:

- Existing walls
- New walls
- Line below or hidden
- Line above or overhead
- Line assumed (TBC)
- Boundary line

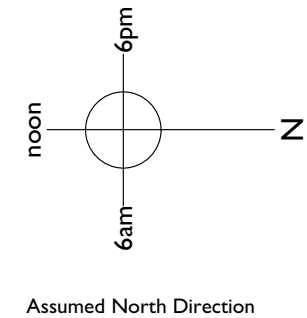

Note:
1. The design and drawings remain the property of Andrew Dobson Architects Ltd. The client is licensed to use this design and documents on this site only, this license is non-transferable. The design and drawings shall not be reproduced, up-loaded to the internet or traced without the permission of Andrew Dobson Architects Ltd.
2. Do not scale off this drawing, check dimensions on site and advise any discrepancies before commencing work. © andrew dobson architects





Address:		119 Belmont Road, Uxbridge, UB8 1QZ			
drawing title:		Section CC - Proposed			
drawing no.:	266-PI.106-G		Scale:	1:50 @ A2	
			Status:	Planning	
Drawn:	AL	Checked:	FN	Date:	17/06/15
				Rev:	G

Andrew Dobson Architects

Unit 8, 126 New Kings Road,
London SW6 4LZ
Tel: 020 7736 4390
Web: www.andewdobsonarchitects.co.uk
Email: info@andewdobsonarchitects.co.uk

Drawing Key:

  	Existing walls
	New walls
	Line below or hidden
	Line above or overhead
	Line assumed (TBC)
	Boundary line




ARCHITECTS
DOBSON
ANDREW

Andrew Dobson Architects

Unit 8, 126 New Kings Road,
London SW6 4LZ
Tel: 020 7736 4390
Web: www.andewdobsonarchitects.co.uk
Email: info@andrewdobsonarchitects.co.uk


Note:
1. The design and drawings remain the property of Andrew Dobson Architects Ltd. The client is licensed to use this design and documents on this site only; this license is non-transferable. The design and drawings shall not be reproduced, up-loaded to the internet or traced without the permission of Andrew Dobson Architects Ltd.
2. Do not scale off this drawing; check dimensions on site and advise any discrepancies before commencing work. © andrew dobson architects

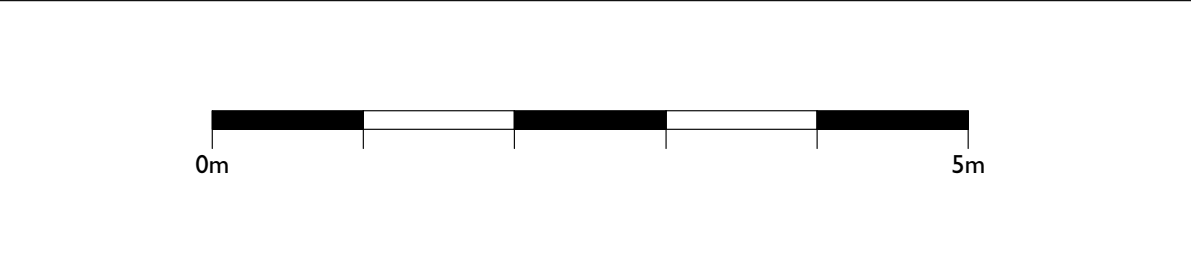

Address:		119 Belmont Road, Uxbridge, UB8 1QZ							
drawing title:		Elevation DD - Proposed							
drawing no.:	266-PI.107-J	Scale:		1:50 @ A2		Status:		Planning	
		Drawn:	AL	Checked:	FN	Date:	17/06/15	Rev:	J

Drawing Key:

- Existing walls
- New walls
- Line below or hidden
- Line above or overhead
- Line assumed (TBC)
- Boundary line

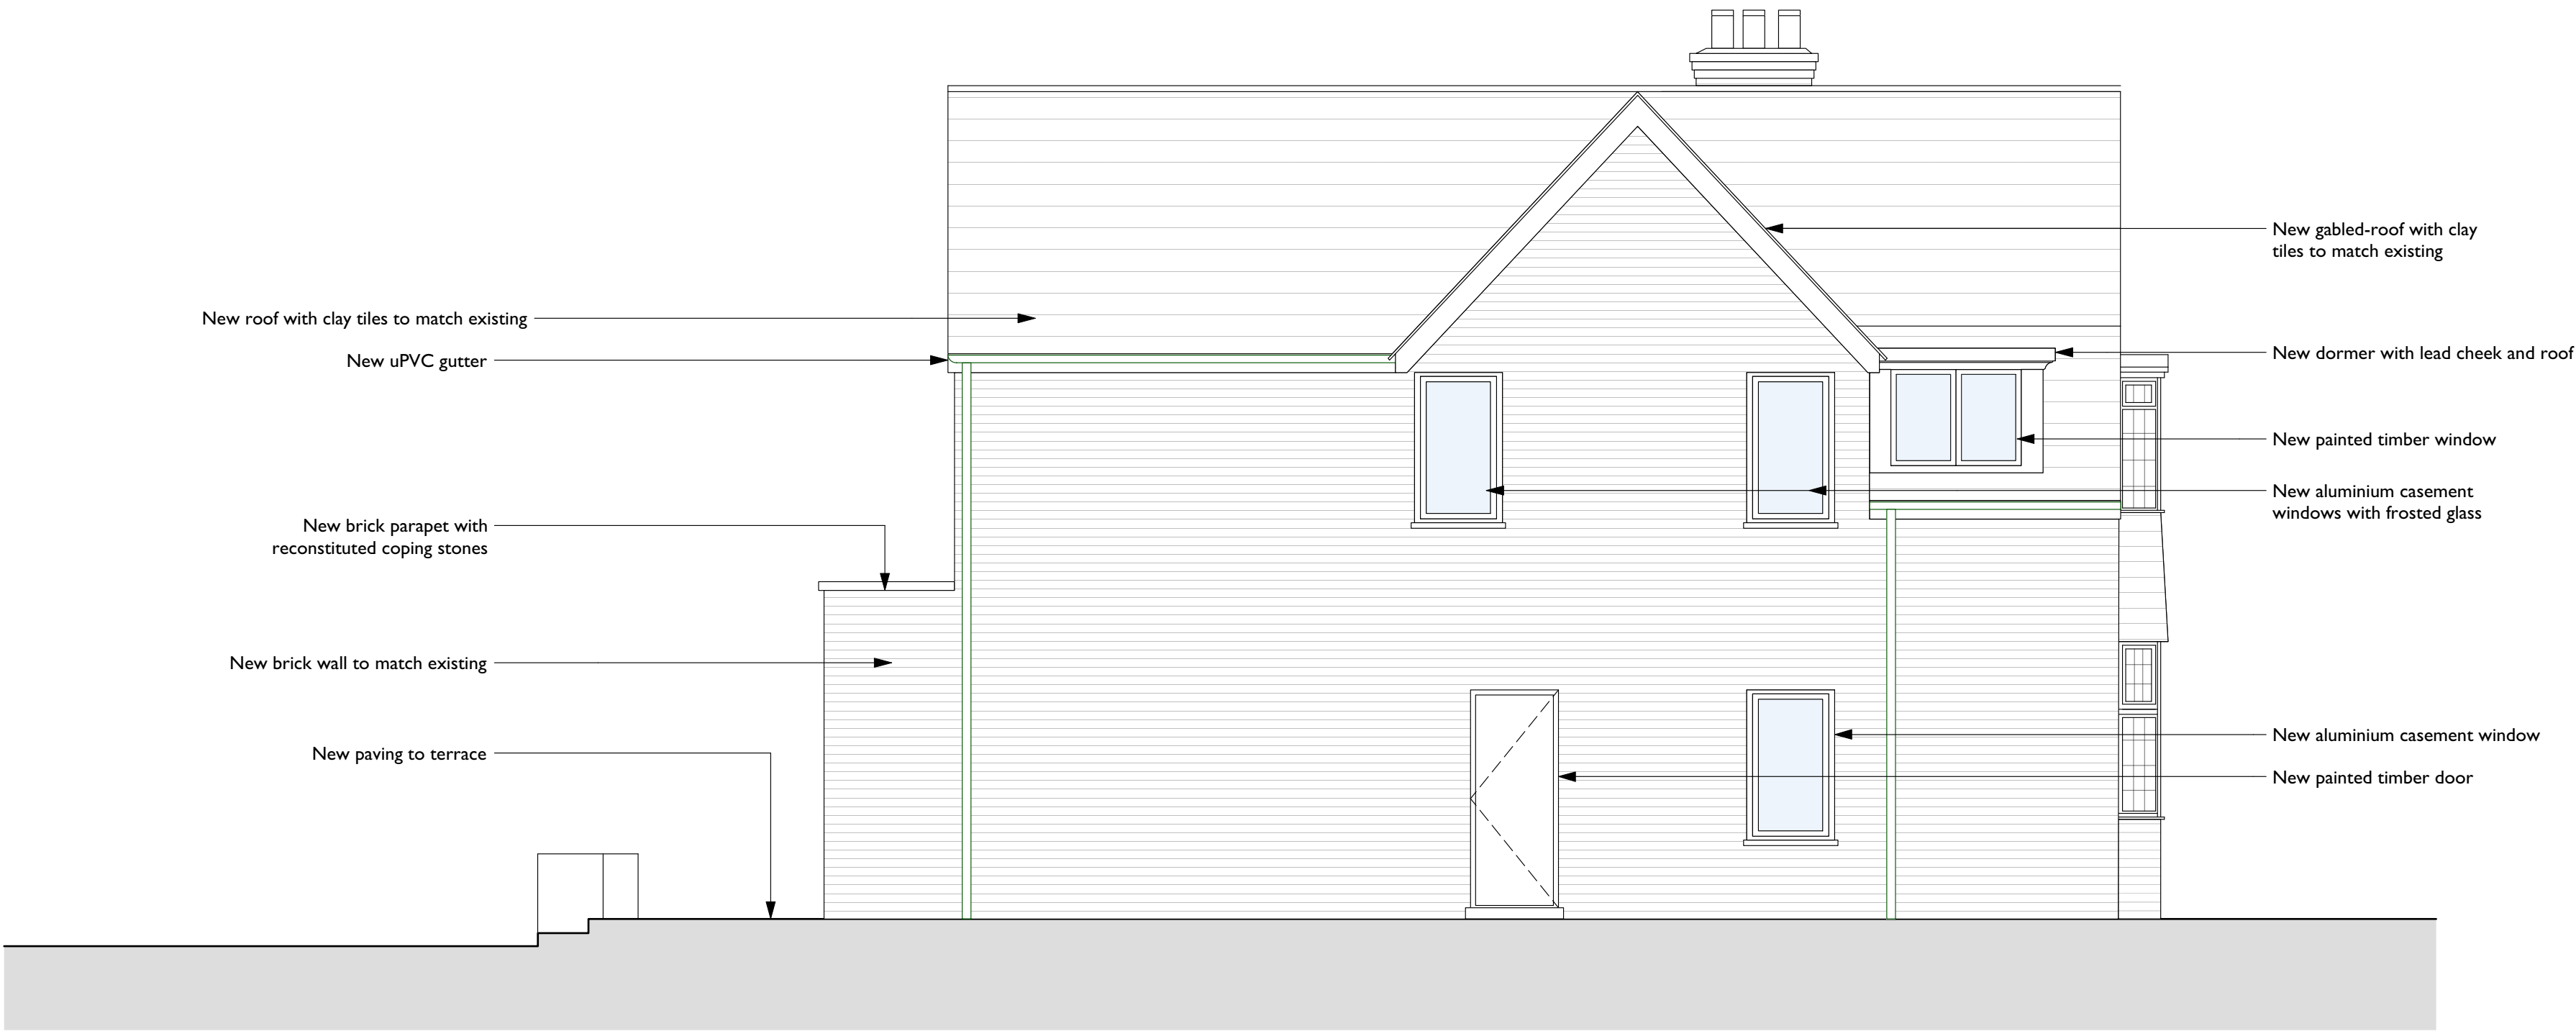

Andrew Dobson Architects

Unit 8, 126 New Kings Road,
London SW6 4LZ
Tel: 020 7736 4390
Web: www.andewdobsonarchitects.co.uk
Email: info@andrewdobsonarchitects.co.uk

Note:
1. The design and drawings remain the property of Andrew Dobson Architects Ltd. The client is licensed to use this design and documents on this site only, this license is non-transferable. The design and drawings shall not be reproduced, up-loaded to the internet or traced without the permission of Andrew Dobson Architects Ltd.
2. Do not scale off this drawing, check dimensions on site and advise any discrepancies before commencing work. © andrew dobson architects



Address: 119 Belmont Road, Uxbridge, UB8 1QZ

drawing title: Section GG - Proposed

drawing no.: 266-PI.110-G	Scale: 1:50 @ A2		Status: Planning	
	Drawn: AL	Checked: FN	Date: 17/06/15	Rev: G