



Drawing Key:

- Existing walls
- New walls
- Line below or hidden
- Line above or overhead
- Line assumed (TBC)
- Boundary line

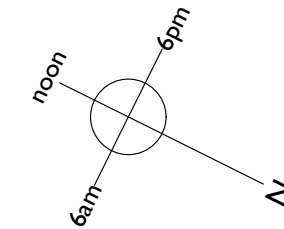

Assumed North Direction

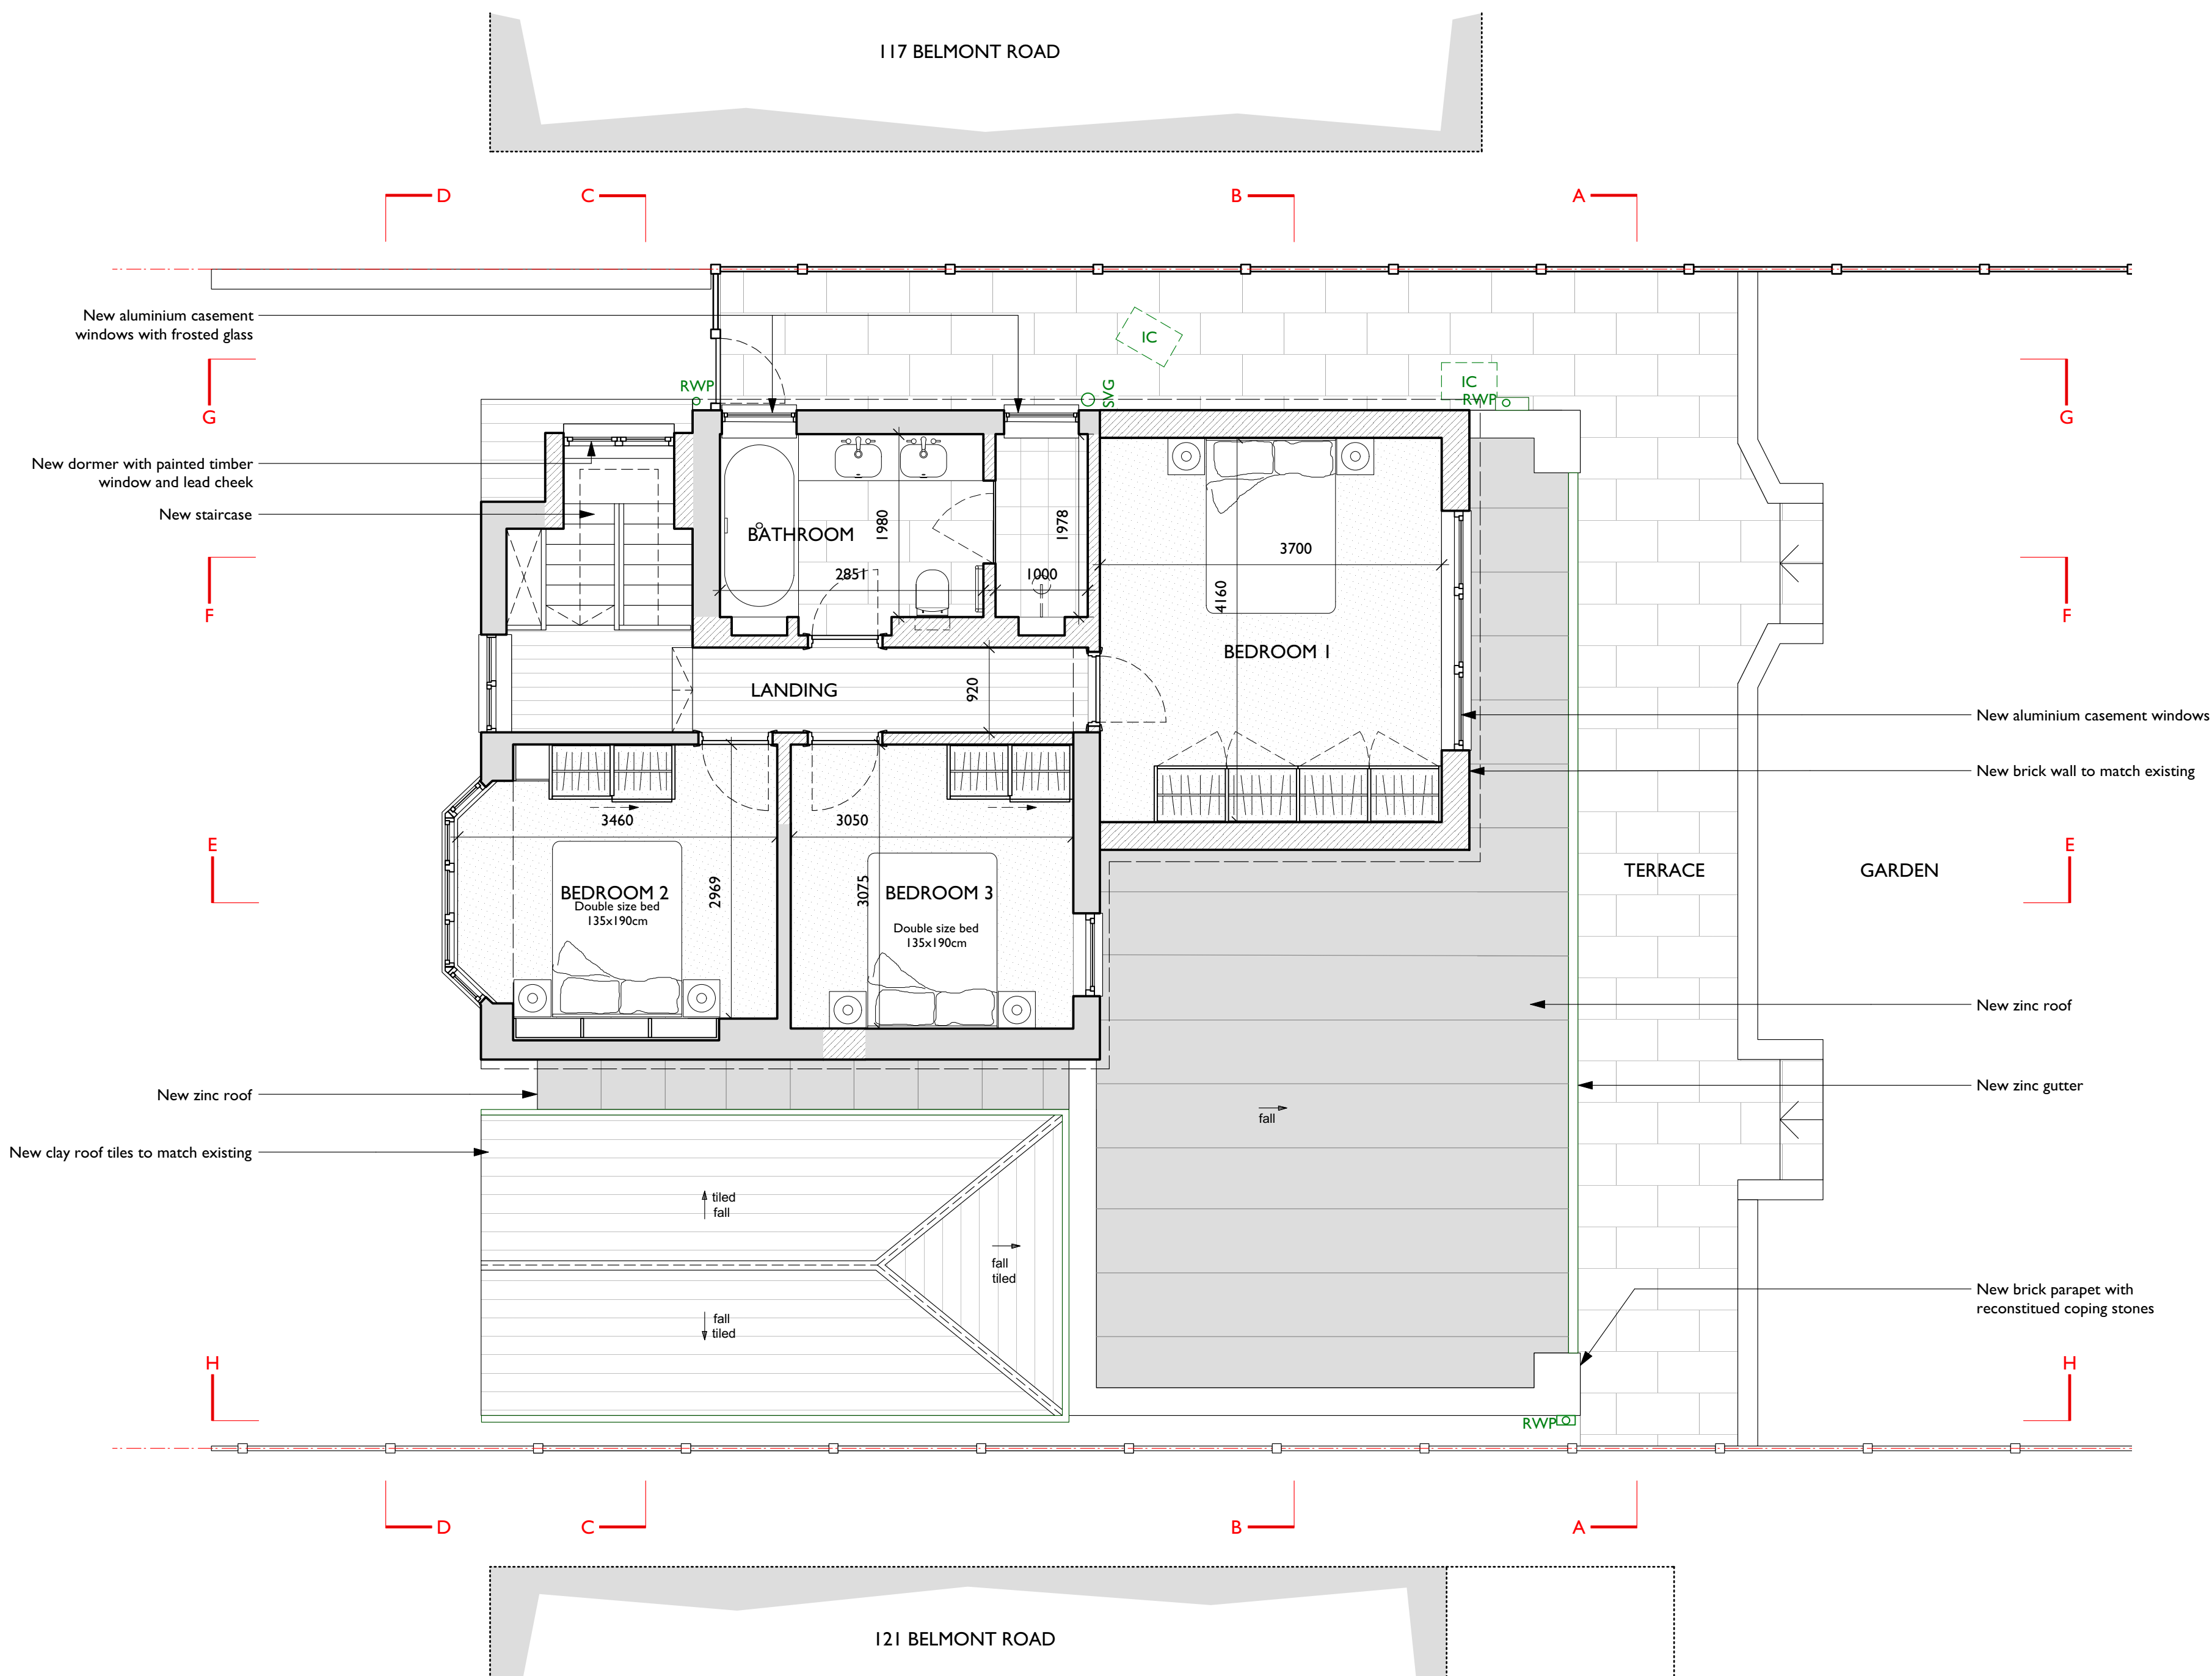

Andrew Dobson Architects

Unit 8, 126 New Kings Road,
London SW6 4LZ
Tel: 020 7736 4390
Web: www.andewdobsonarchitects.co.uk
Email: info@andrewdobsonarchitects.co.uk

Note:
1. The design and drawings remain the property of Andrew Dobson Architects Ltd. The client is licensed to use this design and documents on this site only, this license is non-transferable. The design and drawings shall not be reproduced, up-loaded to the internet or traced without the permission of Andrew Dobson Architects Ltd.
2. Do not scale off this drawing check dimensions on site and advise any discrepancies before commencing work. © andrew dobson architects



Address: 119 Belmont Road, Uxbridge, UB8 1QZ

drawing title: First Floor Plan - Proposed

drawing no.: 266-PI.102-Q	Scale: 1:50 @ A2	Status: Planning
Drawn: AL	Checked: FN	Date: 24/06/15 Rev: Q

Drawing Key:

Existing walls


New walls

Line below or hidden

Line above or overhead

Line assumed (TBC)

Boundary line

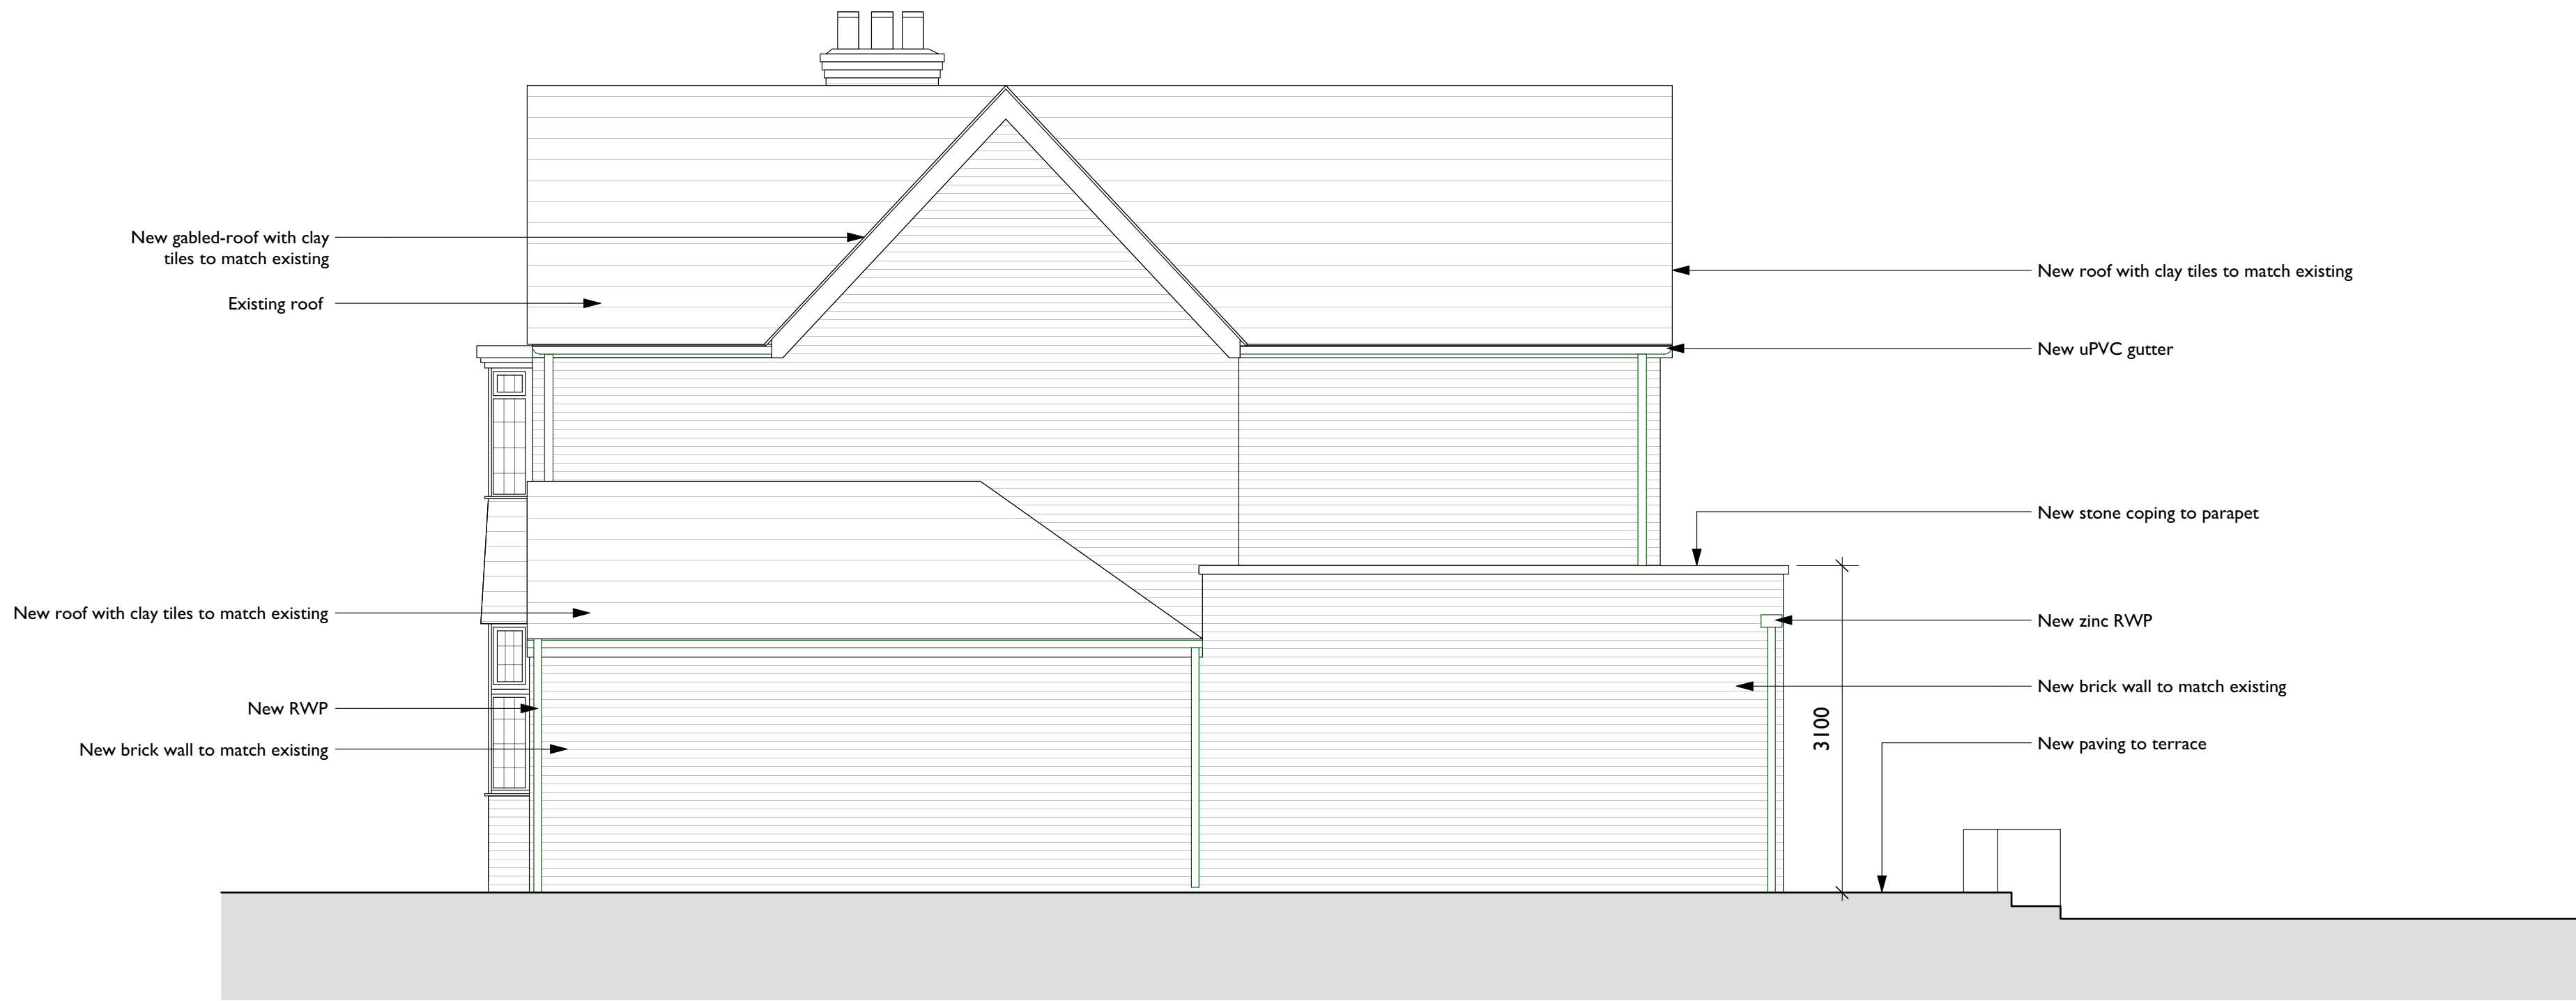

ARCHITECTS
DOBSON
ANDREW

Andrew Dobson Architects

Unit 8, 126 New Kings Road,
London SW6 4LZ
Tel: 020 7736 4390
Web: www.andewdobsonarchitects.co.uk
Email: info@andewdobsonarchitects.co.uk

Note:
1. The design and drawings remain the property of Andrew Dobson Architects Ltd. The client is licensed to use this design and documents on this site only, this license is non-transferable. The design and drawings shall not be reproduced, up-loaded to the internet or traced without the permission of Andrew Dobson Architects Ltd.
2. Do not scale off this drawing, check dimensions on site and advise any discrepancies before commencing work. © andrew dobson architects



Address:

119 Belmont Road, Uxbridge, UB8 1QZ

drawing title:

Elevation HH - Proposed

drawing no.:

266-Pl.III-H

Scale:1:50 @ A2

Drawn:AL

Status:Planning

Checked:FN

Date:24/06/15

Rev:H