


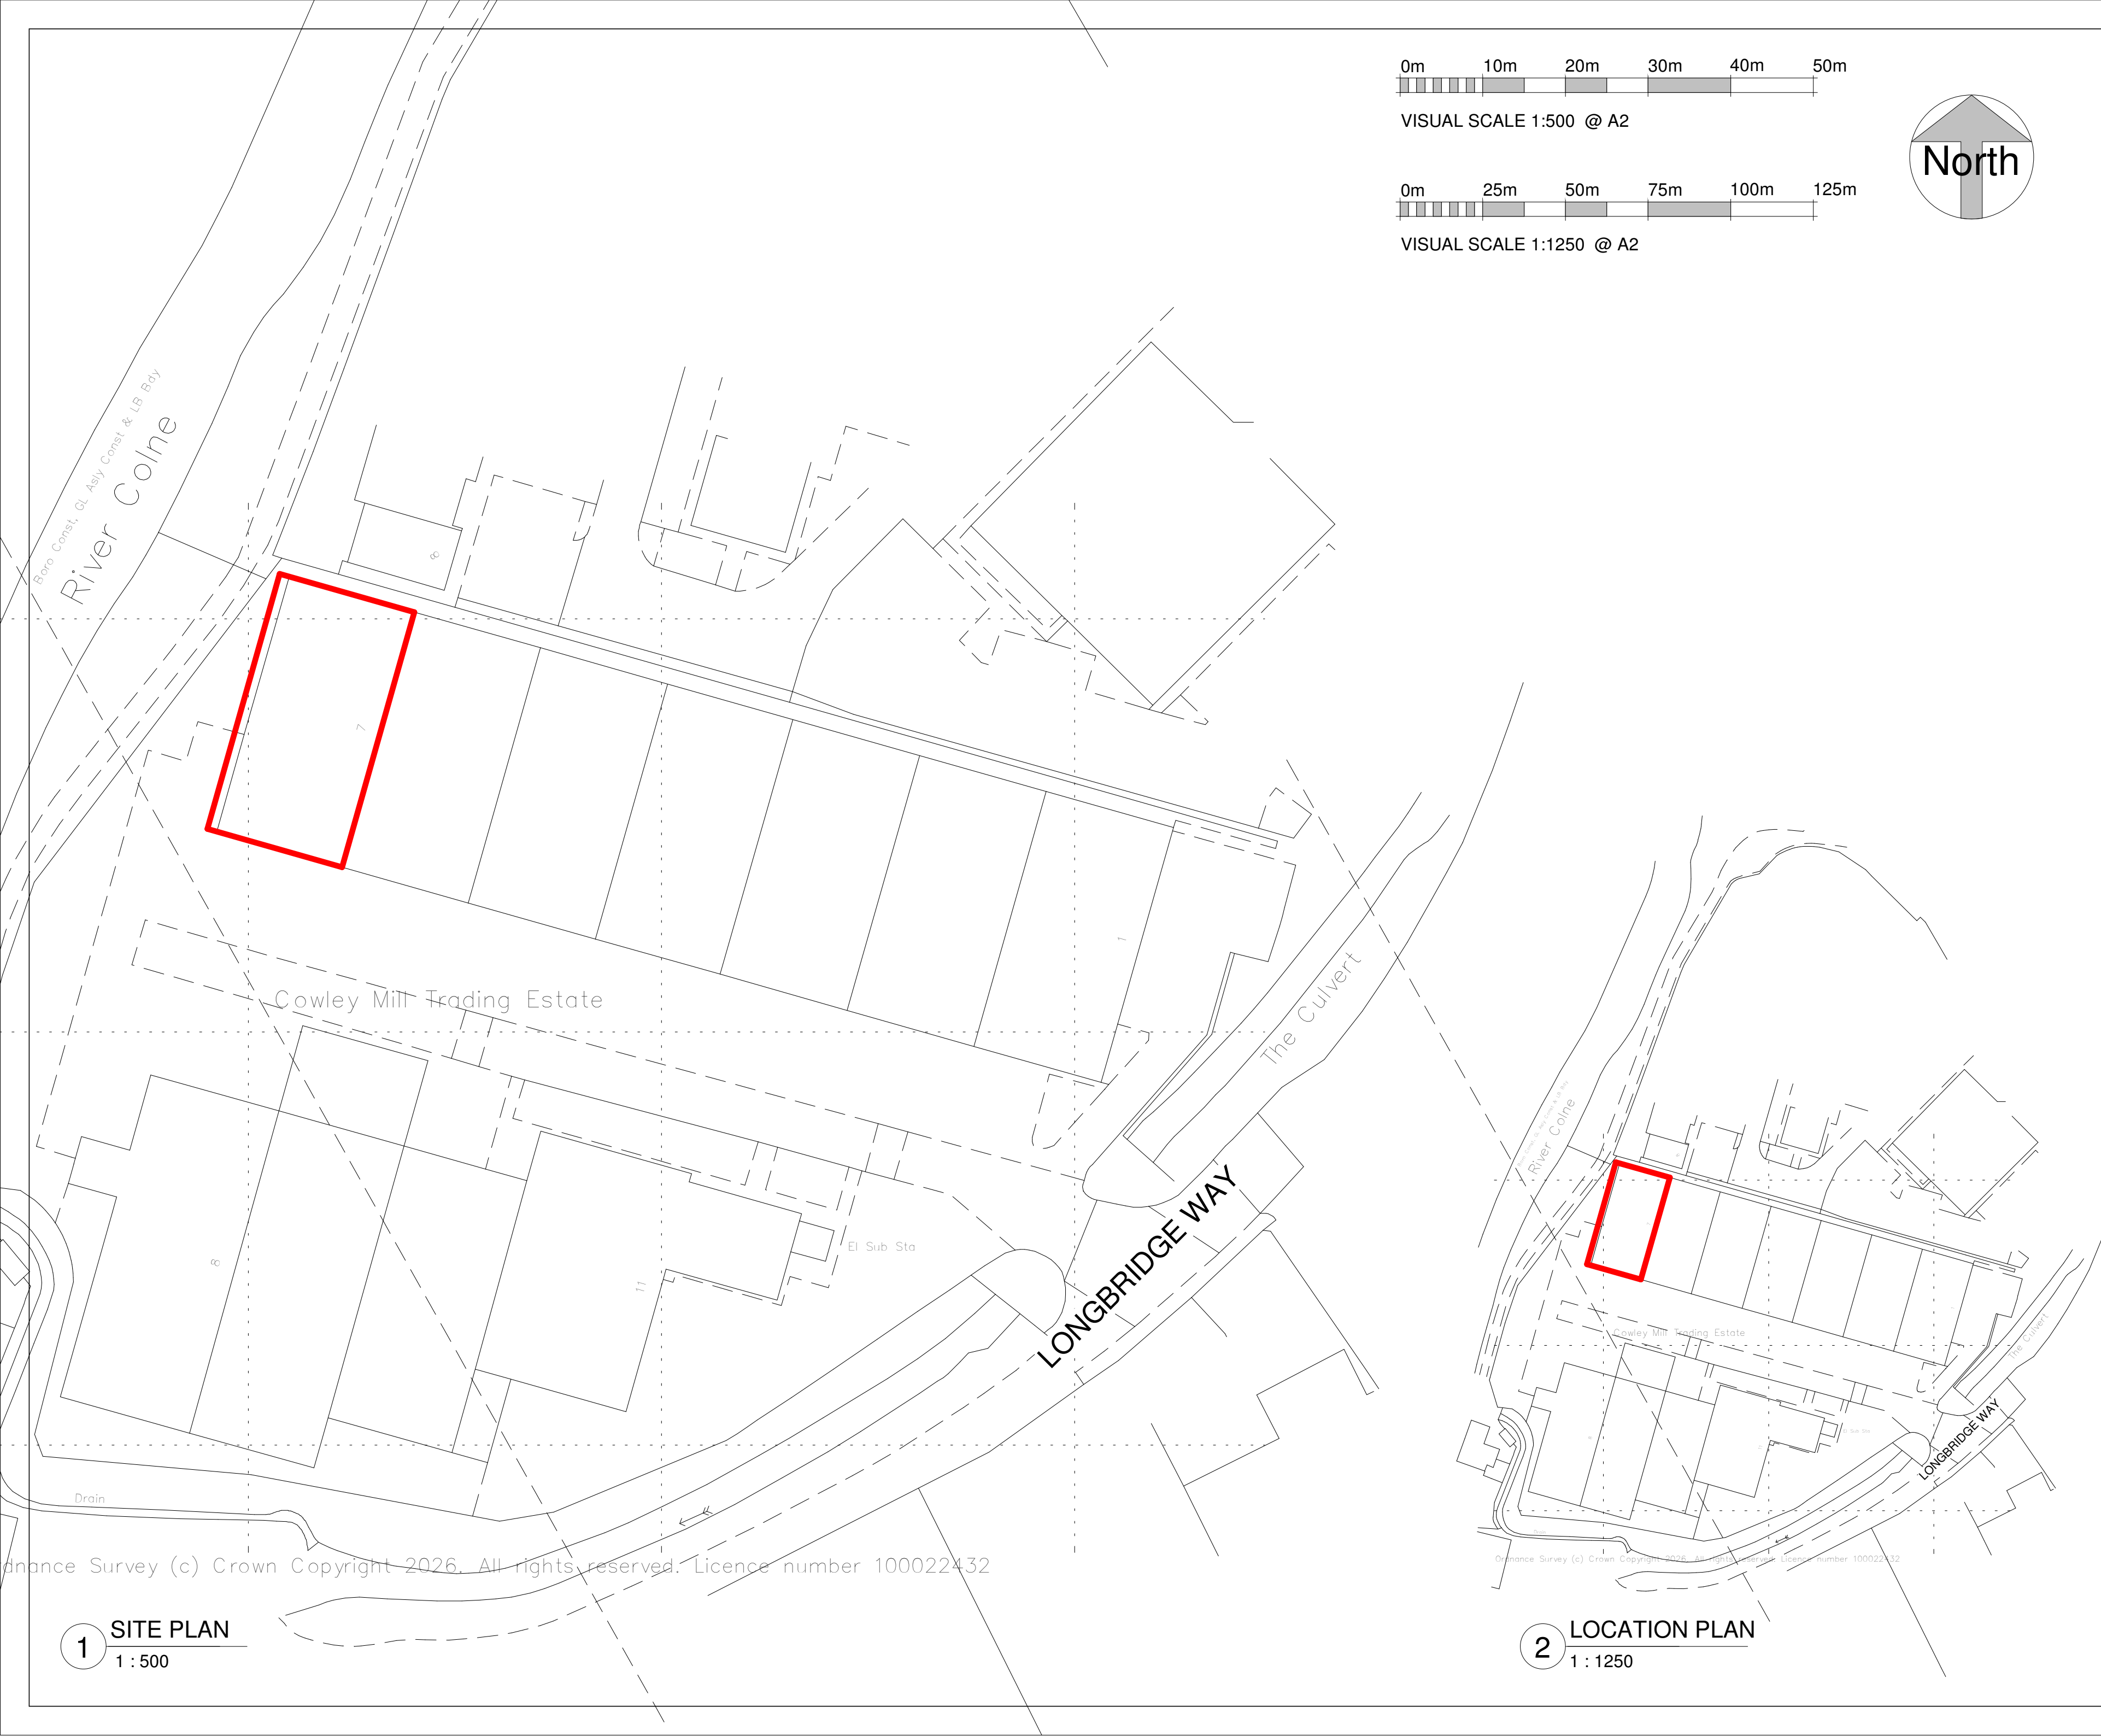

Rev	Description	Date



info@kronadesign.co.uk
kronadesign.co.uk
01903 256150

PROJECT

Proposed Ductwork

ADDRESS

Unit 7
Cowley Mill Trading Estate
Uxbridge
UB8 2YG

TITLE
Site Plan & Location
Plan

CLIENT
Foodlink Global

DRAWN	STATUS	DATE
JLB	Planning	10/09/26

SCALE (@ A2)	PROJECT NUMBER
As indicated	KD.1943

DRAWING NUMBER	REV
A.001	A

© KRONA DESIGN