




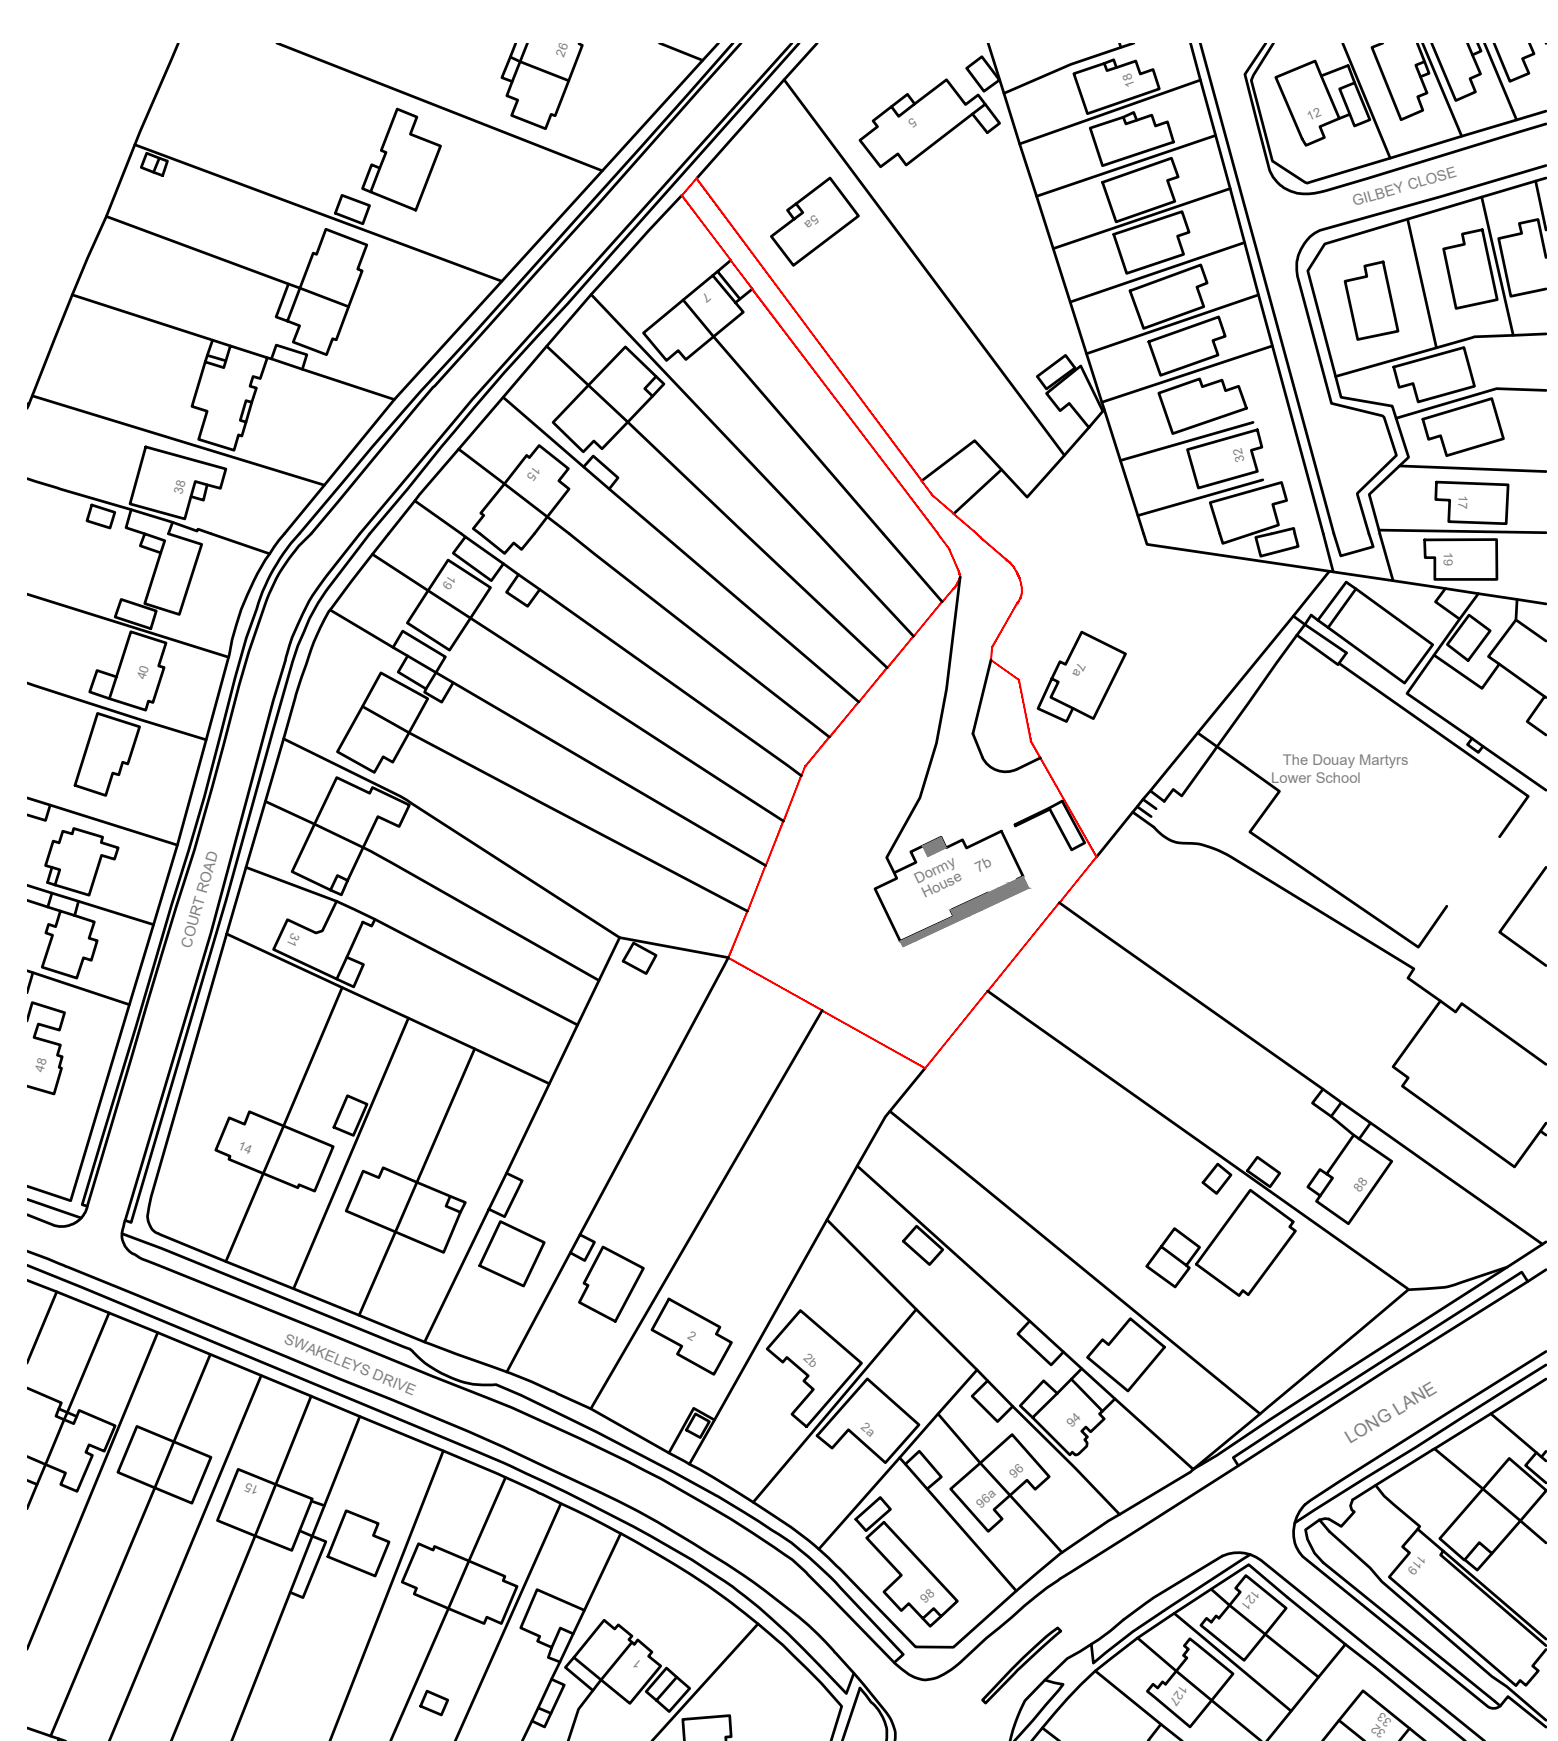


BLOCK PLAN 1:500


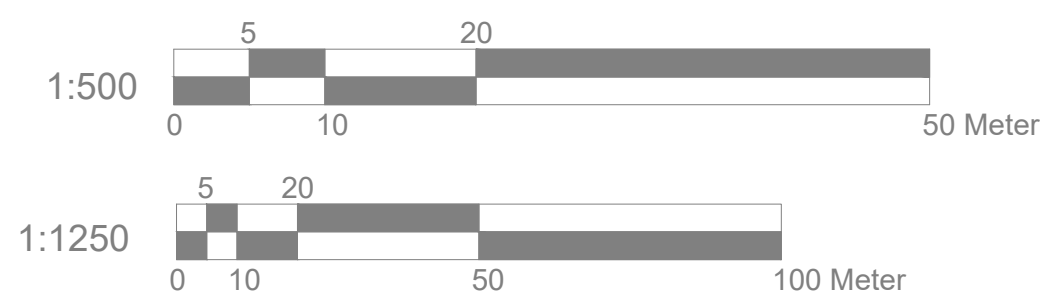



LOCATION PLAN 1:1250

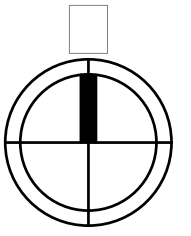


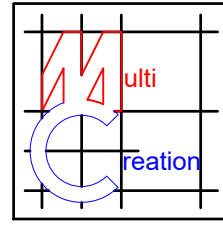	Project:	Title:	Scale: 1:500/1250 @ A4												
	Dormy House 7B Court Road Ickenham UB10 8TF	Block plan Location plan	Date: Apr 2021												
			Drawing No.: 3443/HH-01/SP												
			Revision												
			<table border="1"> <tr> <td>*</td> <td></td> <td></td> <td></td> <td></td> <td></td> </tr> <tr> <td>***</td> <td></td> <td></td> <td></td> <td></td> <td></td> </tr> </table>	*						***					
*															

239 Western Road, Southall, Middx, UB2 5HS Tel: 020 8571 1369 info@multicreation.co.uk															

 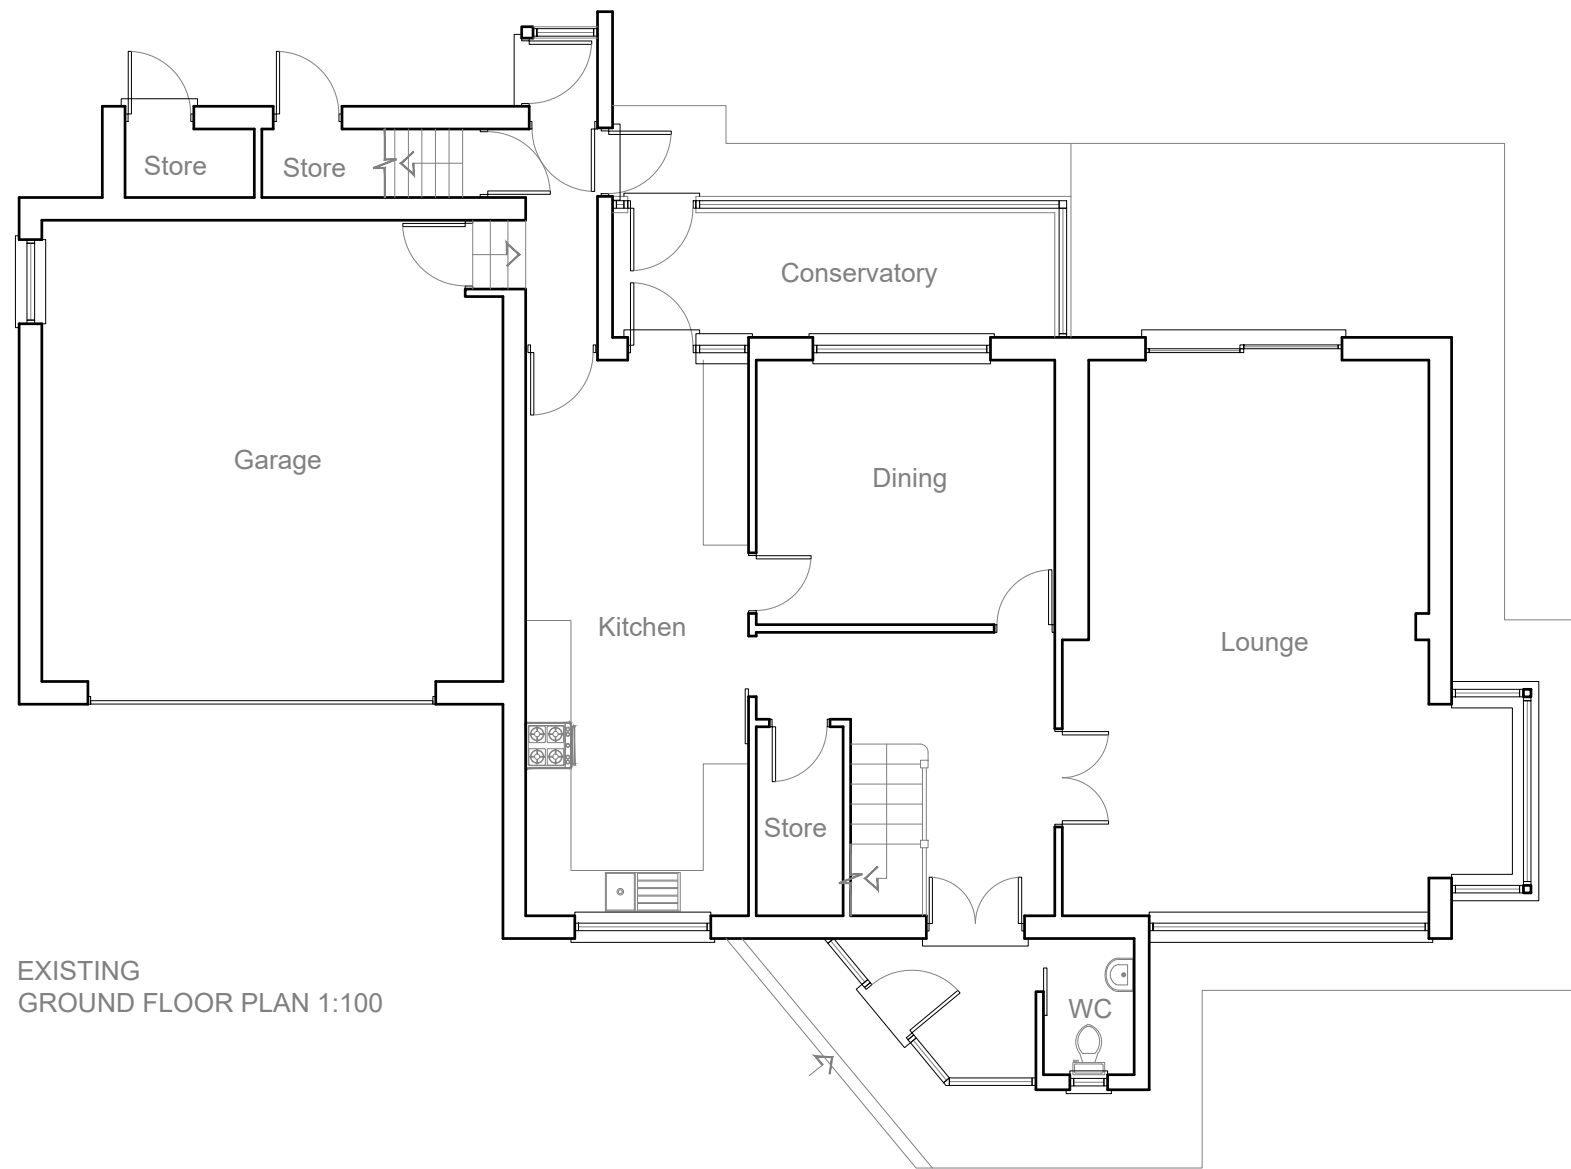


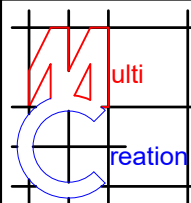
	Project:	Title:	Scale: 1:100 @ A3
	Dormy House 7B Court Road Ickenham UB10 8TF	Existing Ground floor plan	Date: Apr 2021
			Drawing No.: 3443/HH-02/SP
			Revision
239 Western Road, Southall, Middx, UB2 5HS Tel: 020 8571 1369 info@multicreation.co.uk			

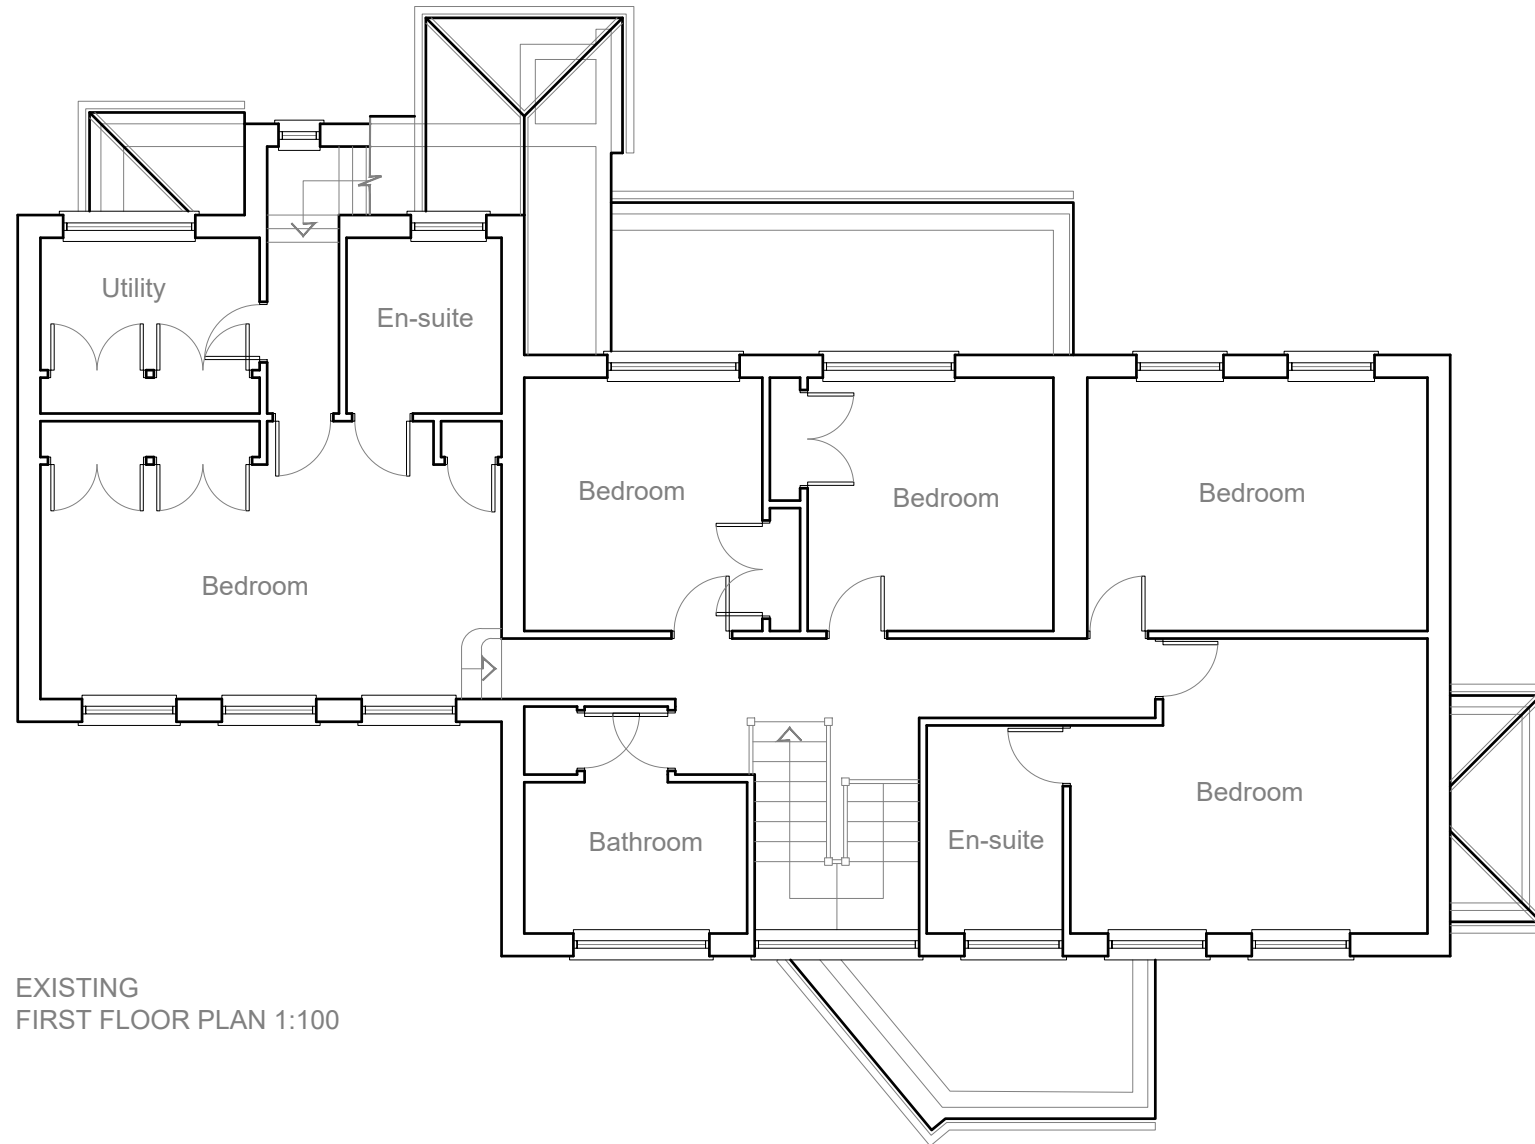

EXISTING
FIRST FLOOR PLAN 1:100

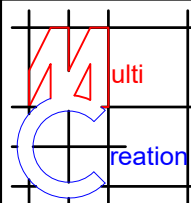


	Project:	Title:	Scale: 1:100 @ A3
	Dormy House	Existing	Date: Apr 2021
	7B Court Road	First floor plan	Drawing No.: 3443/HH-03/SP
	Ickenham		Revision
	UB10 8TF		
239 Western Road, Southall, Middx, UB2 5HS Tel: 020 8571 1369 info@multicreation.co.uk			

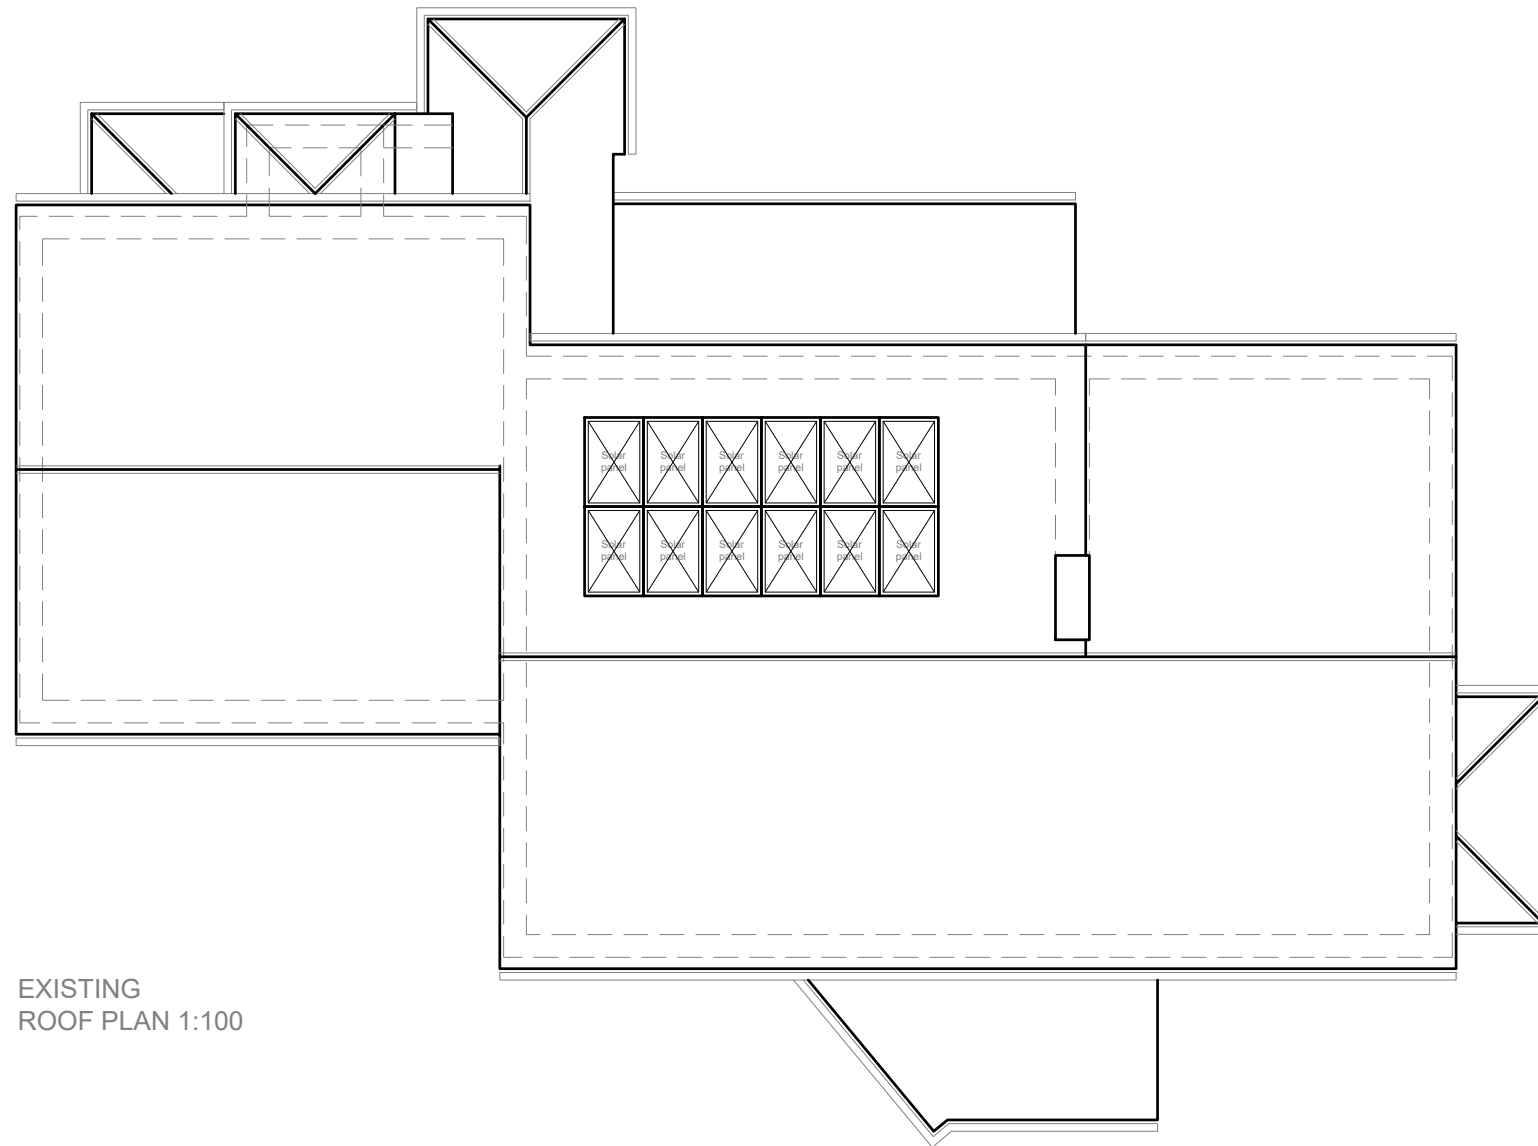

EXISTING
ROOF PLAN 1:100

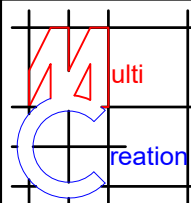

	Project:	Title:	Scale: 1:100 @ A3
	Dormy House	Existing	Date: Apr 2021
	7B Court Road	Roof plan	Drawing No.: 3443/HH-04/SP
	Ickenham		Revision
	UB10 8TF		
239 Western Road, Southall, Middx, UB2 5HS Tel: 020 8571 1369 info@multicreation.co.uk			




EXISTING
FRONT ELEVATION 1:100



EXISTING
SIDE ELEVATION 1:100





EXISTING
REAR ELEVATION 1:100

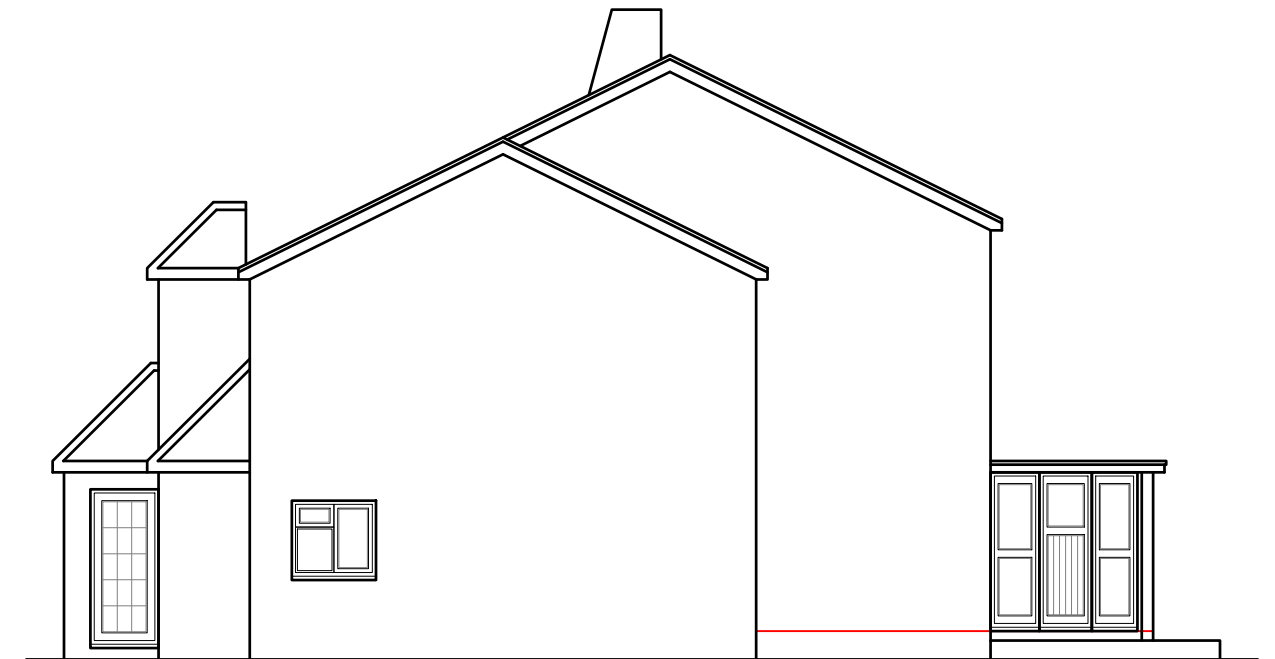



EXISTING
SIDE ELEVATION 1:100

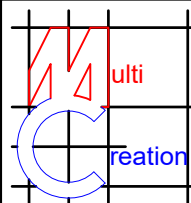

	Project:	Title:	Scale: 1:100 @ A3
	Dormy House	Existing	Date: Apr 2021
	7B Court Road	Elevations	Drawing No.: 3443/HH-05/SP
	Ickenham		Revision
	UB10 8TF		
239 Western Road, Southall, Middx, UB2 5HS Tel: 020 8571 1369 info@multicreation.co.uk			

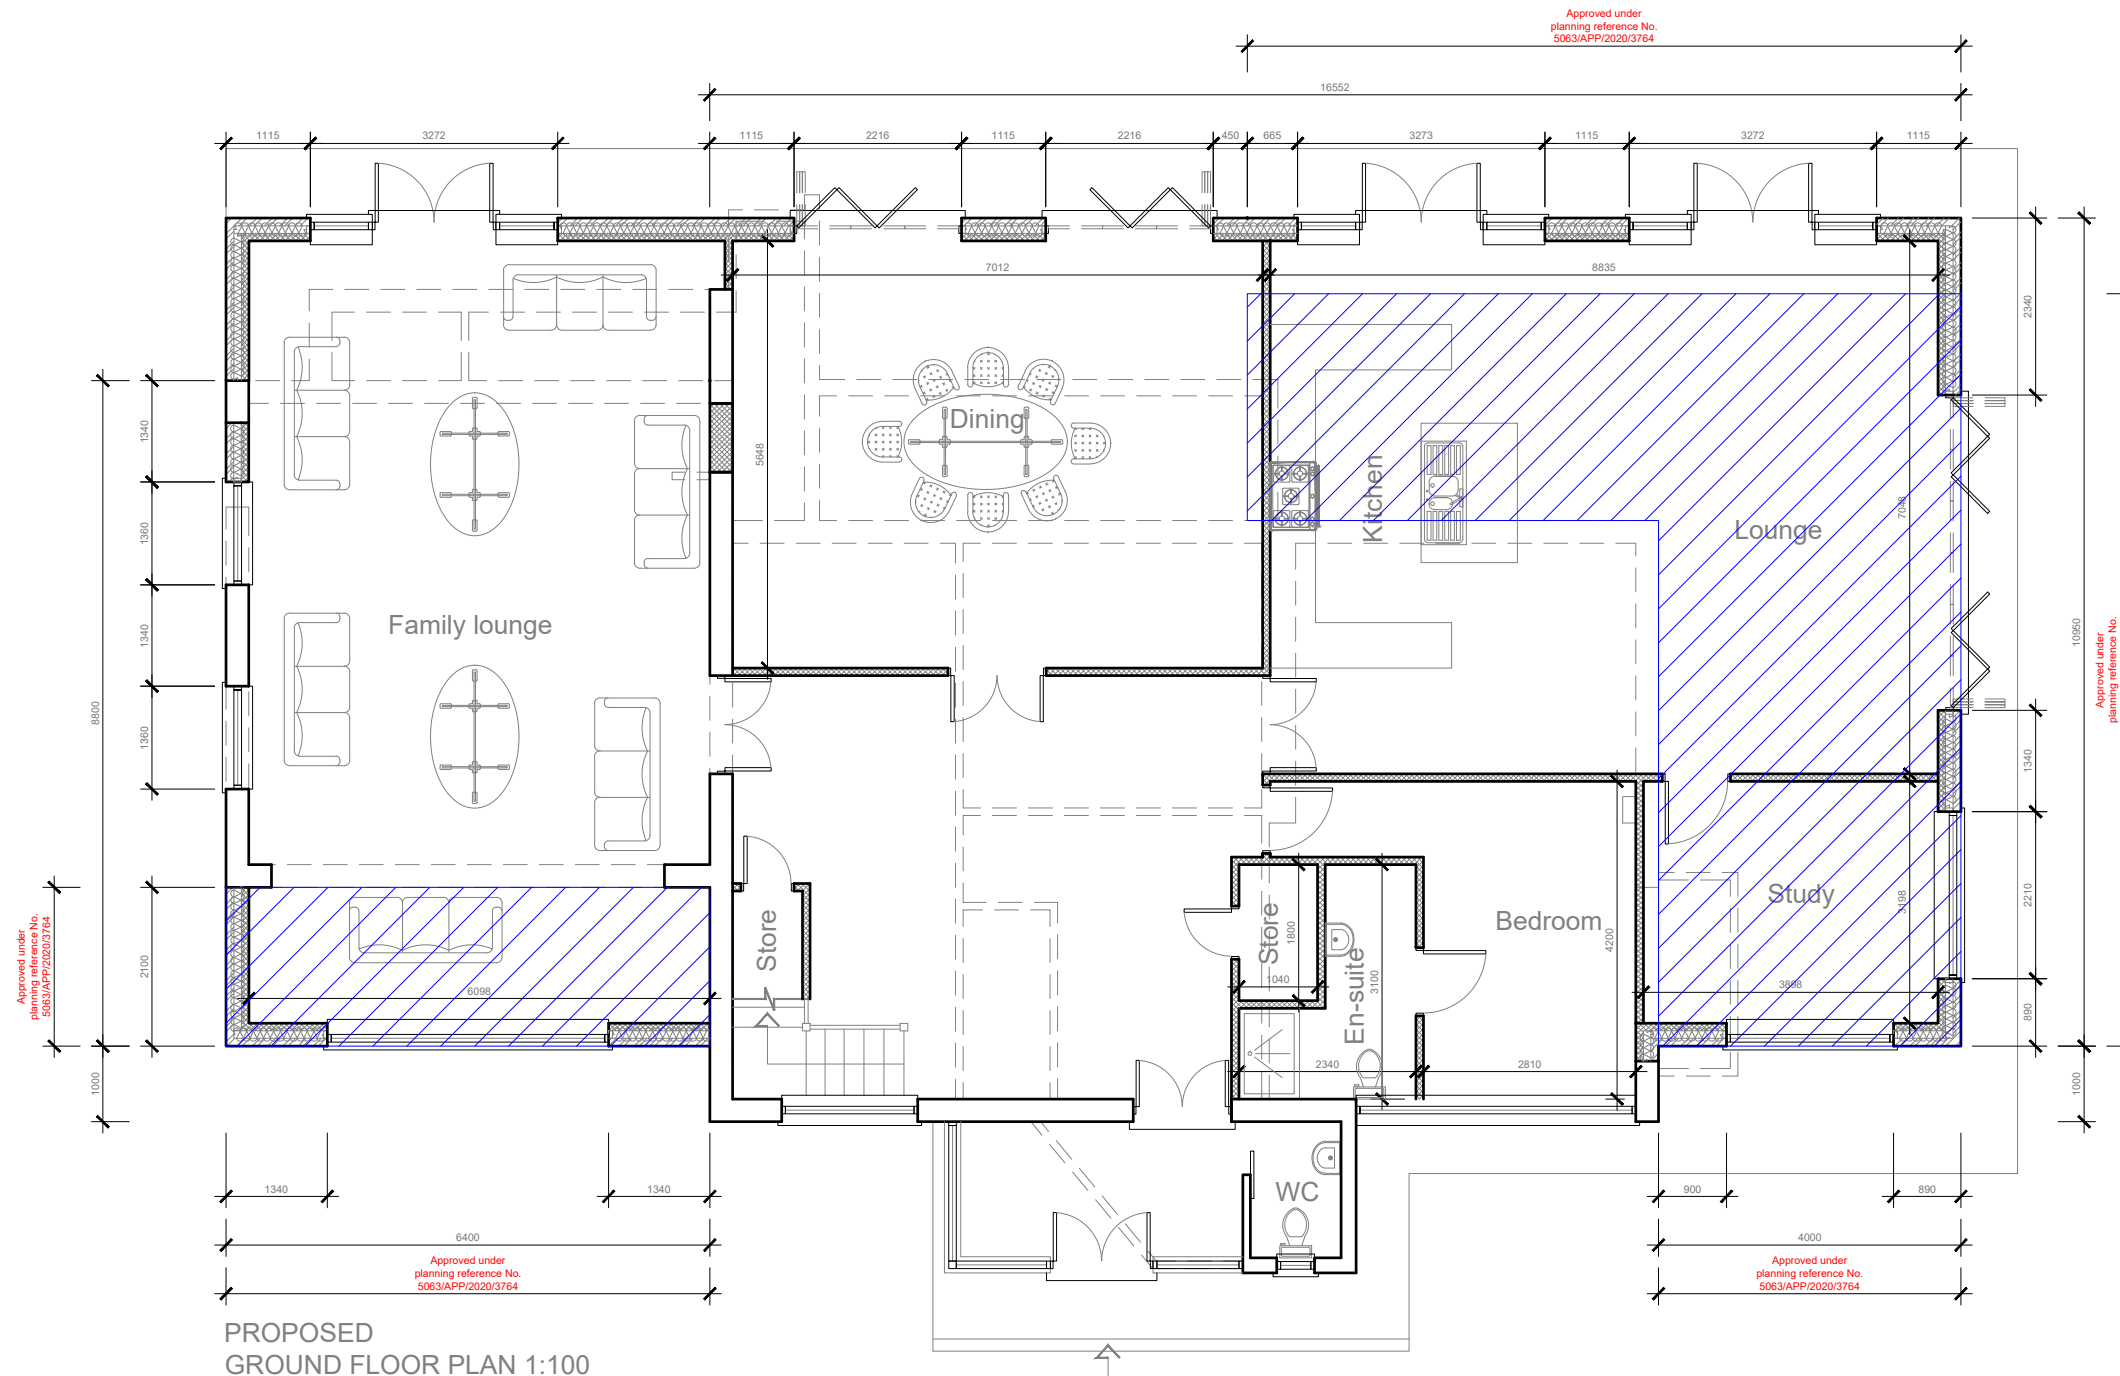



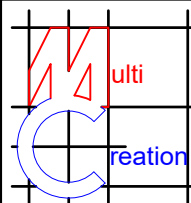
	Project:	Title:		Scale: 1:100 @ A3
	Dormy House	Proposed		Date: Apr 2021
	7B Court Road	Ground floor plan		Drawing No.: 3443/HH-06/SP
	Ickenham			Revision
	UB10 8TF			
239 Western Road, Southall, Middx, UB2 5HS Tel: 020 8571 1369 info@multicreation.co.uk				

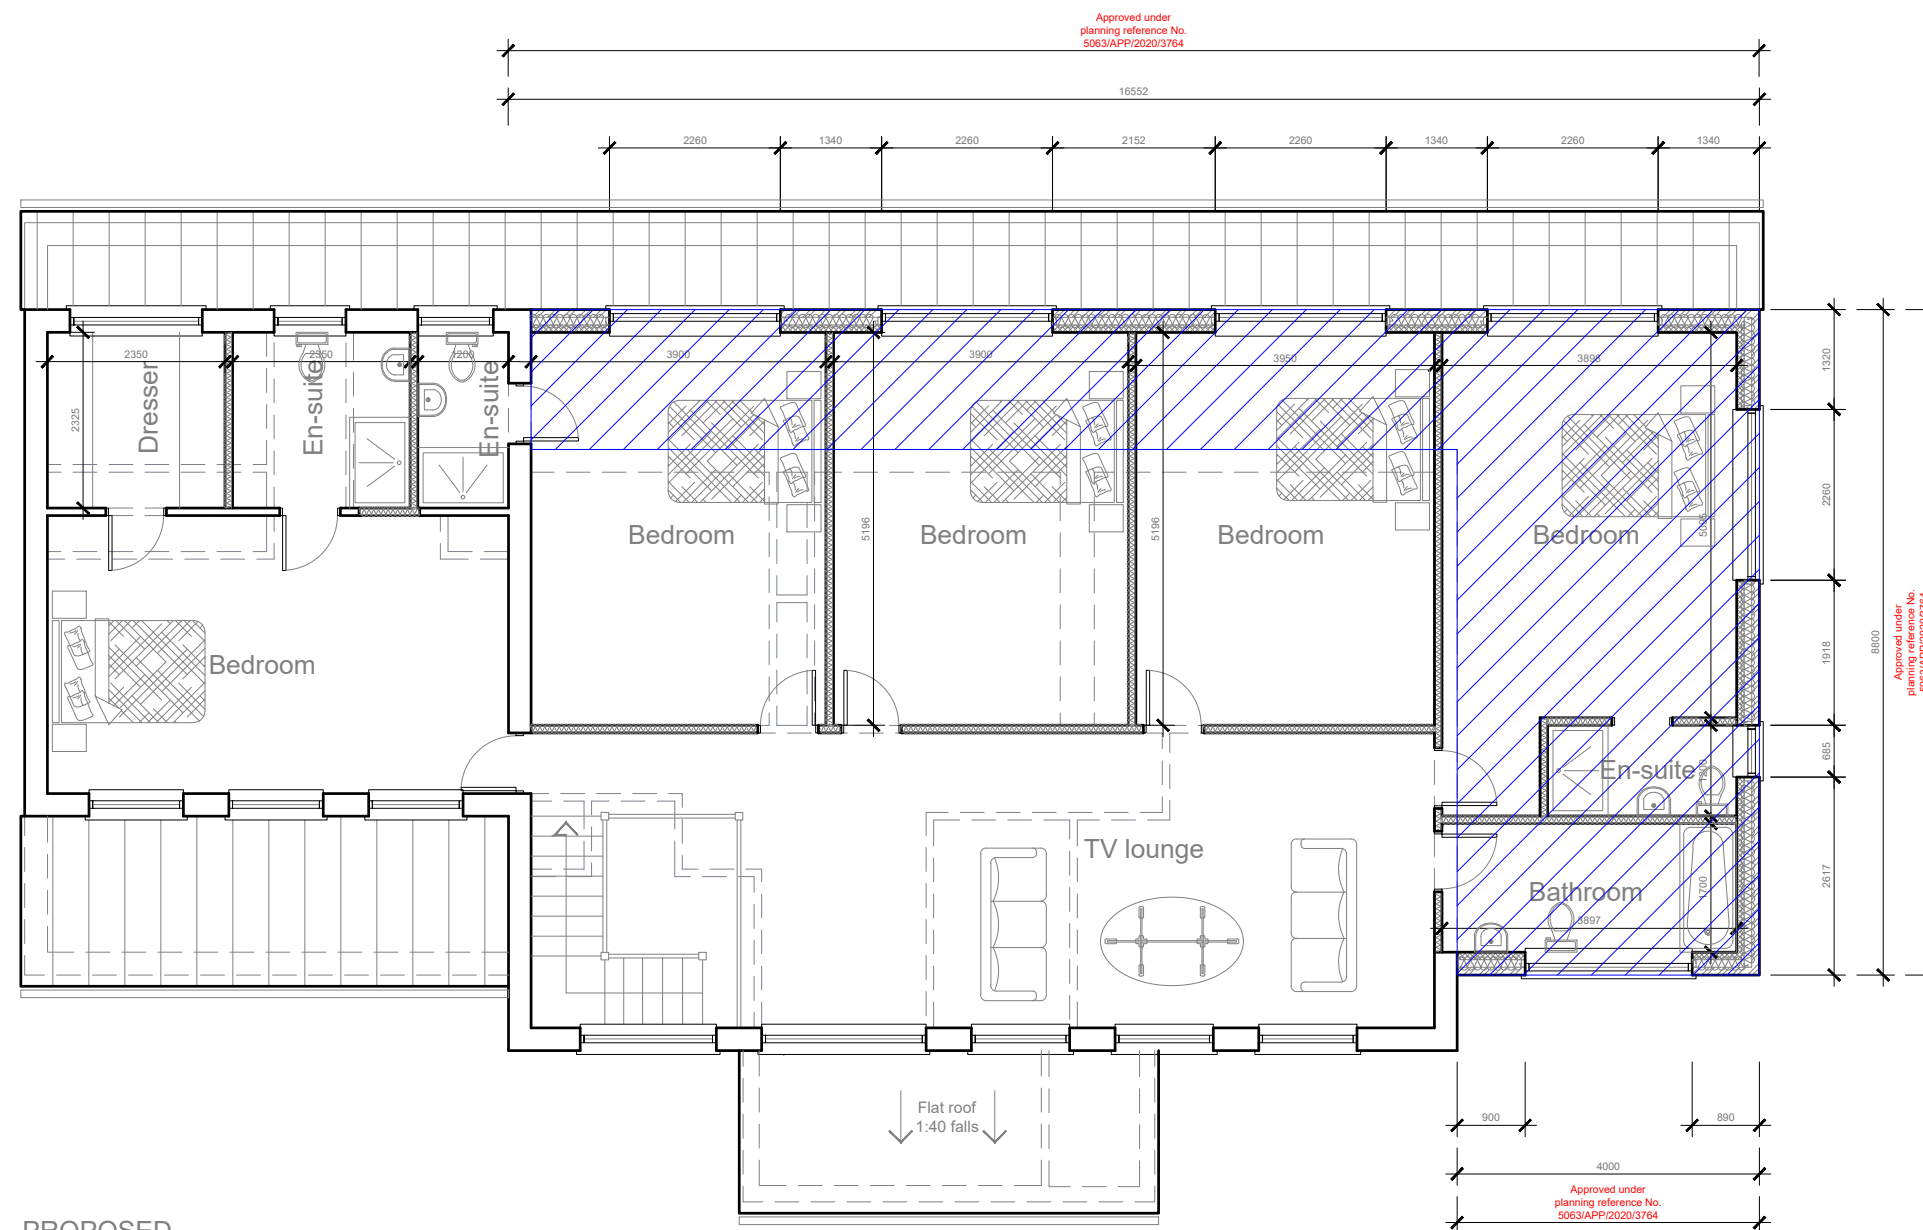


PROPOSED
FIRST FLOOR PLAN 1:100

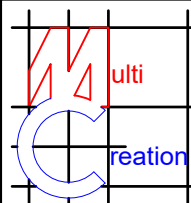

	Project:	Title:	Scale: 1:100 @ A3
	Dormy House	Proposed	Date: Apr 2021
	7B Court Road	First floor plan	Drawing No.: 3443/HH-07/SP
	Ickenham		Revision
	UB10 8TF		
239 Western Road, Southall, Middx, UB2 5HS Tel: 020 8571 1369 info@multicreation.co.uk			

 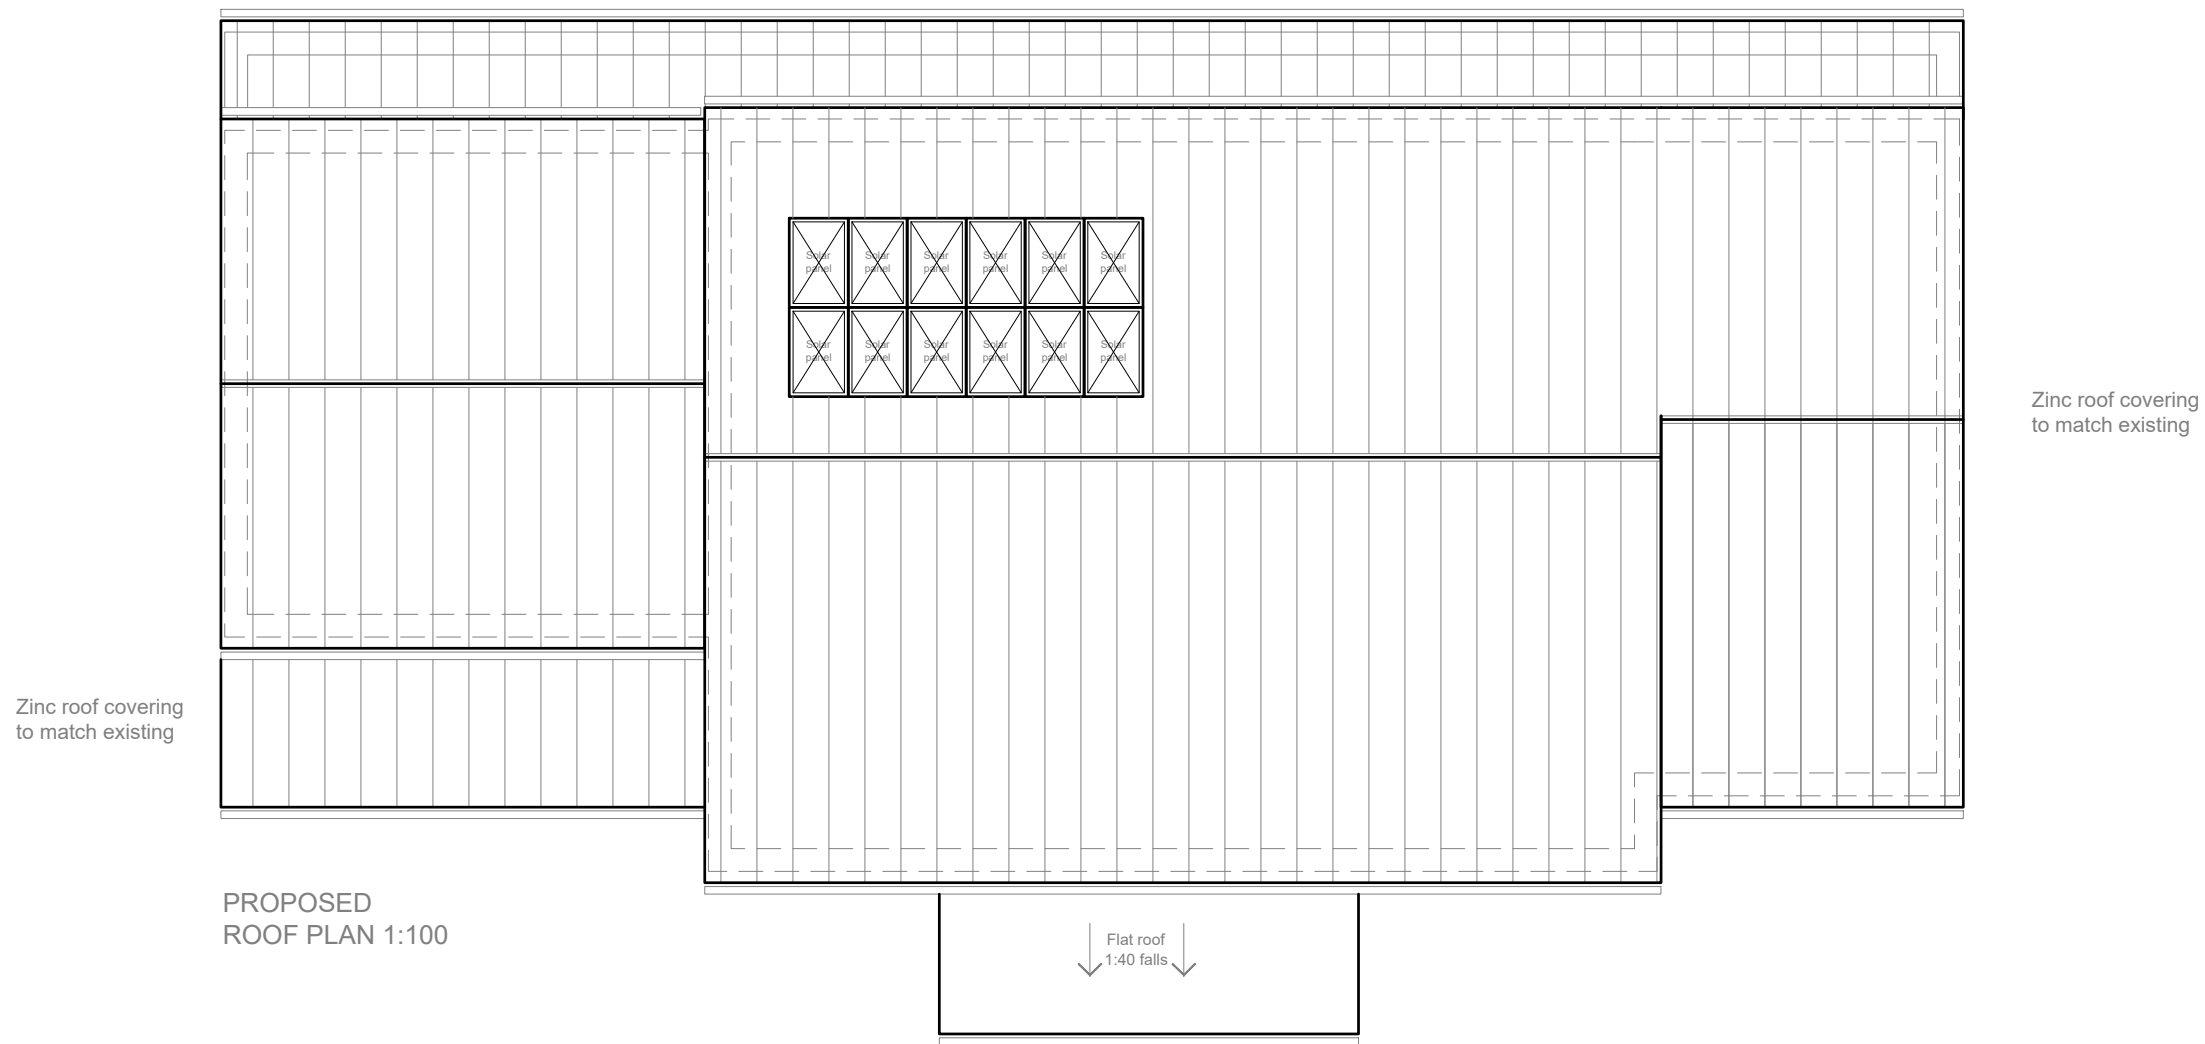

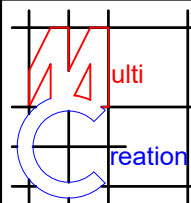	Project:	Title:	Scale: 1:100 @ A3
	Dormy House	Proposed	Date: Apr 2021
	7B Court Road	Roof plan	Drawing No.:
	Ickenham		3443/HH-08/SP
	UB10 8TF		Revision
239 Western Road, Southall, Middx, UB2 5HS Tel: 020 8571 1369 info@multicreation.co.uk			

Zinc roof covering
to match existing

External finish upper
to be cladded
to match existing

Roof to be pitched
with a zinc covering
to match existing

New windows and door
to be double glazed
to match existing

External finish lower
to be facing brickwork
to match existing

DPC to be no less than
150mm above ground level




Zinc roof covering
to match existing


Roof to be pitched
and covered
to match existing

New windows and door
to be double glazed
to match existing

External finish to be
facing brickwork
to match existing

DPC to be no less than
150mm above ground level

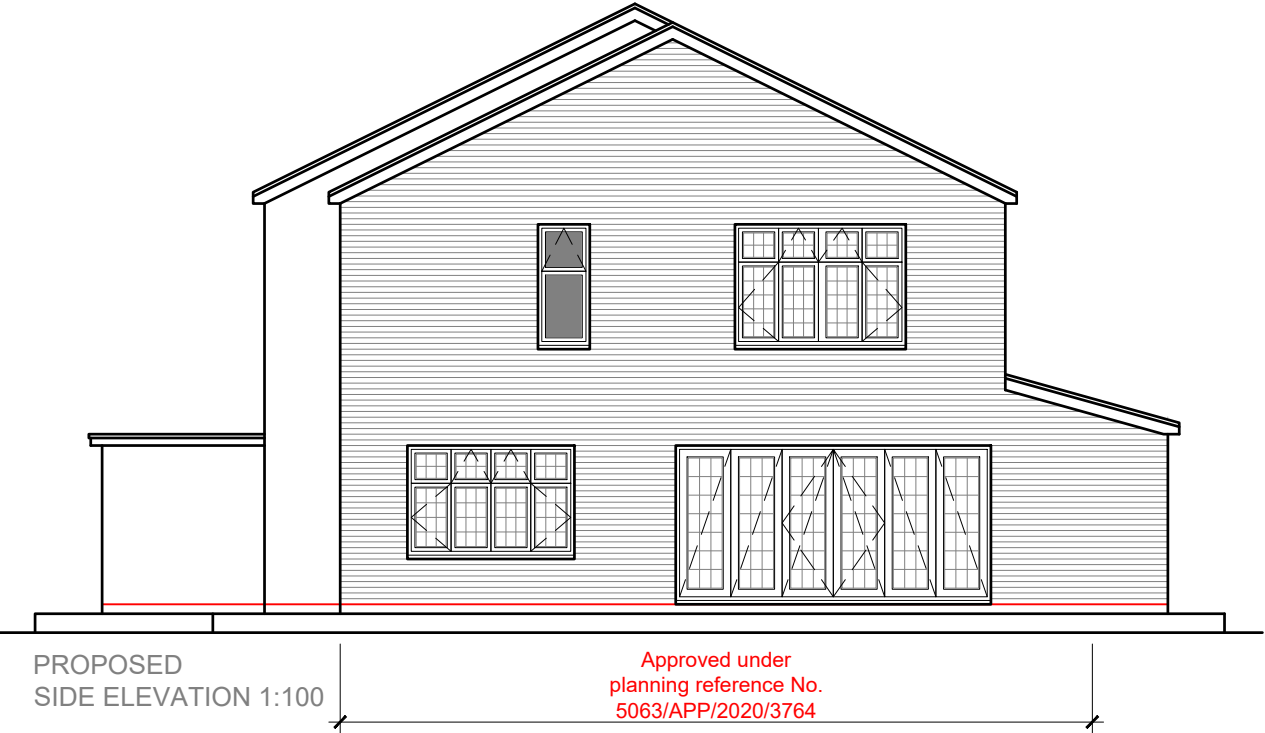

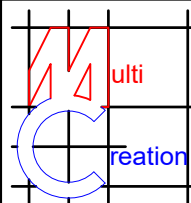	Project:	Title:	Scale: 1:100 @ A3
	Dormy House 7B Court Road Ickenham UB10 8TF	Proposed Elevations	Date: Apr 2021
			Drawing No.: 3443/HH-09/SP
			Revision
239 Western Road, Southall, Middx, UB2 5HS Tel: 020 8571 1369 info@multicreation.co.uk			

Zinc roof covering
to match existing

External finish to be
tile cladding
to match existing

New windows and door to be
double glazed clear glass
to match existing

External finish to be
facing brickwork
to match existing

DPC to be no less than
150mm above ground level



PROPOSED
REAR ELEVATION 1:100


Zinc roof covering
to match existing

Roof to be pitched
and covered
to match existing

New windows and door
to be double glazed
to match existing

External finish to be
facing brickwork
to match existing


DPC to be no less than
150mm above ground level

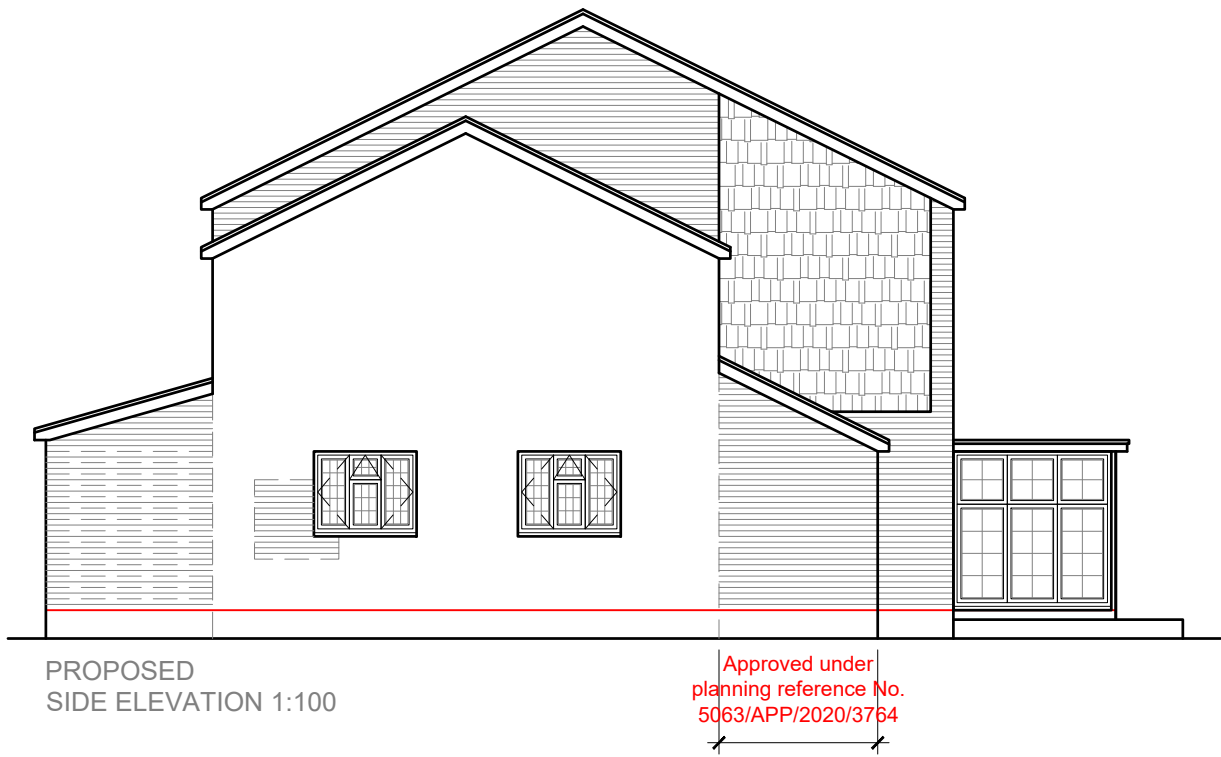

PROPOSED
SIDE ELEVATION 1:100

Approved under
planning reference No.
5063/APP/2020/3764

1:100

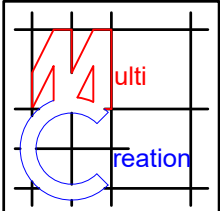

Project:
Dormy House
7B Court Road
Ickenham
UB10 8TF

Title:
Proposed
Elevations

Scale: 1:100 @ A3
Date: Apr 2021
Drawing No.:
3443/HH-10/SP
Revision

239 Western Road, Southall, Middx, UB2 5HS Tel: 020 8571 1369 info@multicreation.co.uk