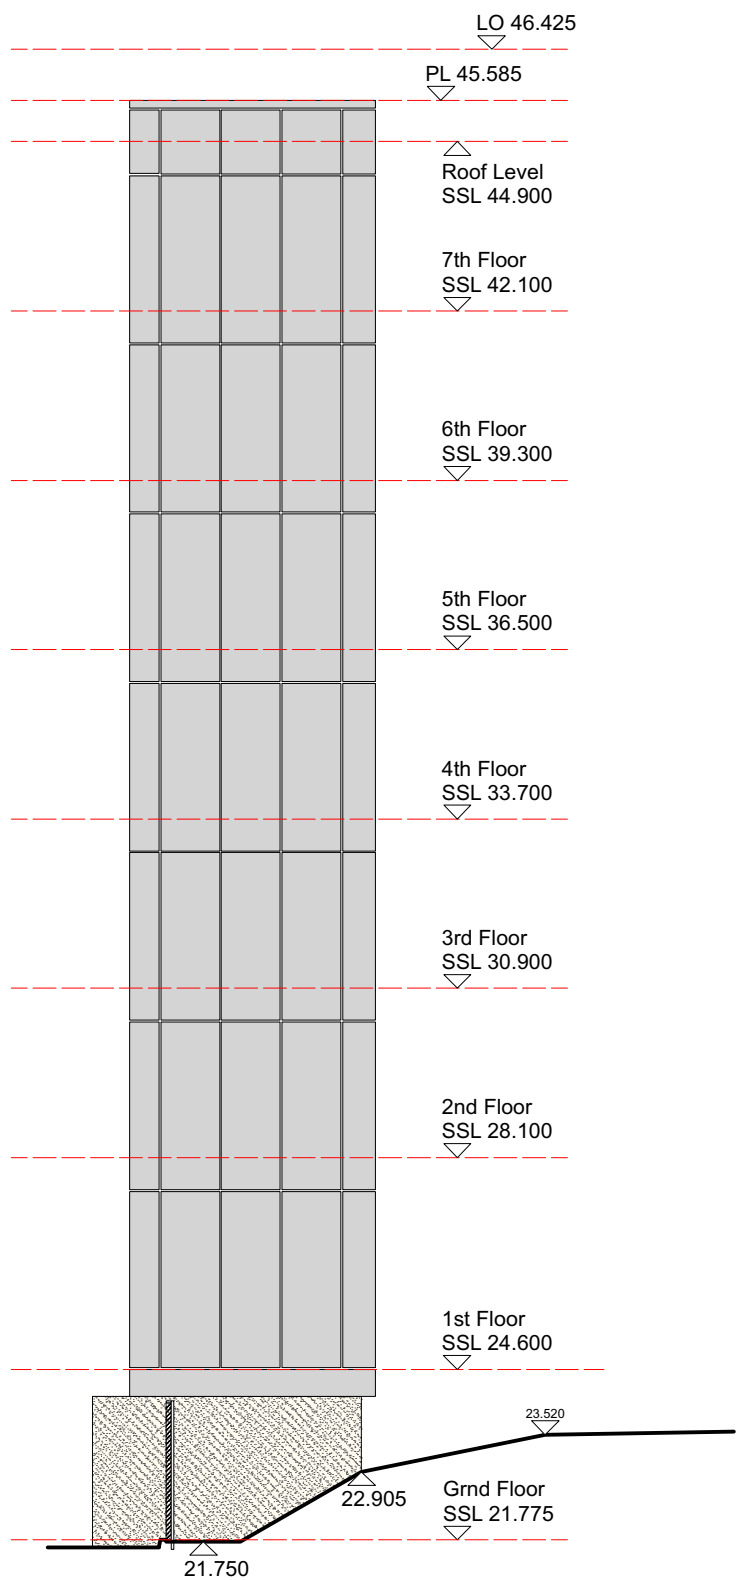
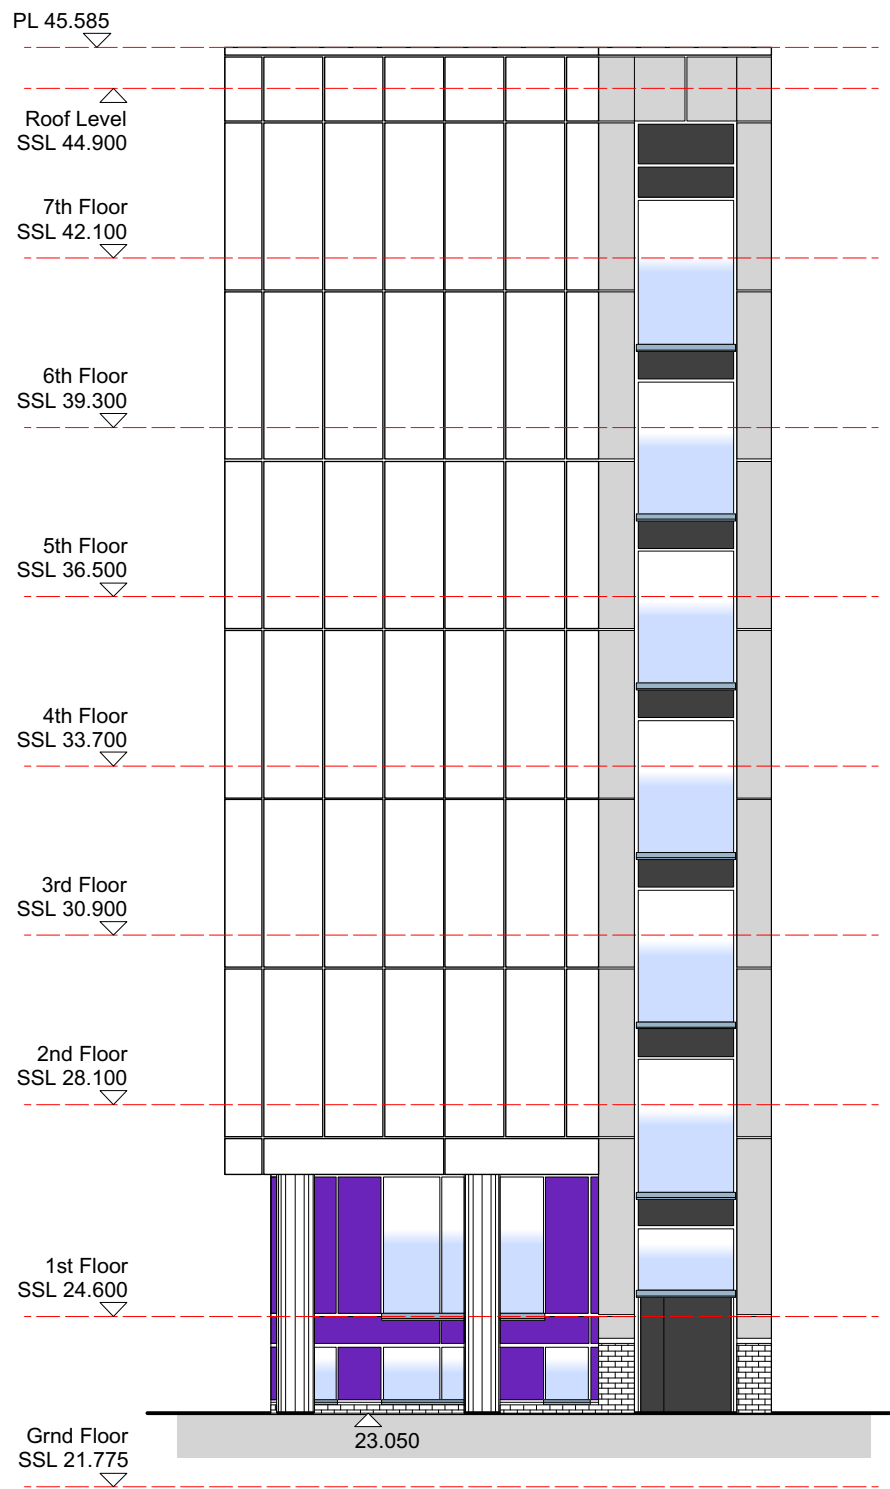




Part North-West Elevation



 
 
 
Part West Elevation



North-East Elevation

KEY

Schedule of Existing Materials

	Existing Aluminium rainscreen cladding. 4mm ACM Panels. Colour : Mouse Grey
	Existing Aluminium rainscreen cladding. 4mm ACM Panels. Colour : Custom Purple - Pantone 519.
	Existing Aluminium rainscreen cladding. 4mm ACM Panels. Colour : Silver Metallic
	Existing Aluminium rainscreen cladding. 4mm Vitrabond ACM Panels. Colour : Pure White
	Existing Aluminium Louvre System.
	Existing Brickwork. Staffordshire Slate Blue Smooth.

NOTE:

All existing grill sizes and positions to be retained.



Rev	Date	Description	By
-----	------	-------------	----



1 Brooklands Yard Southover High Street Lewes East Sussex BN7 1HU
Tel. 01273 479434 www.axiomarchitects.co.uk

Client

WHITBREAD PLC

Project

PREMIER INN
HEATHROW TERMINAL 4
RE-CLAD PROPOSALS

Drawing

EXISTING ELEVATIONS

North West & West Elevations

Scale	Status	Date	Drawn	Checked
1:125 @ A1	PLANNING	24/09/18	ED	AC

Drawing No.	Revision
-------------	----------

4670-P-04