


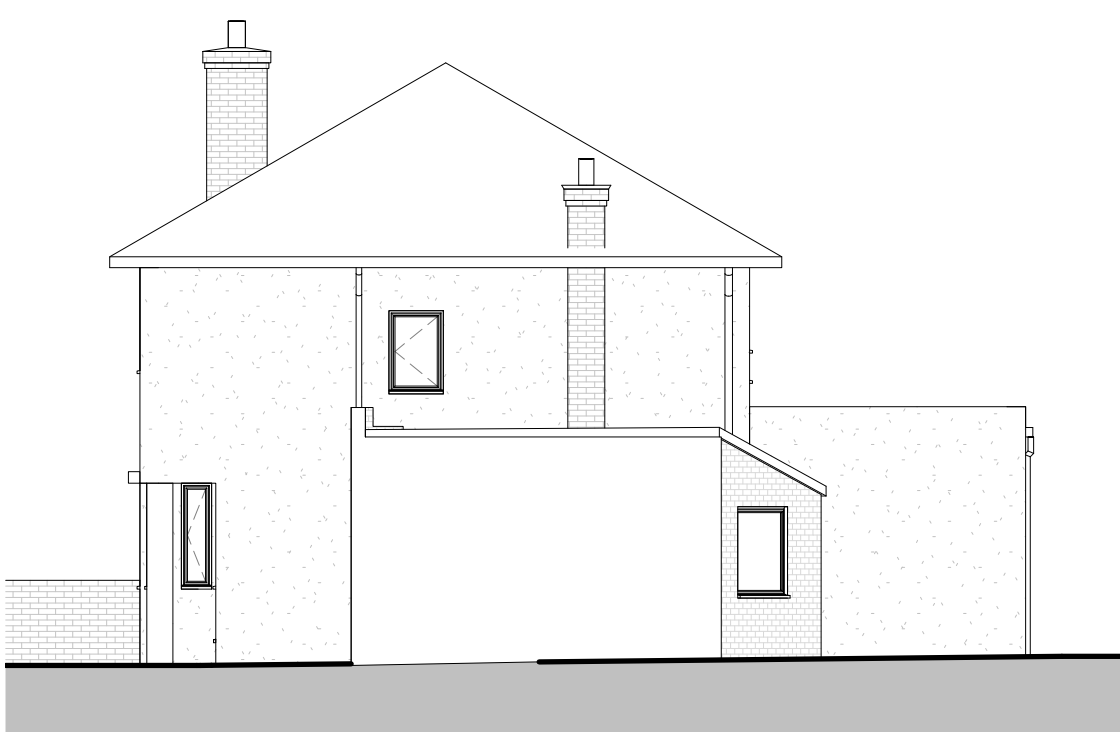


South - Existing
1 : 100



East - Existing
1 : 100




North - Existing
1 : 100

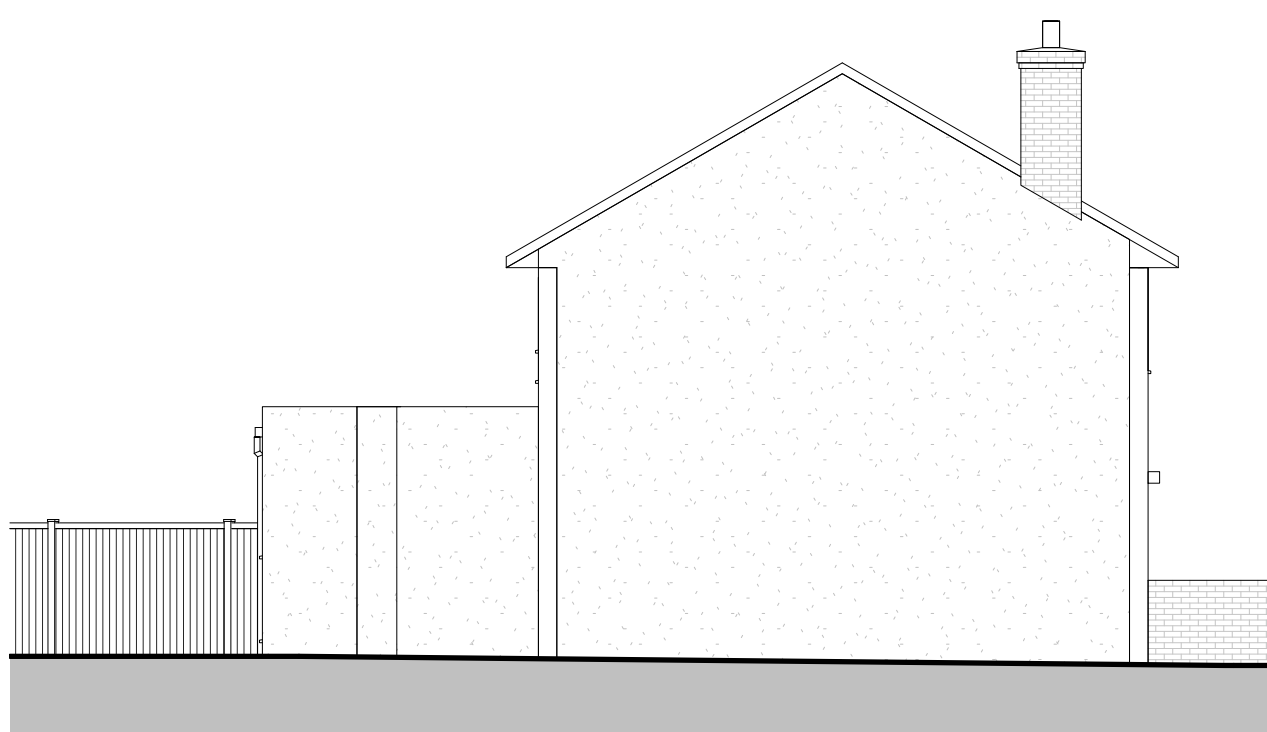


West - Existing
1 : 100




South - Proposed
1 : 100

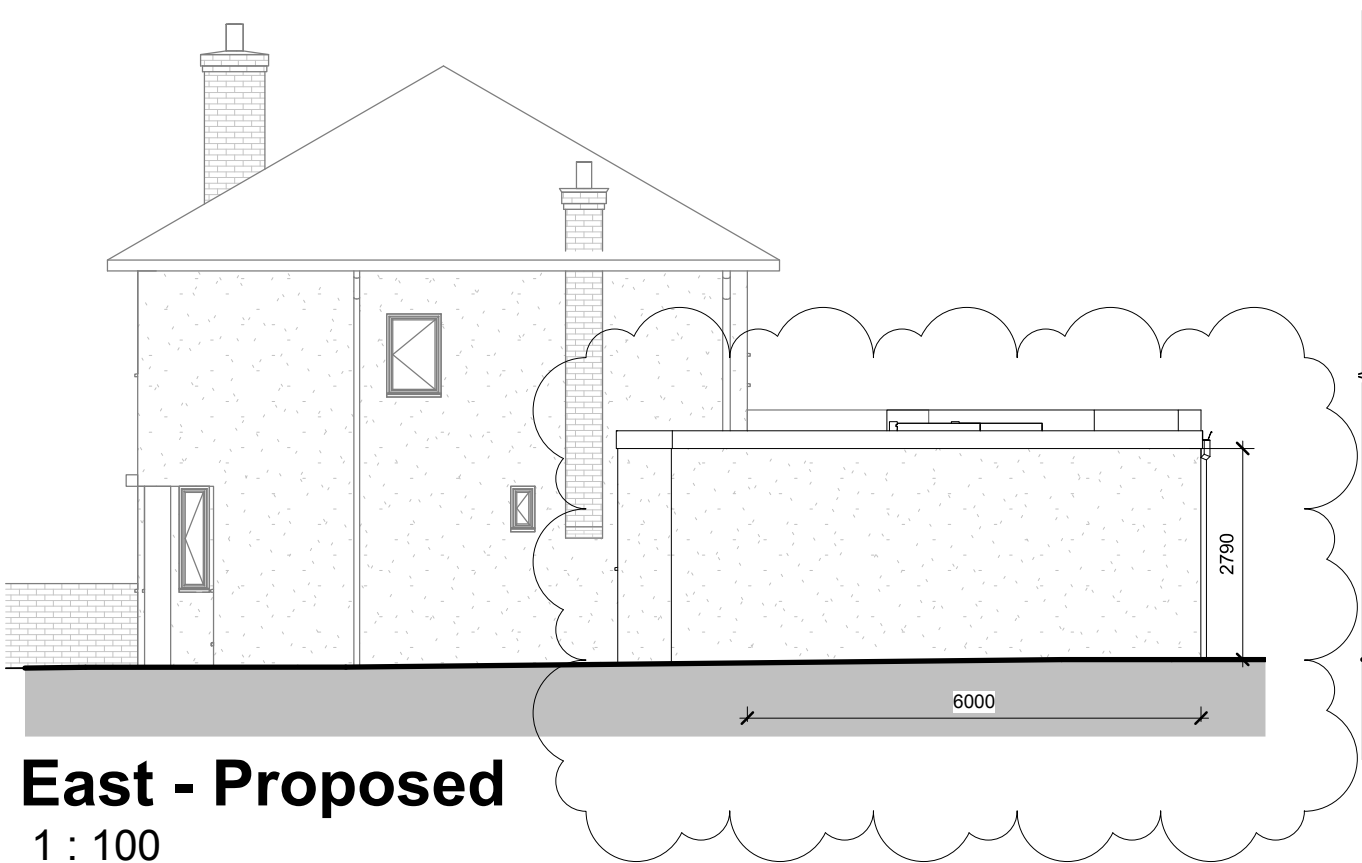

East - Proposed
1 : 100

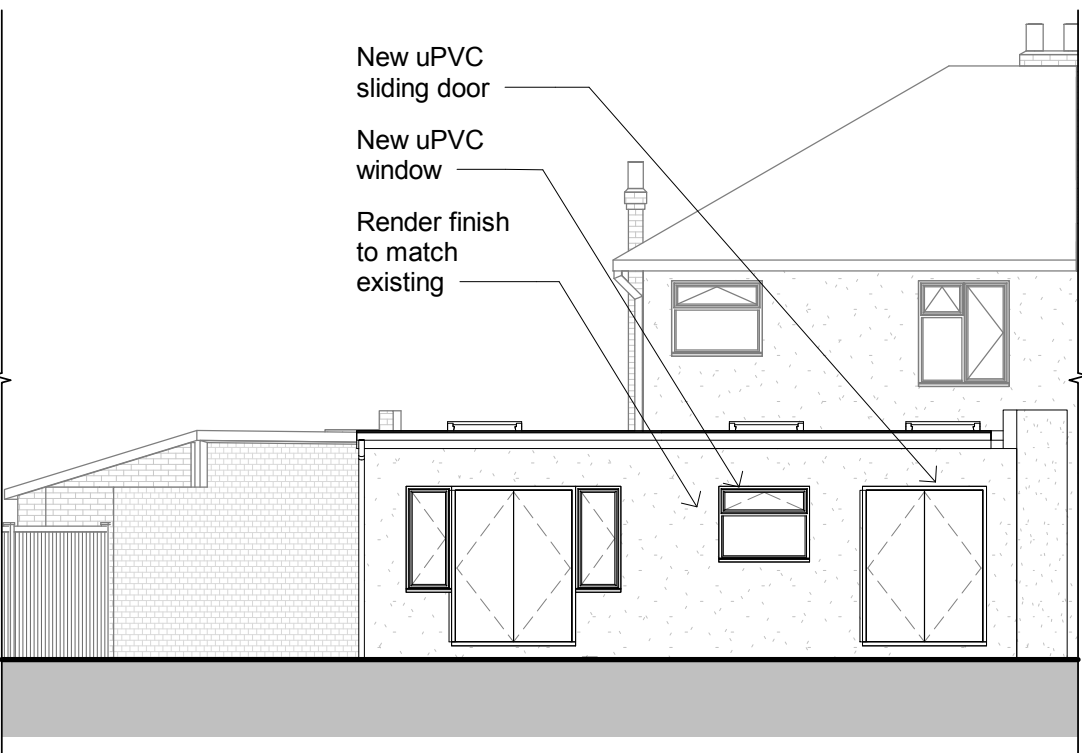

North - Proposed
1 : 100

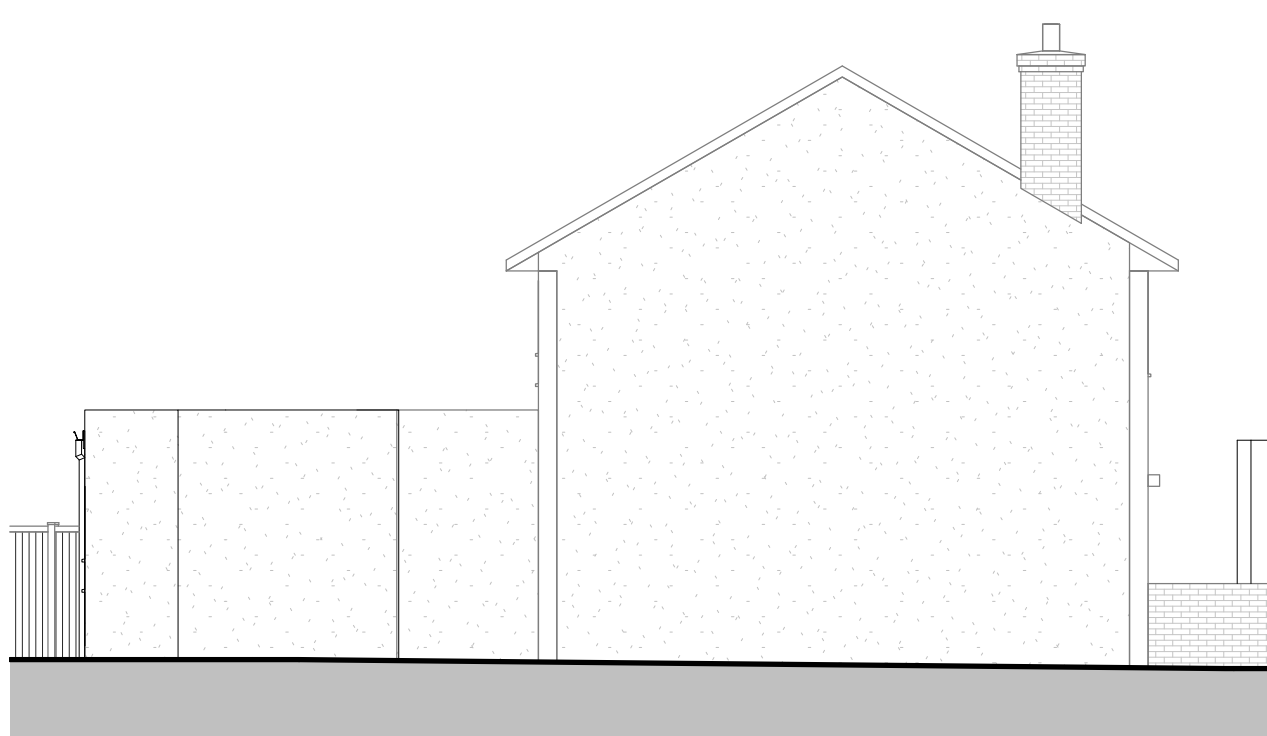


West - Proposed
1 : 100


Notes:

Copyright in the design and this drawing is the property of Teem Consulting. Reproduction in whole or in part is forbidden without written permission of Teem Consulting. All Dimensions are to be checked on site before any work proceeds. Do not scale this drawing but use only figured dimensions. Any errors or omissions are to be reported to Teem Consulting. This drawing is to be read in conjunction with all the relevant consultants' and/or specialists' drawings/documents, and any discrepancies or variations are to be notified to Teem Consulting before work commences.


No change to first floor plans

 

Scale 1:1250

 

Scale 1:500

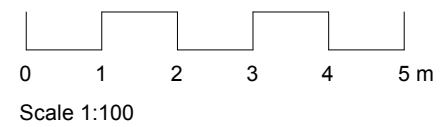

Scale 1:100

PLANNING

No.	Seq.	Description	Date
1	1	East elevation revised	15/11

teem
design.cost.build
e info@teemconsult.co.uk
t +44(0)203 617 1780
m +44(0) 7538903110
www.teemconsult.co.uk

Project Title
Rear extension

Client
Amaya Zubimendi-Chamoto


Project Address
**8 Wrays way
Hayes
UB4 8DP**

Existing_Proposed Plans



Drawn by	Scale	Date
T.O.	As indicated @A1	June 2019

Project No. **TCL472/06/19**


Sheet No. **472-HPP-01b
r1**

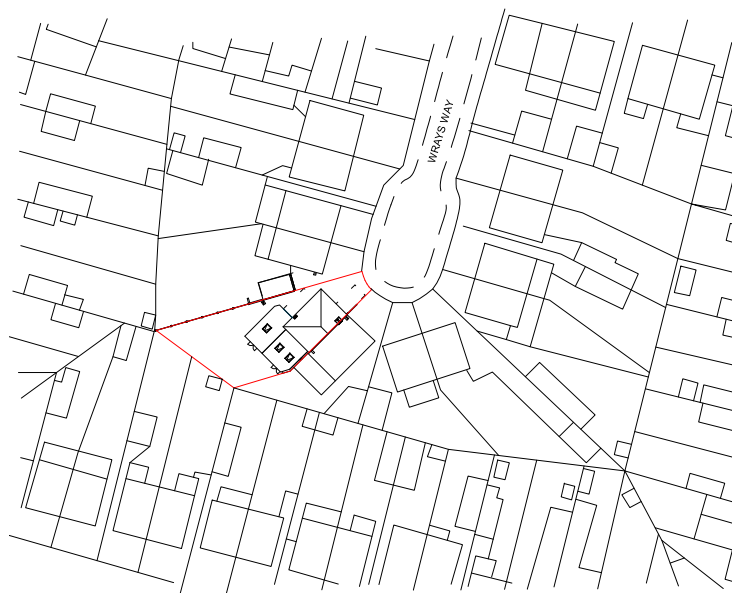

Location plan
1 : 1250

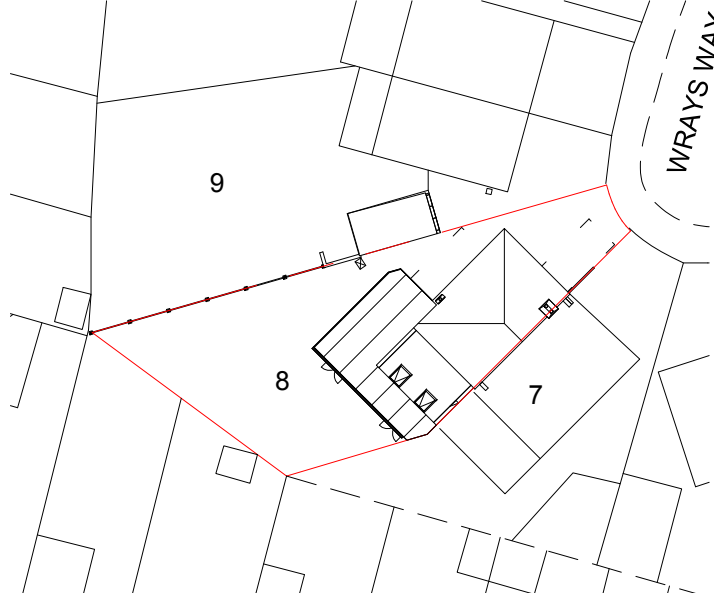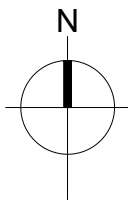


Block plan
1 : 500

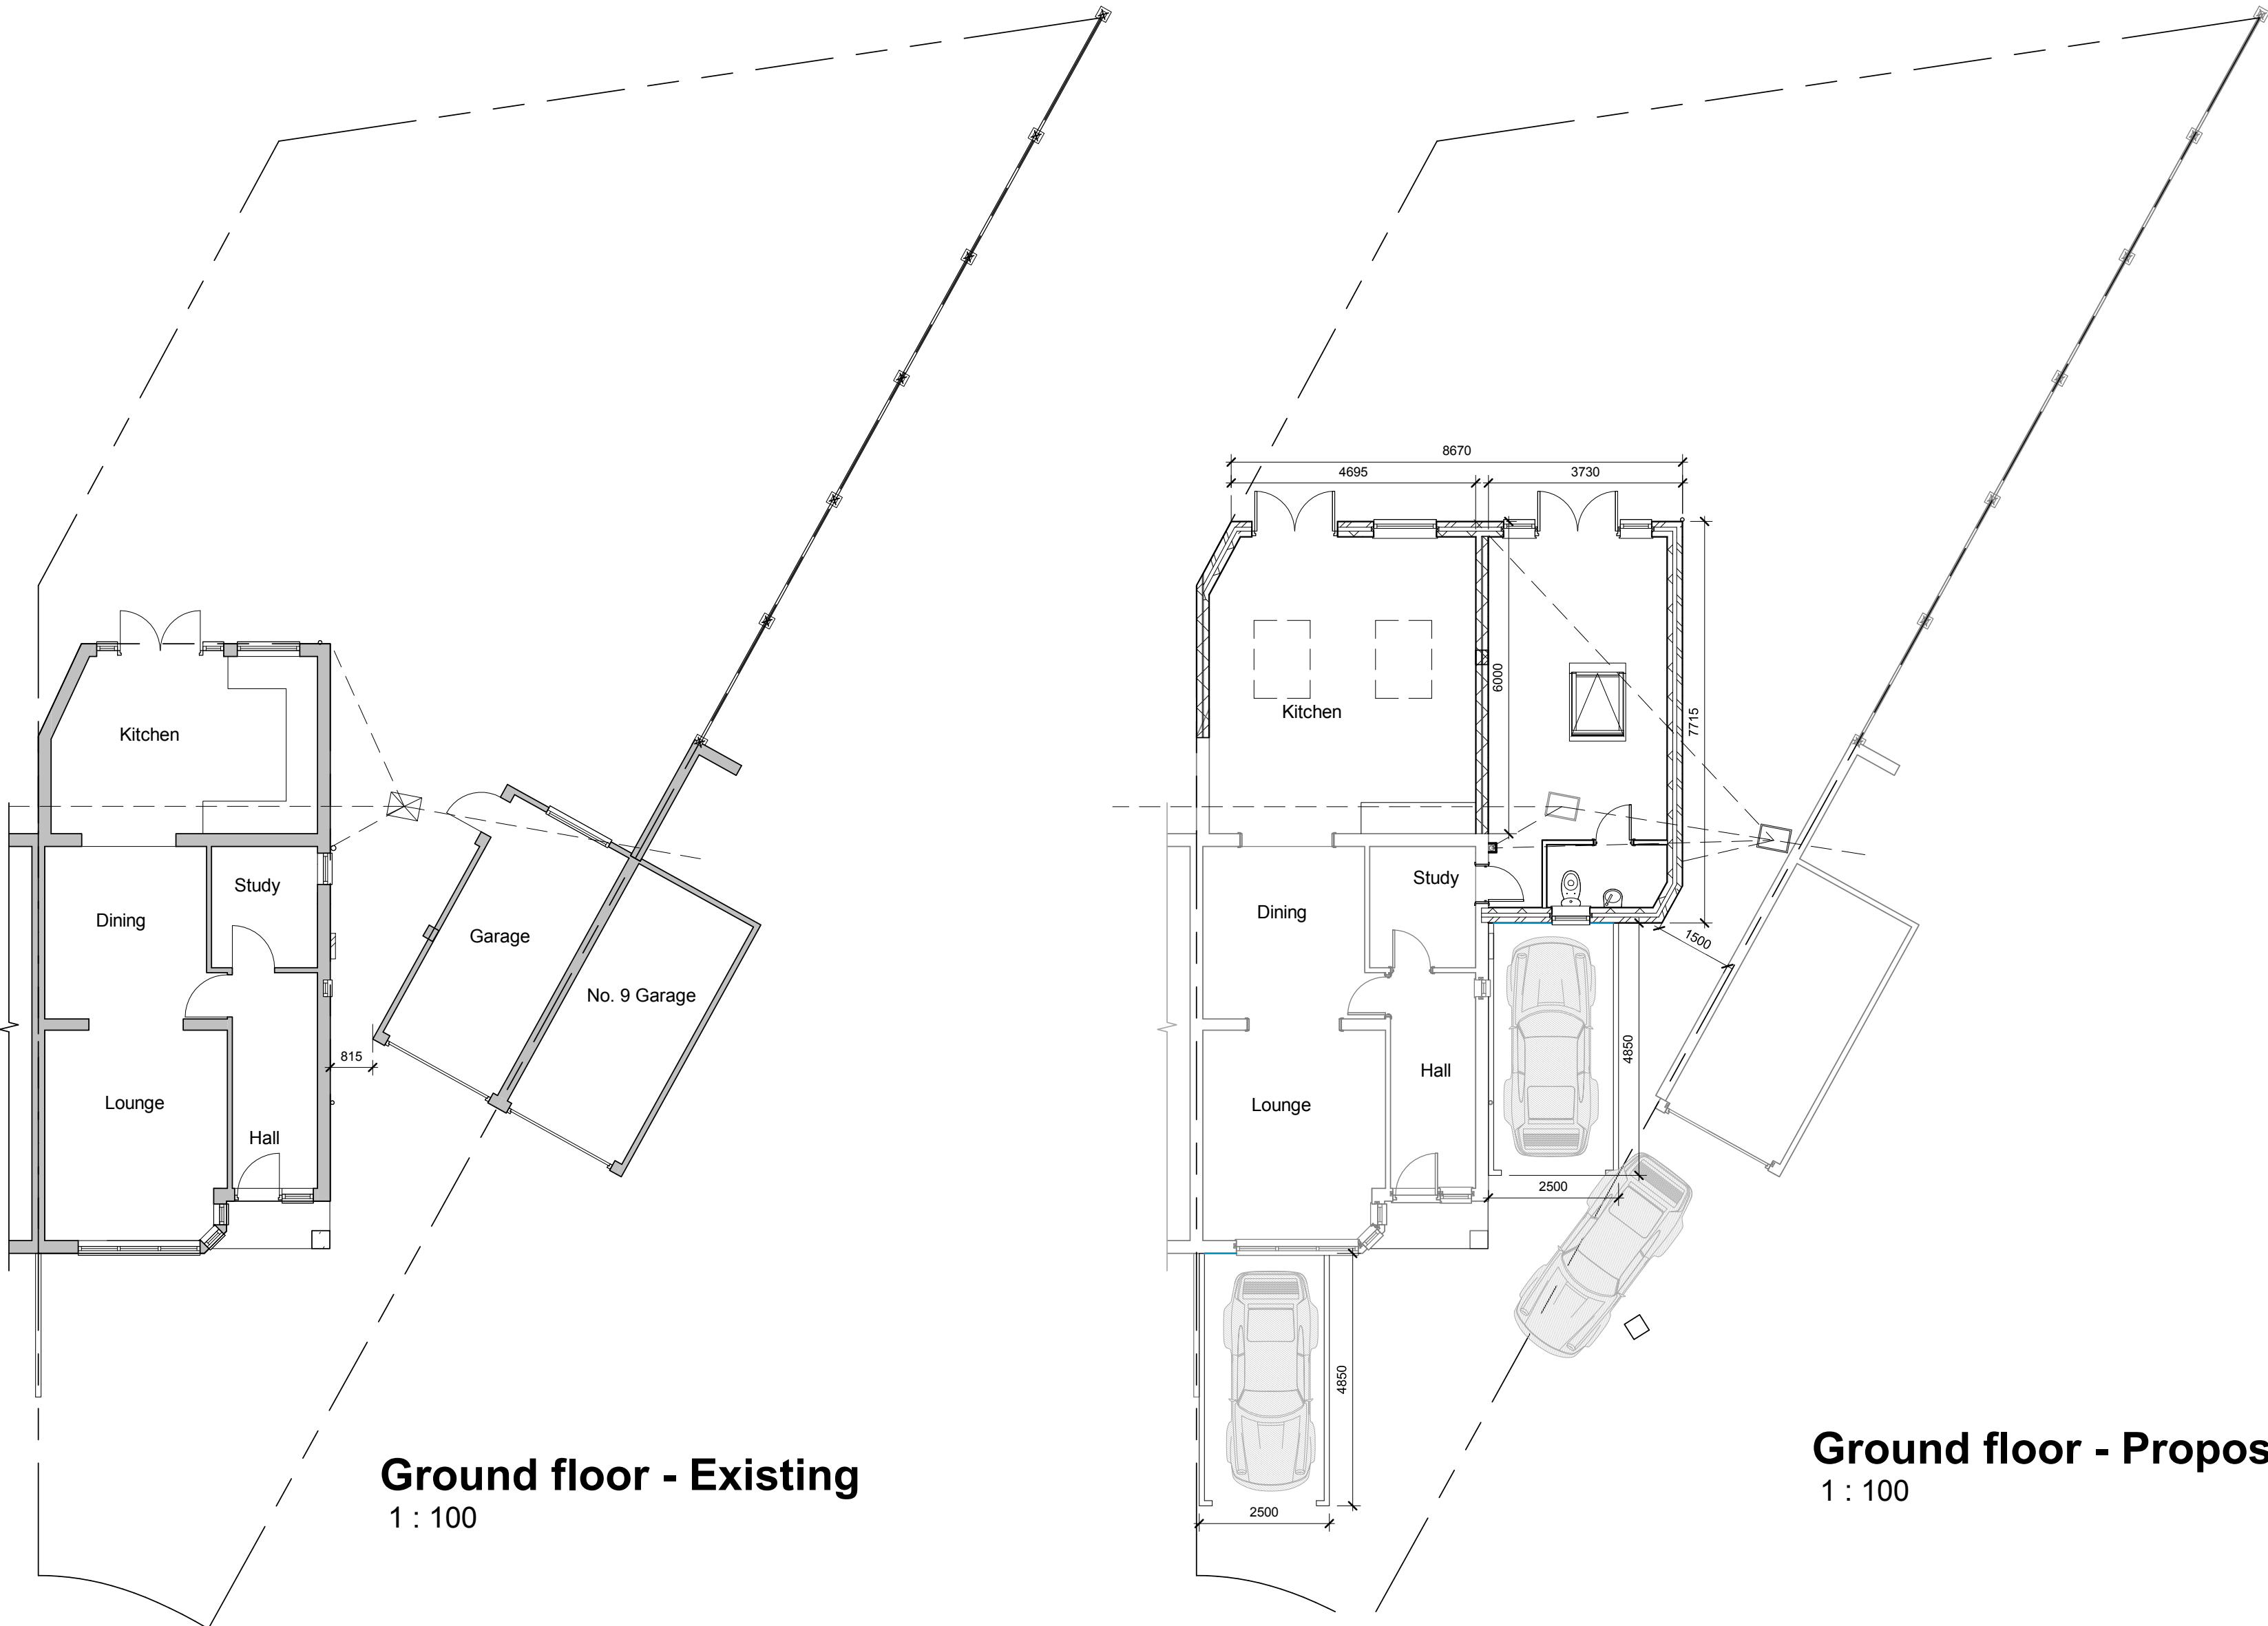

Ground floor - Existing
1 : 100

Ground floor - Proposed
1 : 100

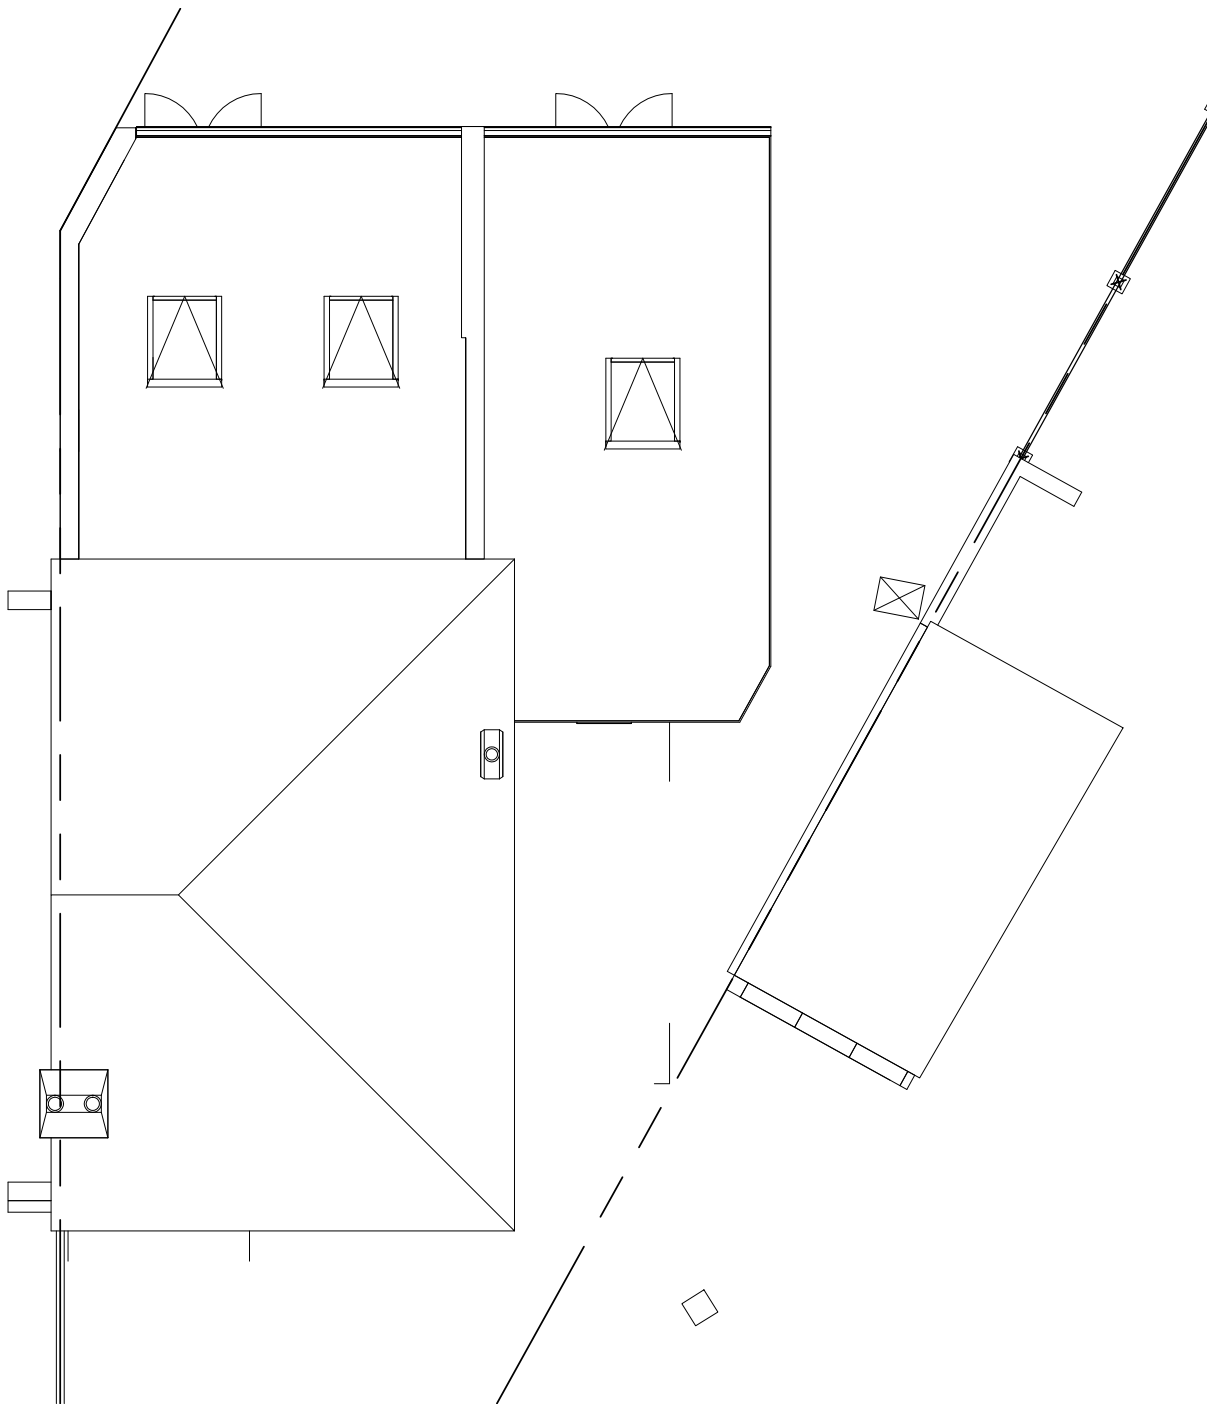

Roof plan
1 : 100