
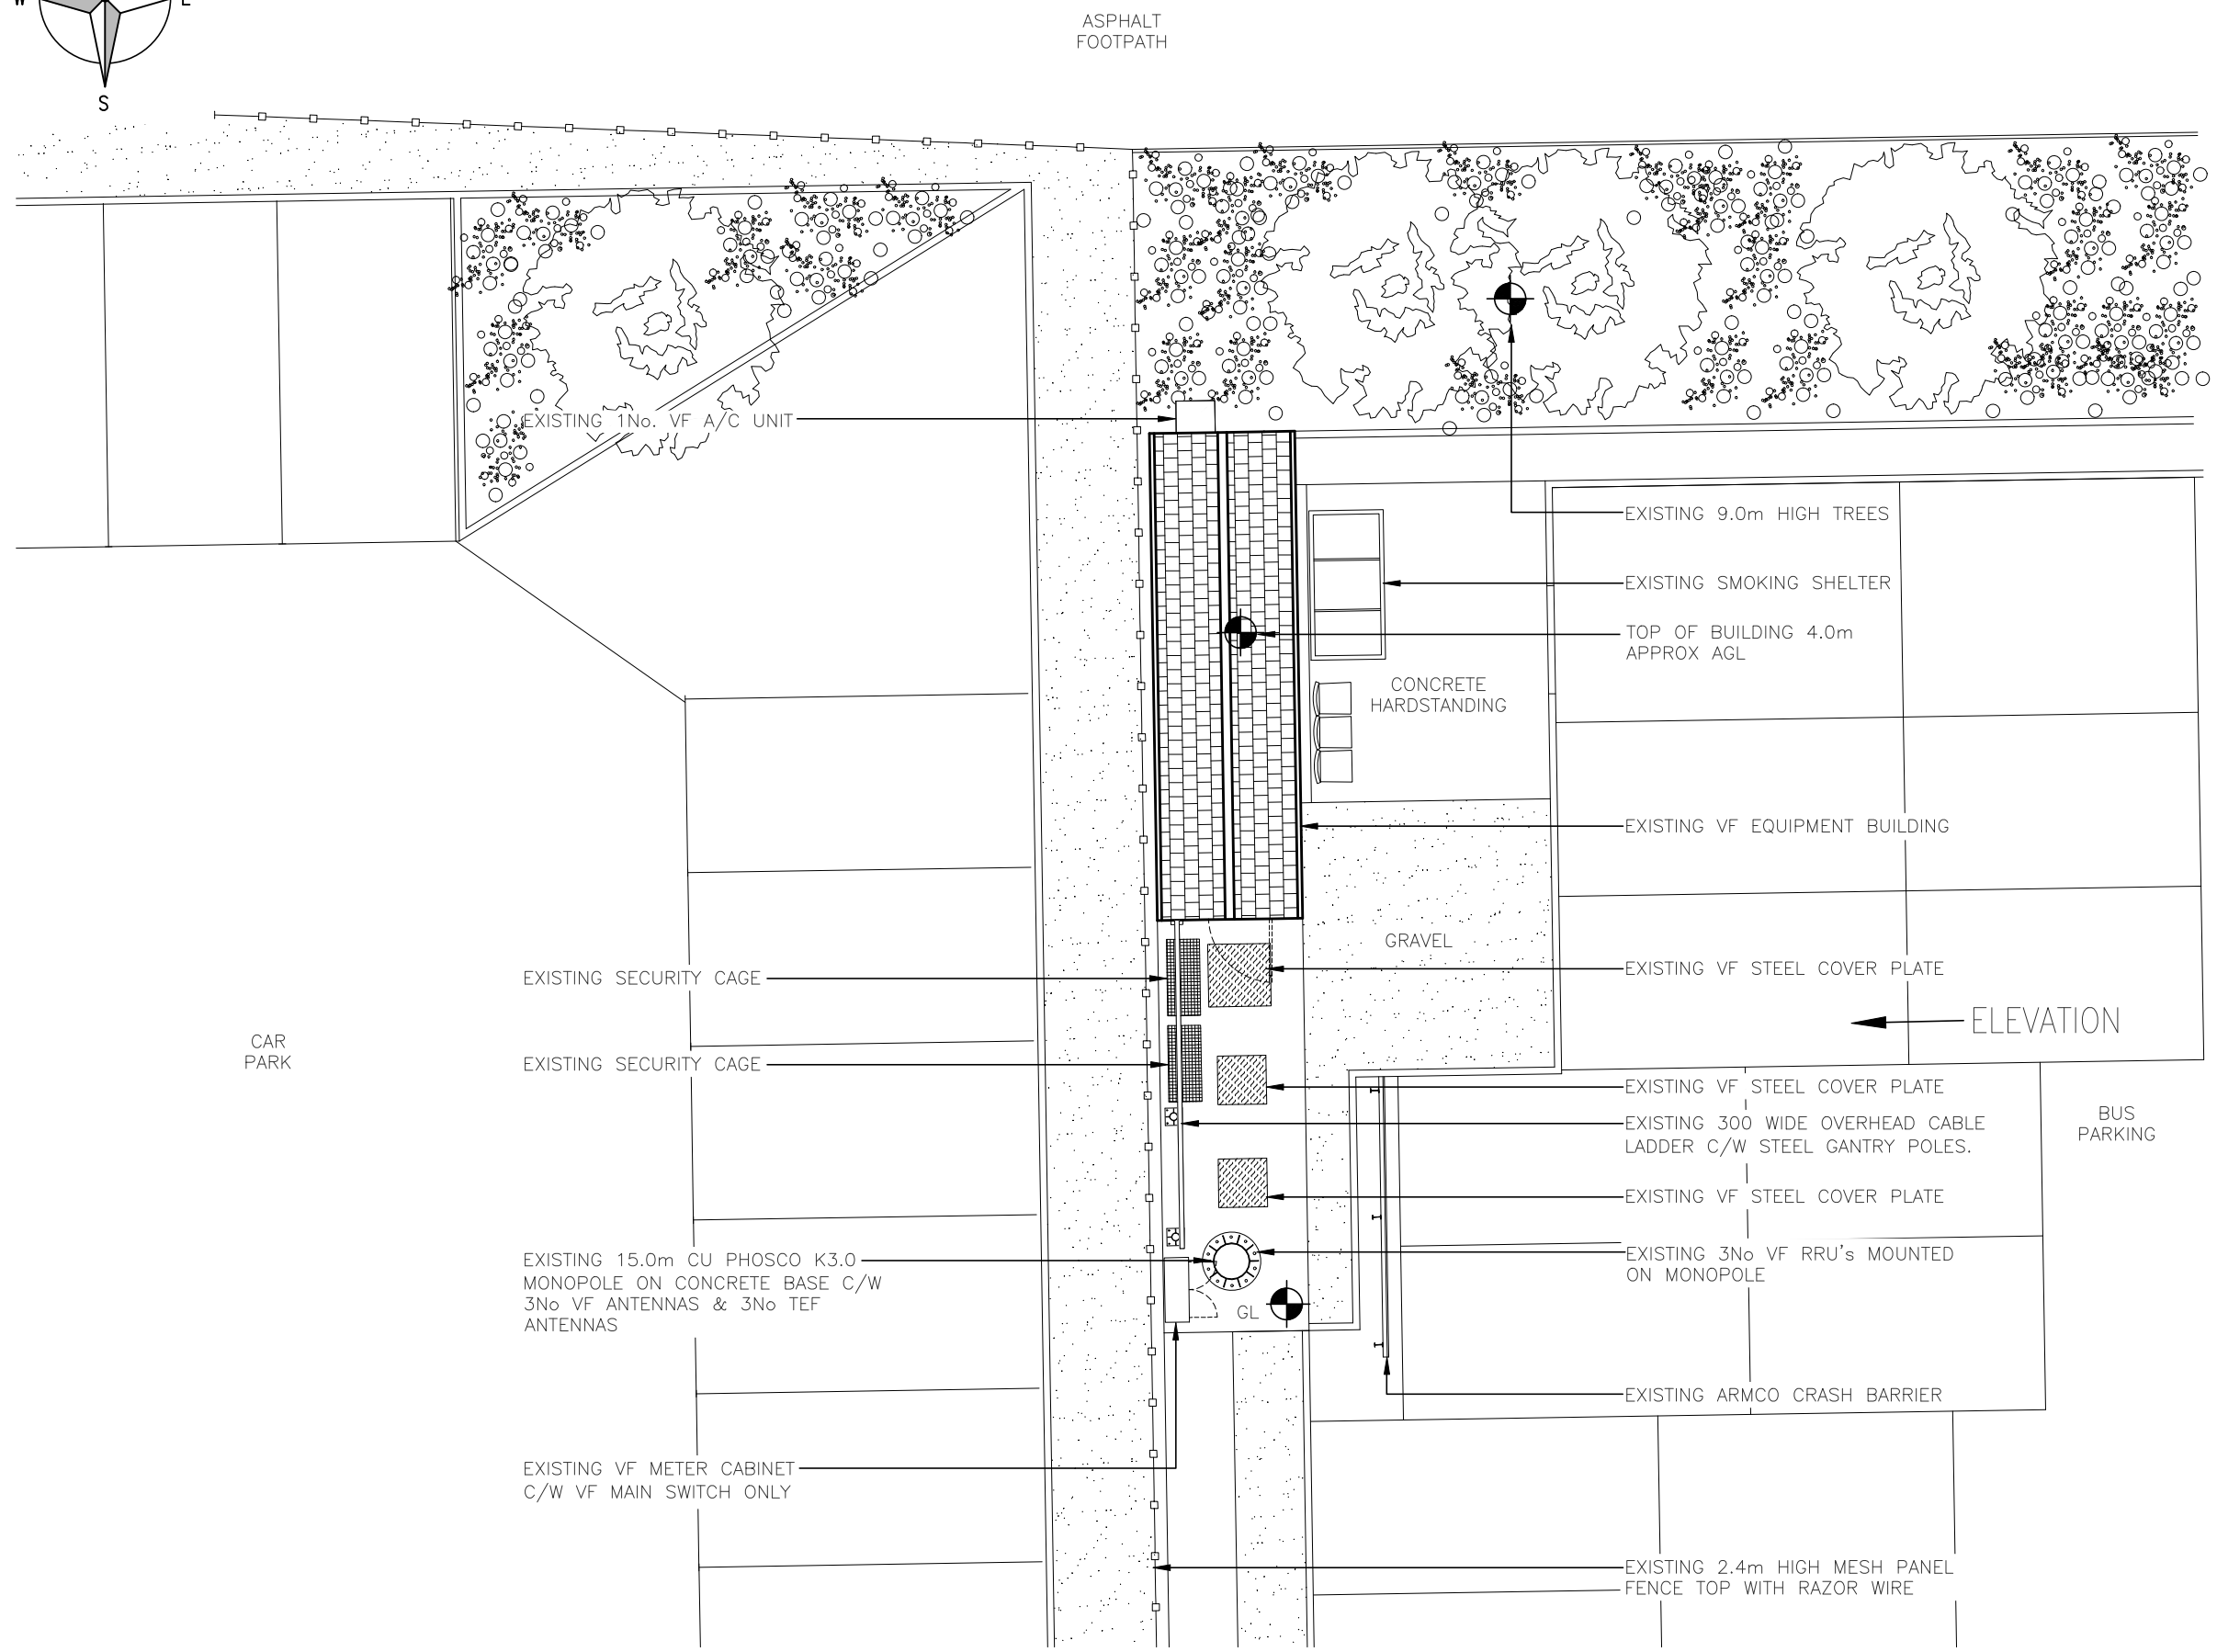


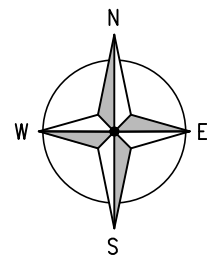

EXISTING SITE PLAN
(1:100)

ALL DIMENSIONS ARE IN mm UNLESS NOTED OTHERWISE

N.G.R | E: 506935 N: 176852

NOTES:

B	TEF Requirement Added	CDN	MW	08.09.21
A	Issued for Approval	BLP	ND	22.05.20
REV	MODIFICATION	BY	CH	DATE



WHP Telecoms Ltd
Faraday Court
401 Faraday Street
Birchwood Park
Warrington WA3 6GA
Tel: 01925 424100 Fax: 01925 424101
e-mail: info@whptelecoms.com




vodafone
CORNERSTONE - LONDON

Cell Name		Opt.
HEATHROW MOTOR POOL		—
Cell ID No		
CORNERSTONE	TEF	VF
E321129		
14408726	072580	06650_30


Site Address / Contact Details

HEATHROW MOTOR POOL
HEATHROW AIRPORT
HOUNSLOW
MIDDLESEX
TW6 2HH

Drawing Title: EXISTING SITE PLAN			
Purpose of issue: PLANNING			Dwg Rev:
Drawing Number: 200			B
Surveyed By: BLP	Original Sheet Size: A3		Pack Issue:
Drawn: BLP	Date: 22.05.20	Checked: ND	Date: 22.05.20

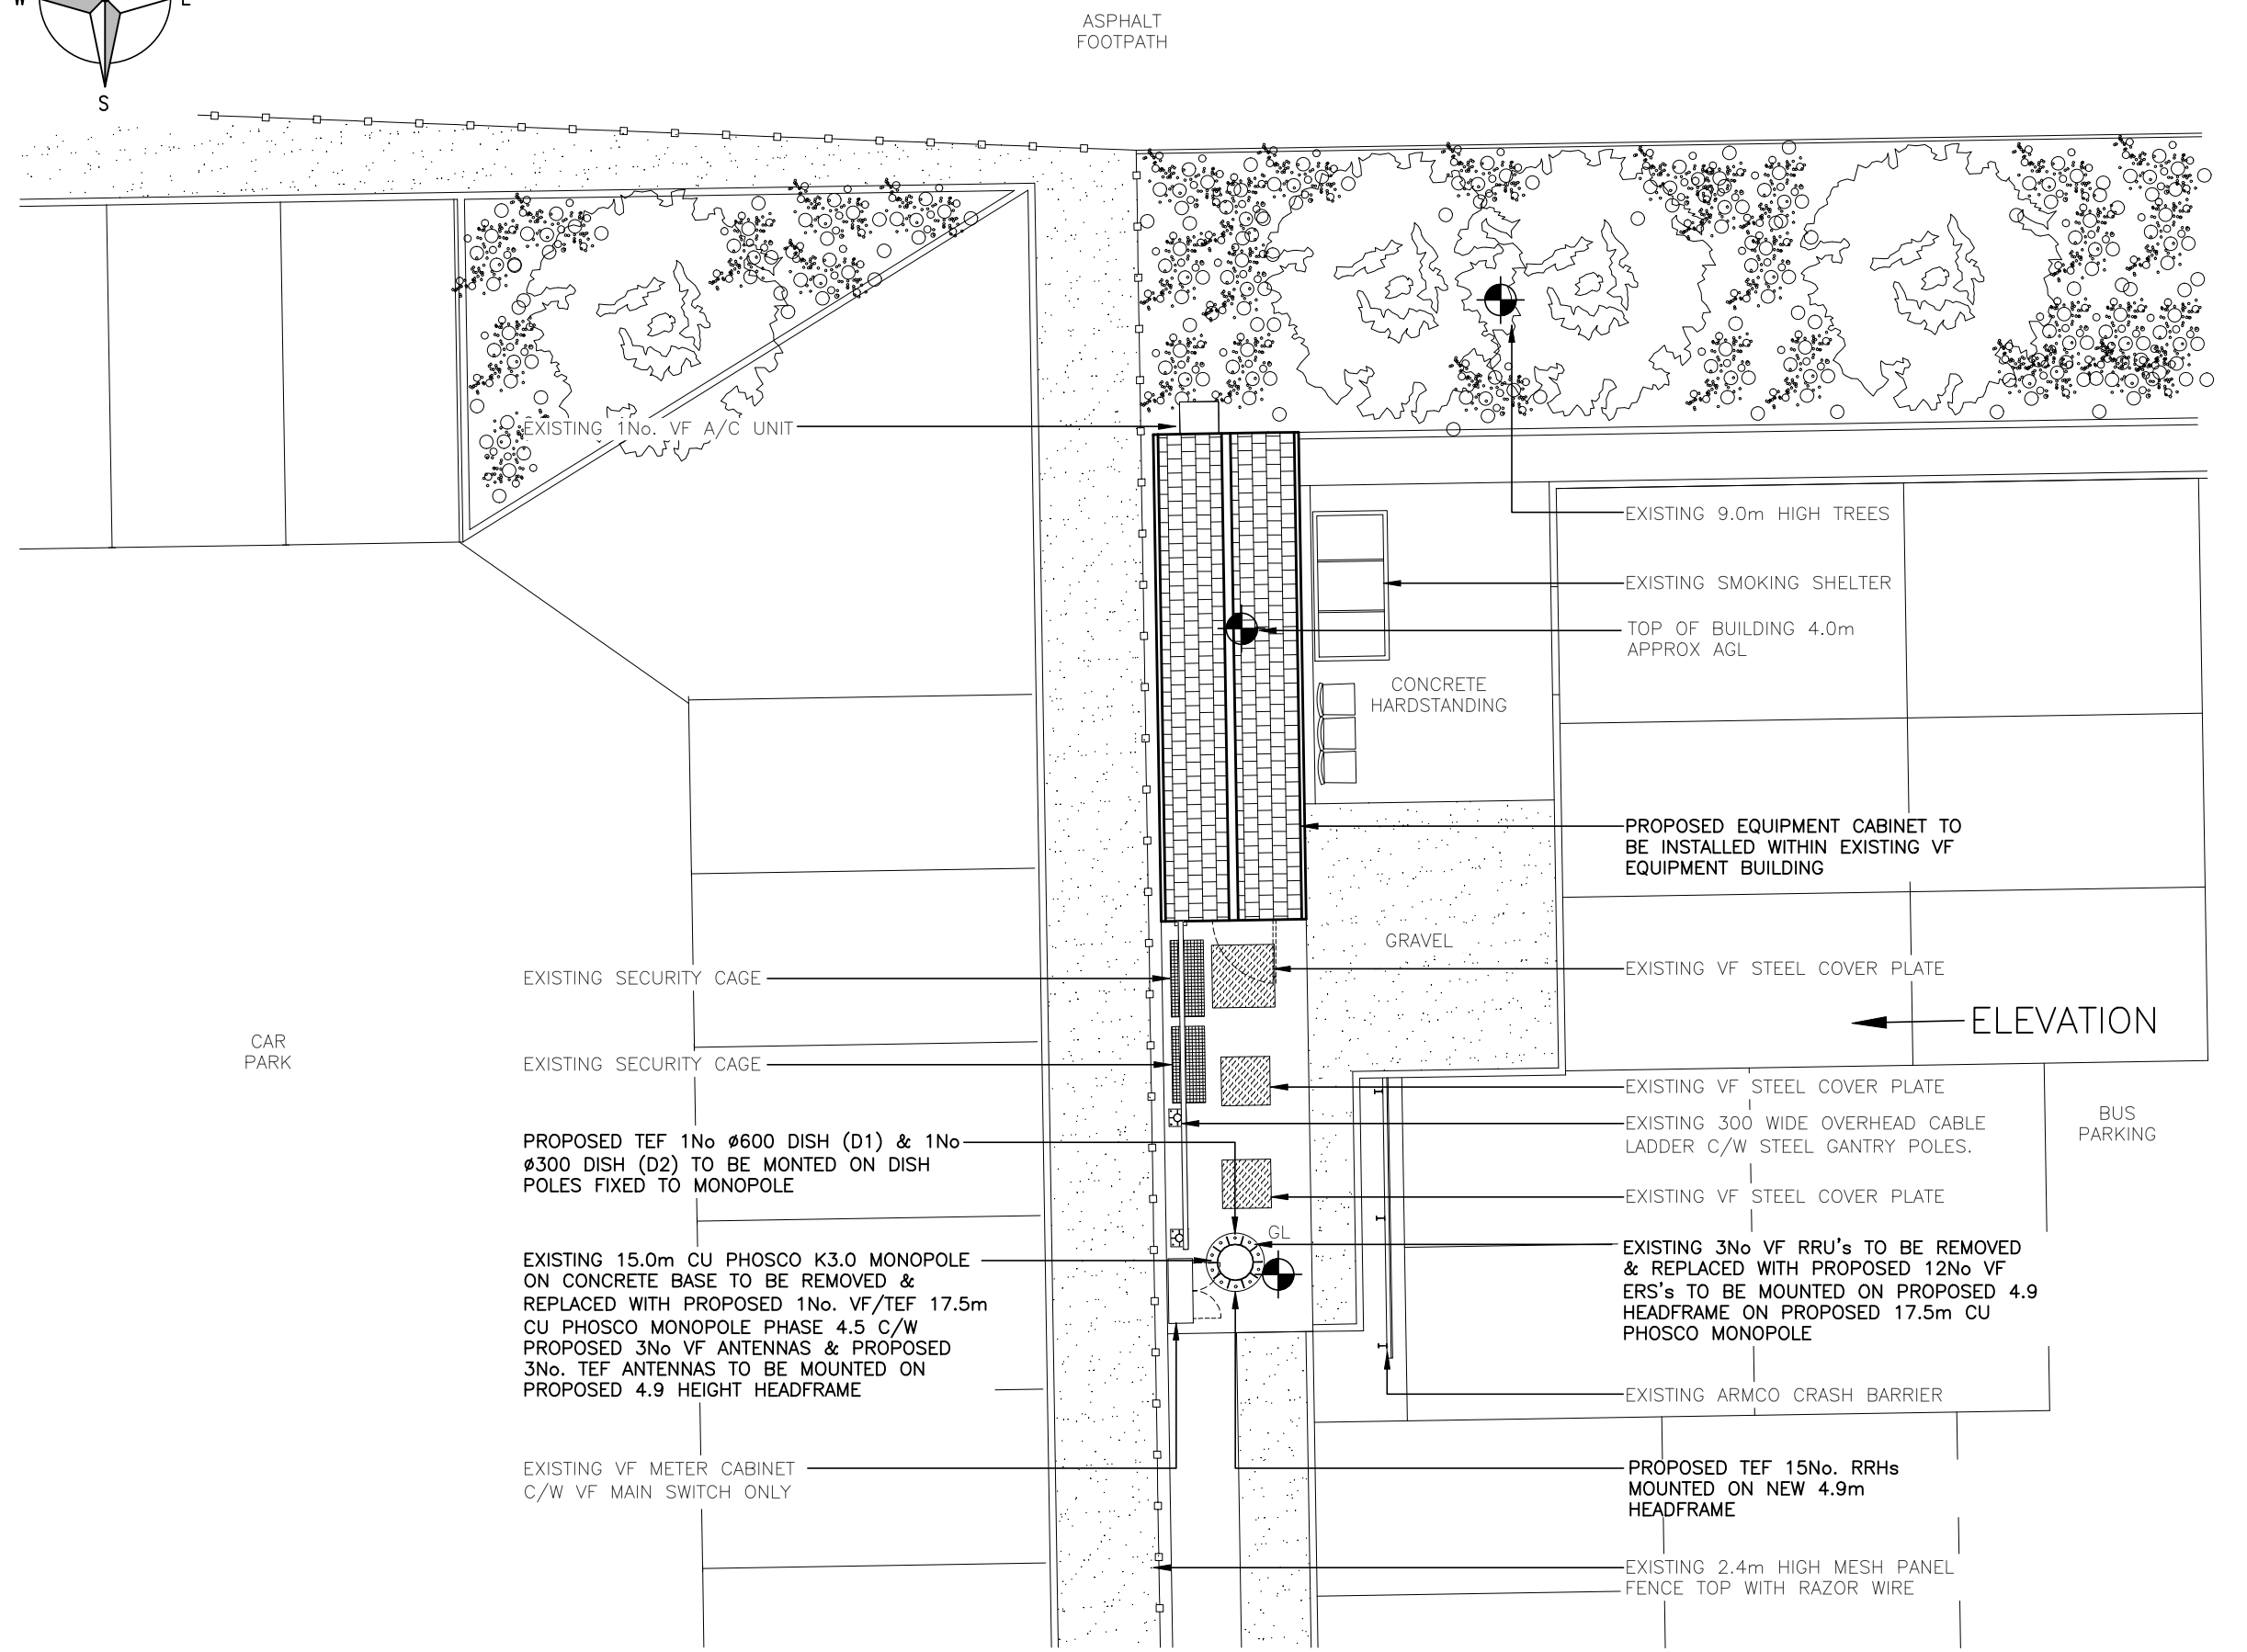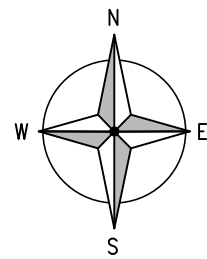

PROPOSED SITE PLAN
(1:100)

 

The drawings comply with **Standard Telefonica/Vodafone ICNIRP design guidelines.**
Designed in accordance with CORNERSTONE Beacon documents: SDN0008 & SDN0009 'ICNIRP Compliance Summary'

ALL DIMENSIONS ARE IN mm UNLESS NOTED OTHERWISE

N.G.R	E: 506935	N: 176852
-------	-----------	-----------

NOTES:


DESIGN NOTE:
TEF EQUIPMENT PROPOSED UNDER NR 06650_24 BY WHP TELECOMS ON DRAWING E322129_CTIL144087_TEF072580_VF06650_PLAN_B (23/02/2018) SHOWN AS EXISTING FOR DRAWING CLARITY

B	TEF Requirement Added	CDN	MW	08.09.21
A	Issued for Approval	BLP	ND	22.05.20
REV	MODIFICATION	BY	CH	DATE


WHP Telecoms Ltd
Faraday Court
401 Faraday Street
Birchwood Park
Warrington WA3 6GA
Tel: 01925 424100 Fax: 01925 424101
e-mail: info@whptelecoms.com

CORNERSTONE - LONDON

Cell Name		Opt.
HEATHROW MOTOR POOL		-
Cell ID No		
CORNERSTONE	TEF	VF
E321129		
14408726	072580	06650_30
Site Address / Contact Details		
HEATHROW MOTOR POOL HEATHROW AIRPORT HOUNSLOW MIDDLESEX TW6 2HH		
Drawing Title: PROPOSED SITE PLAN		
Purpose of issue: PLANNING		Dwg Rev:
Drawing Number: 201		B
Surveyed By: BLP	Original Sheet Size: A3	Pack Issue:
Drawn: BLP	Date: 22.05.20	Checked: ND
	Date: 22.05.20	B

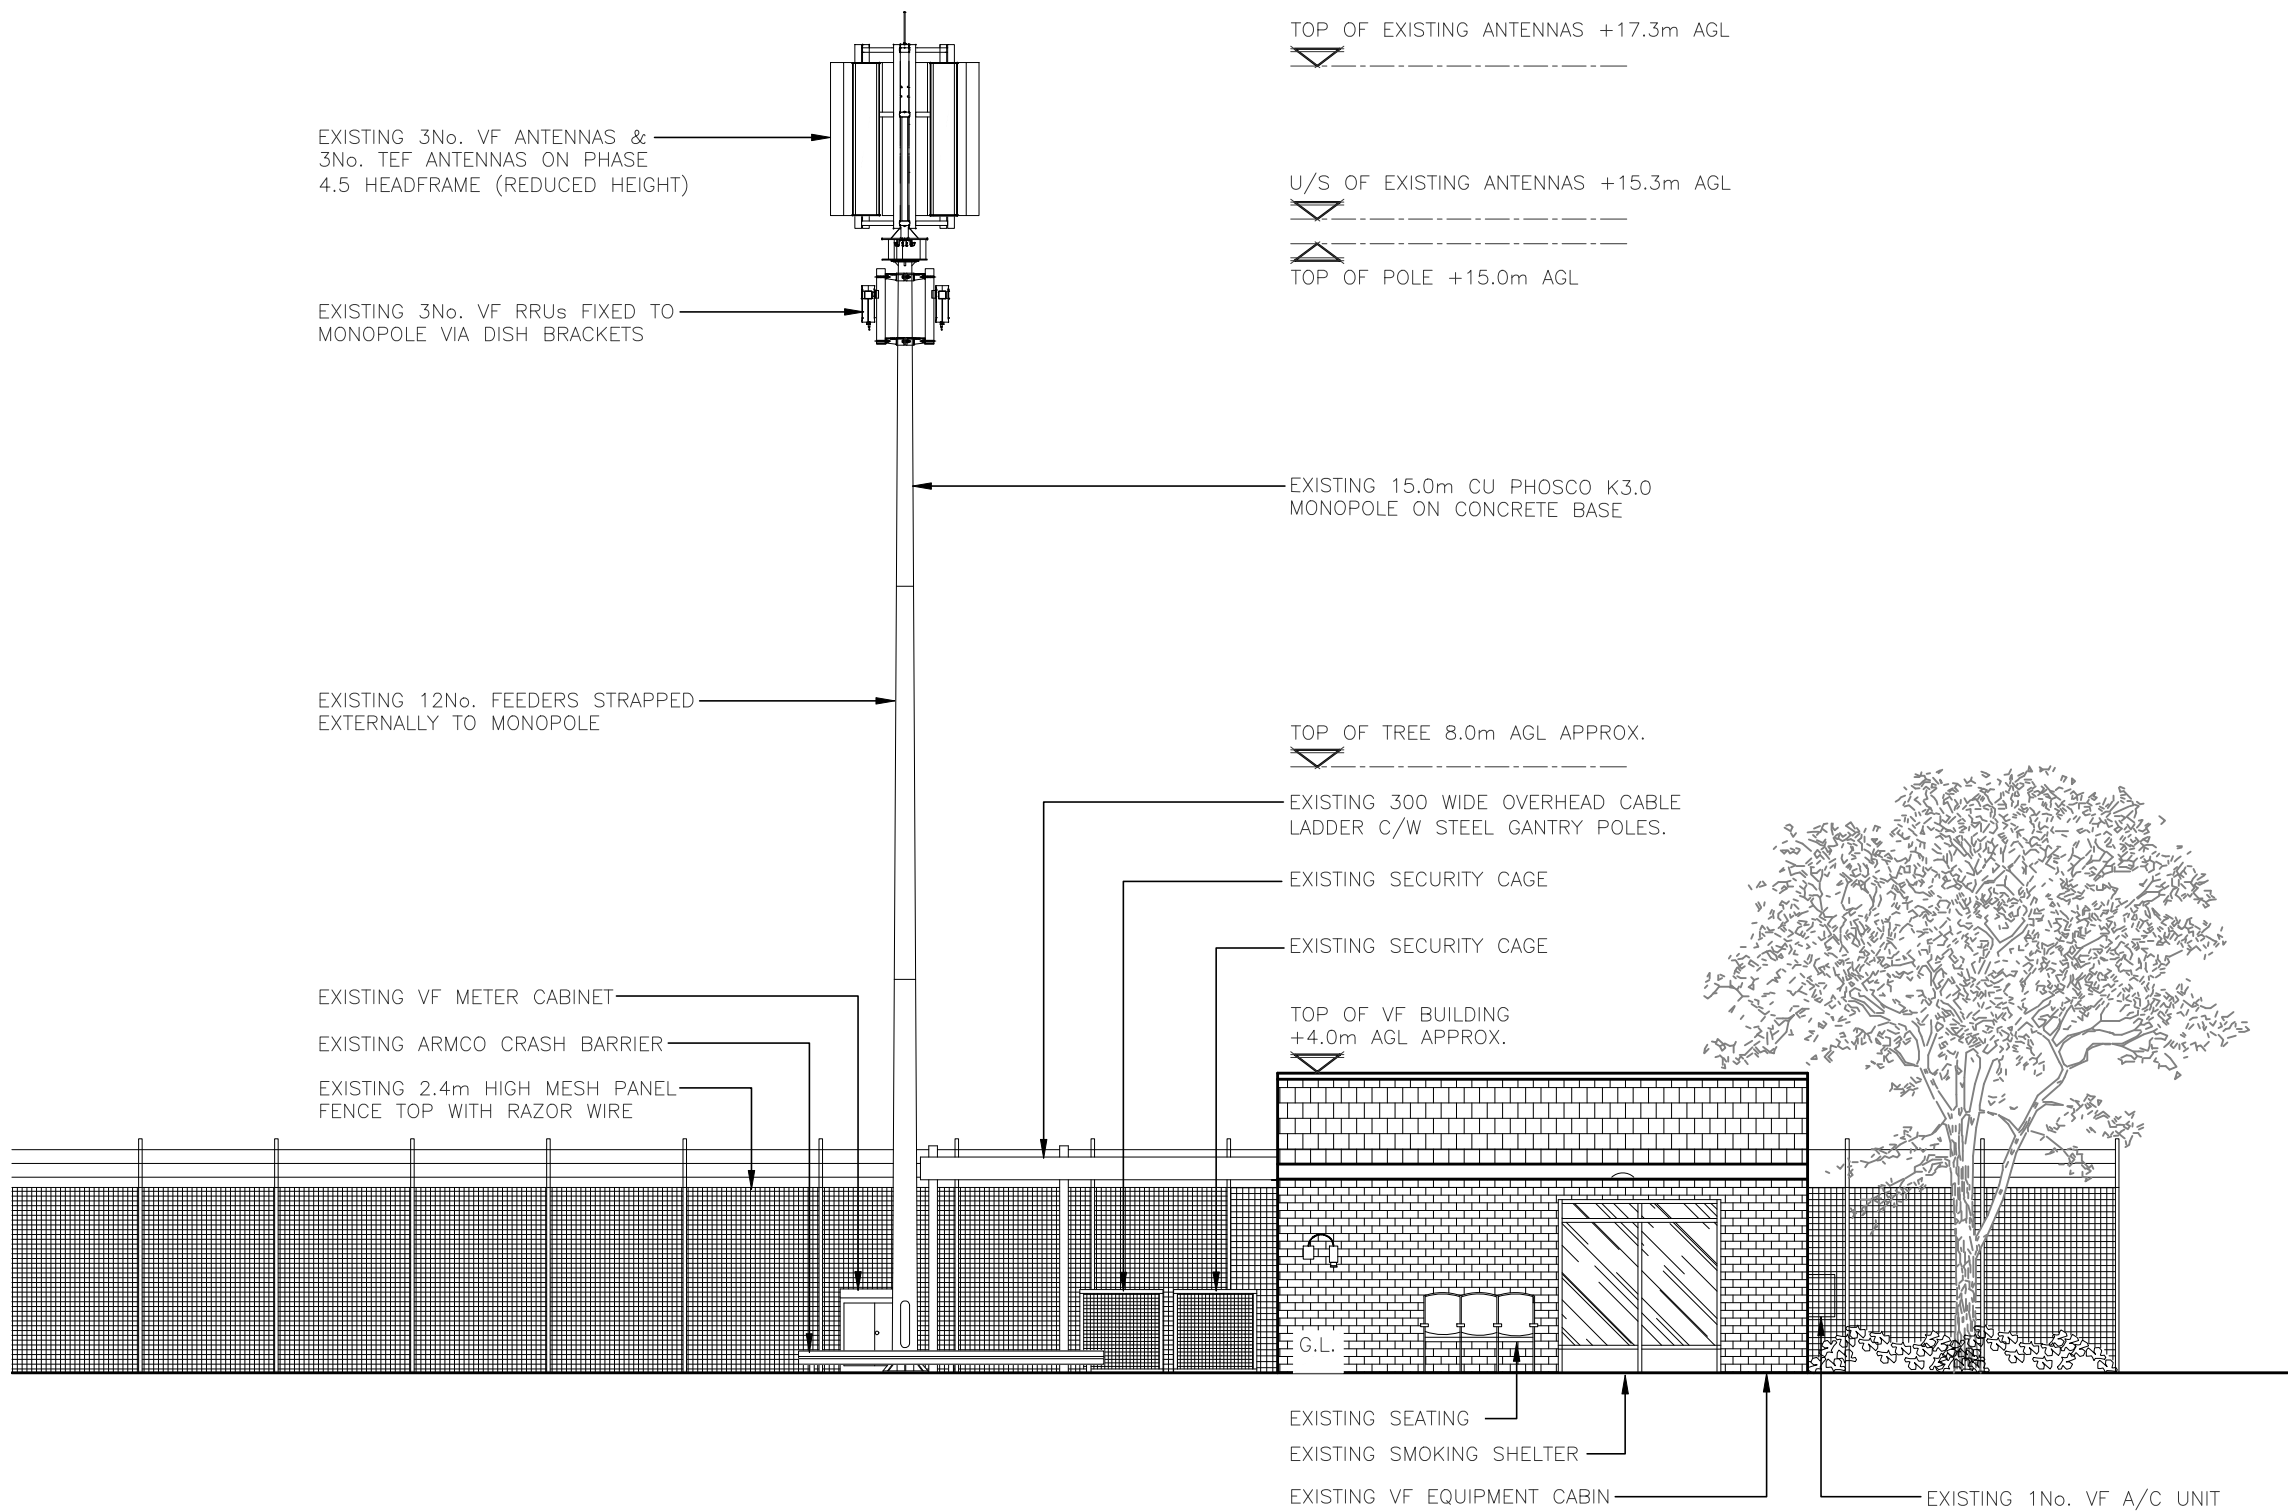

EXISTING EAST ELEVATION
(1:100)

 


ALL DIMENSIONS ARE IN mm UNLESS NOTED OTHERWISE

N.G.R. E: 506935 N: 176852

NOTES:

REV	MODIFICATION	BY	CH	DATE
B	TEF Requirement Added	CDN	MW	08.09.21
A	Issued for Approval	BLP	ND	22.05.20

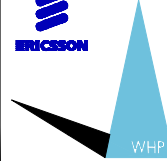

WHP Telecoms Ltd
Faraday Court
401 Faraday Street
Birchwood Park
Warrington WA3 6GA
Tel: 01925 424100 Fax: 01925 424101
e-mail: info@whptelecoms.com


vodafone
CORNERSTONE - LONDON

Cell Name	Opt.
HEATHROW MOTOR POOL	—

Cell ID No		
CORNERSTONE	TEF	VF
E321129		
14408726	072580	06650_30


Site Address / Contact Details		
HEATHROW MOTOR POOL HEATHROW AIRPORT HOUNSLOW MIDDLESEX TW6 2HH		

Drawing Title:	EXISTING SITE ELEVATION
----------------	-------------------------

Purpose of issue:	PLANNING	Dwg Rev:
-------------------	----------	----------

Drawing Number:	300	B
-----------------	-----	---

Surveyed By: BLP		Original Sheet Size: A3		Pack Issu
Drawn: BLP	Date: 22.05.20	Checked: ND	Date: 22.05.20	B

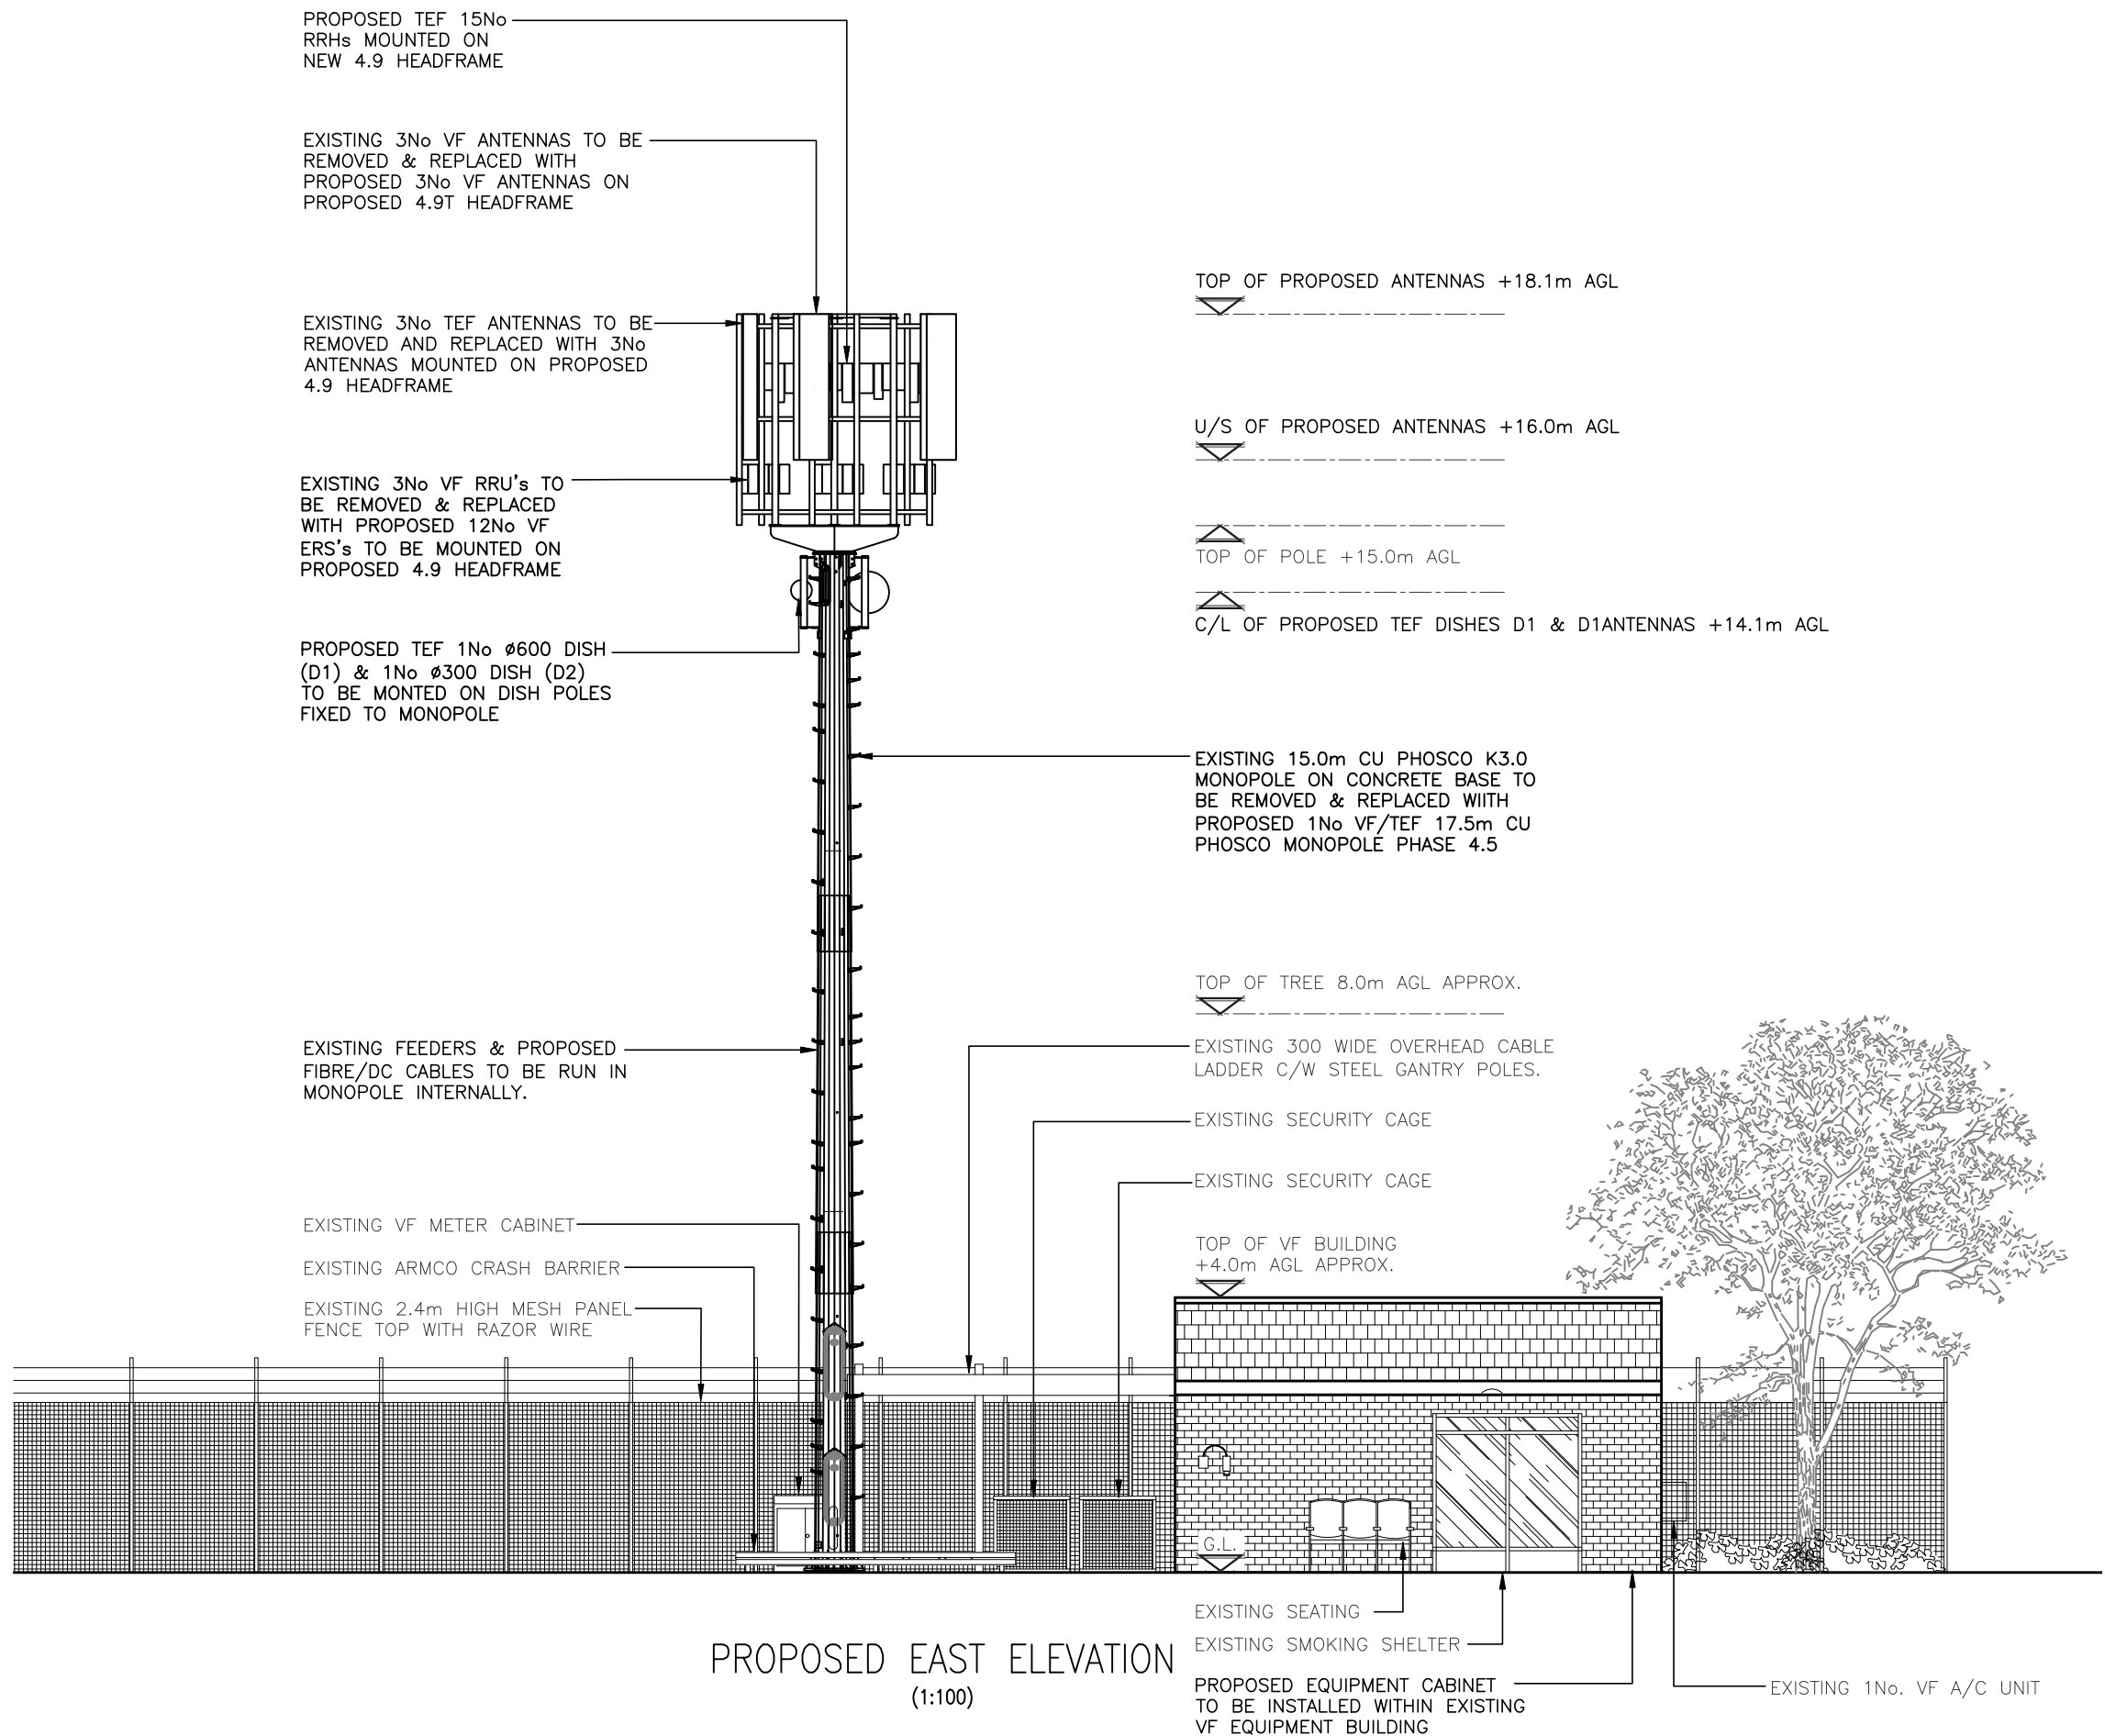


The drawings comply with **Standard Telefonica/Vodafone ICNIRP design guidelines.**
Designed in accordance with CORNERSTONE Beacon documents: SDN0008 & SDN0009 'ICNIRP Compliance Summary'

ALL DIMENSIONS ARE IN mm UNLESS NOTED OTHERWISE

N.G.R | E: 506935 N: 176852

NOTES:

B	TEF Requirement Added	CDN	MW	08.09.21
A	Issued for Approval	BLP	ND	22.05.20
REV	MODIFICATION	BY	CH	DATE

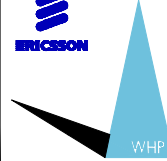

WHP Telecoms Ltd
Faraday Court
401 Faraday Street
Birchwood Park
Warrington WA3 6GA
Tel: 01925 424100 Fax: 01925 424101
e-mail: info@whptelecoms.com


vodafone
CORNERSTONE - LONDON

Cell Name	Opt.
HEATHROW MOTOR POOL	—

Cell ID No		
CORNERSTONE	TEF	VF
E321129		
14408726	072580	06650_30

Site Address / Contact Details
HEATHROW MOTOR POOL
HEATHROW AIRPORT
HOUNSLOW
MIDDLESEX
TW6 2HH

Drawing Title:
PRPOSED SITE ELEVATION

Purpose of issue:	PLANNING	Dwg Rev:
-------------------	----------	----------

Drawing Number:	301	B
-----------------	-----	---

Surveyed By: BLP	Original Sheet Size: A3	Pack Issue:
Drawn: BLP	Date: 22.05.20	Checked: ND
	Date: 22.05.20	B