



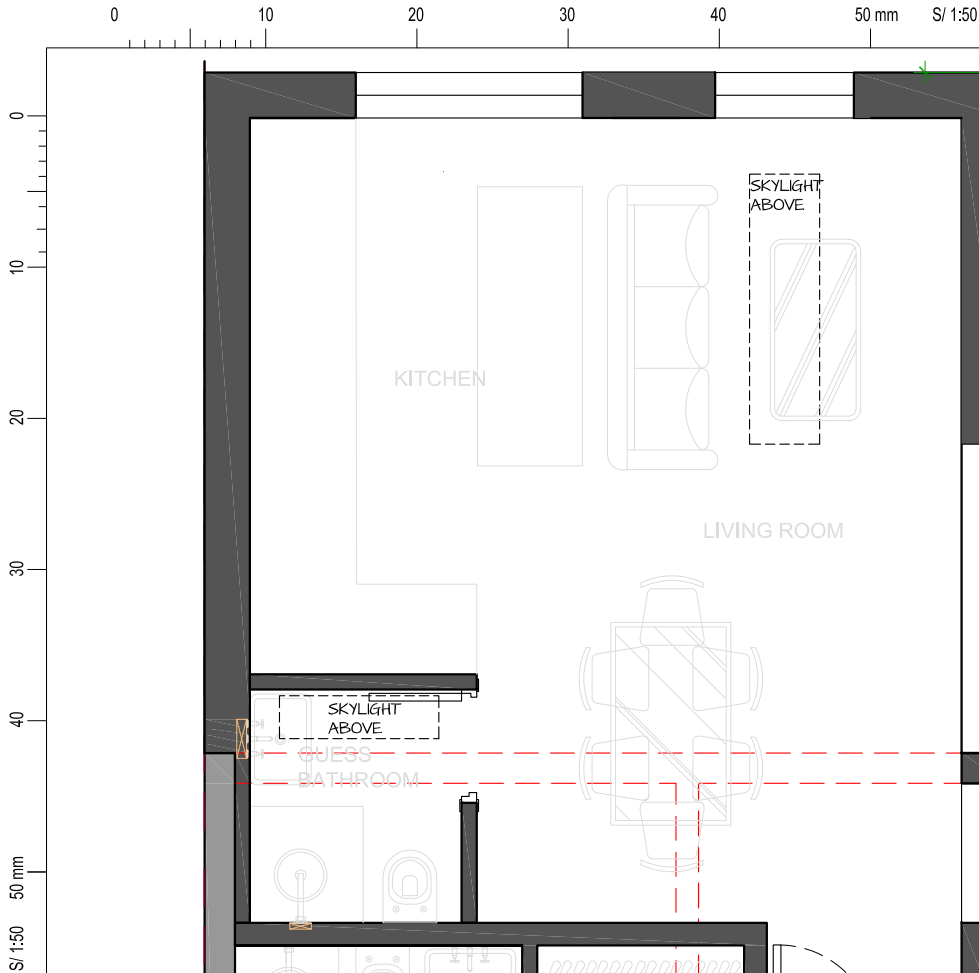

GF level

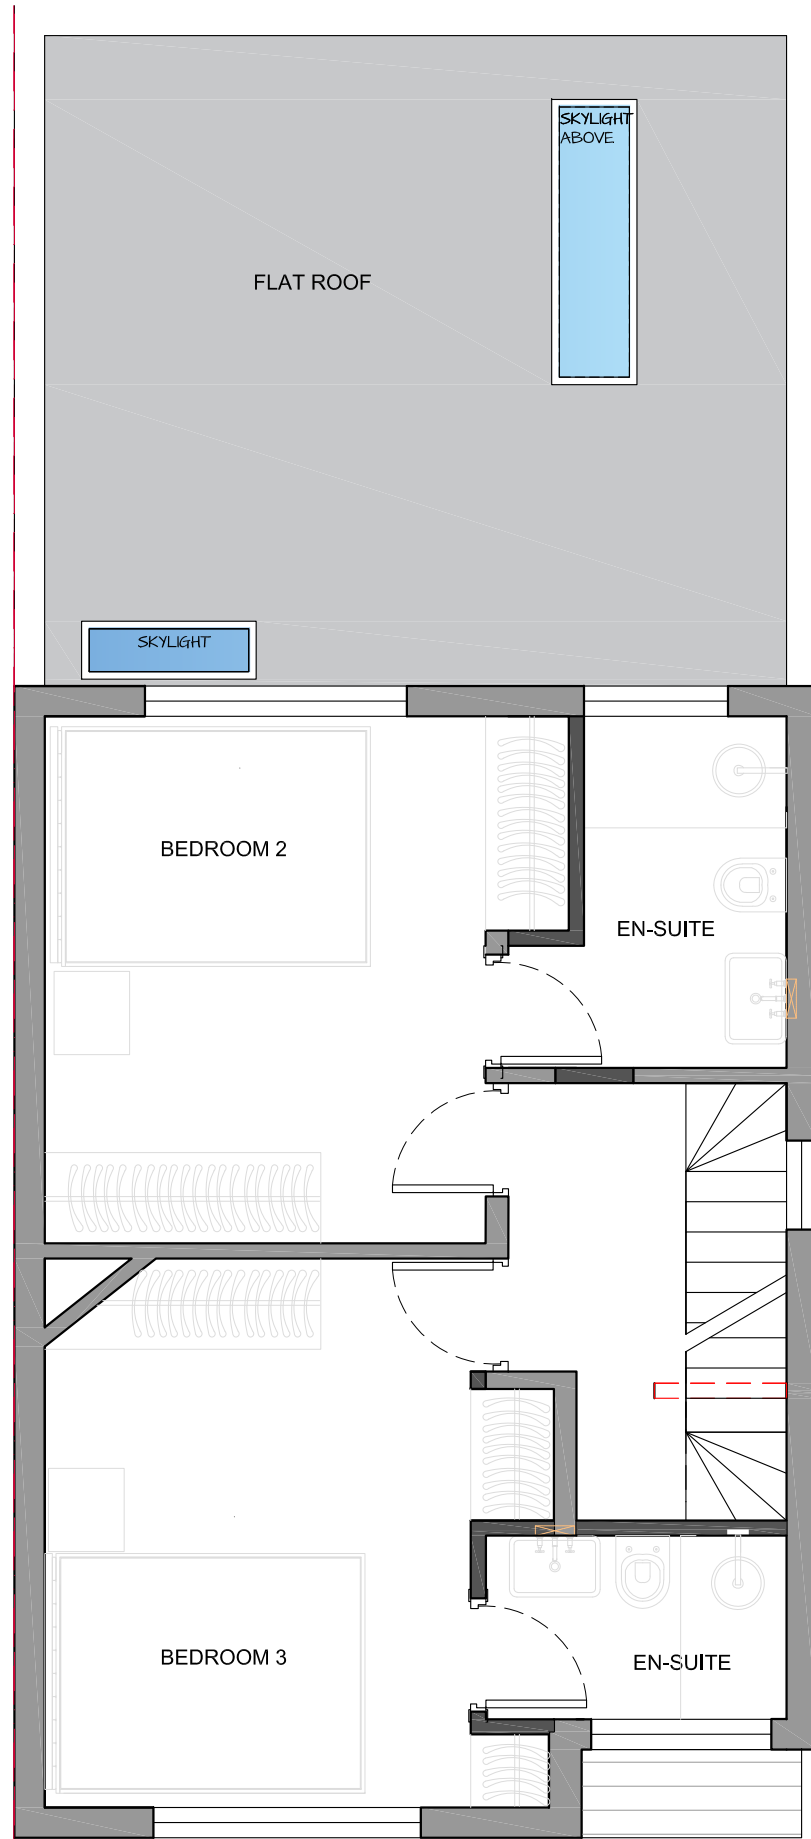


FF level


RevNo	Revision note	Date	Checked
-------	---------------	------	---------


Legend

-  New external and internal walls
-  Existing external and internal walls


* All new partition and external walls to comply with latest building regulations (Approved Document 'E')

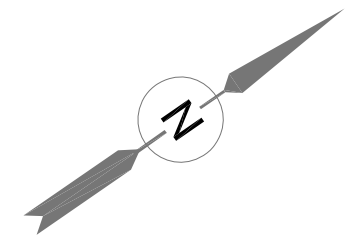

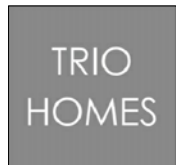CLIENT	LEAD DESIGNER	DRAWING NO.	REVISION	© Copyright • All dimensions in mm unless noted otherwise. • All dimensions and levels to be checked on site. Their accuracy cannot be guaranteed and therefore cannot be used for fabrication, manufacture or construction. • Contractor to verify and to be responsible for all requirements and restrictions due to local rules. Contractor to report if there is any discrepancy in the drawings in time to specify alternatives. • This drawing is to be read together with all other relevant drawings. • Do not scale from this drawing.	TRIO HOMES			
PROJECT ADDRESS	DRAWING TITLE:	SCALE	SIZE					
60 Cranford Drive, Hayes, UB3 4LA	PROPOSED GROUND AND FIRST FLOOR	1:50	A3					
DRAWING STATUS:	FILE NAME	PROJECT	ISSUED					
PLANNING APPLICATION	Cranford Drive.dwg	CD	12/12/2019					
			Mobile: +447873186533 email: albaluna@triohomes.co.uk					

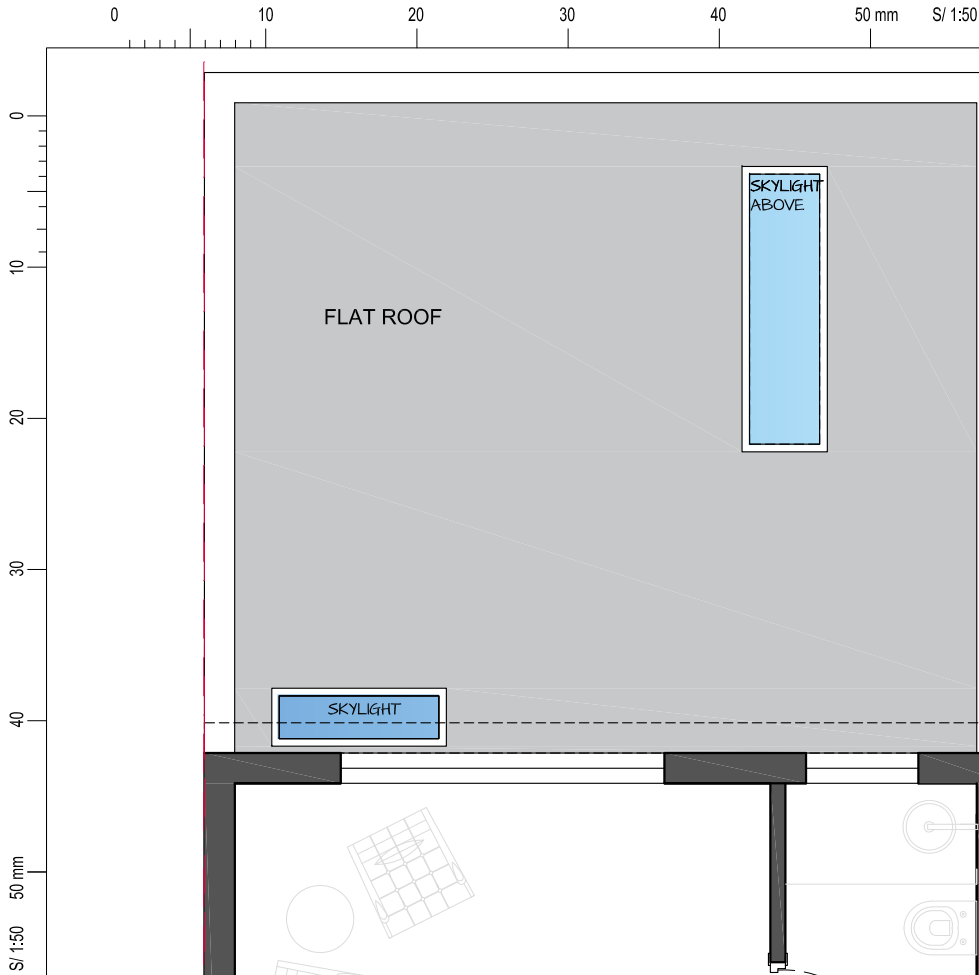

SF level

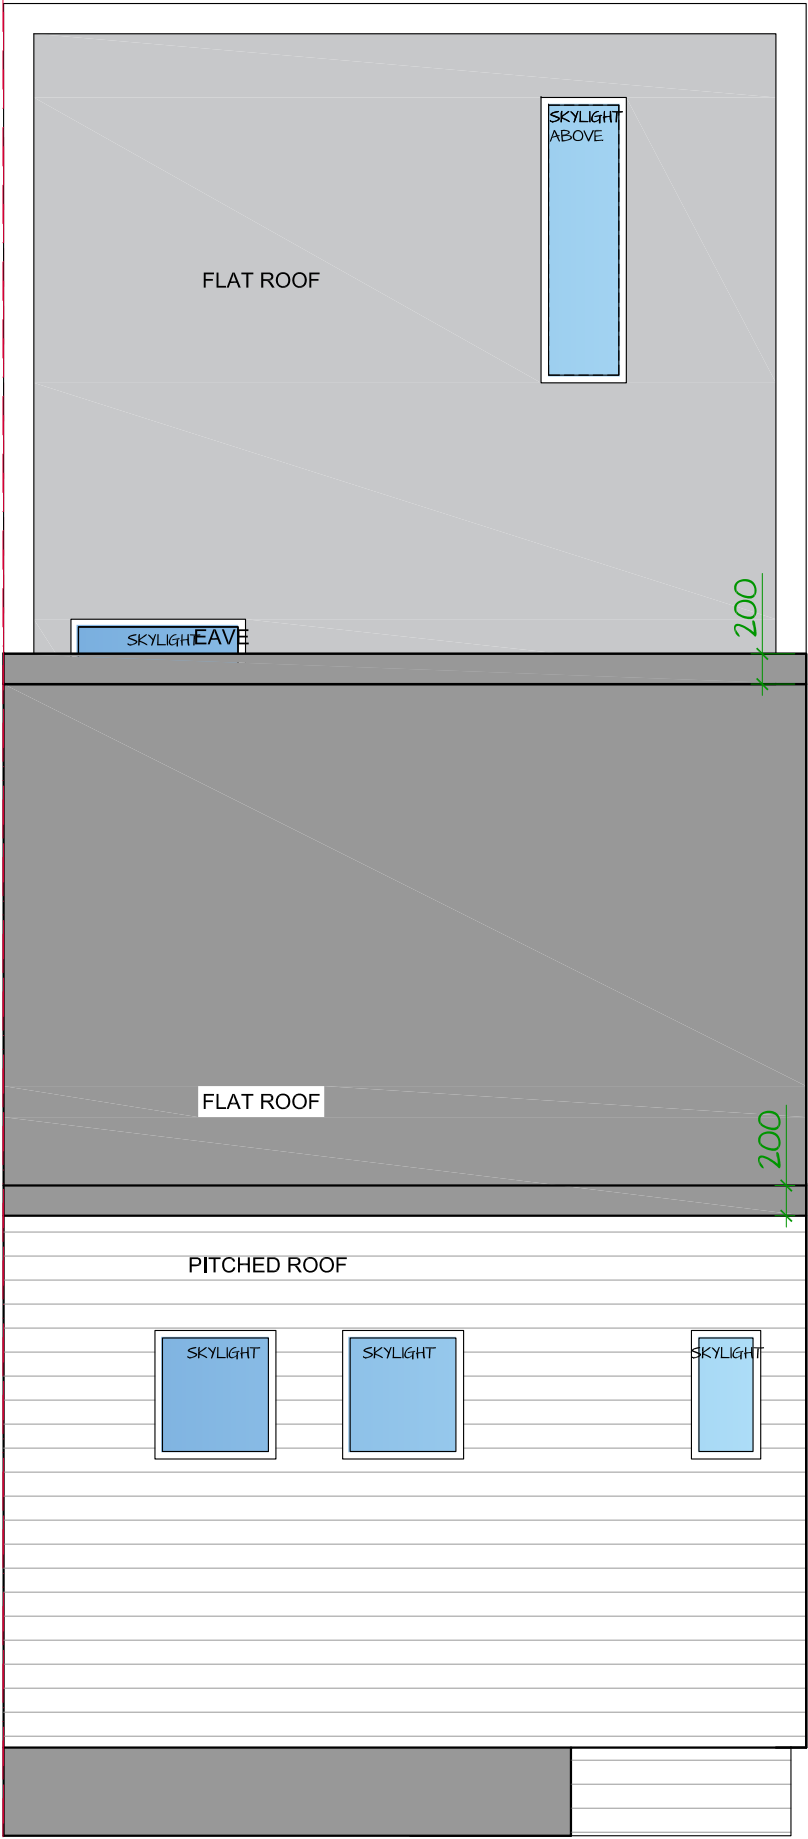


ROOF level

RevNo	Revision note	Date	Checked
-------	---------------	------	---------

Legend

- New external and internal walls
- Existing external and internal walls

* All new partition and external walls to comply with latest building regulations (Approved Document 'E')

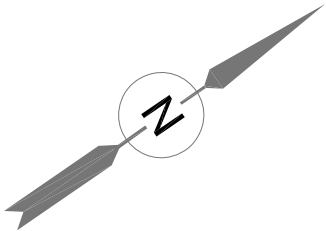

CLIENT
CLIENT
PROJECT ADDRESS
60 Cranford Drive, Hayes, UB3 4LA
DRAWING STATUS
PLANNING APPLICATION

LEAD DESIGNER
ALC. LTD
DRAWING TITLE
PROPOSED SECOND F. AND ROOF LEVEL
FILE NAME
Cranford Drive.dwg

DRAWING NO.
GA -02
SCALE
1:50
PROJECT
CD


REVISION
-
SIZE
A3
ISSUED
12/12/2019

- © Copyright
- All dimensions in mm unless noted otherwise.
 - All dimensions and levels to be checked on site. Their accuracy cannot be guaranteed and therefore cannot be used for fabrication, manufacture or construction.
 - Contractor to verify and to be responsible for all requirements and restrictions due to local rules.
 - Contractor to report if there is any discrepancy in the drawings in time to specify alternatives.
 - This drawing is to be read together with all other relevant drawings.
 - Do not scale from this drawing.

TRIO HOMES

Mobile: +447873186533
email: albaluna@triohomes.co.uk



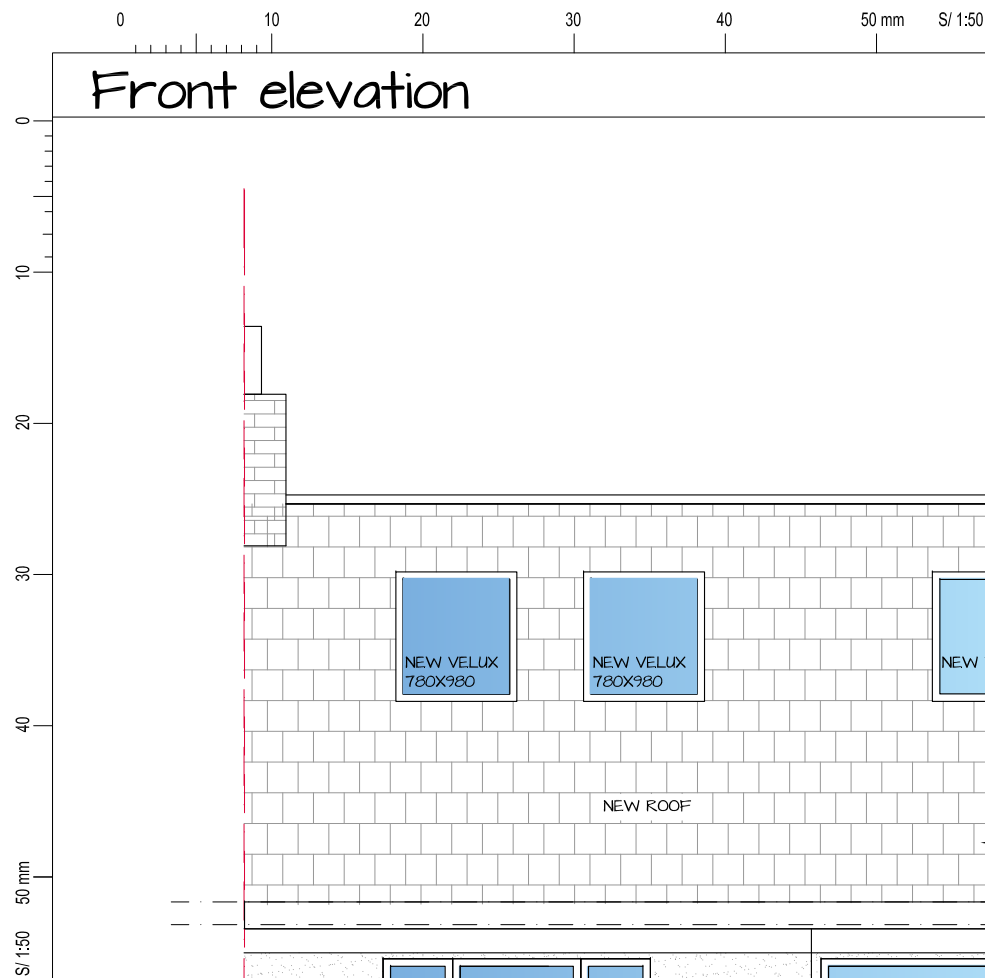

NEW PITCHED ROOF
All material to match
existing in type, style
and colour.

Rear elevation

NEW DORMER
All material to
match existing in
type, style and
colour.

Eaves of original
roof to be
reinstated

ROOF FLAT
ROOF WITH
COPING STONE
PARAPET
All material to
match existing in
type, style and
colour.

NEW REAR
EXTENSION
All material to
match existing in
type, style and
colour

NEW WINDOW
with frosted
glass to match
existing windows
in type, style and
colour

NEW WINDOW
to match
existing windows
in type, style and
colour.

NEW PATIO DOOR
to match existing
windows in type, style
and colour.

NEW WINDOW
to match existing
windows in type, style
and colour.

3000mm till eaves
3200

CLIENT	LEAD DESIGNER	DRAWING NO.	REVISION
CLIENT	ALC. LTD	GA-03	-
PROJECT ADDRESS	DRAWING TITLE	SCALE	SIZE
60 Cranford Drive, Hayes, UB3 4LA	PROPOSED FRONT AND REAR ELEVATIONS	1:50	A3
DRAWING STATUS	FILE NAME	PROJECT	ISSUED
PLANNING APPLICATION	Cranford Drive.dwg	CD	12/12/2019


© Copyright


- All dimensions in mm unless noted otherwise.
- All dimensions and levels to be checked on site. Their accuracy cannot be guaranteed and therefore cannot be used for fabrication, manufacture or construction.
- Contractor to verify and to be responsible for all requirements and restrictions due to local rules.
- Contractor to report if there is any discrepancy in the drawings in time to specify alternatives.
- This drawing is to be read together with all other relevant drawings.
- Do not scale from this drawing.

TRIO HOMES

Mobile: +447873186533
email: albaluna@triohomes.co.uk



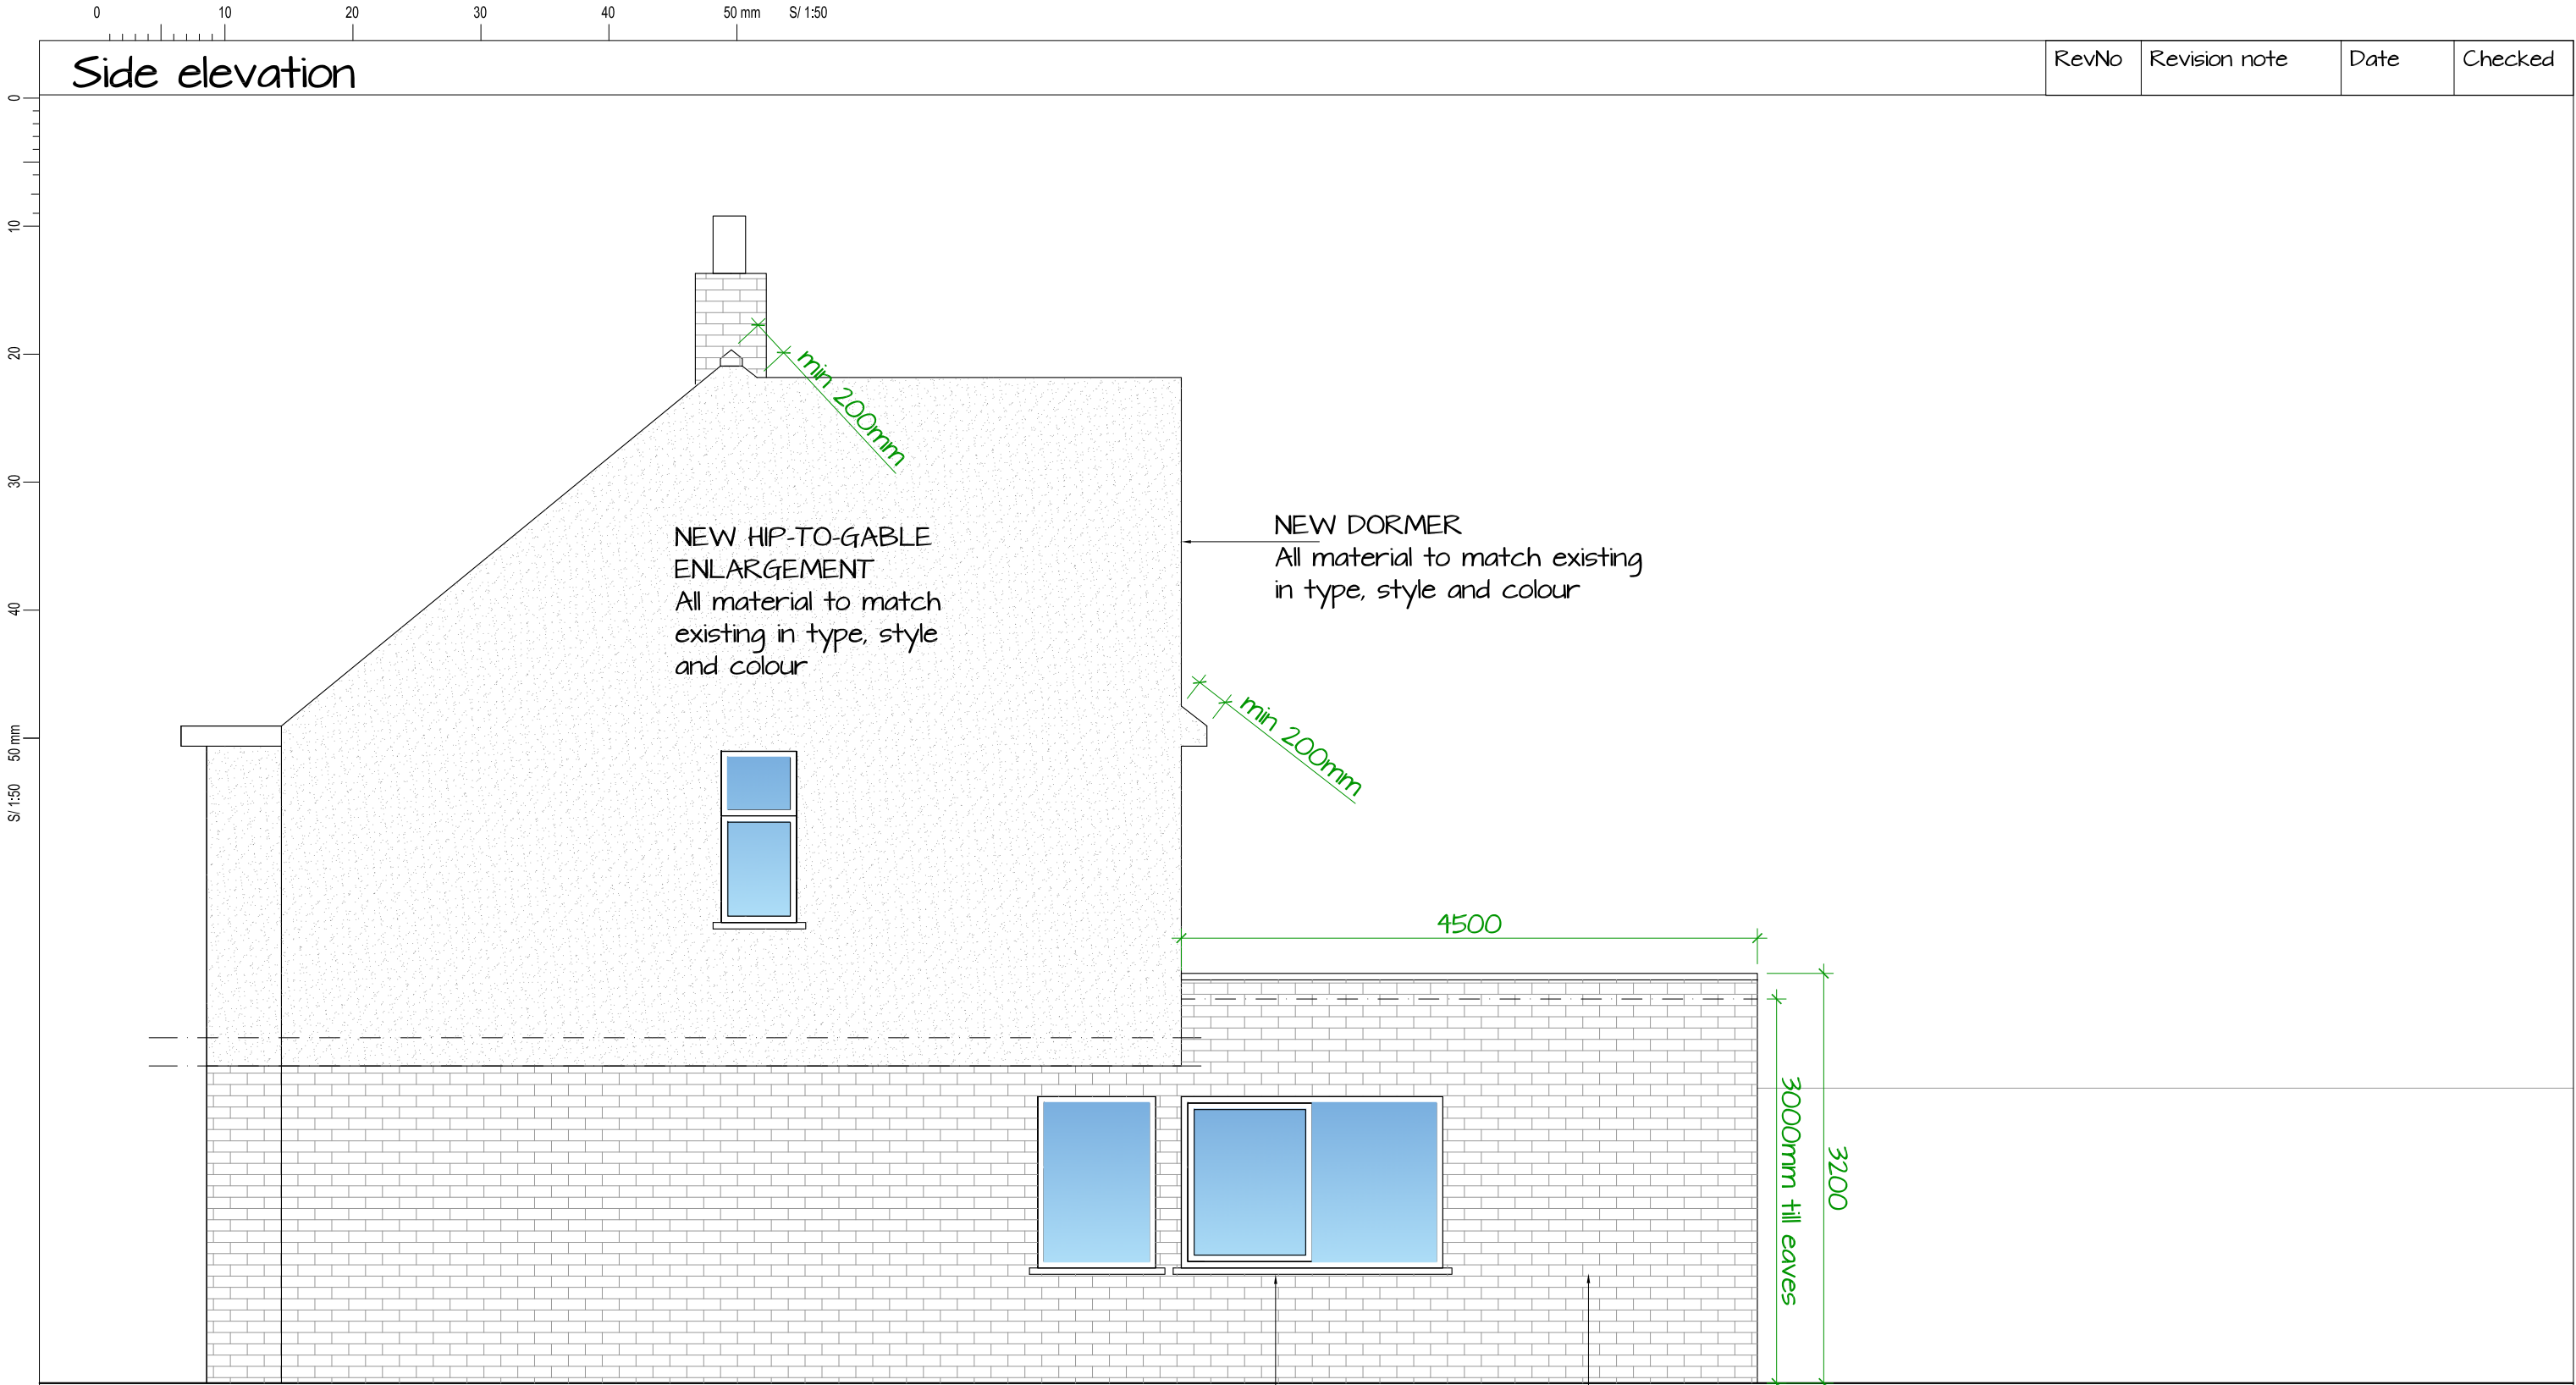

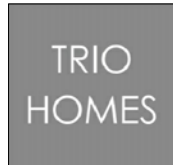CLIENT	LEAD DESIGNER	DRAWING NO.	REVISION	© Copyright • All dimensions in mm unless noted otherwise. • All dimensions and levels to be checked on site. Their accuracy cannot be guaranteed and therefore cannot be used for fabrication, manufacture or construction. • Contractor to verify and to be responsible for all requirements and restrictions due to local rules. • Contractor to report if there is any discrepancy in the drawings in time to specify alternatives. • This drawing is to be read together with all other relevant drawings. • Do not scale from this drawing.	TRIO HOMES Mobile: +447873186533 email: albaluna@triohomes.co.uk	
CLIENT	ALC. LTD	GA-04	-			
PROJECT ADDRESS	DRAWING TITLE	SCALE	SIZE			
60 Cranford Drive, Hayes, UB3 4LA	PROPOSED SIDE ELEVATION	1:50	A3			
DRAWING STATUS	FILE NAME	PROJECT	ISSUED			
PLANNING APPLICATION	Cranford Drive.dwg	CD	12/12/2019			