


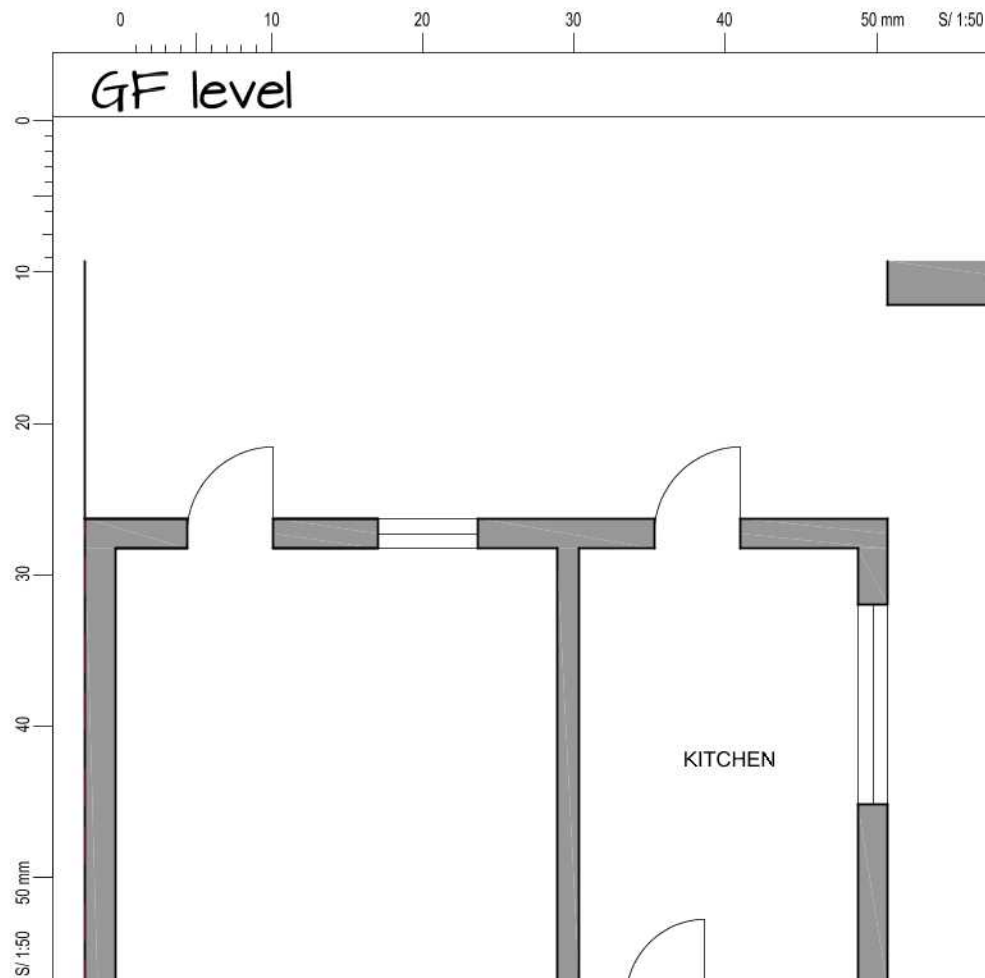


FF level

RevNo Revision note Date Checked

Legend

Existing external and internal walls

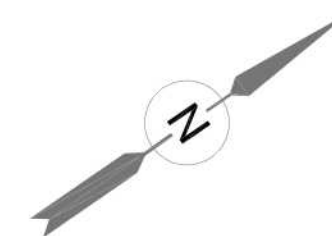

CLIENT	LEAD DESIGNER	DRAWING NO	REVISION
CLIENT	ALC. LTD	EX-01	-
PROJECT ADDRESS	DRAWING TITLE	SCALE	SIZE
60 Cranford Drive, Hayes, UB3 4LA	EXISTING GROUND AND FIRST FLOOR	1:50	A3
DRAWING STATUS	FILE NAME	PROJECT	ISSUED
PLANNING APPLICATION	Cranford Driv.dwg	CD	2/24/2020


© Copyright

- All dimensions in mm unless noted otherwise.
- All dimensions and levels to be checked on site. Their accuracy cannot be guaranteed and therefore cannot be used for fabrication, manufacture or construction.
- Contractor to verify and to be responsible for all requirements and restrictions due to local rules.
- Contractor to report if there is any discrepancy in the drawings in time to specify alternatives.
- This drawing is to be read together with all other relevant drawings.
- Do not scale from this drawing.


TRIO HOMES

Mobile: +44787386533
email: albaluna@triohomes.co.uk


TRIO
HOMES

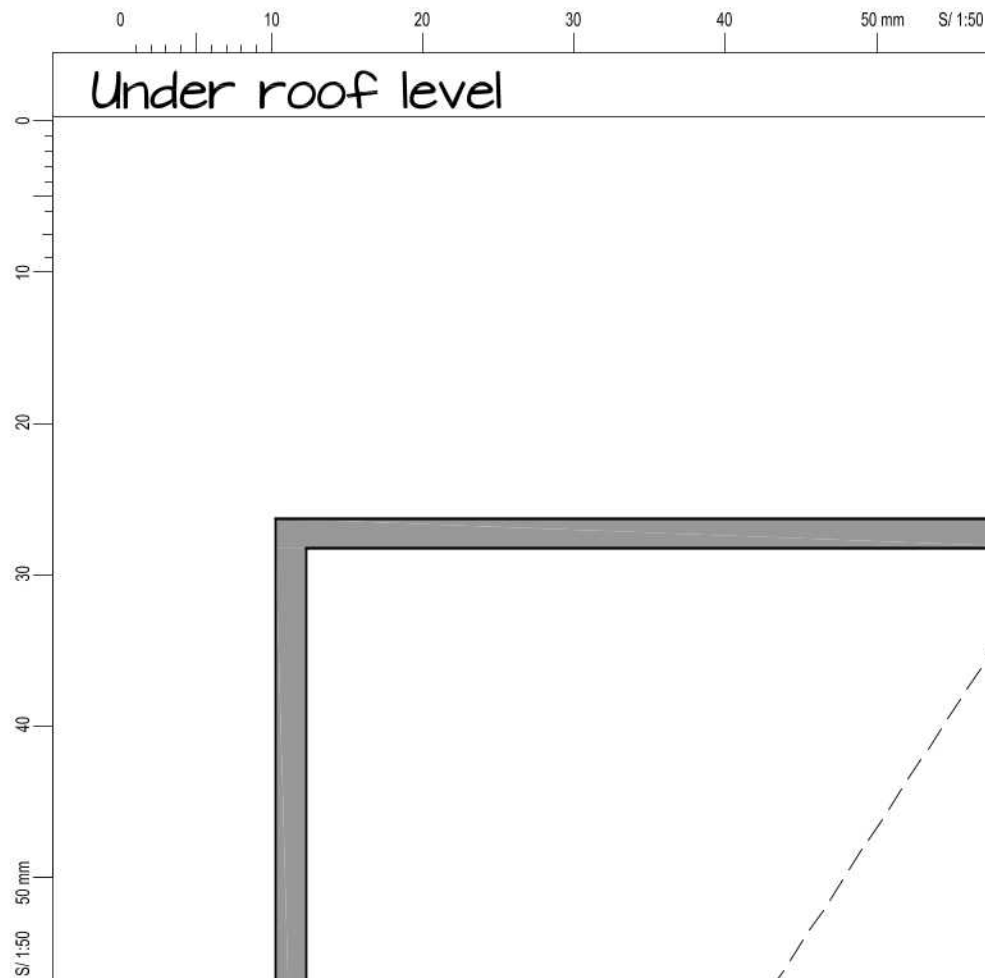

Under roof level

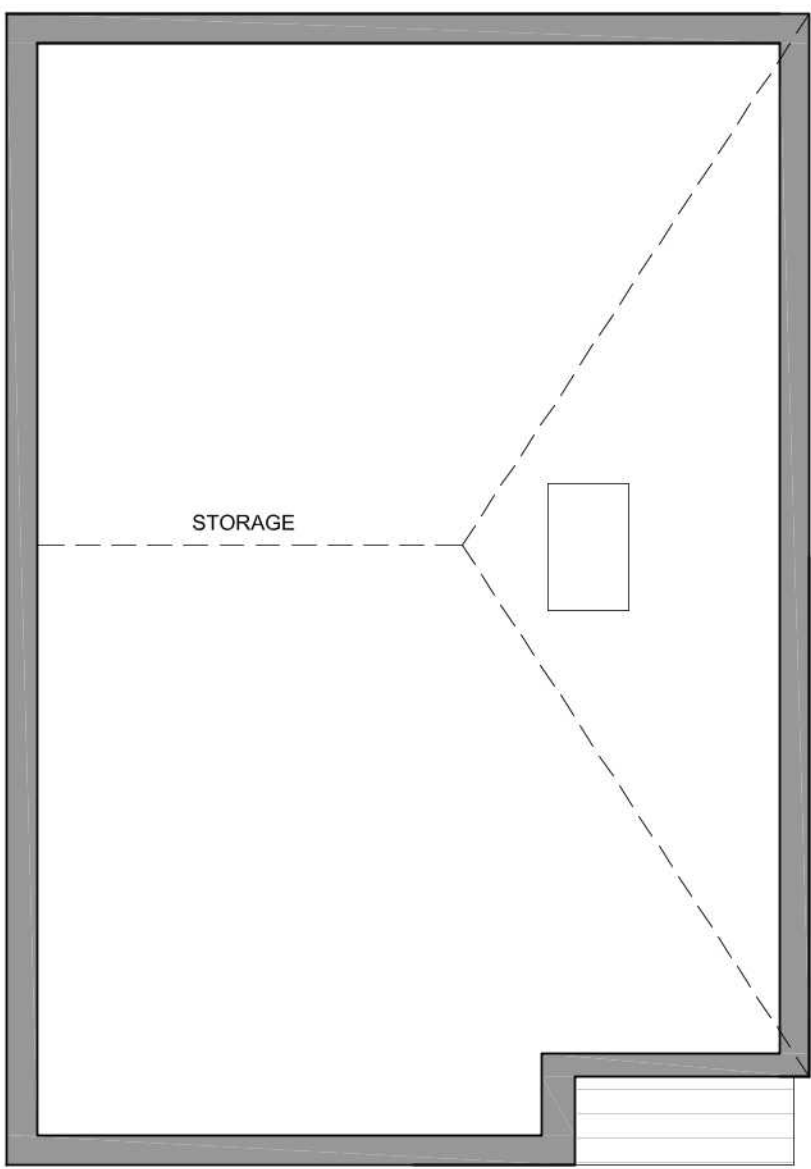


Roof level

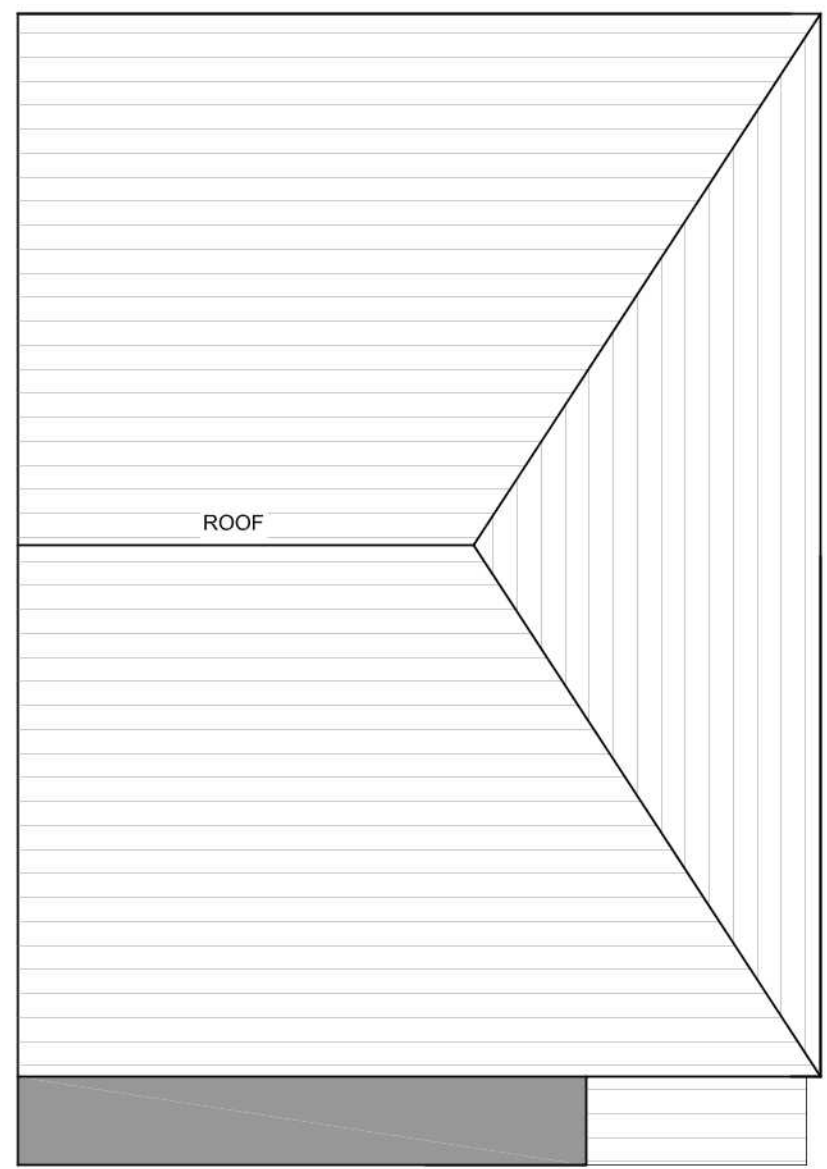

RevNo	Revision note	Date	Checked
-------	---------------	------	---------

Legend


 Existing external and internal walls

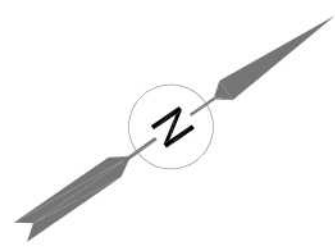


CLIENT	LEAD DESIGNER	DRAWING NO	REVISION	© Copyright • All dimensions in mm unless noted otherwise. • All dimensions and levels to be checked on site. Their accuracy cannot be guaranteed and therefore cannot be used for fabrication, manufacture or construction. • Contractor to verify and to be responsible for all requirements and restrictions due to local rules. • Contractor to report if there is any discrepancy in the drawings in time to specify alternatives. • This drawing is to be read together with all other relevant drawings. • Do not scale from this drawing.	TRIO HOMES	Mobile: +44787386533 email: albaluna@triohomes.co.uk	
CLIENT	ALC. LTD	EX-02	-				
PROJECT ADDRESS	DRAWING TITLE	SCALE	SIZE				
60 Cranford Drive, Hayes, UB3 4LA	EXISTING UNDER ROOF AND ROOF LEVELS	1:50	A3				
DRAWING STATUS	FILE NAME	PROJECT	ISSUED				
PLANNING APPLICATION	Cranford Drivedwg	CD	2/24/2020				



CLIENT	LEAD DESIGNER	DRAWING NO	REVISION	© Copyright - All dimensions in mm unless noted otherwise. - All dimensions and levels to be checked on site. Their accuracy cannot be guaranteed and therefore cannot be used for fabrication, manufacture or construction. - Contractor to verify and to be responsible for all requirements and restrictions due to local rules. - Contractor to report if there is any discrepancy in the drawings in time to specify alternatives. - This drawing is to be read together with all other relevant drawings. - Do not scale from this drawing.	TRIO HOMES Mobile: +44787386533 email: albaluna@triohomes.co.uk	TRIO HOMES		
CLIENT	ALC. LTD	EX-03	-					
PROJECT ADDRESS	DRAWING TITLE	SCALE	SIZE					
60 Cranford Drive, Hayes, UB3 4LA	EXISTING FRONT AND REAR ELEVATIONS	1:50	A3					
DRAWING STATUS	FILE NAME	PROJECT	ISSUED					
PLANNING APPLICATION	Cranford Drive.dwg	CD	2/24/2020					

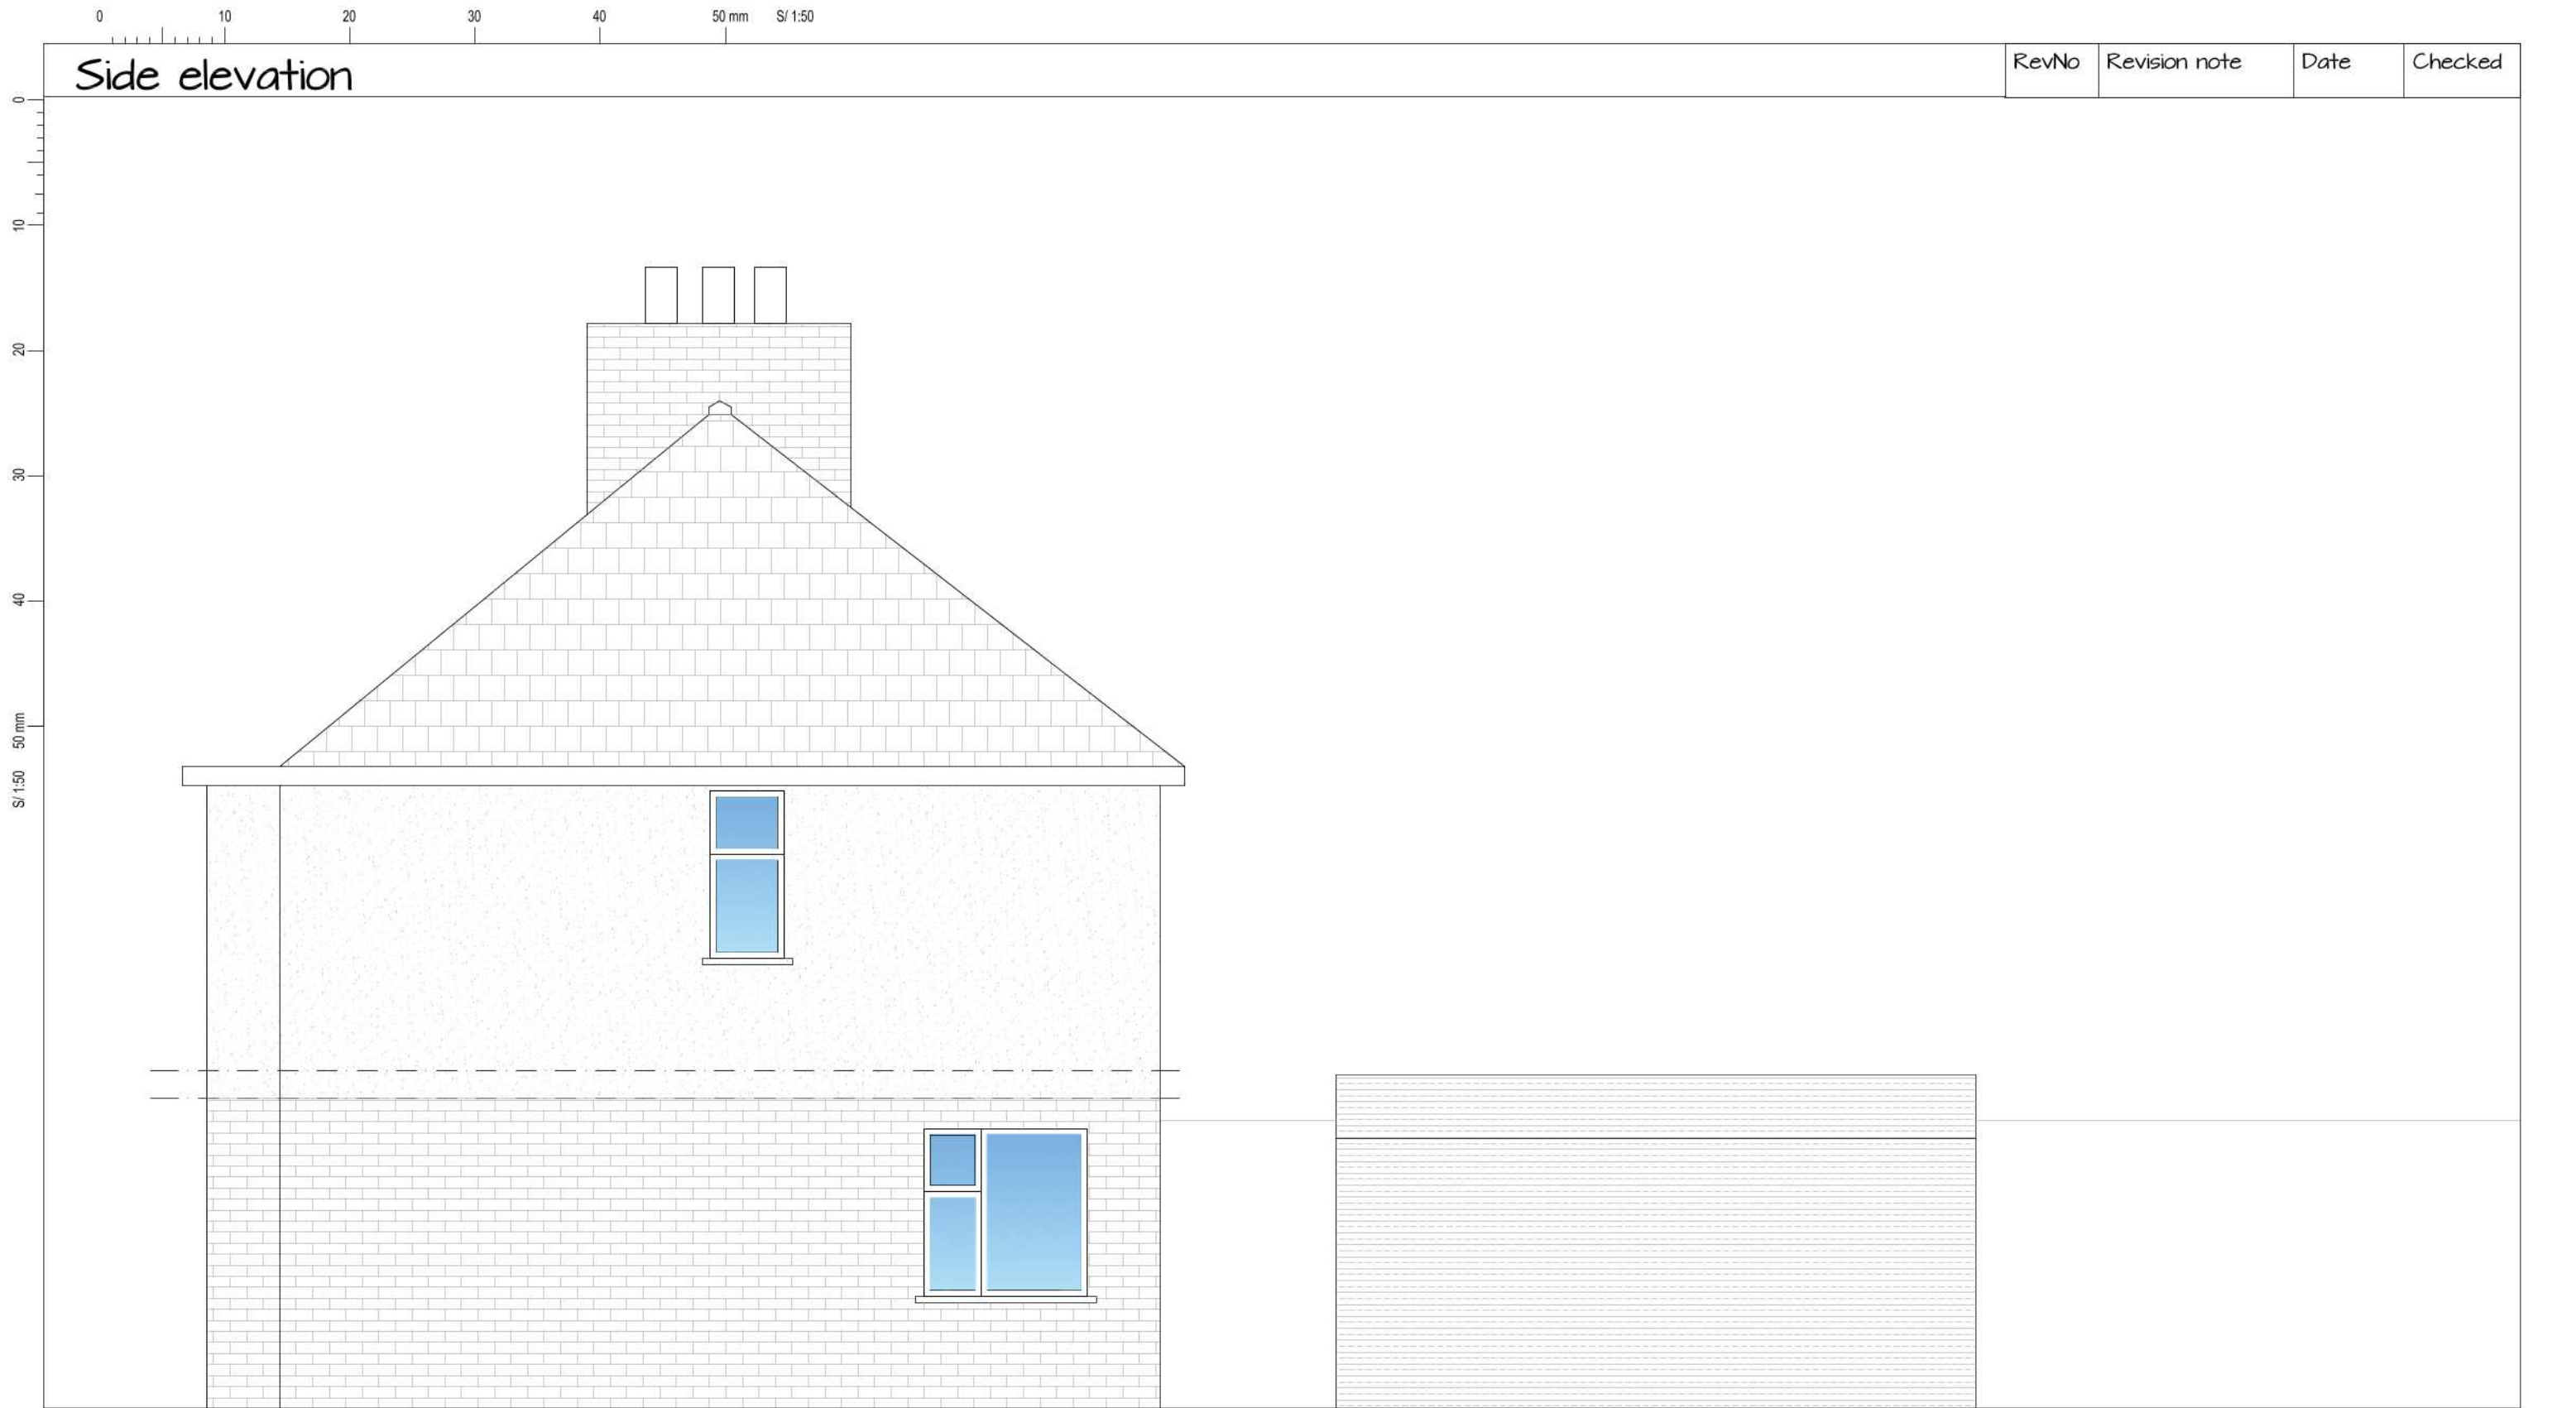


CLIENT	LEAD DESIGNER	DRAWING NO	REVISION	© Copyright - All dimensions in mm unless noted otherwise. - All dimensions and levels to be checked on site. Their accuracy cannot be guaranteed and therefore cannot be used for fabrication, manufacture or construction. - Contractor to verify and to be responsible for all requirements and restrictions due to local rules. - Contractor to report if there is any discrepancy in the drawings in time to specify alternatives. - This drawing is to be read together with all other relevant drawings. - Do not scale from this drawing.	TRIO HOMES	Mobile: +44787386533 email: albaluna@triohomes.co.uk	TRIO HOMES
CLIENT	ALC. LTD	EX-04	-				
PROJECT ADDRESS	DRAWING TITLE	SCALE	SIZE				
60 Cranford Drive, Hayes, UB3 4LA	EXISTING SIDE ELEVATION	1:50	A3				
DRAWING STATUS	FILE NAME	PROJECT	ISSUED				
PLANNING APPLICATION	Cranford Drivedwg	CD	2/24/2020				

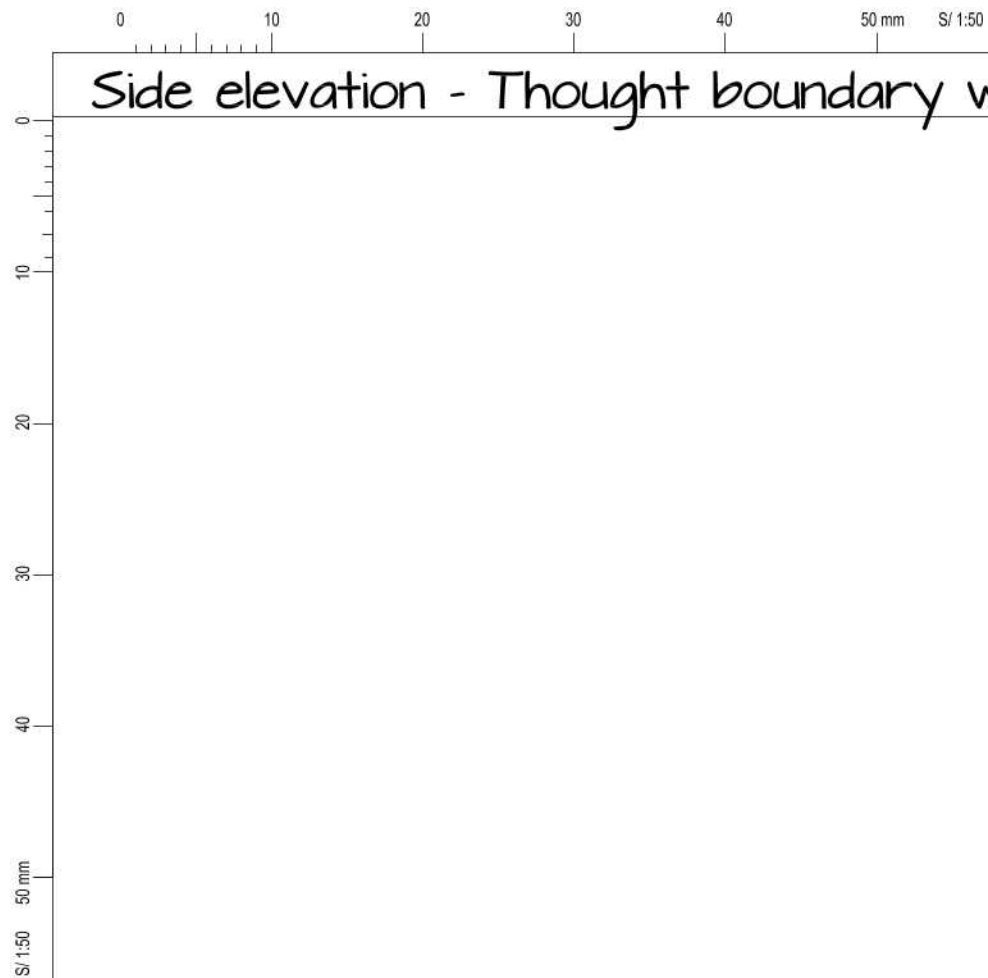

Side elevation - Thought boundary wall with 62 Cranford Dr

RevNo	Revision note	Date	Checked
-------	---------------	------	---------

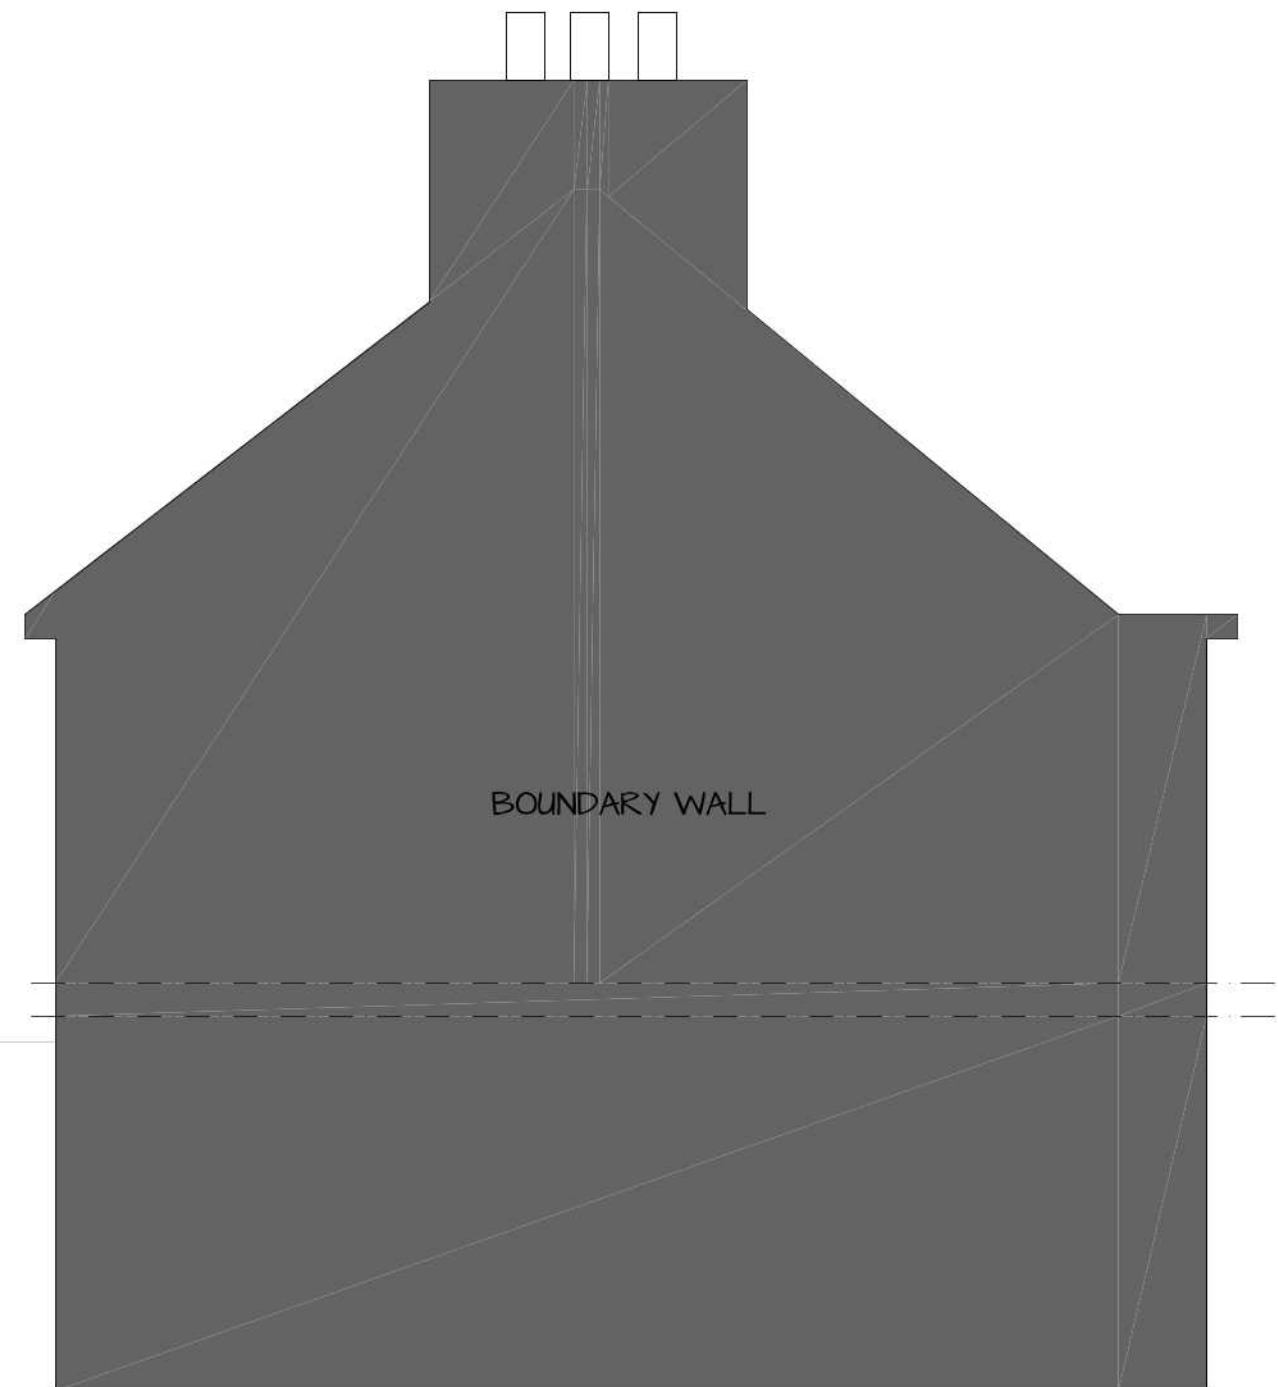

CLIENT CLIENT	LEAD DESIGNER ALC. LTD	DRAWING NO EX-05	REVISION -	© Copyright • All dimensions in mm unless noted otherwise. • All dimensions and levels to be checked on site. Their accuracy cannot be guaranteed and therefore cannot be used for fabrication, manufacture or construction. • Contractor to verify and to be responsible for all requirements and restrictions due to local rules. Contractor to report if there is any discrepancy in the drawings in time to specify alternatives. • This drawing is to be read together with all other relevant drawings. • Do not scale from this drawing.	TRIO HOMES Mobile: +44787386533 email: albaluna@triohomes.co.uk	
PROJECT ADDRESS 60 Cranford Drive, Hayes, UB3 4LA	DRAWING TITLE: EXISTING SIDE ELEVATION - NO. 2	SCALE 1:50	SIZE A3			
DRAWING STATUS PLANNING APPLICATION	FILE NAME Cranford Drive.dwg	PROJECT CD	ISSUED 2/24/2020			