



Ground floor

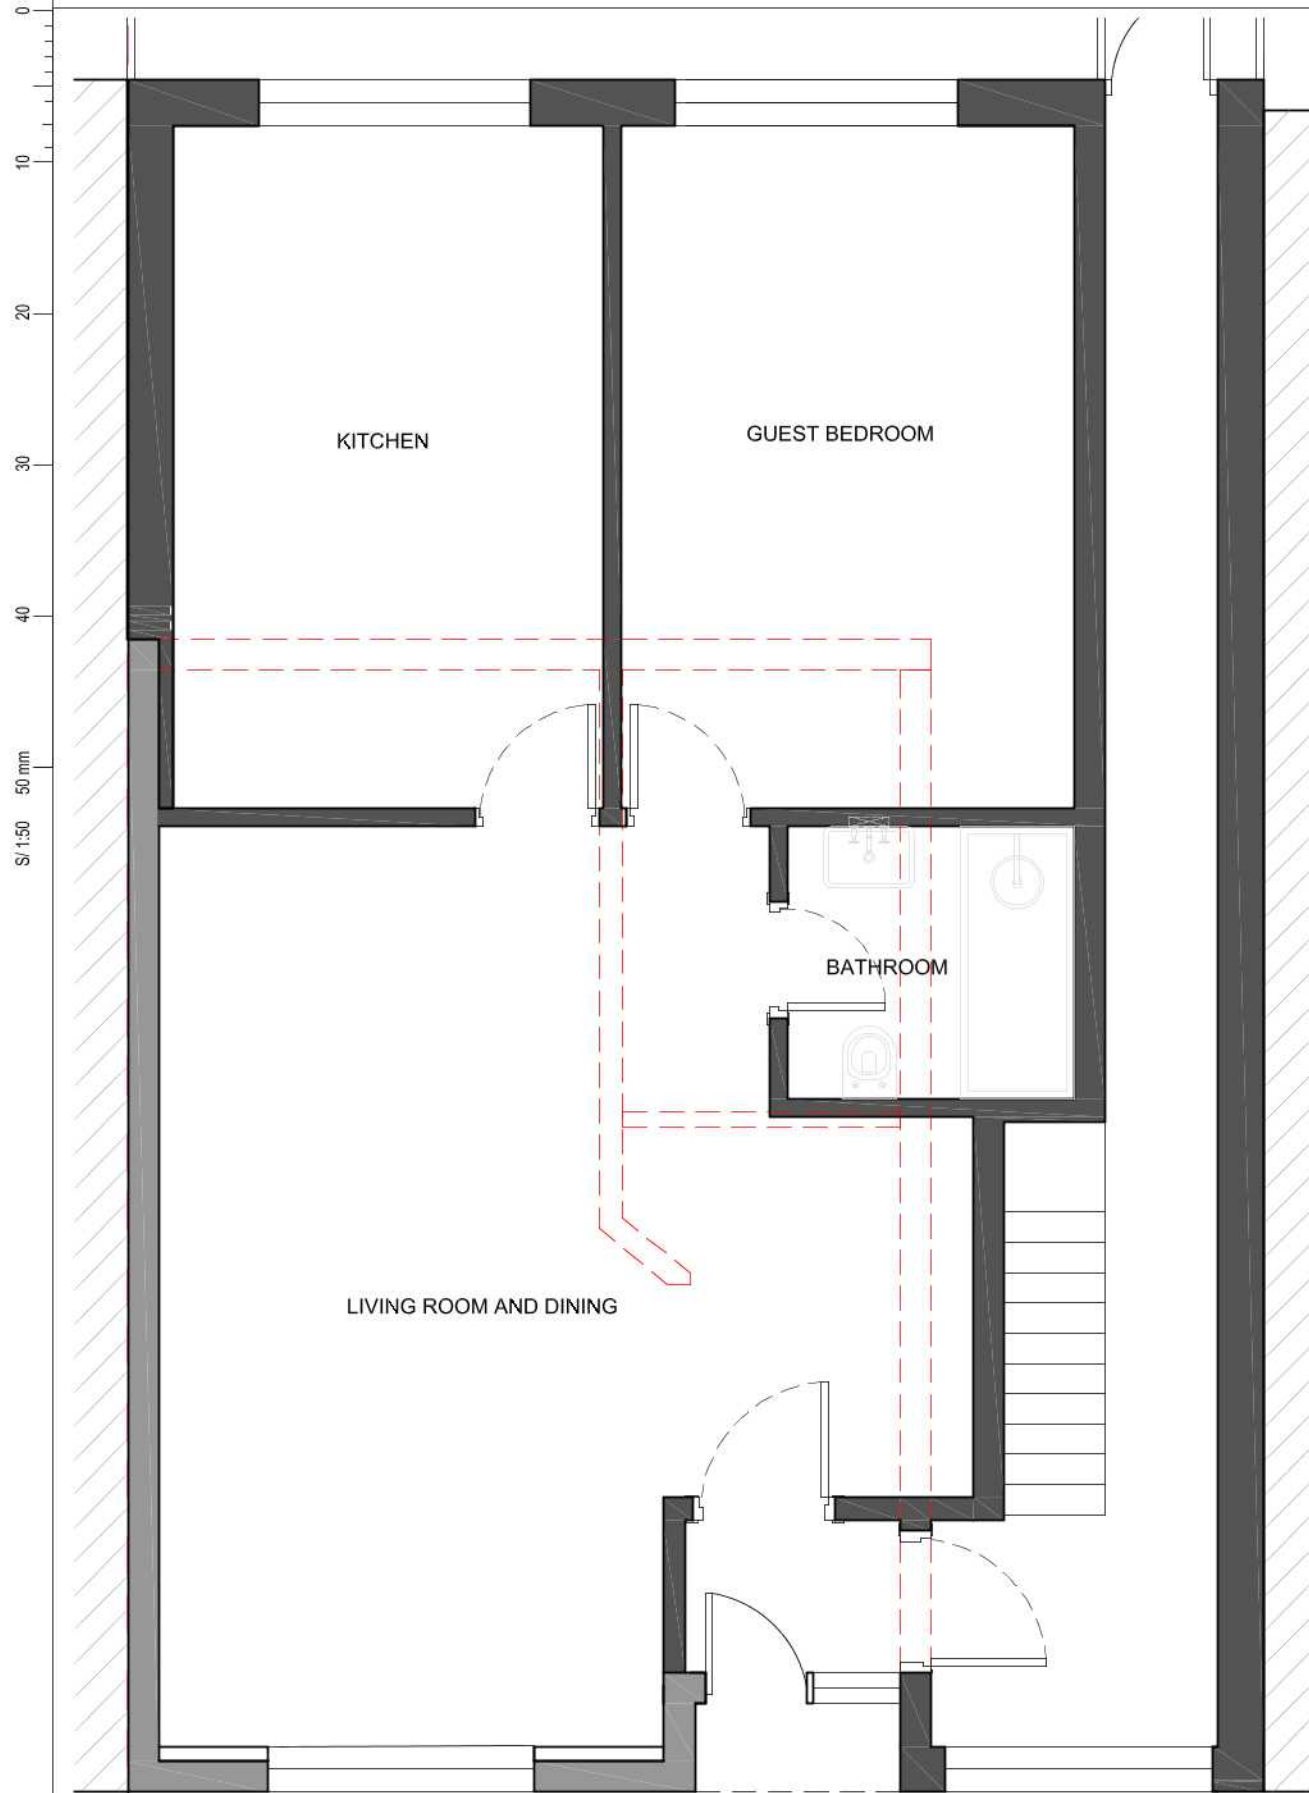


First floor

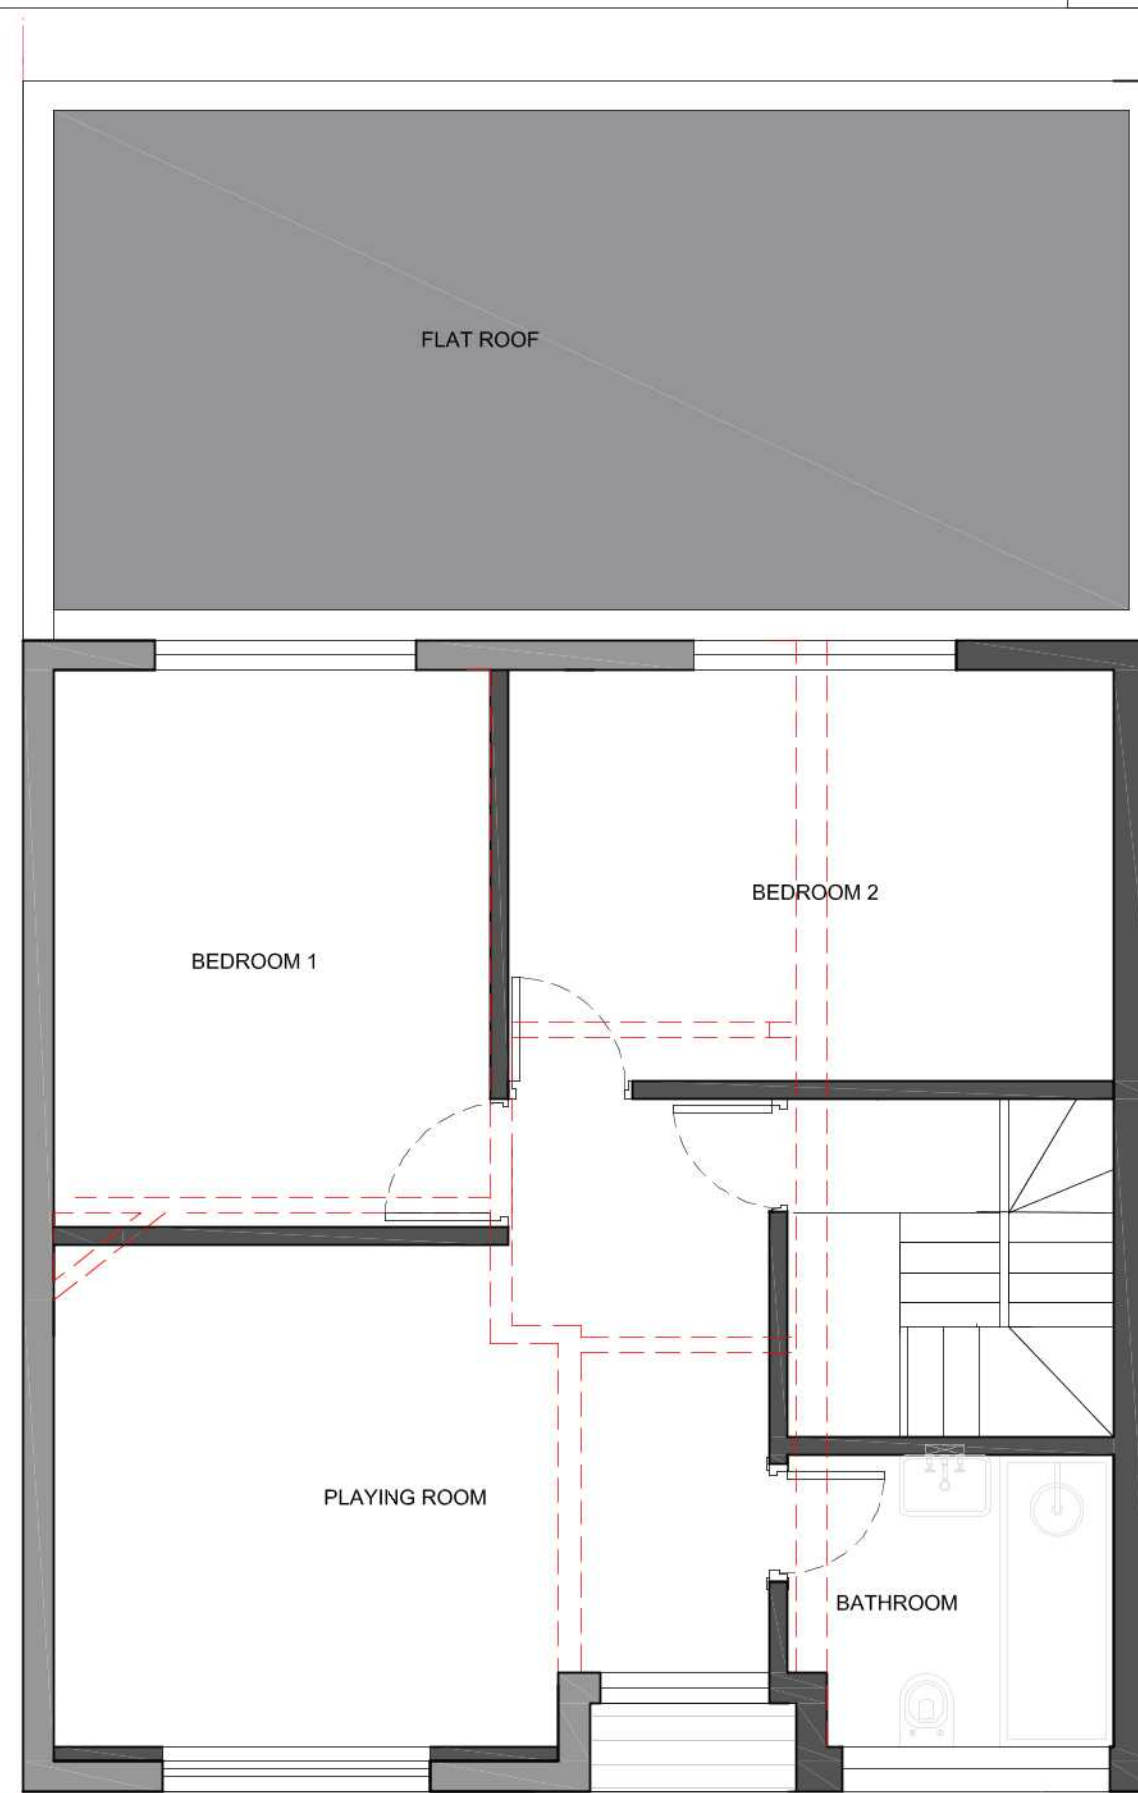


Legend

 New external and internal walls

 Existing external and internal walls

  Walls to be demolished

* All new partition and external walls to comply with latest building regulations (Approved Document 'E')

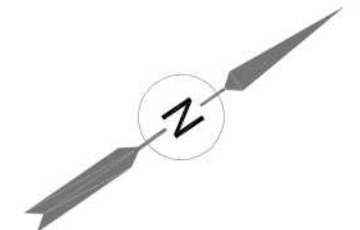

CLIENT	LEAD DESIGNER	DRAWING NO	REVISION
CLIENT	ALC. LTD	GA-01	-
PROJECT ADDRESS	DRAWING TITLE	SCALE	SIZE
60 Cranford Drive, Hayes, UB3 4LA	PROPOSED GROUND AND FIRST FLOOR	1:50	A3
DRAWING STATUS	FILE NAME	PROJECT	ISSUED
PLANNING APPLICATION	Cranford Driv.dwg	CD	2/24/2020


© Copyright

- All dimensions in mm unless noted otherwise.
- All dimensions and levels to be checked on site. Their accuracy cannot be guaranteed and therefore cannot be used for fabrication, manufacture or construction.
- Contractor to verify and to be responsible for all requirements and restrictions due to local rules.
- Contractor to report if there is any discrepancy in the drawings in time to specify alternatives.
- This drawing is to be read together with all other relevant drawings.
- Do not scale from this drawing.

TRIO HOMES

Mobile: +44787386533
email: albaluna@triohomes.co.uk

TRIO
HOMES

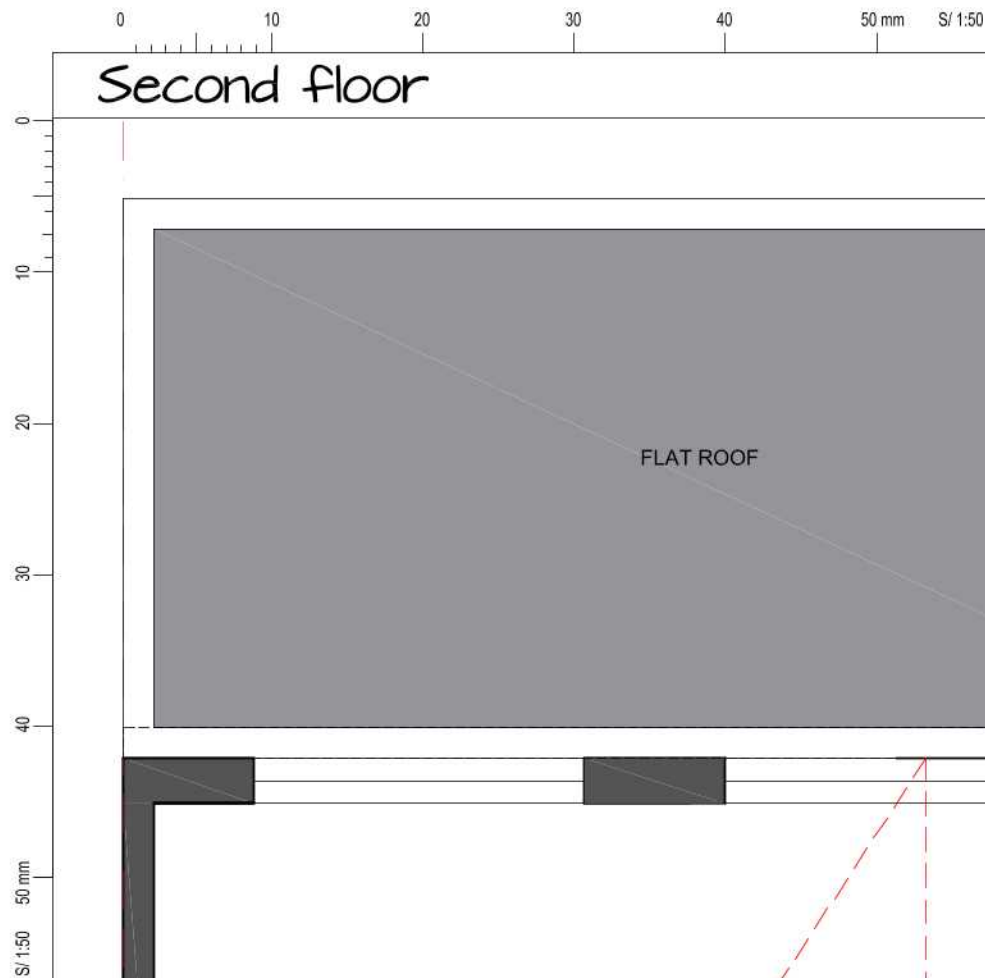

Second floor


Roof plan

RevNo	Revision note	Date	Checked
-------	---------------	------	---------

Legend

- New external and internal walls
- Existing external and internal walls
- Roof to be demolished

* All new partition and external walls to comply with latest building regulations (Approved Document 'E')

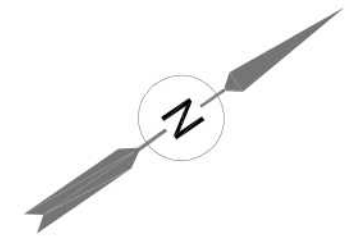


CLIENT	LEAD DESIGNER	DRAWING NO	REVISION	© Copyright • All dimensions in mm unless noted otherwise. • All dimensions and levels to be checked on site. Their accuracy cannot be guaranteed and therefore cannot be used for fabrication, manufacture or construction. • Contractor to verify and to be responsible for all requirements and restrictions due to local rules. • Contractor to report if there is any discrepancy in the drawings in time to specify alternatives. • This drawing is to be read together with all other relevant drawings. • Do not scale from this drawing.	TRIO HOMES Mobile: +44787386533 email: albaluna@triohomes.co.uk	TRIO HOMES		
CLIENT	ALC. LTD	GA -02	-					
PROJECT ADDRESS	DRAWING TITLE	SCALE	SIZE					
60 Cranford Drive, Hayes, UB3 4LA	PROPOSED SECOND F. AND ROOF LEVEL	1:50	A3					
DRAWING STATUS	FILE NAME	PROJECT	ISSUED					
PLANNING APPLICATION	Cranford Drivedwg	CD	2/24/2020					

Front elevation




Rear elevation

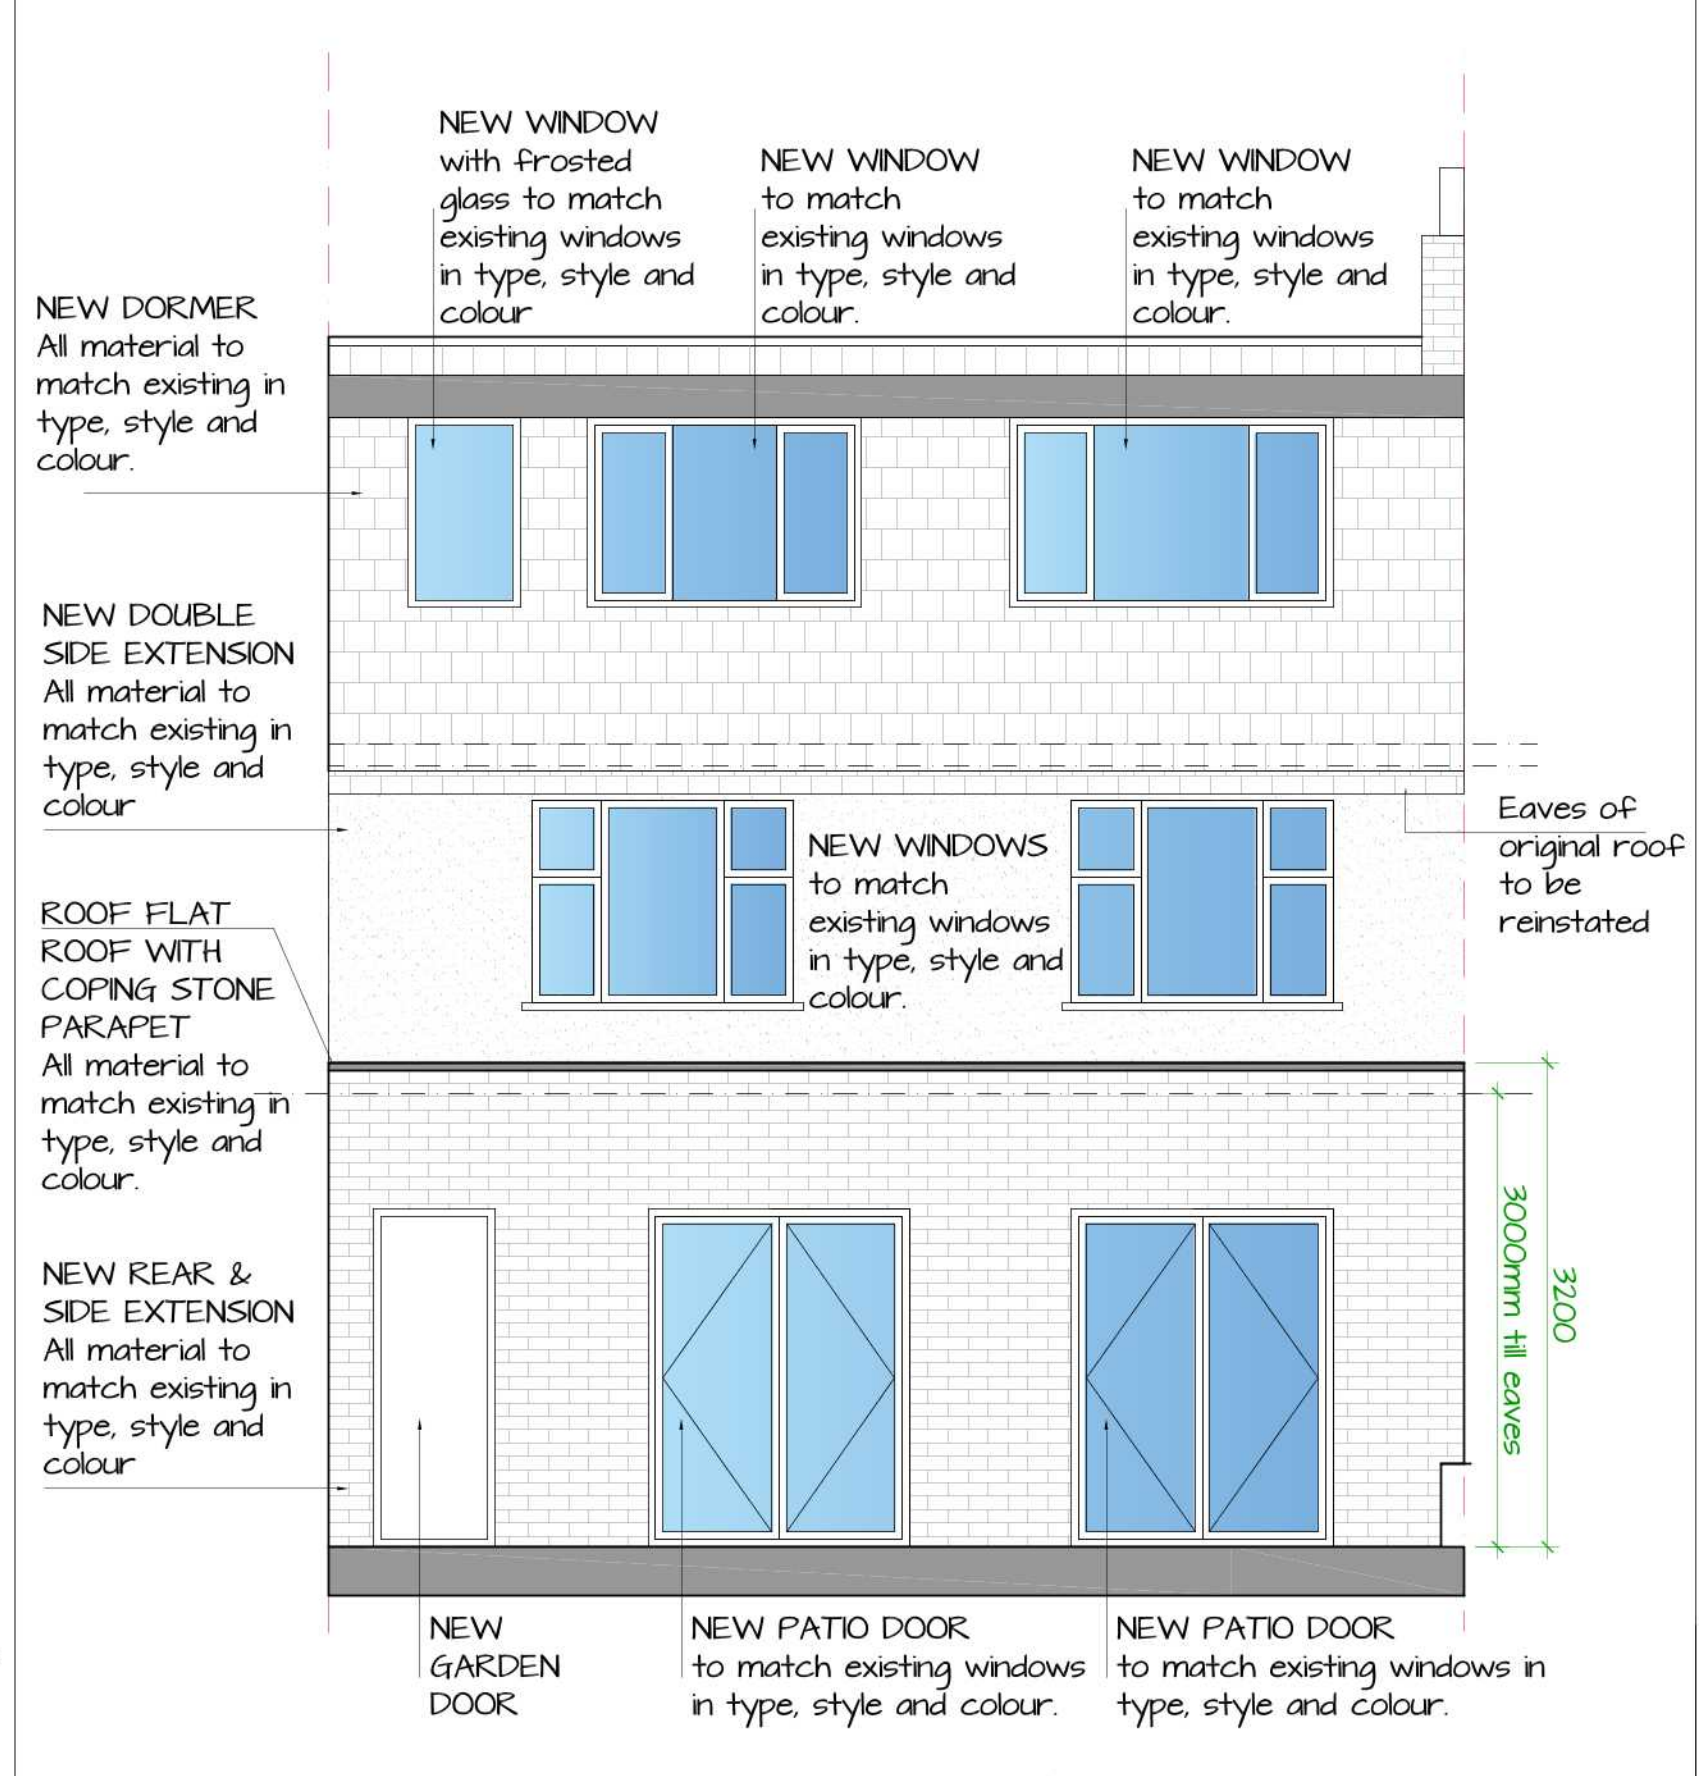

RevNo	Revision note	Date	Checked
-------	---------------	------	---------


CLIENT	LEAD DESIGNER	DRAWING NO	REVISION	© Copyright • All dimensions in mm unless noted otherwise. • All dimensions and levels to be checked on site. Their accuracy cannot be guaranteed and therefore cannot be used for fabrication, manufacture or construction. • Contractor to verify and to be responsible for all requirements and restrictions due to local rules. • Contractor to report if there is any discrepancy in the drawings in time to specify alternatives. • This drawing is to be read together with all other relevant drawings. • Do not scale from this drawing.	TRIO HOMES Mobile: +44787386533 email: albaluna@triohomes.co.uk	TRIO HOMES
CLIENT	ALC. LTD	GA-03	-			
PROJECT ADDRESS	DRAWING TITLE	SCALE	SIZE			
60 Cranford Drive, Hayes, UB3 4LA	PROPOSED FRONT AND REAR ELEVATIONS	1:50	A3			
DRAWING STATUS	FILE NAME	PROJECT	ISSUED			
PLANNING APPLICATION	Cranford Drive.dwg	CD	2/24/2020			

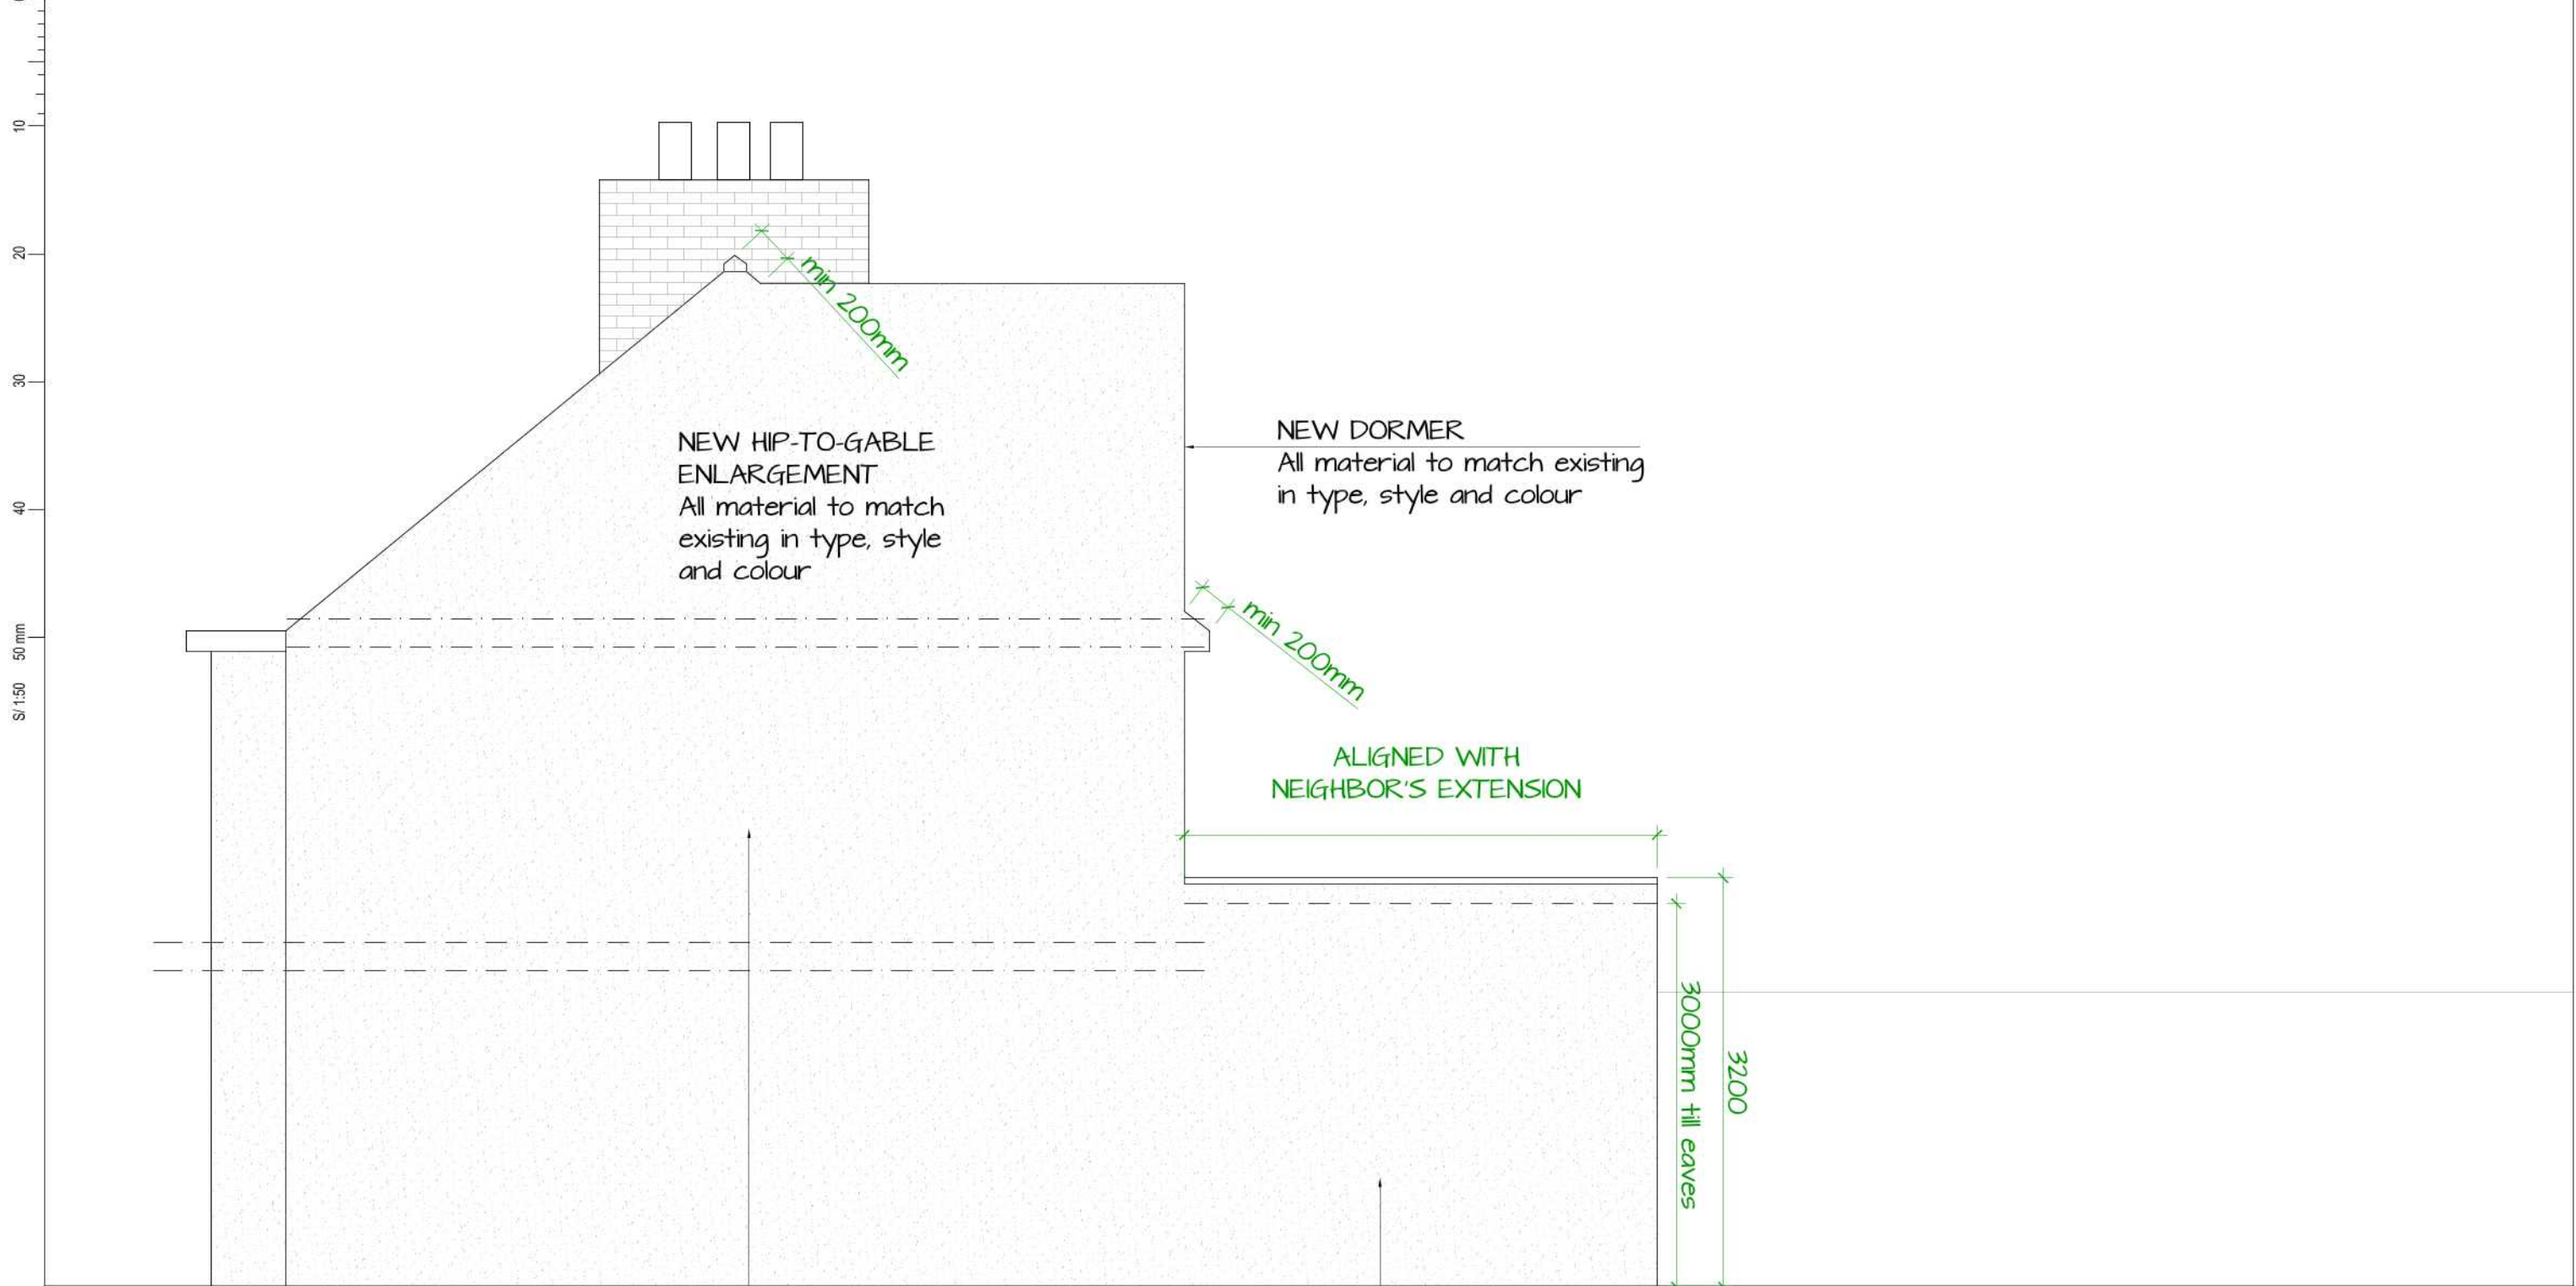

NEW DOUBLE SIDE EXTENSION to match existing materials in type, style and colour

NEW REAR AND SIDE EXTENSION to match existing materials in type, style and colour

CLIENT	LEAD DESIGNER	DRAWING NO	REVISION	© Copyright All dimensions in mm unless noted otherwise. All dimensions and levels to be checked on site. Their accuracy cannot be guaranteed and therefore cannot be used for fabrication, manufacture or construction. Contractor to verify and to be responsible for all requirements and restrictions due to local rules. Contractor to report if there is any discrepancy in the drawings in time to specify alternatives. This drawing is to be read together with all other relevant drawings. Do not scale from this drawing.	TRIO HOMES Mobile: +44787386533 email: albaluna@triohomes.co.uk	TRIO HOMES
CLIENT	ALC. LTD	GA-04	-			
PROJECT ADDRESS	DRAWING TITLE	SCALE	SIZE			
60 Cranford Drive, Hayes, UB3 4LA	PROPOSED SIDE ELEVATION	1:50	A3			
DRAWING STATUS	FILE NAME	PROJECT	ISSUED			
PLANNING APPLICATION	Cranford Drive.dwg	CD	2/24/2020			

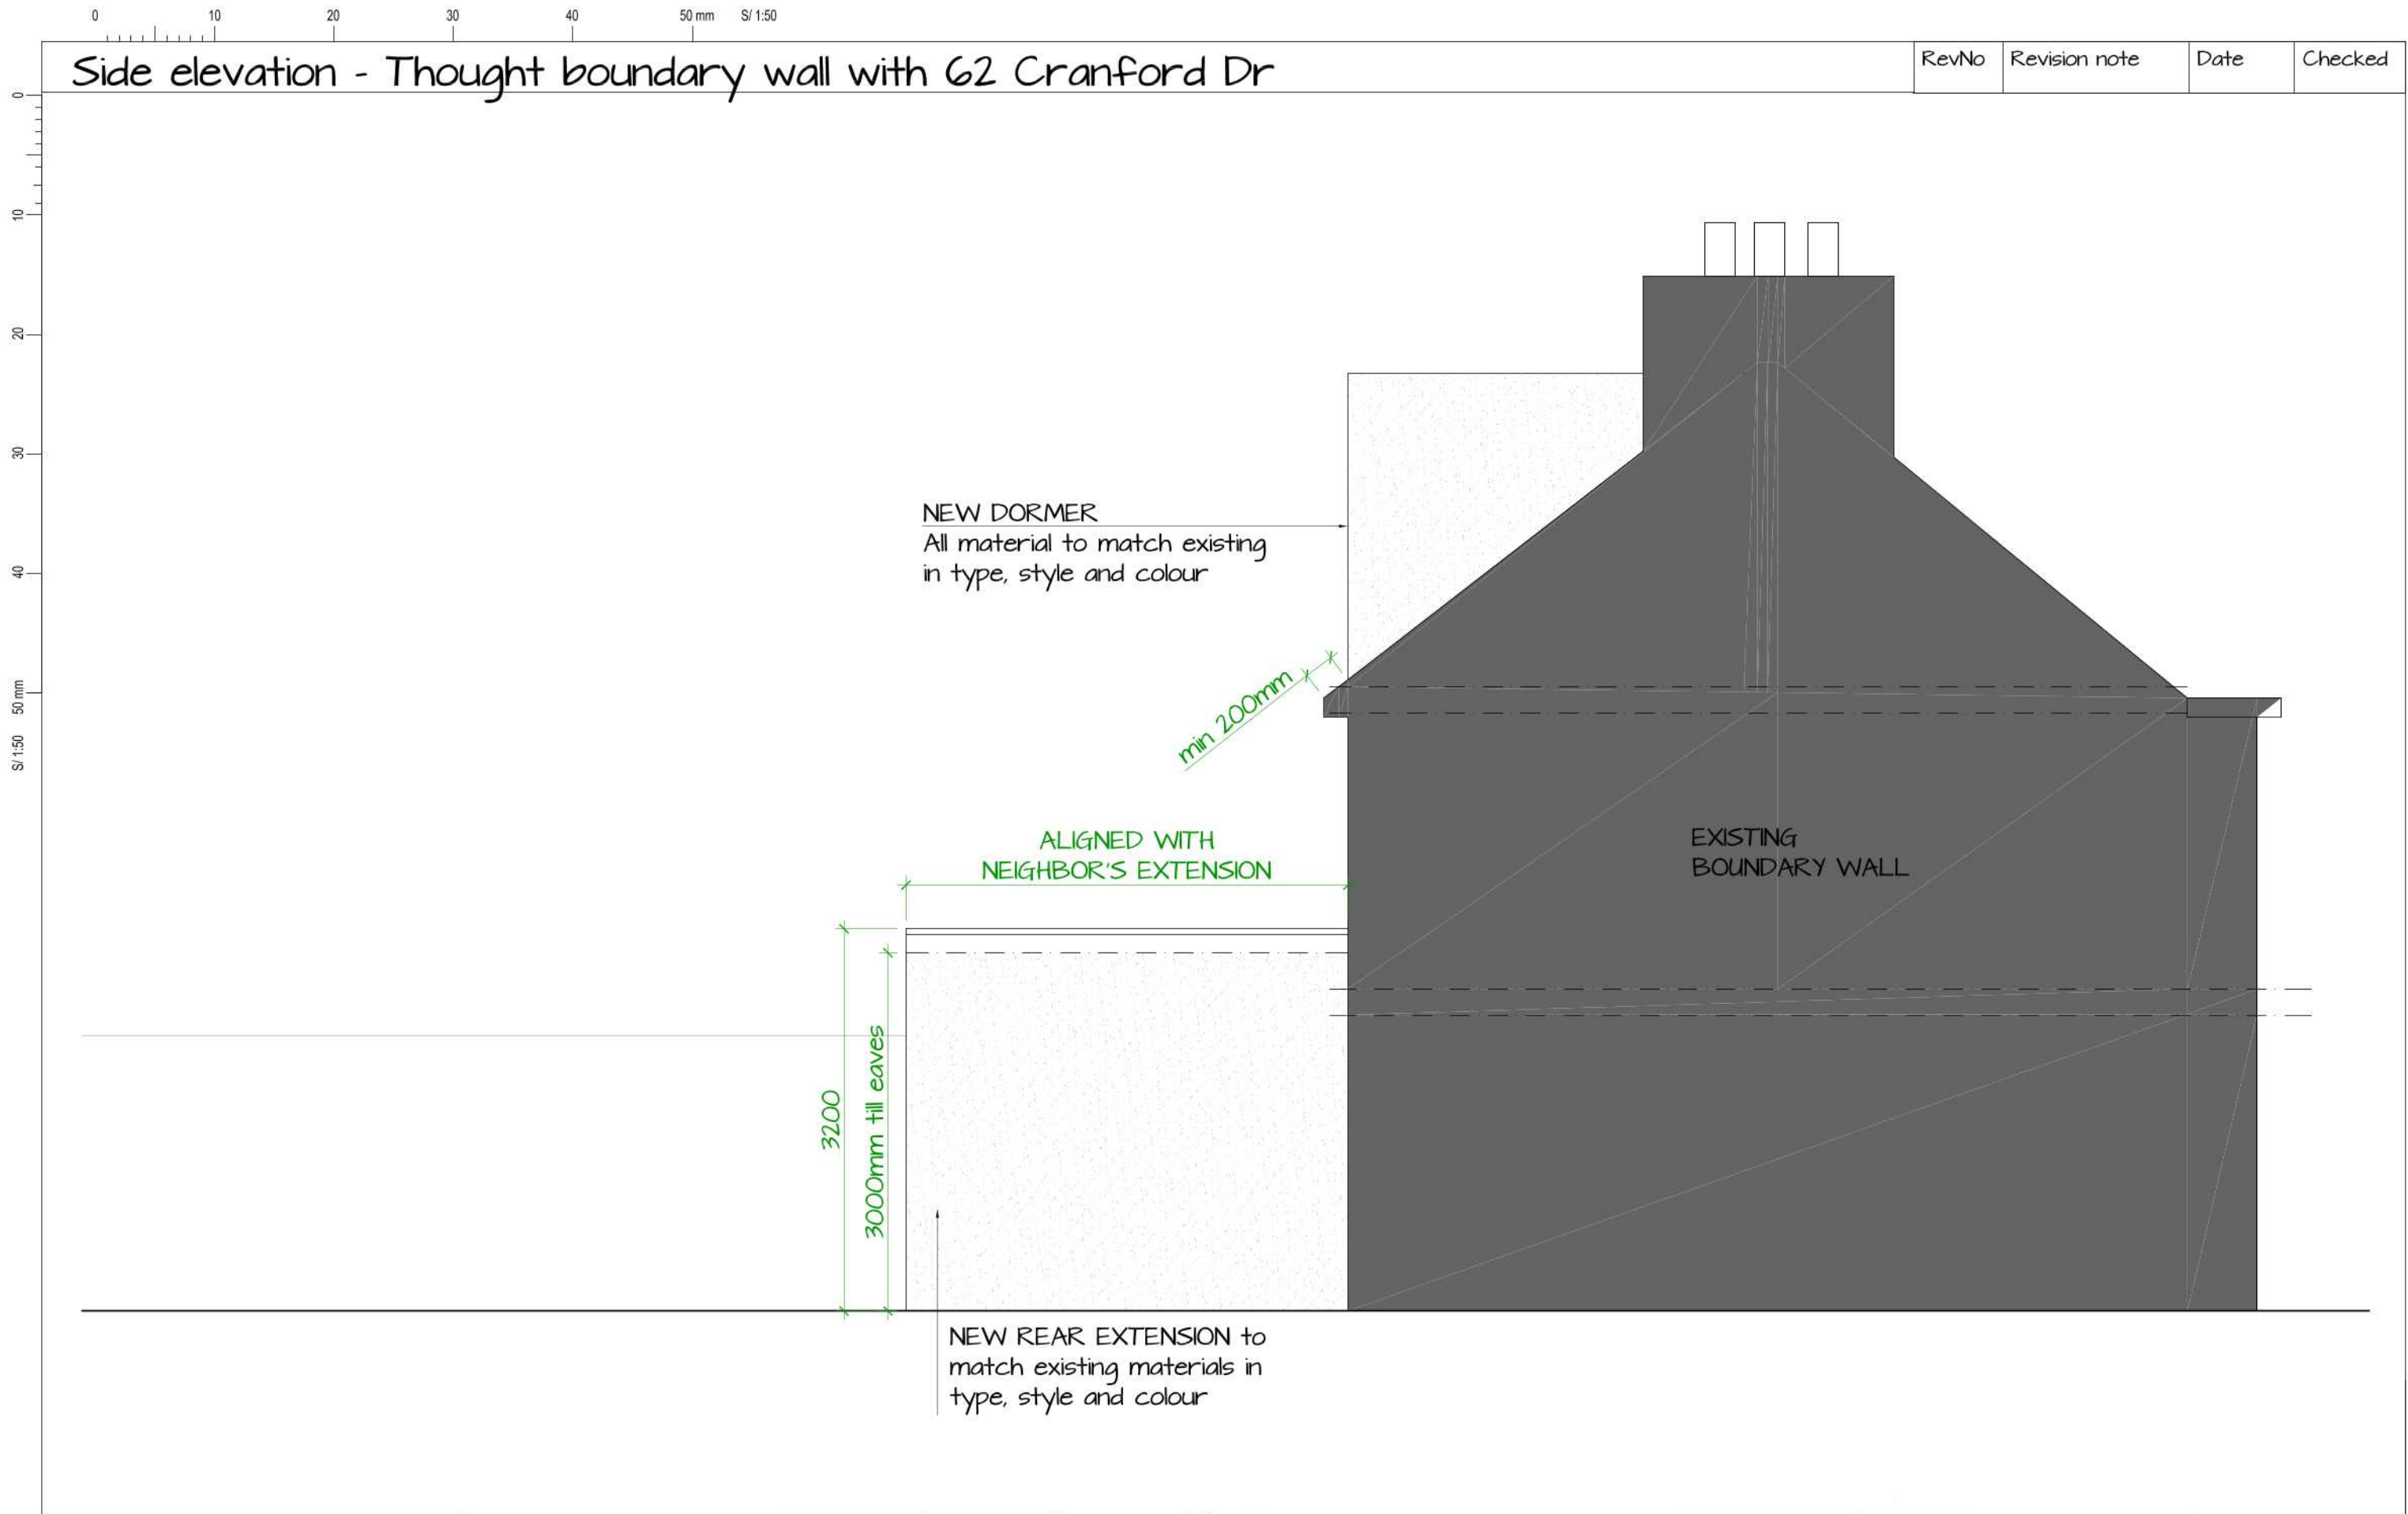

CLIENT	LEAD DESIGNER	DRAWING NO	REVISION	© Copyright - All dimensions in mm unless noted otherwise. - All dimensions and levels to be checked on site. Their accuracy cannot be guaranteed and therefore cannot be used for fabrication, manufacture or construction. - Contractor to verify and to be responsible for all requirements and restrictions due to local rules. - Contractor to report if there is any discrepancy in the drawings in time to specify alternatives. - This drawing is to be read together with all other relevant drawings. - Do not scale from this drawing.	TRIO HOMES Mobile: +44787386533 email: albaluna@triohomes.co.uk	TRIO HOMES
CLIENT	ALC. LTD	GA-05	-			
PROJECT ADDRESS	DRAWING TITLE	SCALE	SIZE			
60 Cranford Drive, Hayes, UB3 4LA	PROPOSED SIDE ELEVATION - NO. 2	1:50	A3			
DRAWING STATUS	FILE NAME	PROJECT	ISSUED			
PLANNING APPLICATION	Cranford Drive.dwg	CD	2/24/2020			