


RevNo	Revision note	Date	Checked
-------	---------------	------	---------

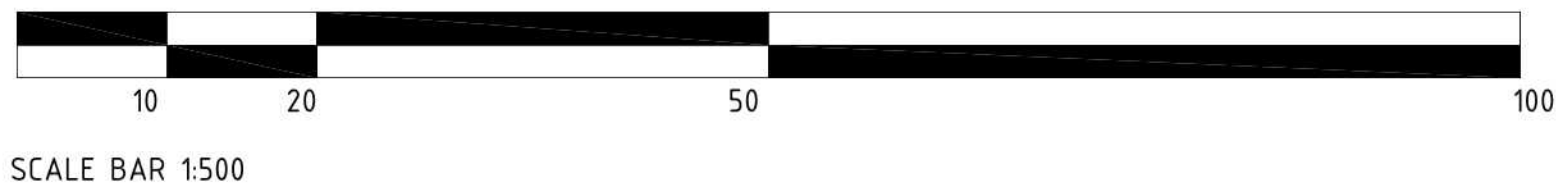

CLIENT	LEAD DESIGNER	DRAWING NO	REVISION	© Copyright • All dimensions in mm unless noted otherwise. • All dimensions and levels to be checked on site. Their accuracy cannot be guaranteed and therefore cannot be used for fabrication, manufacture or construction. • Contractor to verify and to be responsible for all requirements and restrictions due to local rules. • Contractor to report if there is any discrepancy in the drawings in time to specify alternatives. • This drawing is to be read together with all other relevant drawings. • Do not scale from this drawing.	TRIO HOMES Mobile: +44787386533 email: albaluna@triohomes.co.uk	
CLIENT	ALC. LTD	EX-001	A			
PROJECT ADDRESS	DRAWING TITLE	SCALE	SIZE			
60 Cranford Drive, Hayes, UB3 4LA	EXISTING SITE PLAN	1:500	A3			
DRAWING STATUS	FILE NAME	PROJECT	ISSUED			
PLANNING APPLICATION	Cranford Drive.dwg	CD	2/24/2020			