



RevNo	Revision note	Date	Checked
-------	---------------	------	---------

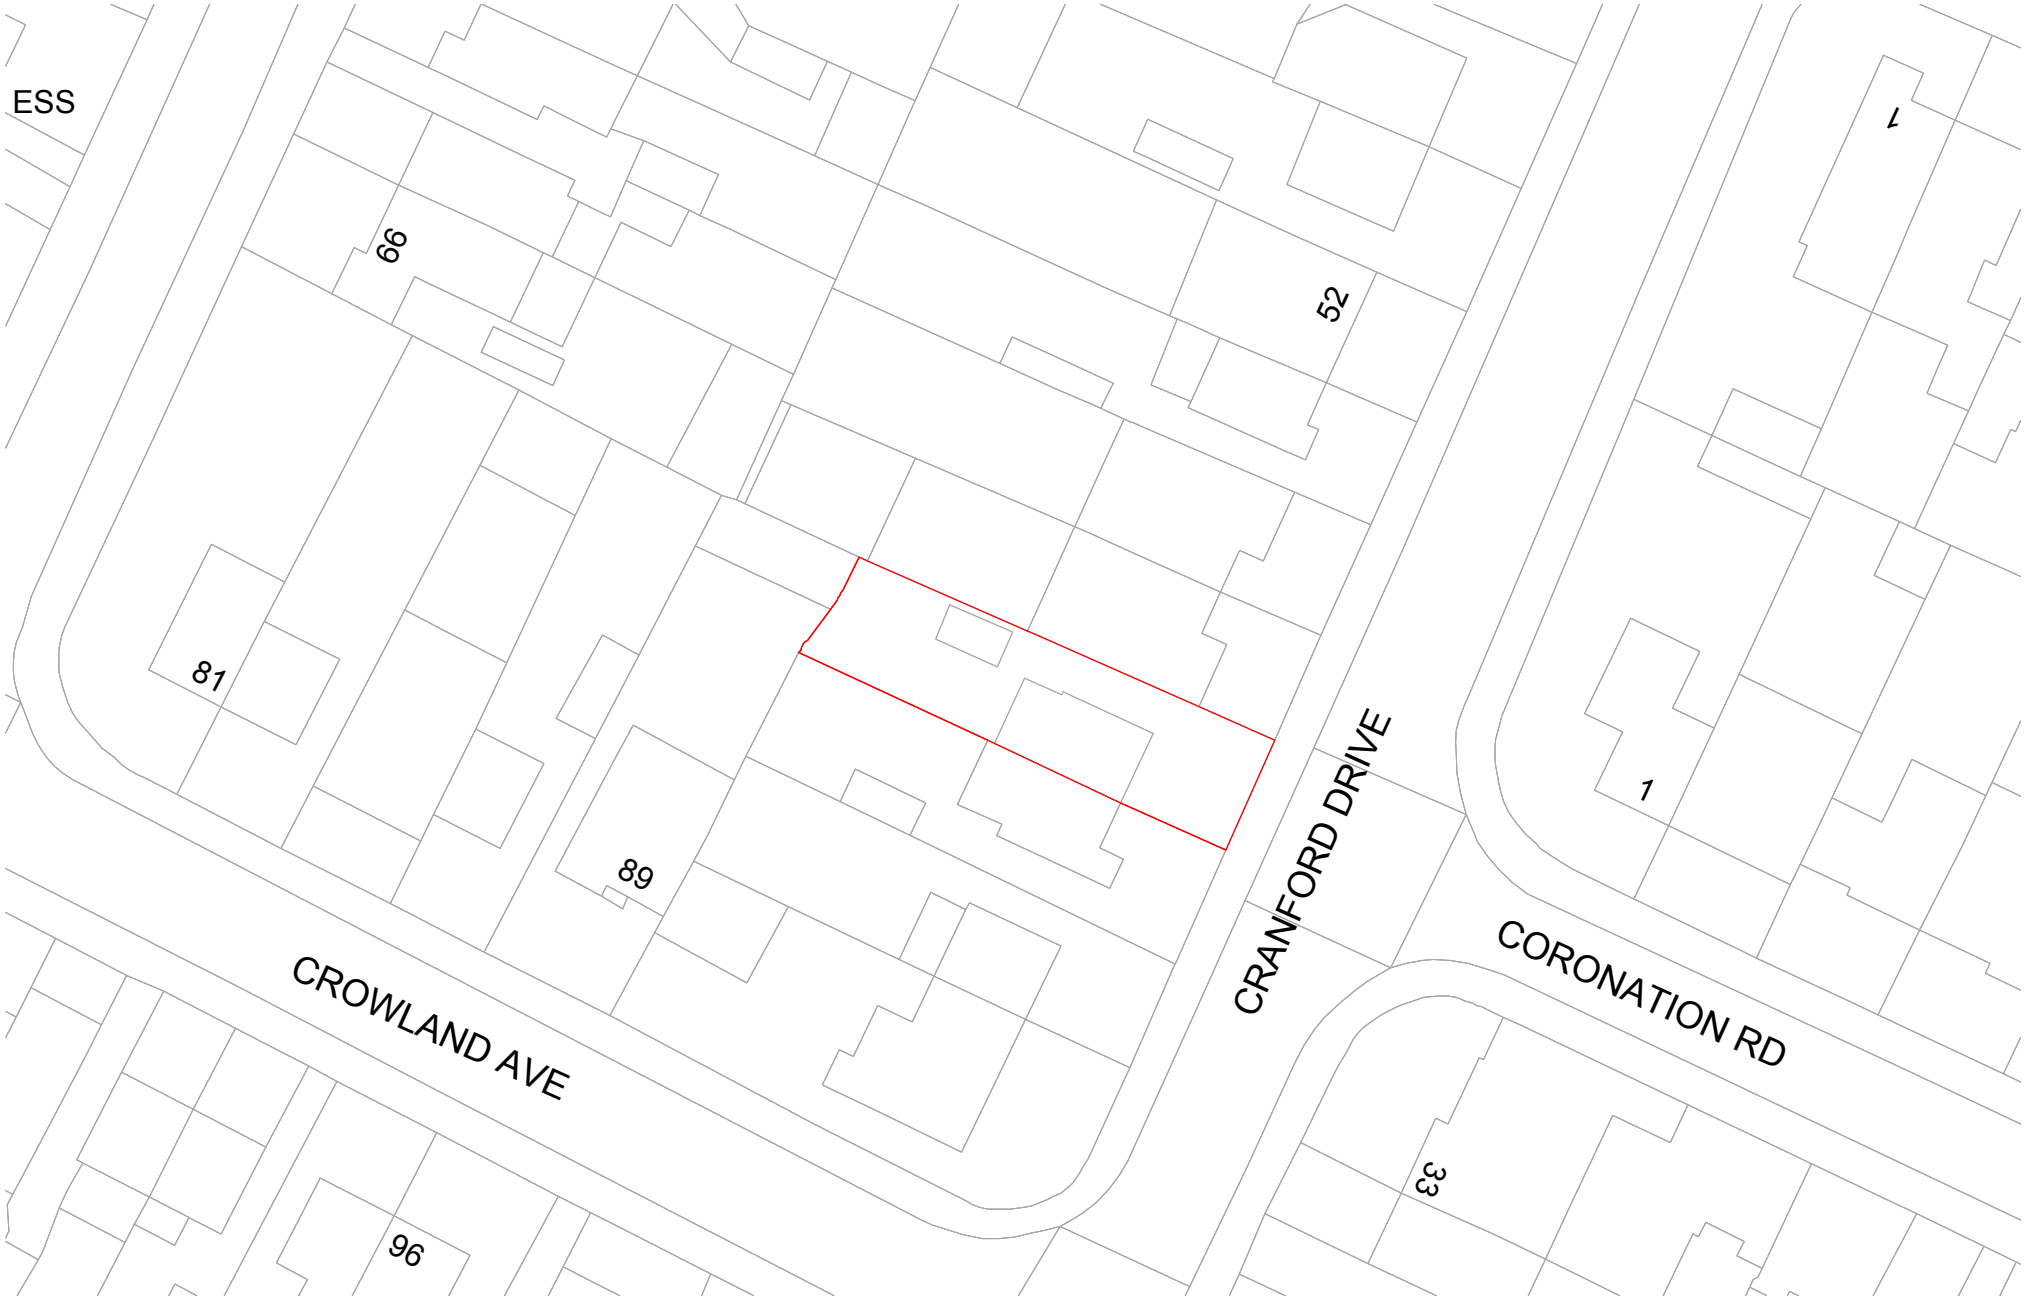

SCALE BAR 1:500



CLIENT	LEAD DESIGNER	DRAWING NO.	REVISION	© Copyright • All dimensions in mm unless noted otherwise. • All dimensions and levels to be checked on site. Their accuracy cannot be guaranteed and therefore cannot be used for fabrication, manufacture or construction. • Contractor to verify and to be responsible for all requirements and restrictions due to local rules. • Contractor to report if there is any discrepancy in the drawings in time to specify alternatives. • This drawing is to be read together with all other relevant drawings. • Do not scale from this drawing.	TRIO HOMES Mobile: +44787386533 email: albaluna@triohomes.co.uk	TRIO HOMES
CLIENT	ALC. LTD	EX-001	A			
PROJECT ADDRESS	DRAWING TITLE:	SCALE	SIZE			
60 Cranford Drive, Hayes, UB3 4LA	EXISTING SITE PLAN	1:500	A3			
DRAWING STATUS:	FILE NAME	PROJECT	ISSUED			
PLANNING APPLICATION	Cranford_ Rear _Planning Application.dwg	CD	3/30/2020			

RevNo	Revision note	Date	Checked
-------	---------------	------	---------

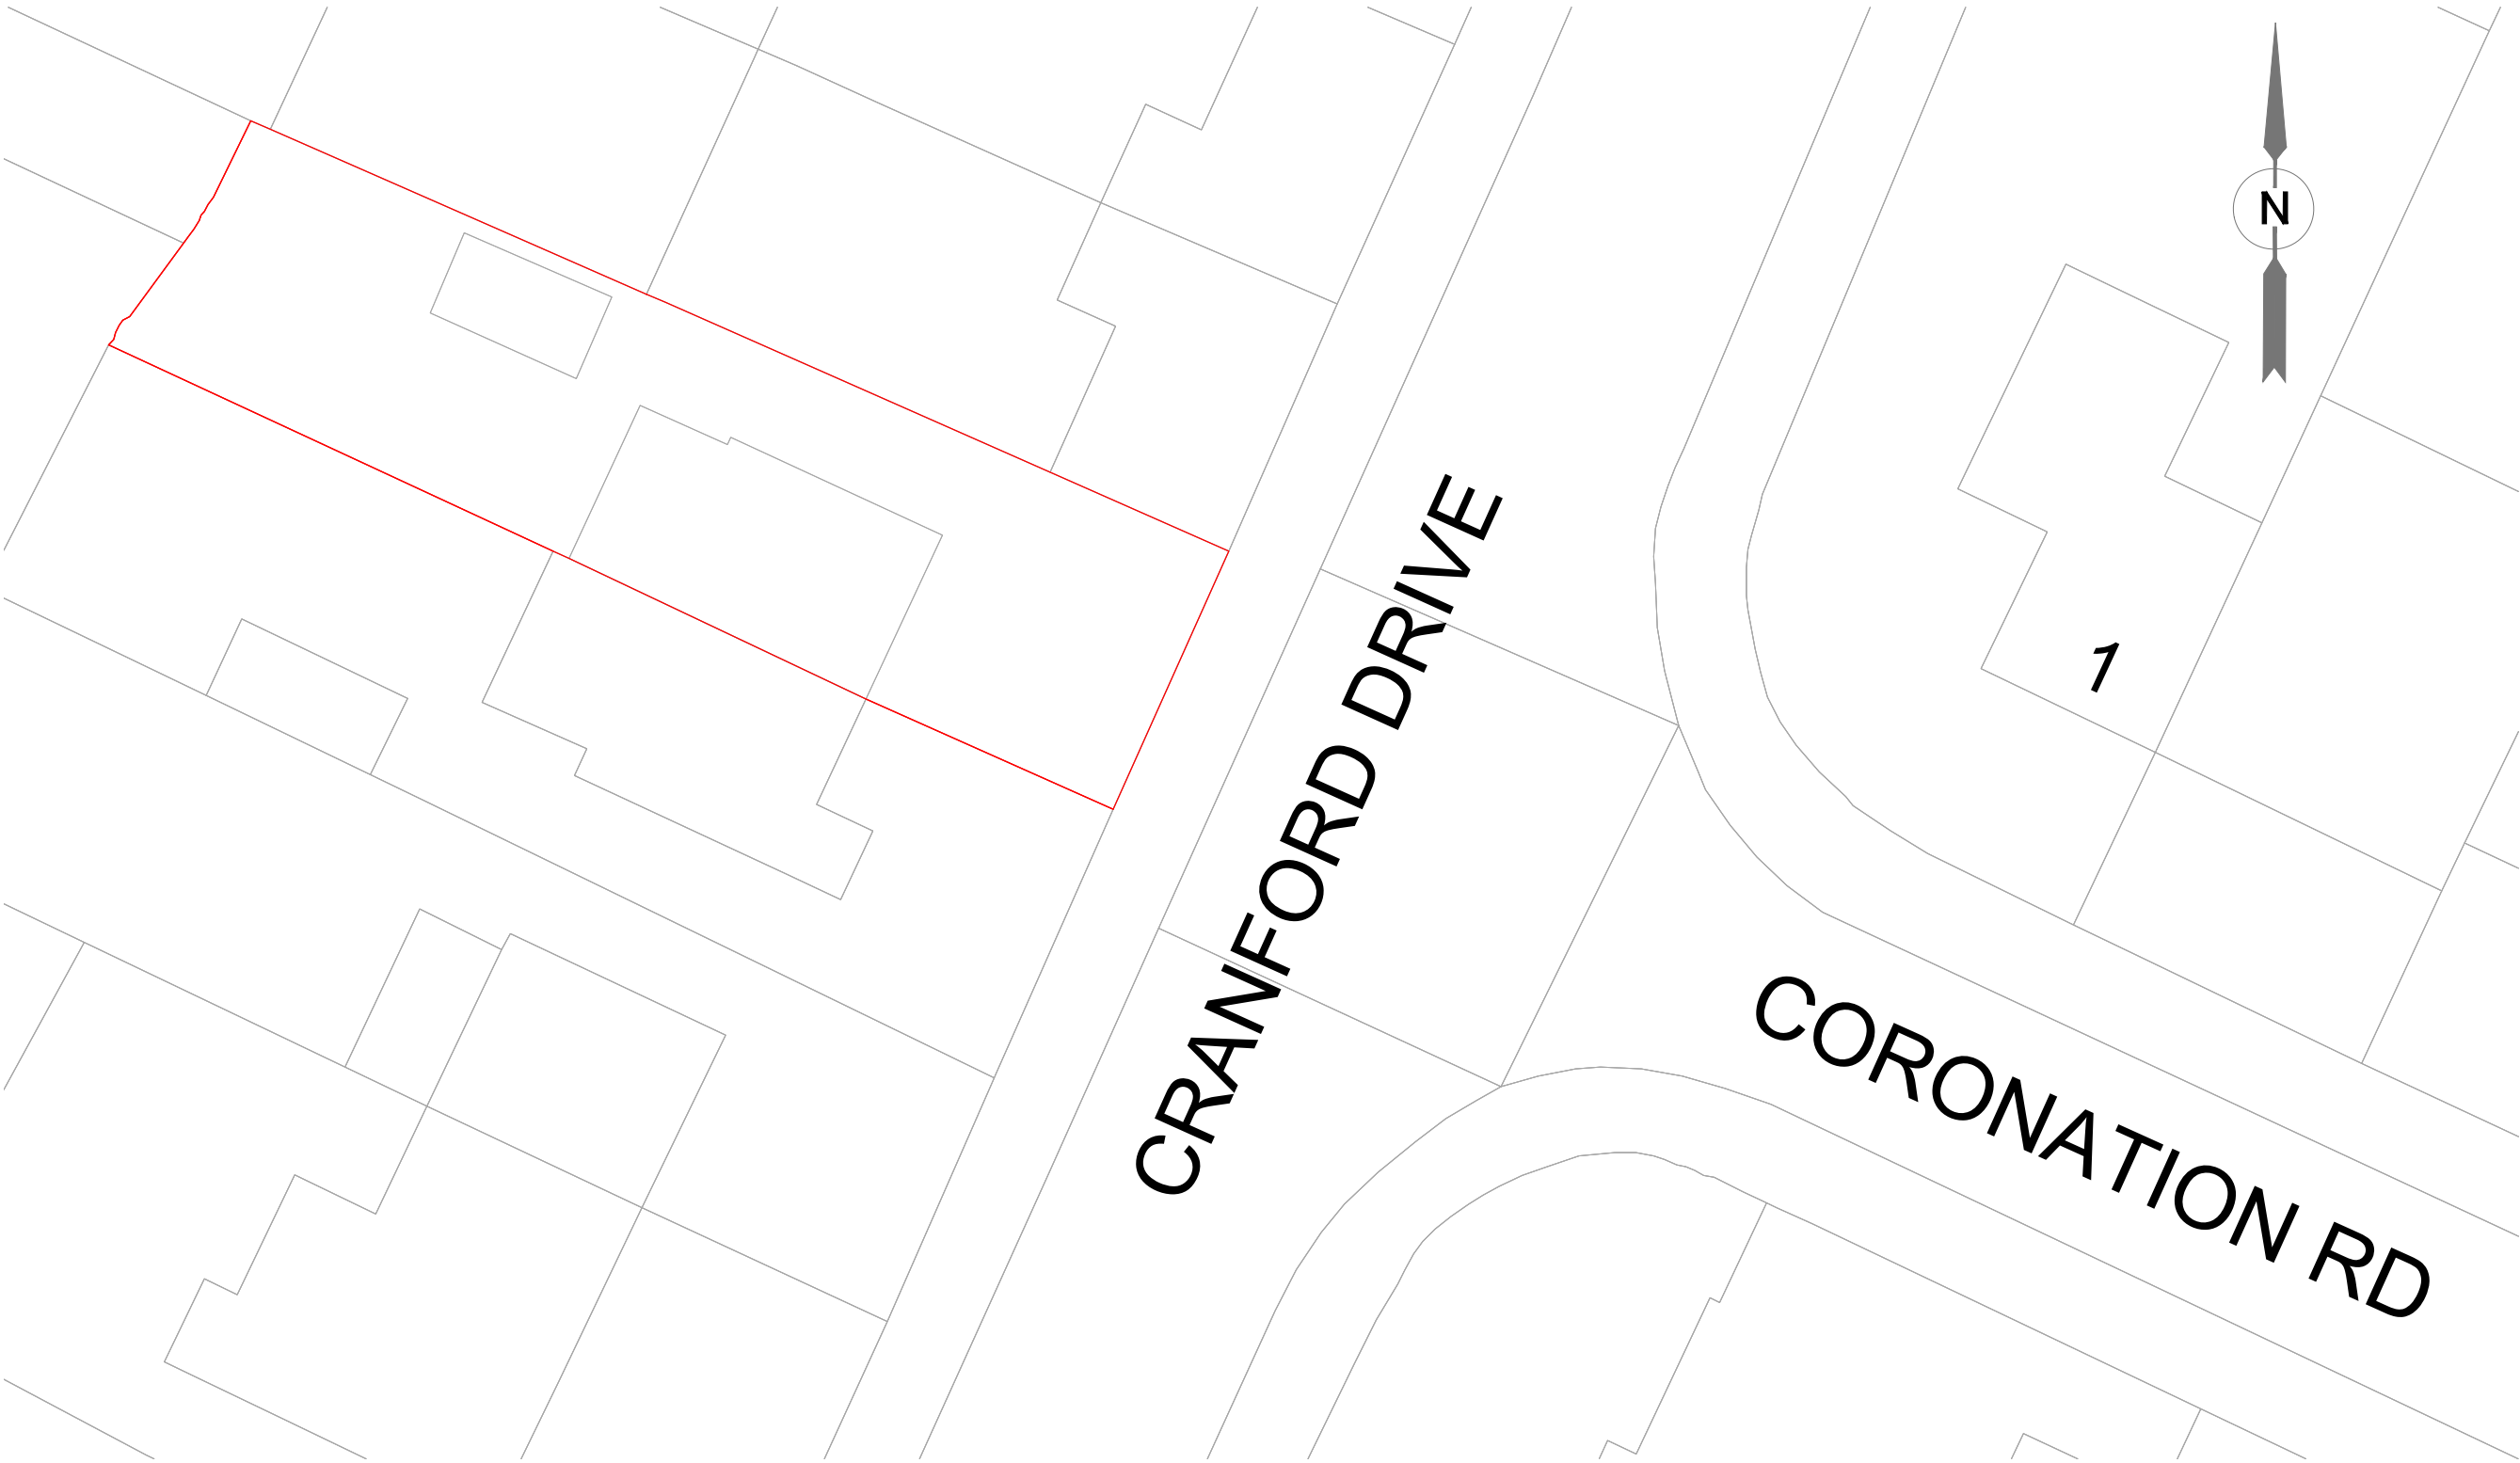


SCALE BAR 1:200

CLIENT	LEAD DESIGNER	DRAWING NO.	REVISION	© Copyright • All dimensions in mm unless noted otherwise. • All dimensions and levels to be checked on site. Their accuracy cannot be guaranteed and therefore cannot be used for fabrication, manufacture or construction. • Contractor to verify and to be responsible for all requirements and restrictions due to local rules. • Contractor to report if there is any discrepancy in the drawings in time to specify alternatives. • This drawing is to be read together with all other relevant drawings. • Do not scale from this drawing.	TRIO HOMES Mobile: +44787386533 email: albaluna@trihomes.co.uk	TRIO HOMES
CLIENT	ALC. LTD	EX-001	A			
PROJECT ADDRESS	DRAWING TITLE:	SCALE	SIZE			
60 Cranford Drive, Hayes, UB3 4LA	EXISTING BLOCK PLAN	1:200	A3			
DRAWING STATUS:	FILE NAME	PROJECT	ISSUED			
PLANNING APPLICATION	Cranford_Rear_Planning Application.dwg	CD	3/30/2020			

 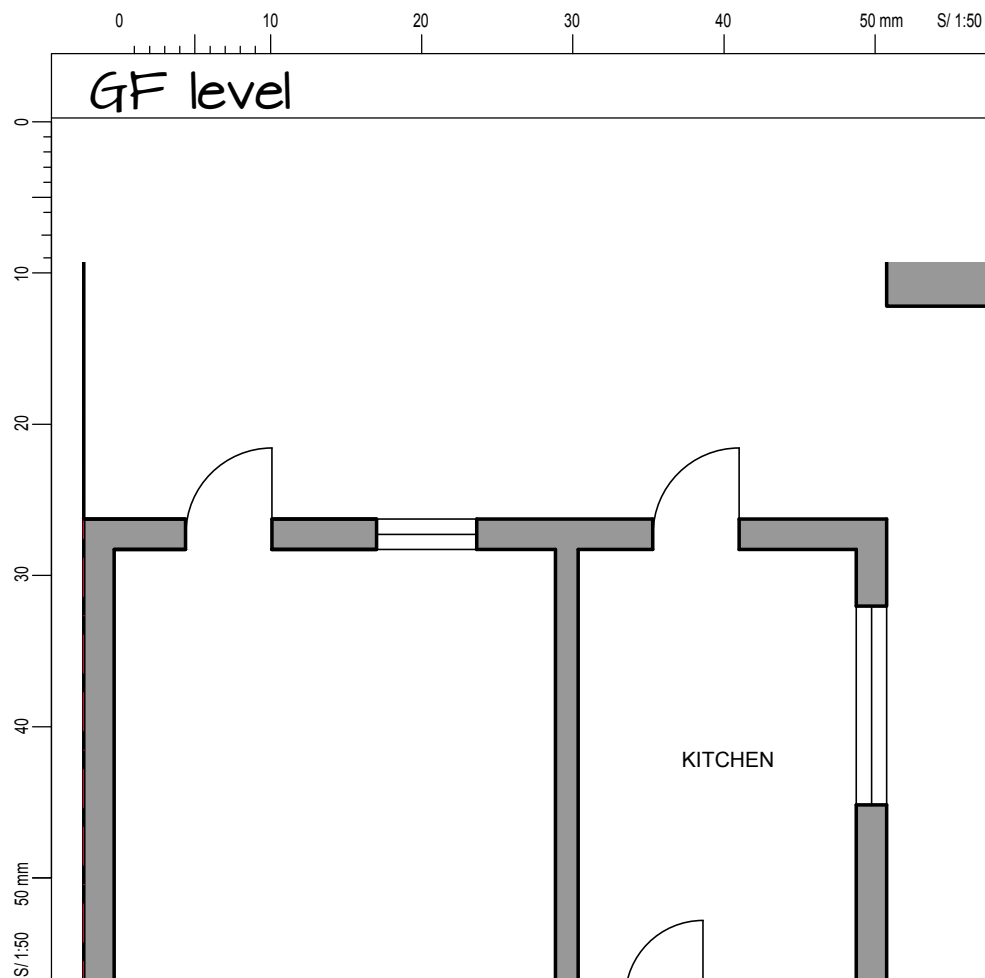


Legend


 Existing external
and internal walls

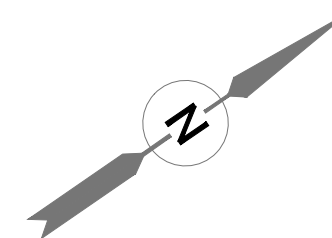

CLIENT	LEAD DESIGNER	DRAWING NO.	REVISION	© Copyright • All dimensions in mm unless noted otherwise. • All dimensions and levels to be checked on site. Their accuracy cannot be guaranteed and therefore cannot be used for fabrication, manufacture or construction. • Contractor to verify and to be responsible for all requirements and restrictions due to local rules. Contractor to report if there is any discrepancy in the drawings in time to specify alternatives. • This drawing is to be read together with all other relevant drawings. • Do not scale from this drawing.	TRIO HOMES Mobile: +44787386533 email: albaluna@trichomes.co.uk	
PROJECT ADDRESS	DRAWING TITLE:	SCALE	SIZE			
DRAWING STATUS:	FILE NAME	PROJECT	ISSUED			
CLIENT	ALC. LTD	EX-01	-			
60 Cranford Drive, Hayes, UB3 4LA	EXISTING GROUND AND FIRST FLOOR	1:50	A3			
PLANNING APPLICATION	Cranford_Rear_Planning Application.dwg	CD	3/30/2020			


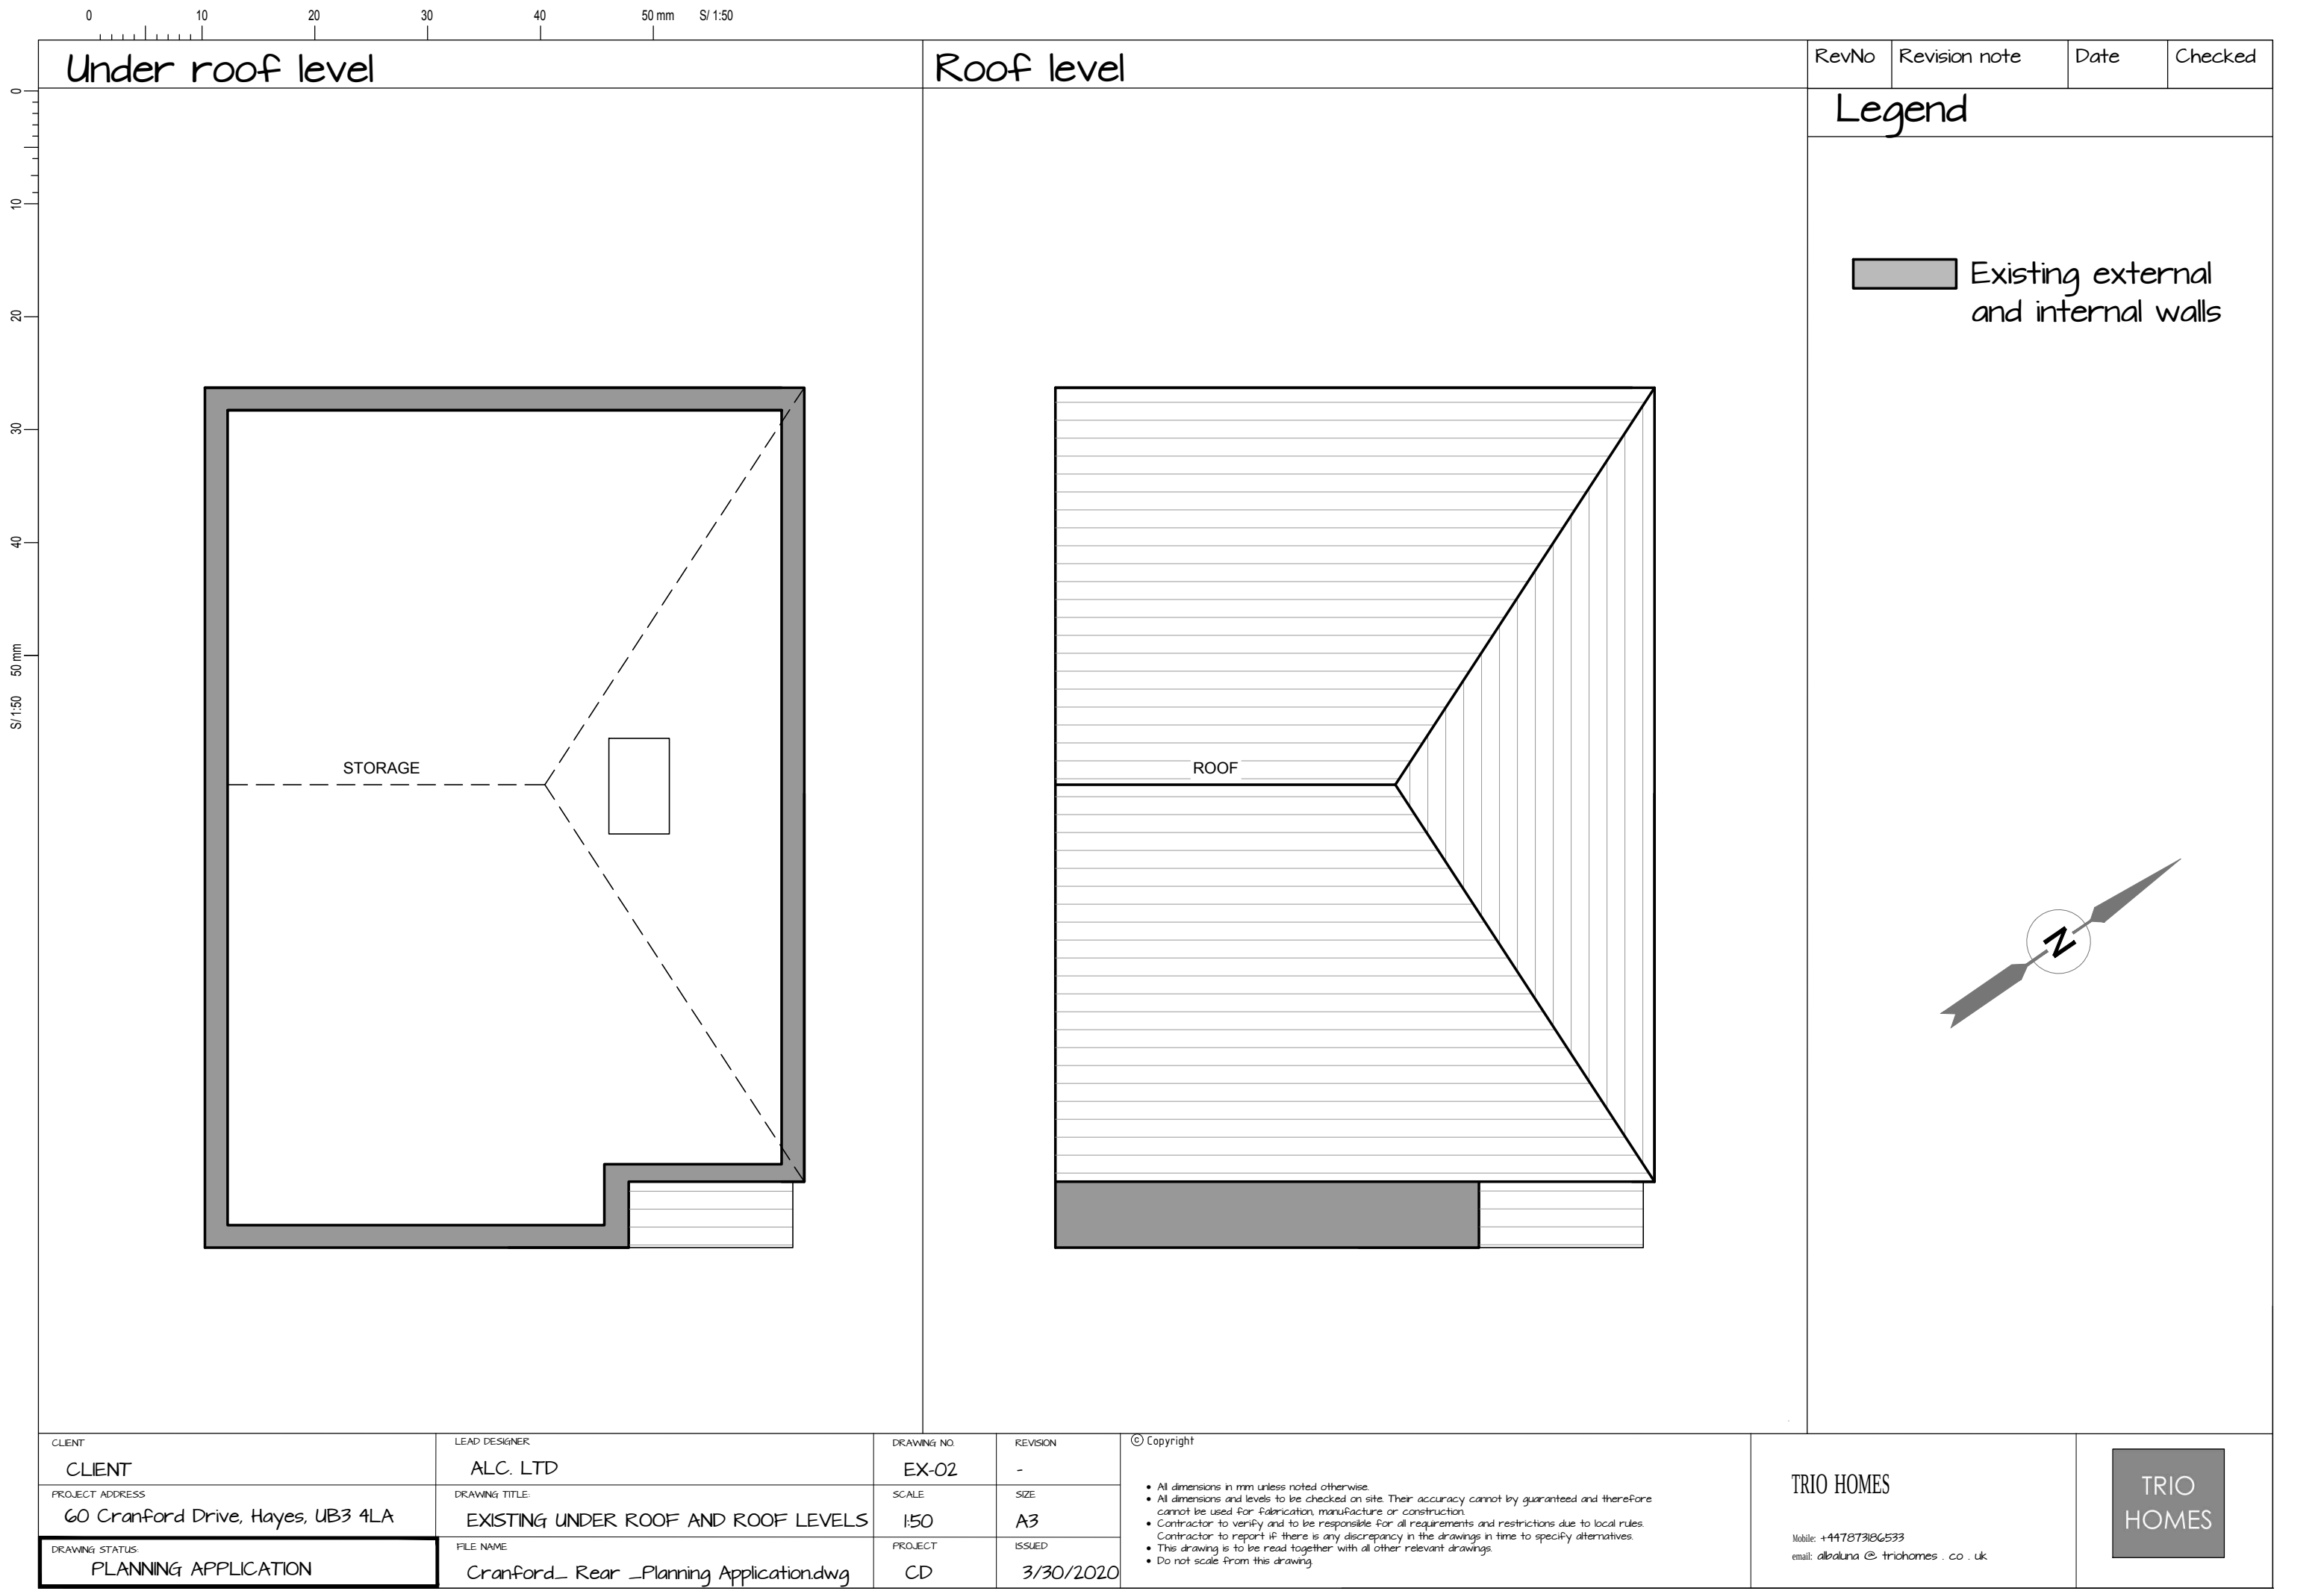




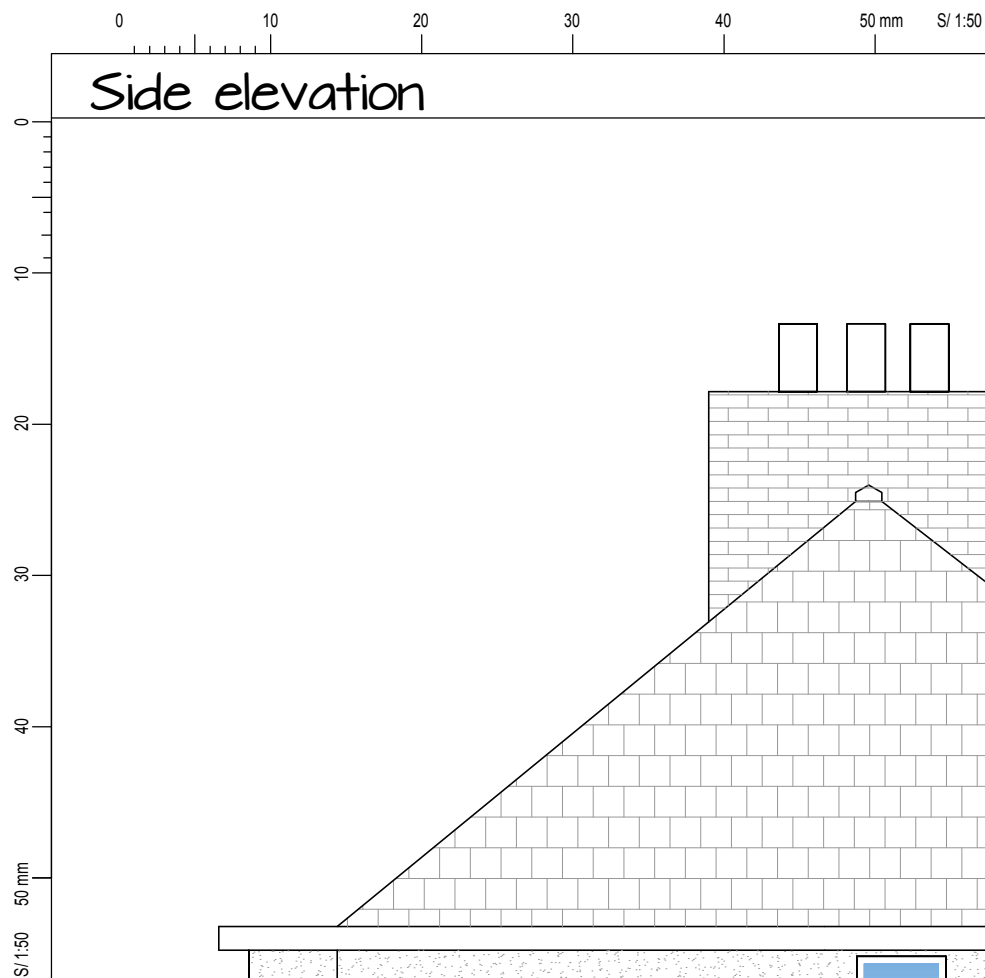


Side elevation

RevNo	Revision note	Date	Checked
-------	---------------	------	---------

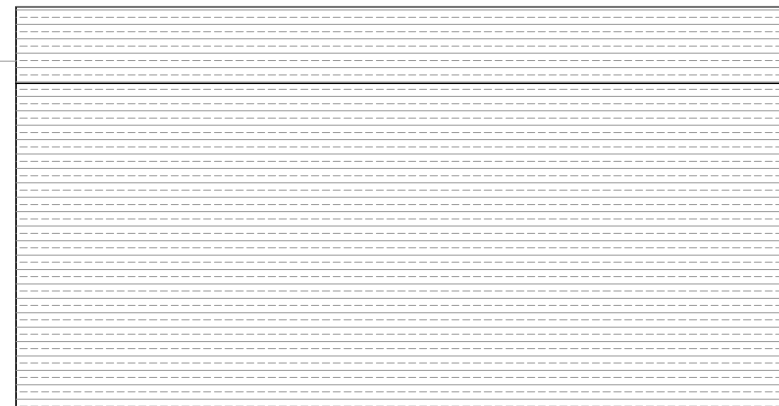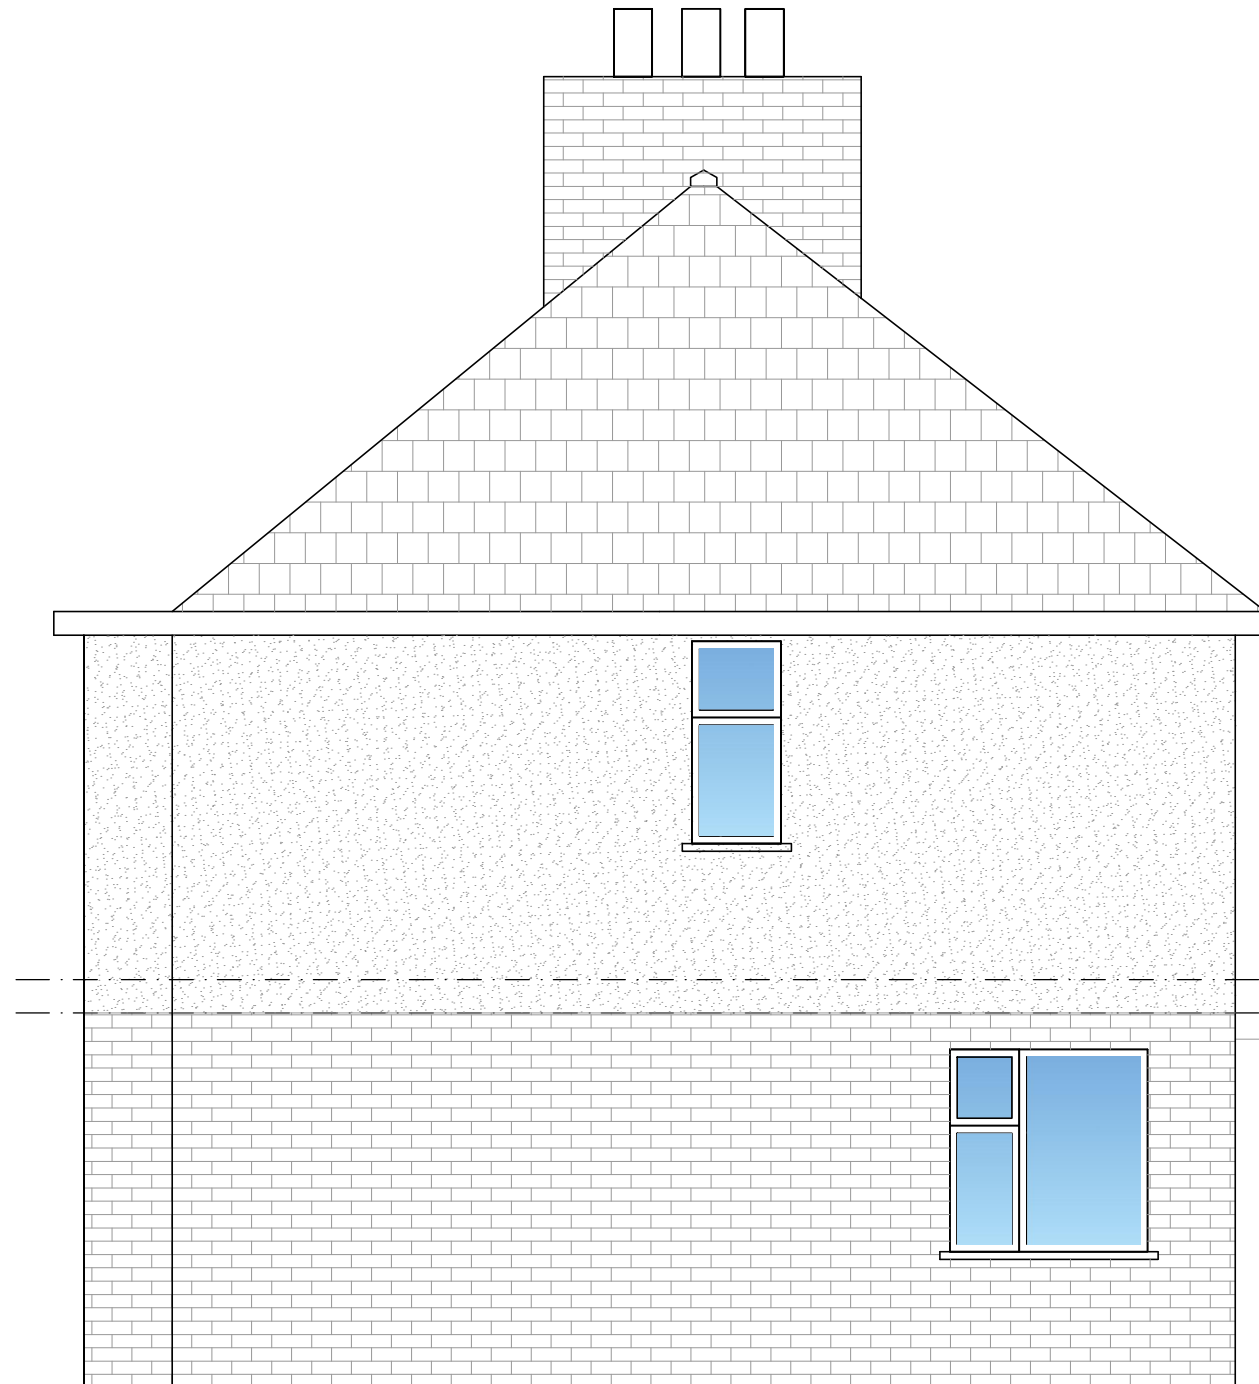


CLIENT	LEAD DESIGNER	DRAWING NO.	REVISION	© Copyright • All dimensions in mm unless noted otherwise. • All dimensions and levels to be checked on site. Their accuracy cannot be guaranteed and therefore cannot be used for fabrication, manufacture or construction. • Contractor to verify and to be responsible for all requirements and restrictions due to local rules. Contractor to report if there is any discrepancy in the drawings in time to specify alternatives. • This drawing is to be read together with all other relevant drawings. • Do not scale from this drawing.	TRIO HOMES Mobile: +447873186533 email: albaluna@triohomes.co.uk	
PROJECT ADDRESS	DRAWING TITLE	SCALE	SIZE			
DRAWING STATUS	FILE NAME	PROJECT	ISSUED			
CLIENT	ALC. LTD	EX-04	-			
PROJECT ADDRESS	DRAWING TITLE	SCALE	SIZE			
60 Cranford Drive, Hayes, UB3 4LA	EXISTING SIDE ELEVATION	1:50	A3			
DRAWING STATUS	FILE NAME	PROJECT	ISSUED			
PLANNING APPLICATION	Cranford_Rear_Planning Application.dwg	CD	3/30/2020			

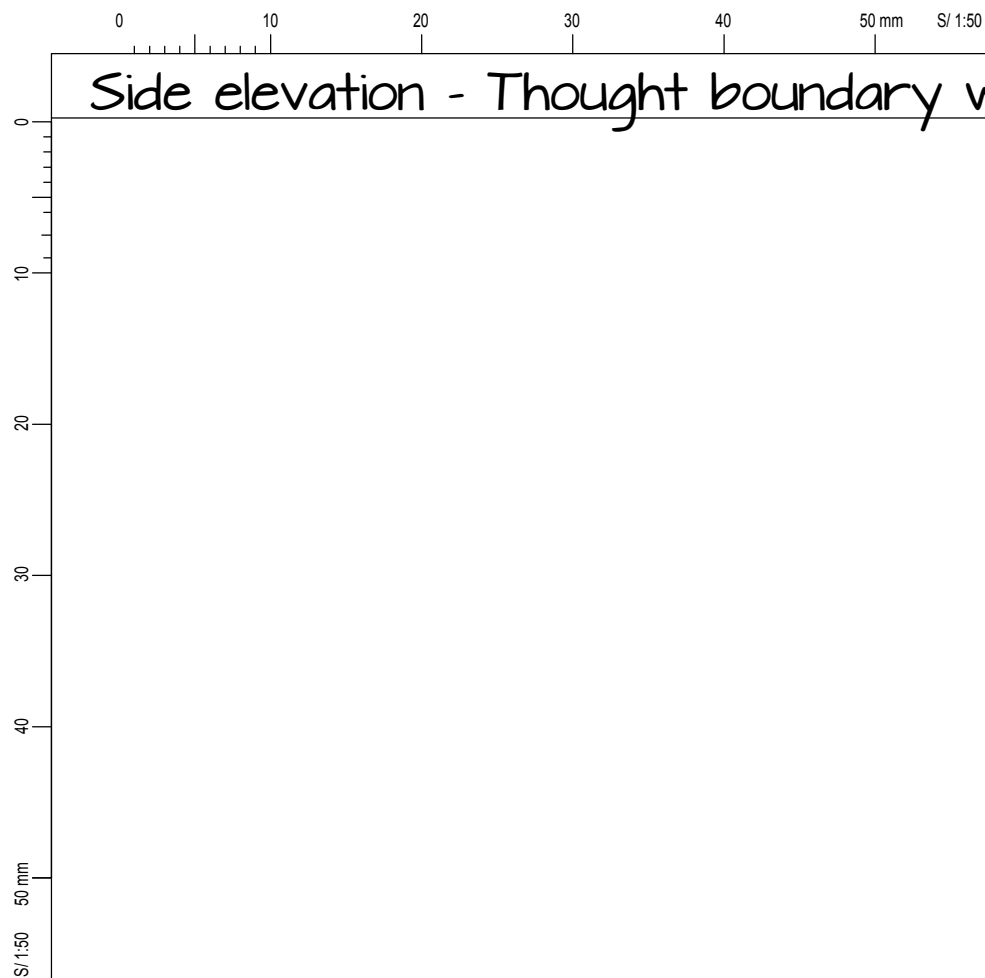


Side elevation - Thought boundary wall with 62 Cranford Dr


RevNo	Revision note	Date	Checked
-------	---------------	------	---------

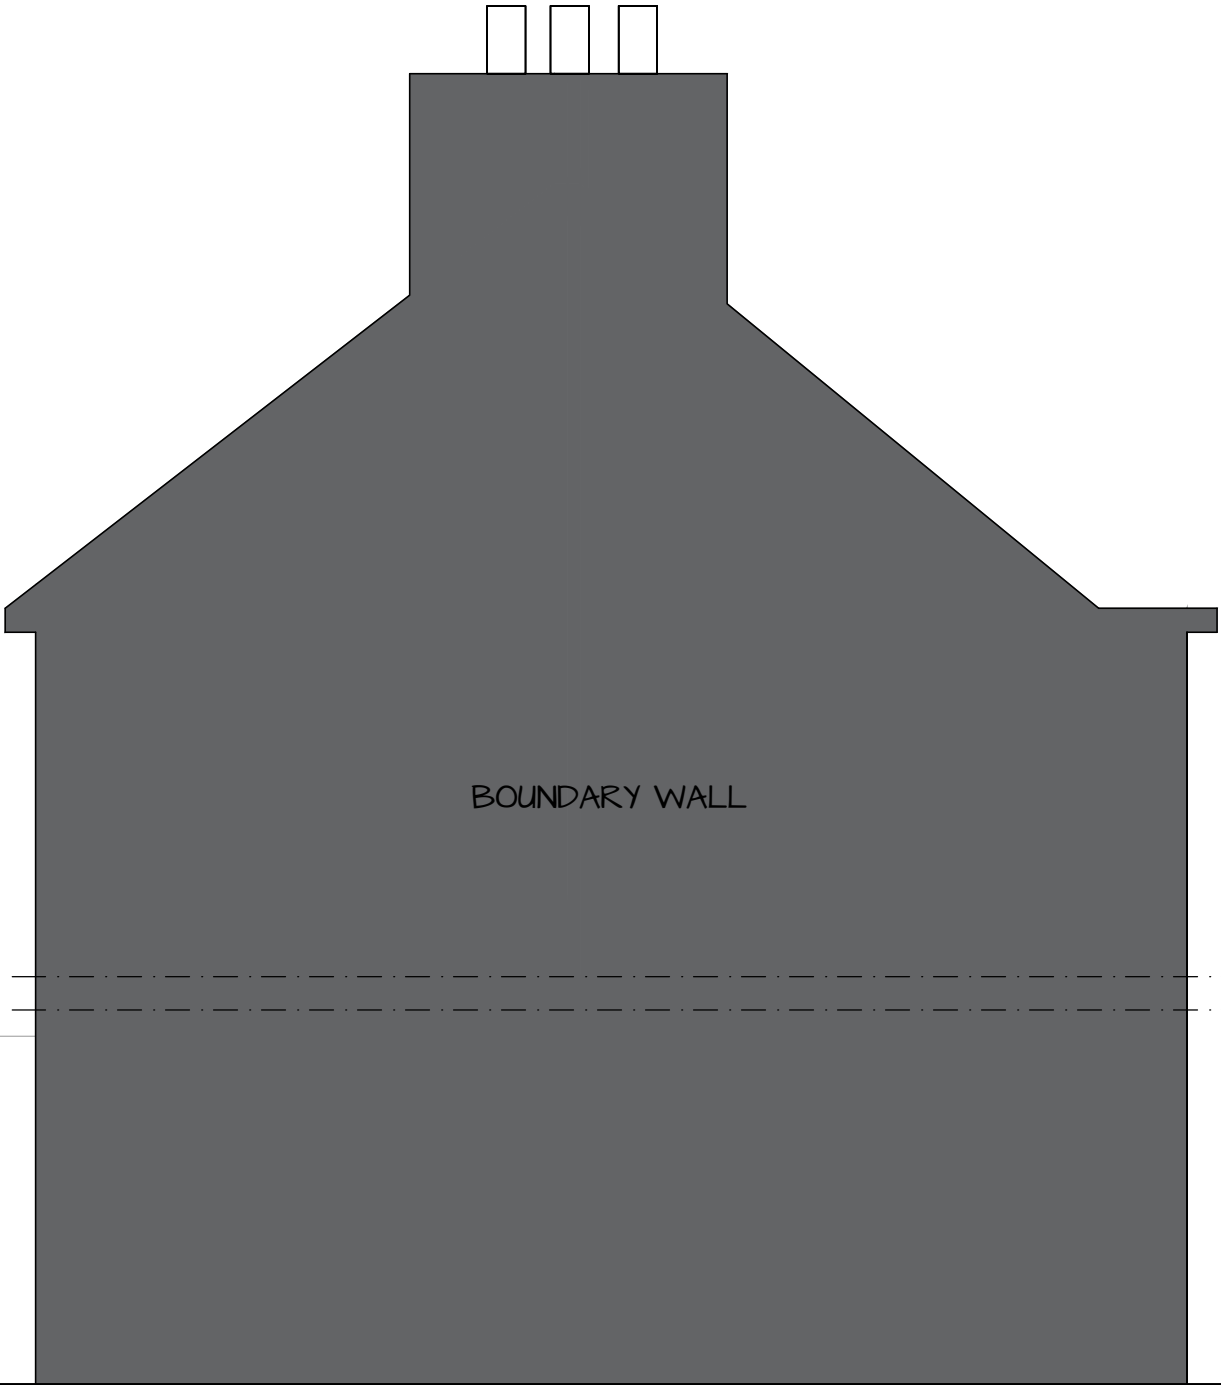

CLIENT	LEAD DESIGNER	DRAWING NO.	REVISION	© Copyright • All dimensions in mm unless noted otherwise. • All dimensions and levels to be checked on site. Their accuracy cannot be guaranteed and therefore cannot be used for fabrication, manufacture or construction. • Contractor to verify and to be responsible for all requirements and restrictions due to local rules. • Contractor to report if there is any discrepancy in the drawings in time to specify alternatives. • This drawing is to be read together with all other relevant drawings. • Do not scale from this drawing.	TRIO HOMES Mobile: +447873186533 email: albaluna@triohomes.co.uk	
CLIENT	ALC. LTD	EX-05	-			
PROJECT ADDRESS	DRAWING TITLE:	SCALE	SIZE			
60 Cranford Drive, Hayes, UB3 4LA	EXISTING SIDE ELEVATION - NO. 2	1:50	A3			
DRAWING STATUS:	FILE NAME	PROJECT	ISSUED			
PLANNING APPLICATION	Cranford_Rear_Planning Application.dwg	CD	3/30/2020			

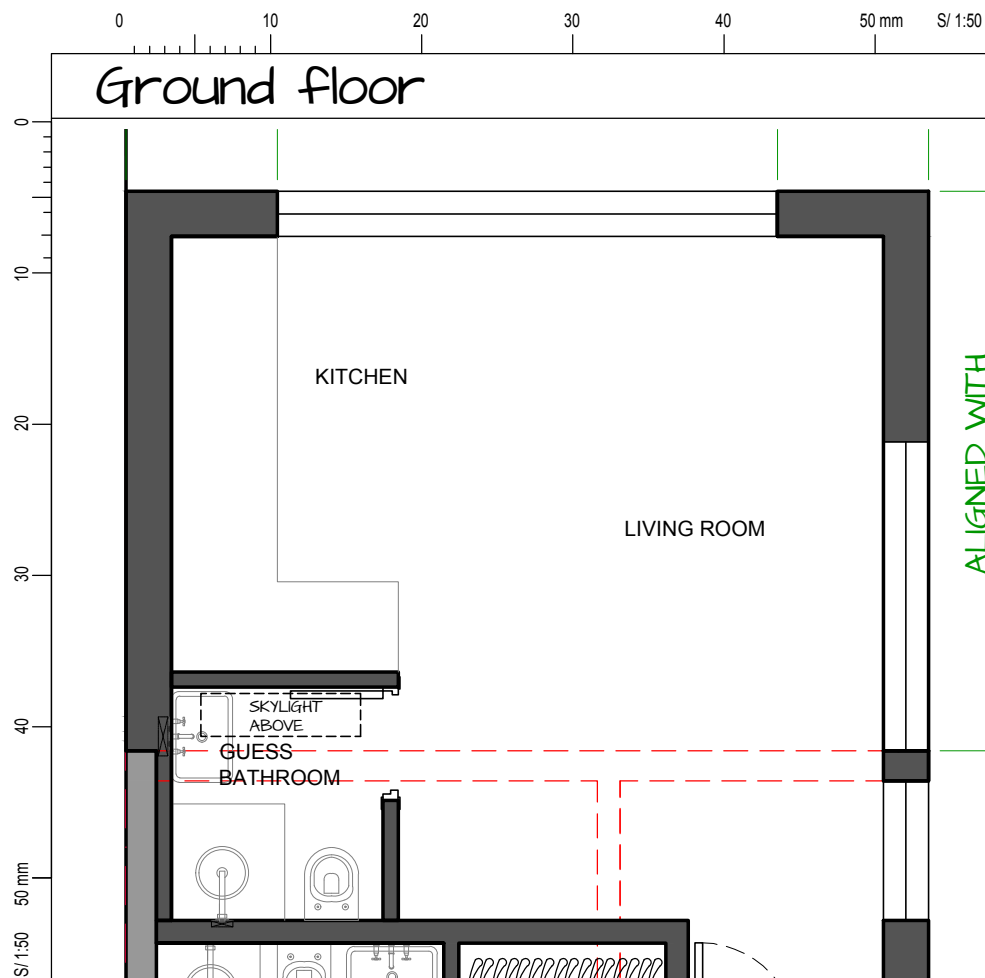


First floor

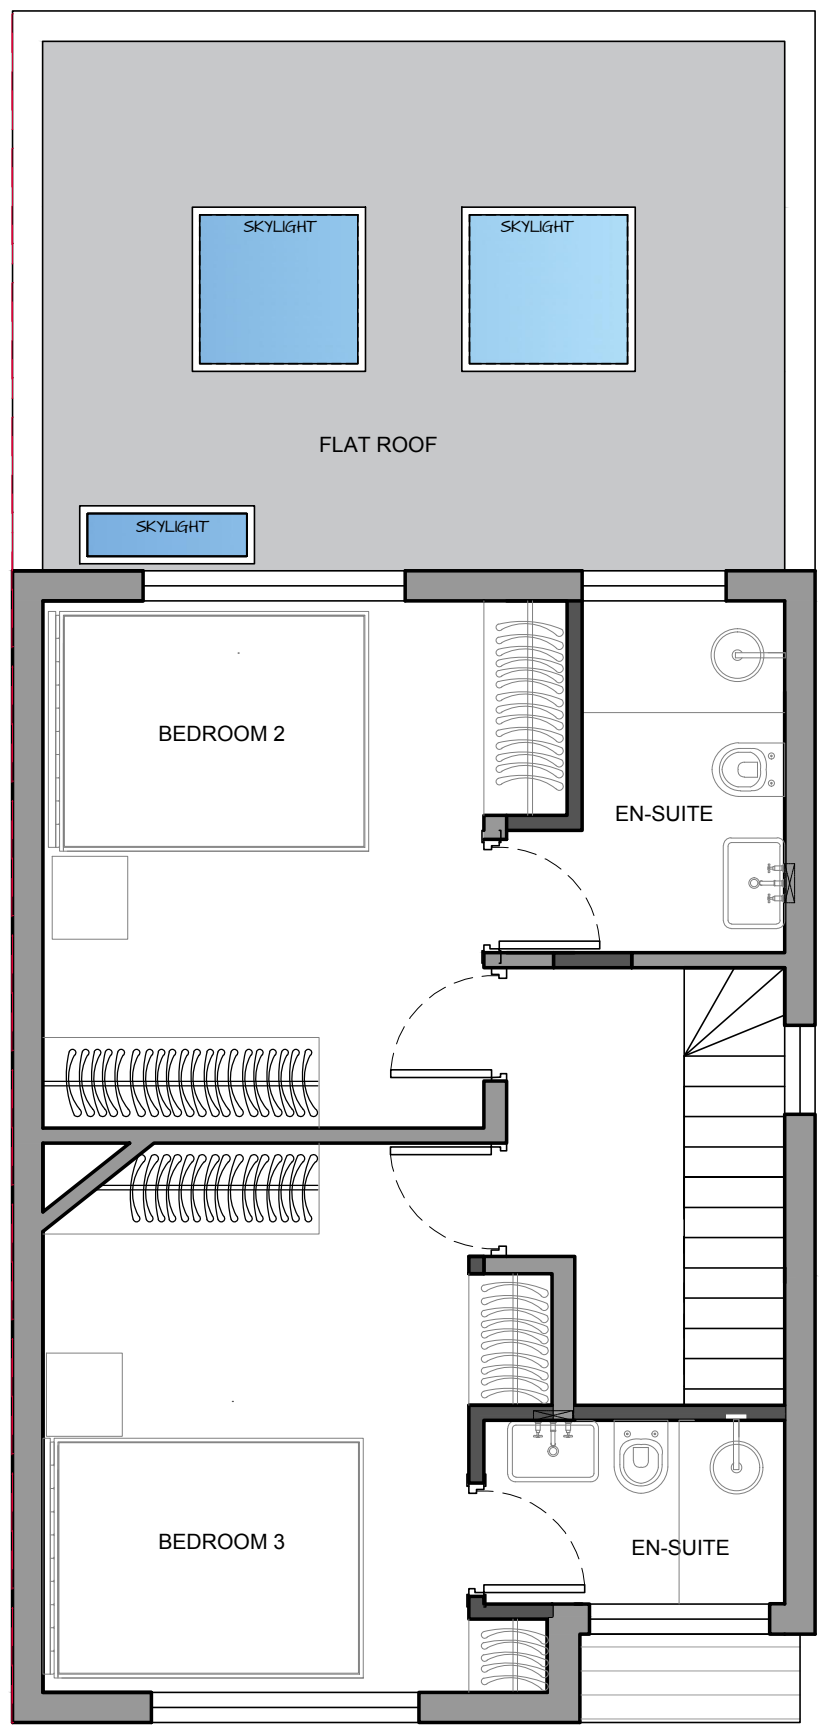


Legend

- New external and internal walls
- Existing external and internal walls
- Walls to be demolished


* All new partition and external walls to comply with latest building regulations (Approved Document 'E')

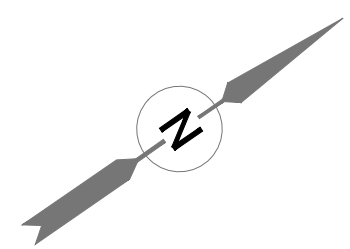


CLIENT	LEAD DESIGNER	DRAWING NO.	REVISION	© Copyright • All dimensions in mm unless noted otherwise. • All dimensions and levels to be checked on site. Their accuracy cannot be guaranteed and therefore cannot be used for fabrication, manufacture or construction. • Contractor to verify and to be responsible for all requirements and restrictions due to local rules. Contractor to report if there is any discrepancy in the drawings in time to specify alternatives. • This drawing is to be read together with all other relevant drawings. • Do not scale from this drawing.	TRIO HOMES	Mobile: +44787386533 email: albaluna@triohomes.co.uk	TRIO HOMES			
CLIENT	ALC. LTD	GA-01	-							
PROJECT ADDRESS	DRAWING TITLE:	SCALE	SIZE							
60 Cranford Drive, Hayes, UB3 4LA	PROPOSED GROUND AND FIRST FLOOR	1:50	A3							
DRAWING STATUS:	FILE NAME	PROJECT	ISSUED							
PLANNING APPLICATION	Cranford_Rear_Planning Application.dwg	CD	3/30/2020							

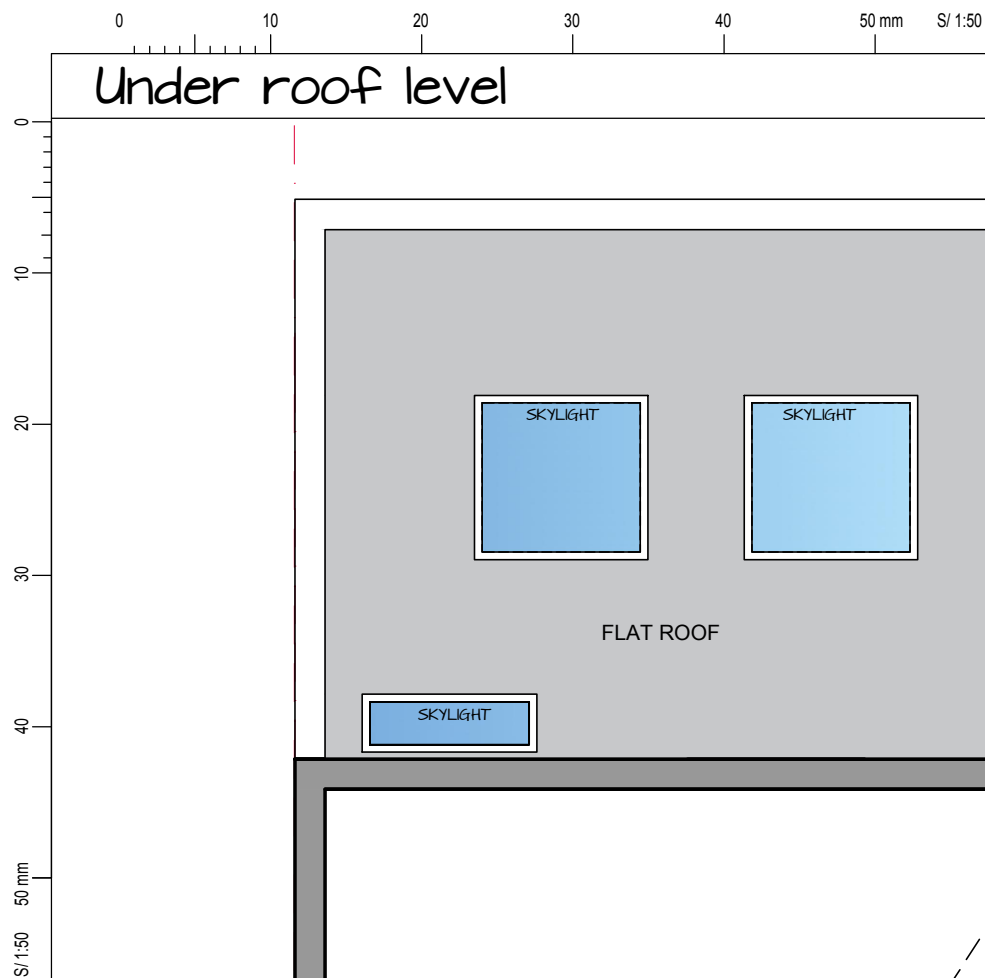

Under roof level

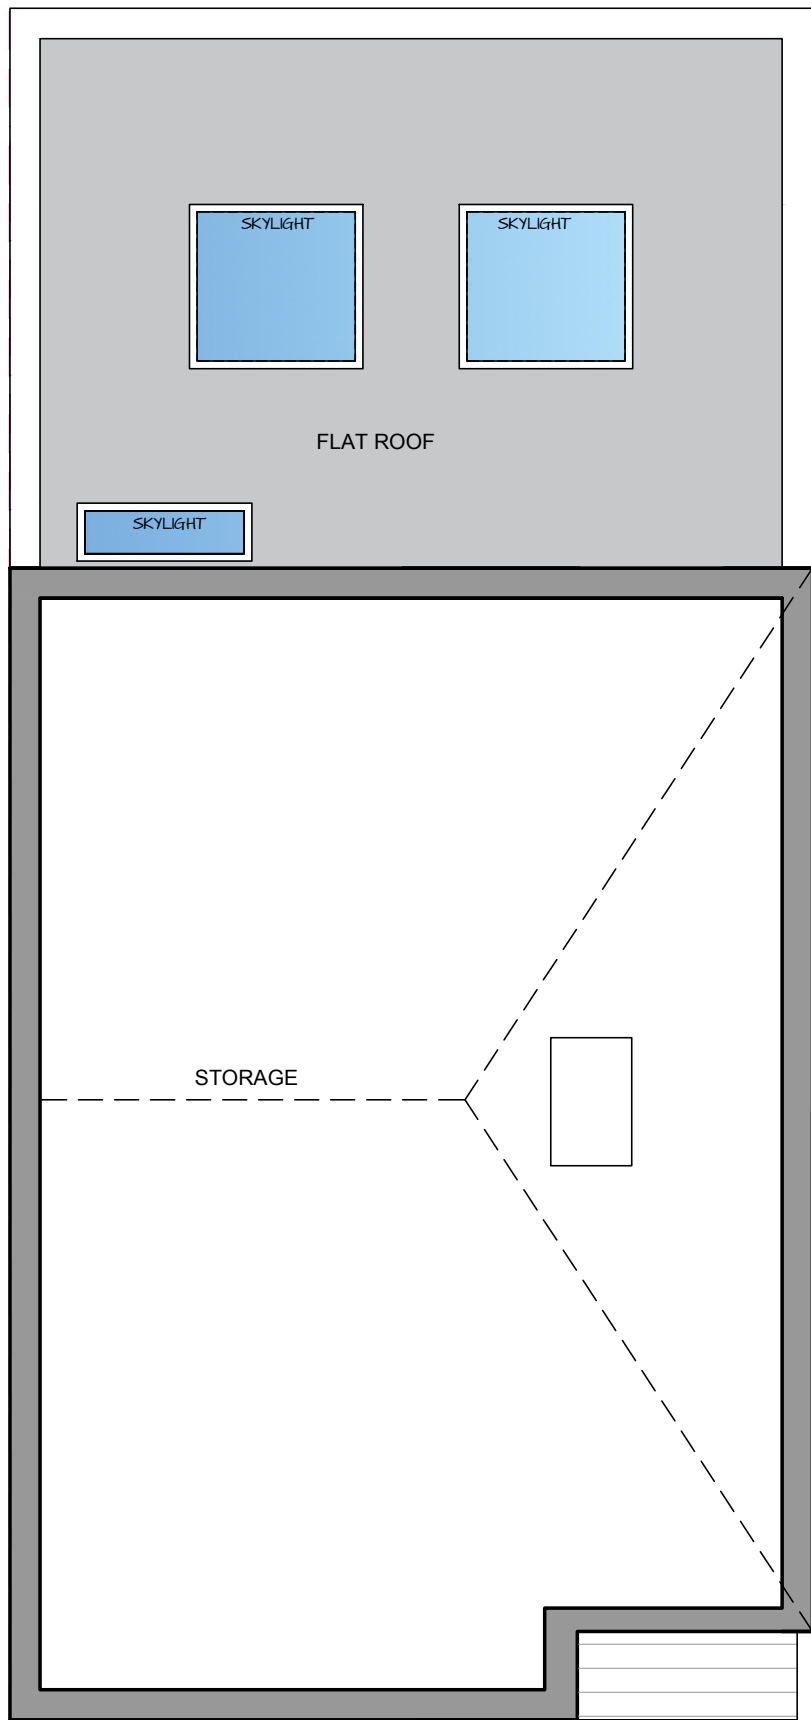


Roof plan

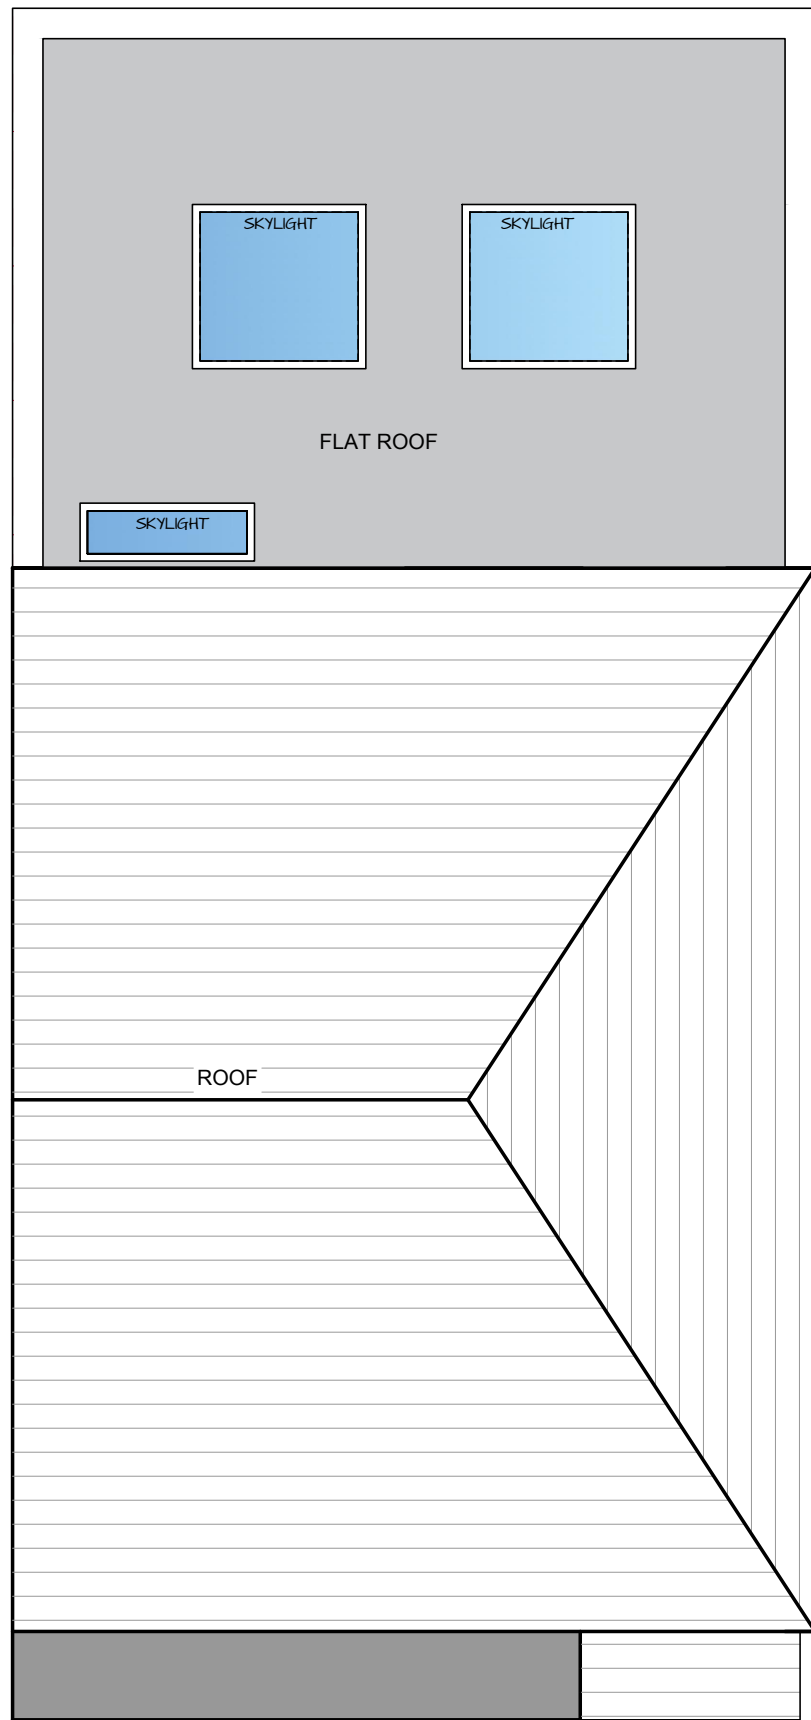


Legend


- New external and internal walls
- Existing external and internal walls
- Roof to be demolished

* All new partition and external walls to comply with latest building regulations (Approved Document 'E')

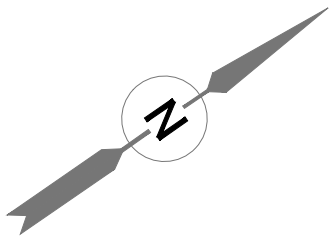

CLIENT	LEAD DESIGNER	DRAWING NO.	REVISION	© Copyright • All dimensions in mm unless noted otherwise. • All dimensions and levels to be checked on site. Their accuracy cannot be guaranteed and therefore cannot be used for fabrication, manufacture or construction. • Contractor to verify and to be responsible for all requirements and restrictions due to local rules. Contractor to report if there is any discrepancy in the drawings in time to specify alternatives. • This drawing is to be read together with all other relevant drawings. • Do not scale from this drawing.	TRIO HOMES Mobile: +44787386533 email: albaluna@triohomes.co.uk	TRIO HOMES
CLIENT	ALC. LTD	GA -02	-			
PROJECT ADDRESS	DRAWING TITLE:	SCALE	SIZE			
60 Cranford Drive, Hayes, UB3 4LA	PROPOSED SECOND F. AND ROOF LEVEL	1:50	A3			
DRAWING STATUS:	FILE NAME	PROJECT	ISSUED			
PLANNING APPLICATION	Cranford_Rear_Planning Application.dwg	CD	3/30/2020			

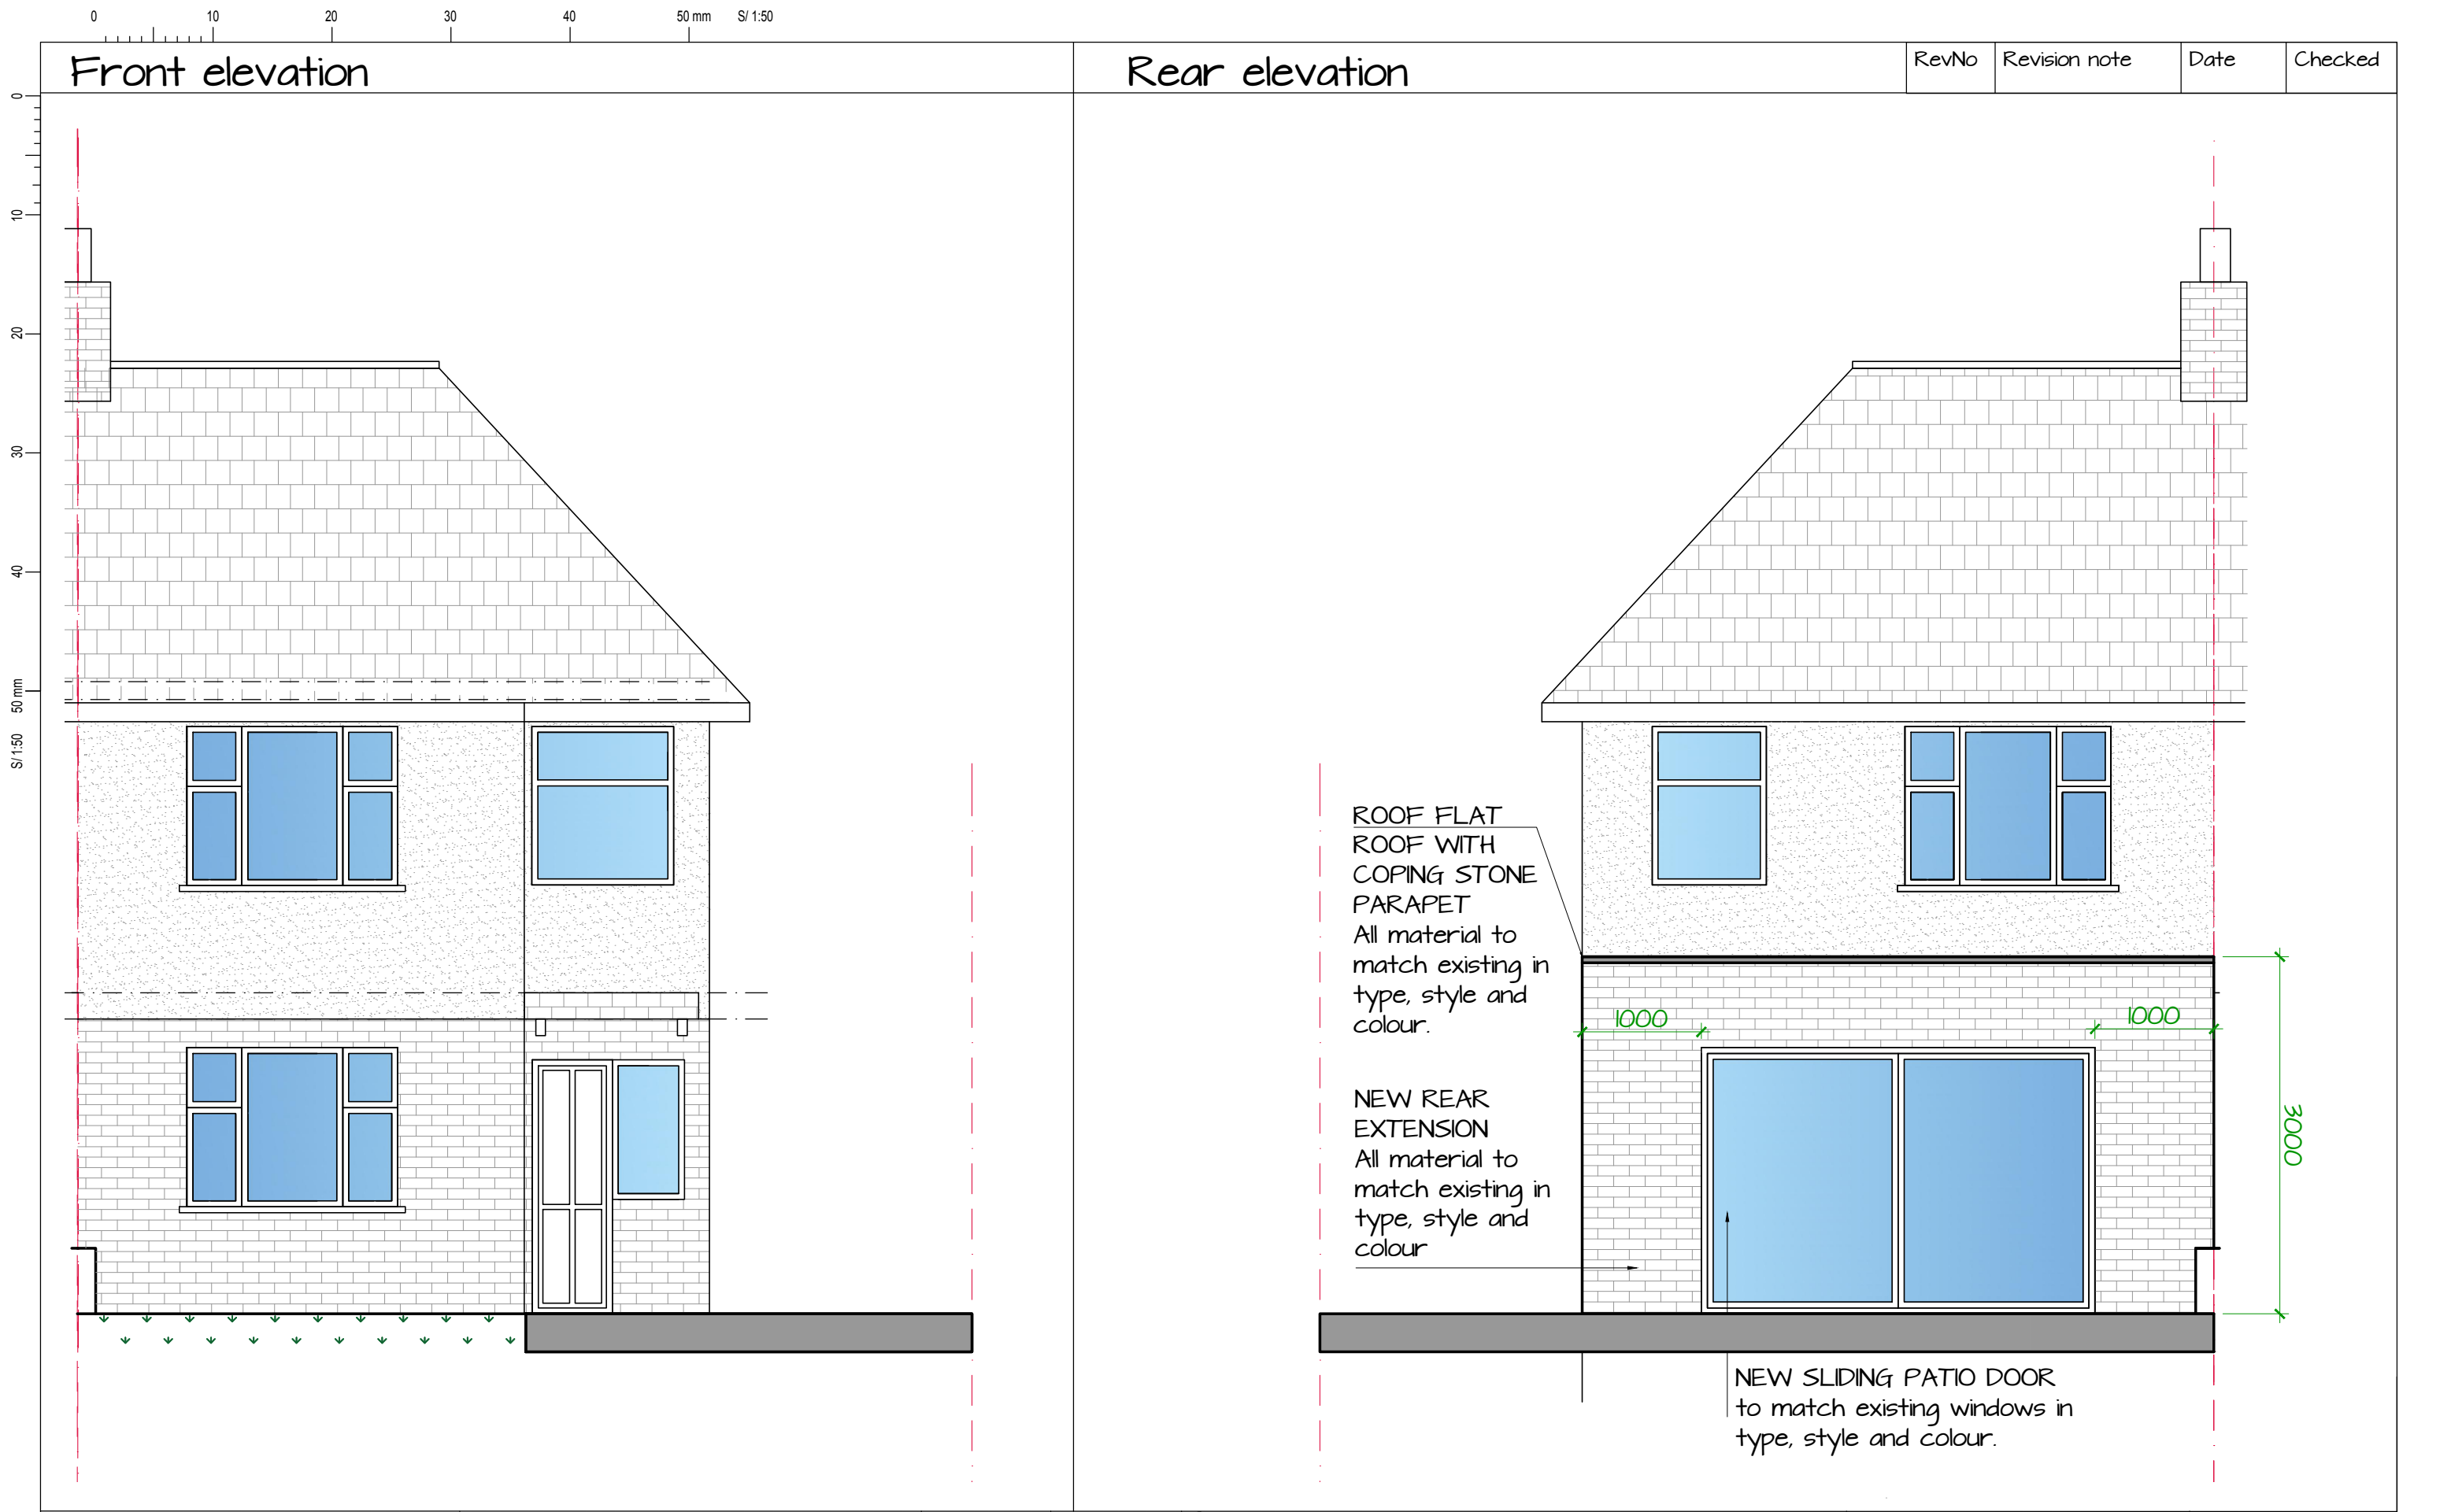

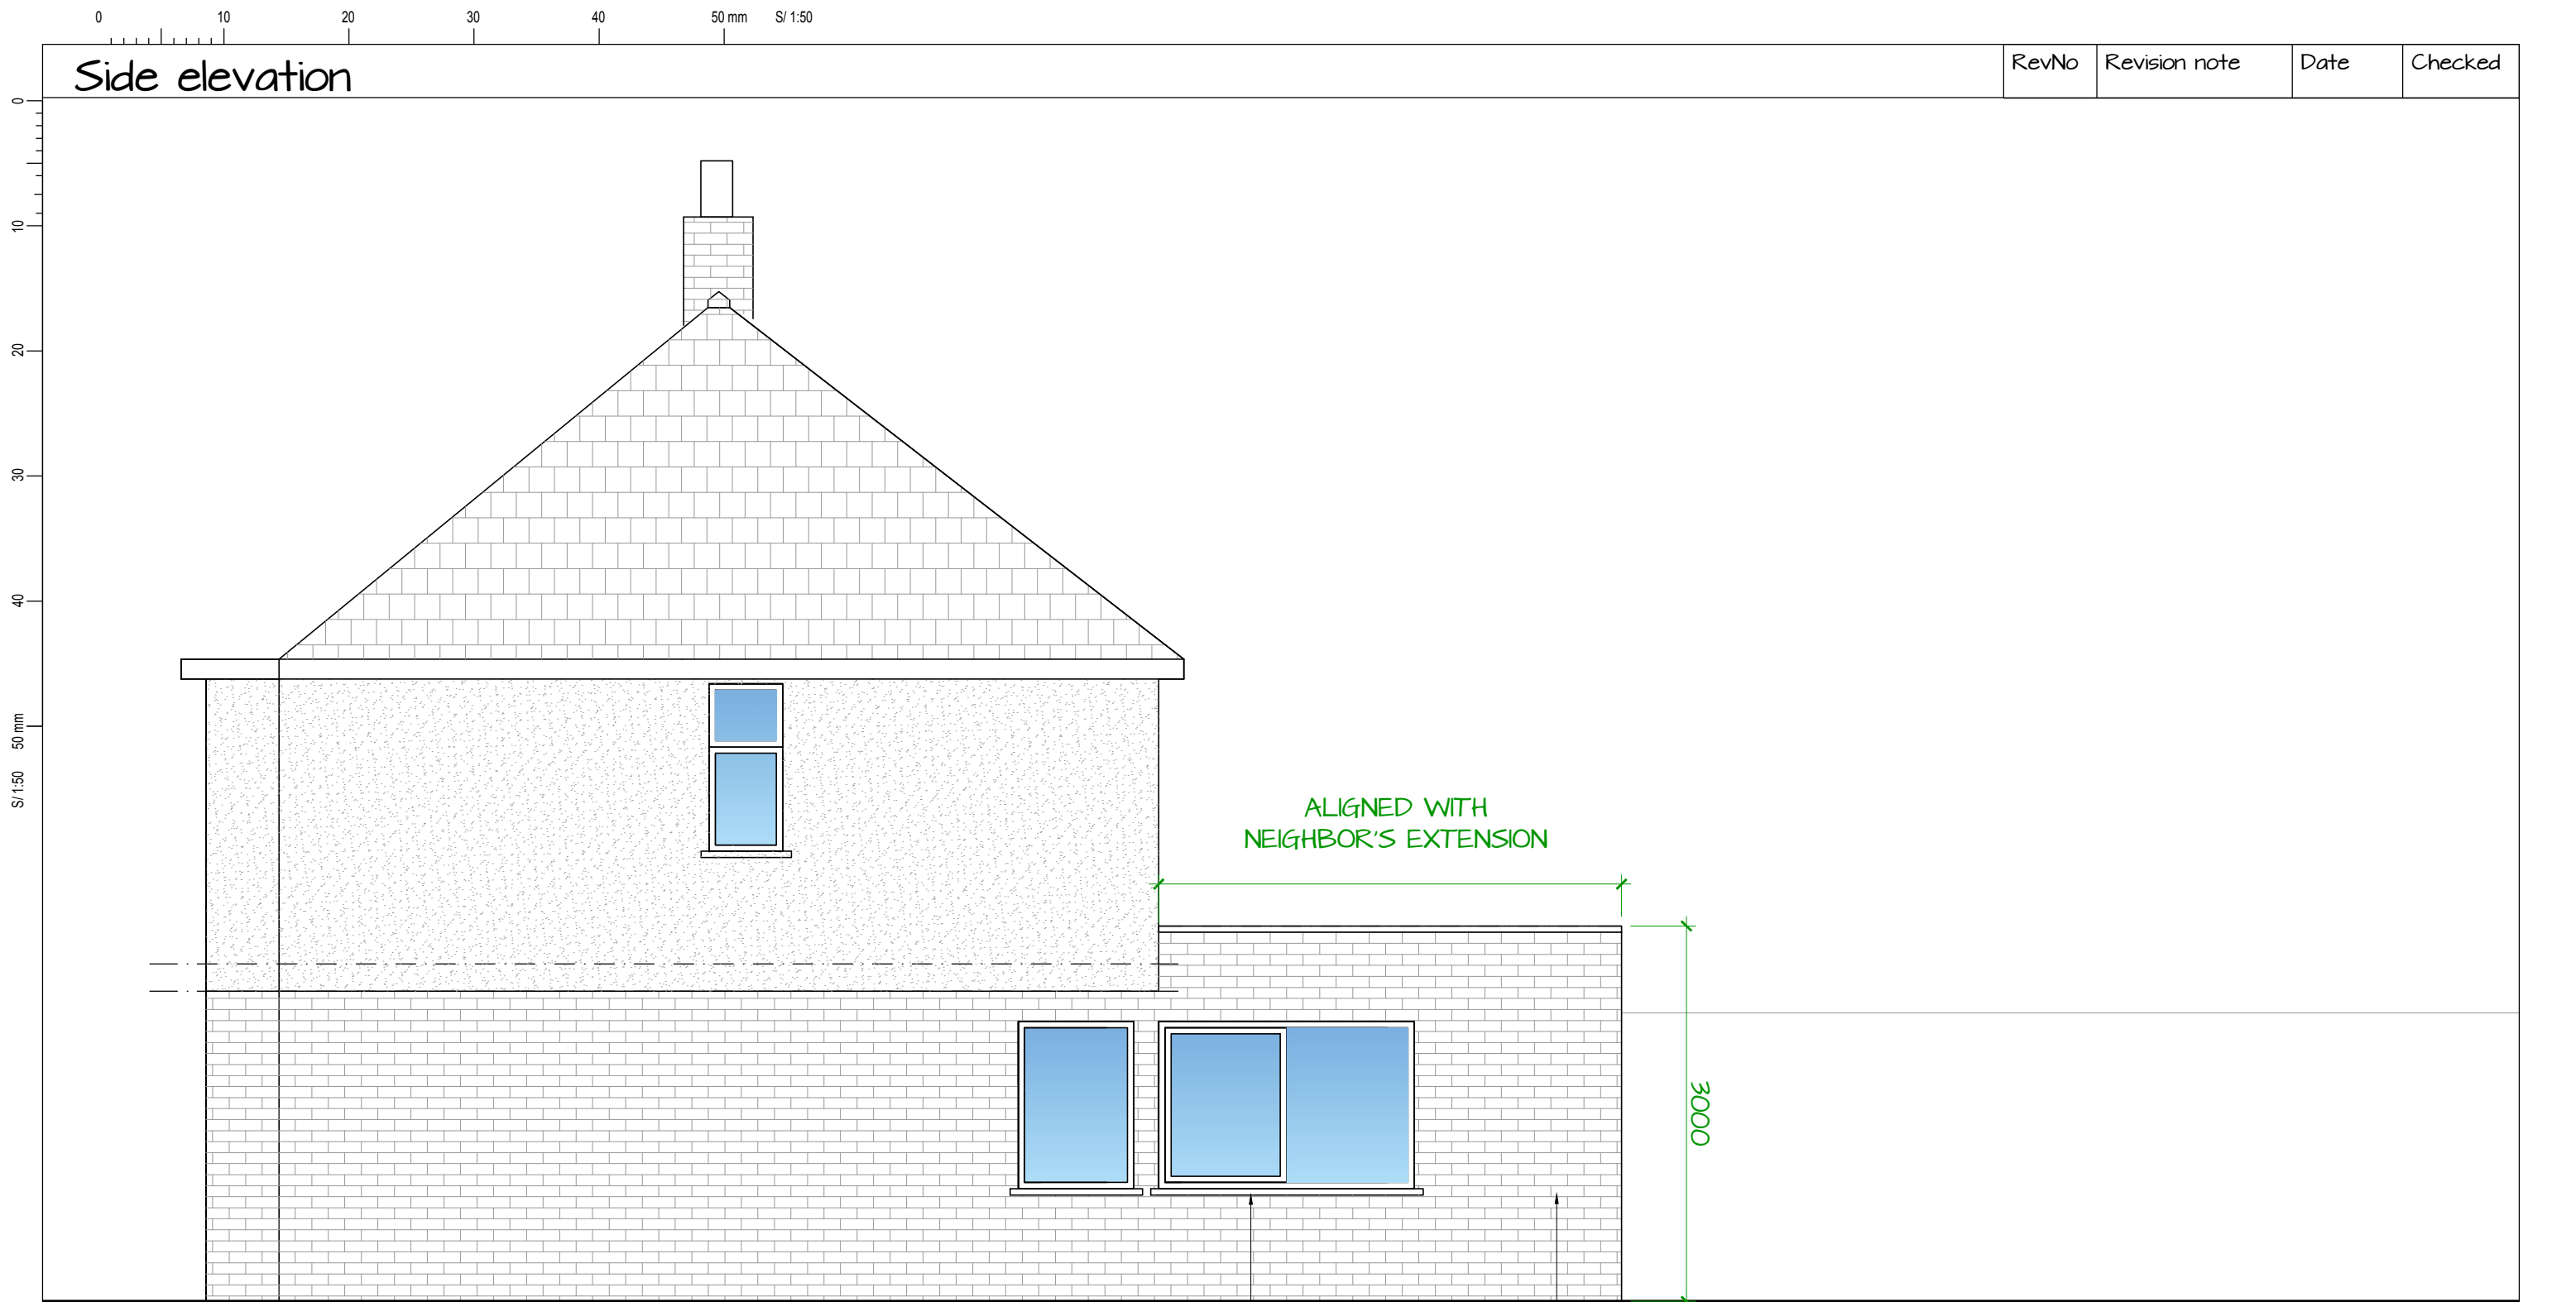

NEW WINDOW
with frosted glass
to match existing
windows in type,
style and colour

NEW EXTENSION
to match existing
materials in type,
style and colour

CLIENT	LEAD DESIGNER	DRAWING NO.	REVISION	© Copyright • All dimensions in mm unless noted otherwise. • All dimensions and levels to be checked on site. Their accuracy cannot be guaranteed and therefore cannot be used for fabrication, manufacture or construction. • Contractor to verify and to be responsible for all requirements and restrictions due to local rules. • Contractor to report if there is any discrepancy in the drawings in time to specify alternatives. • This drawing is to be read together with all other relevant drawings. • Do not scale from this drawing.	TRIO HOMES Mobile: +44787386533 email: albaluna@triohomes.co.uk	TRIO HOMES
CLIENT	ALC. LTD	GA-04	-			
PROJECT ADDRESS	DRAWING TITLE	SCALE	SIZE			
60 Cranford Drive, Hayes, UB3 4LA	PROPOSED SIDE ELEVATION	1:50	A3			
DRAWING STATUS	FILE NAME	PROJECT	ISSUED			
PLANNING APPLICATION	Cranford_Rear_Planning Application.dwg	CD	3/30/2020			



CLIENT	LEAD DESIGNER	DRAWING NO.	REVISION	© Copyright - All dimensions in mm unless noted otherwise. - All dimensions and levels to be checked on site. Their accuracy cannot be guaranteed and therefore cannot be used for fabrication, manufacture or construction. - Contractor to verify and to be responsible for all requirements and restrictions due to local rules. - Contractor to report if there is any discrepancy in the drawings in time to specify alternatives. - This drawing is to be read together with all other relevant drawings. - Do not scale from this drawing.	TRIO HOMES Mobile: +44787386533 email: albaluna@trihomes.co.uk	TRIO HOMES
CLIENT	ALC. LTD	GA-05	-			
PROJECT ADDRESS	DRAWING TITLE:	SCALE	SIZE			
60 Cranford Drive, Hayes, UB3 4LA	PROPOSED SIDE ELEVATION - NO. 2	1:50	A3			
DRAWING STATUS:	FILE NAME	PROJECT	ISSUED			
PLANNING APPLICATION	Cranford_Rear_Planning Application.dwg	CD	3/30/2020			