




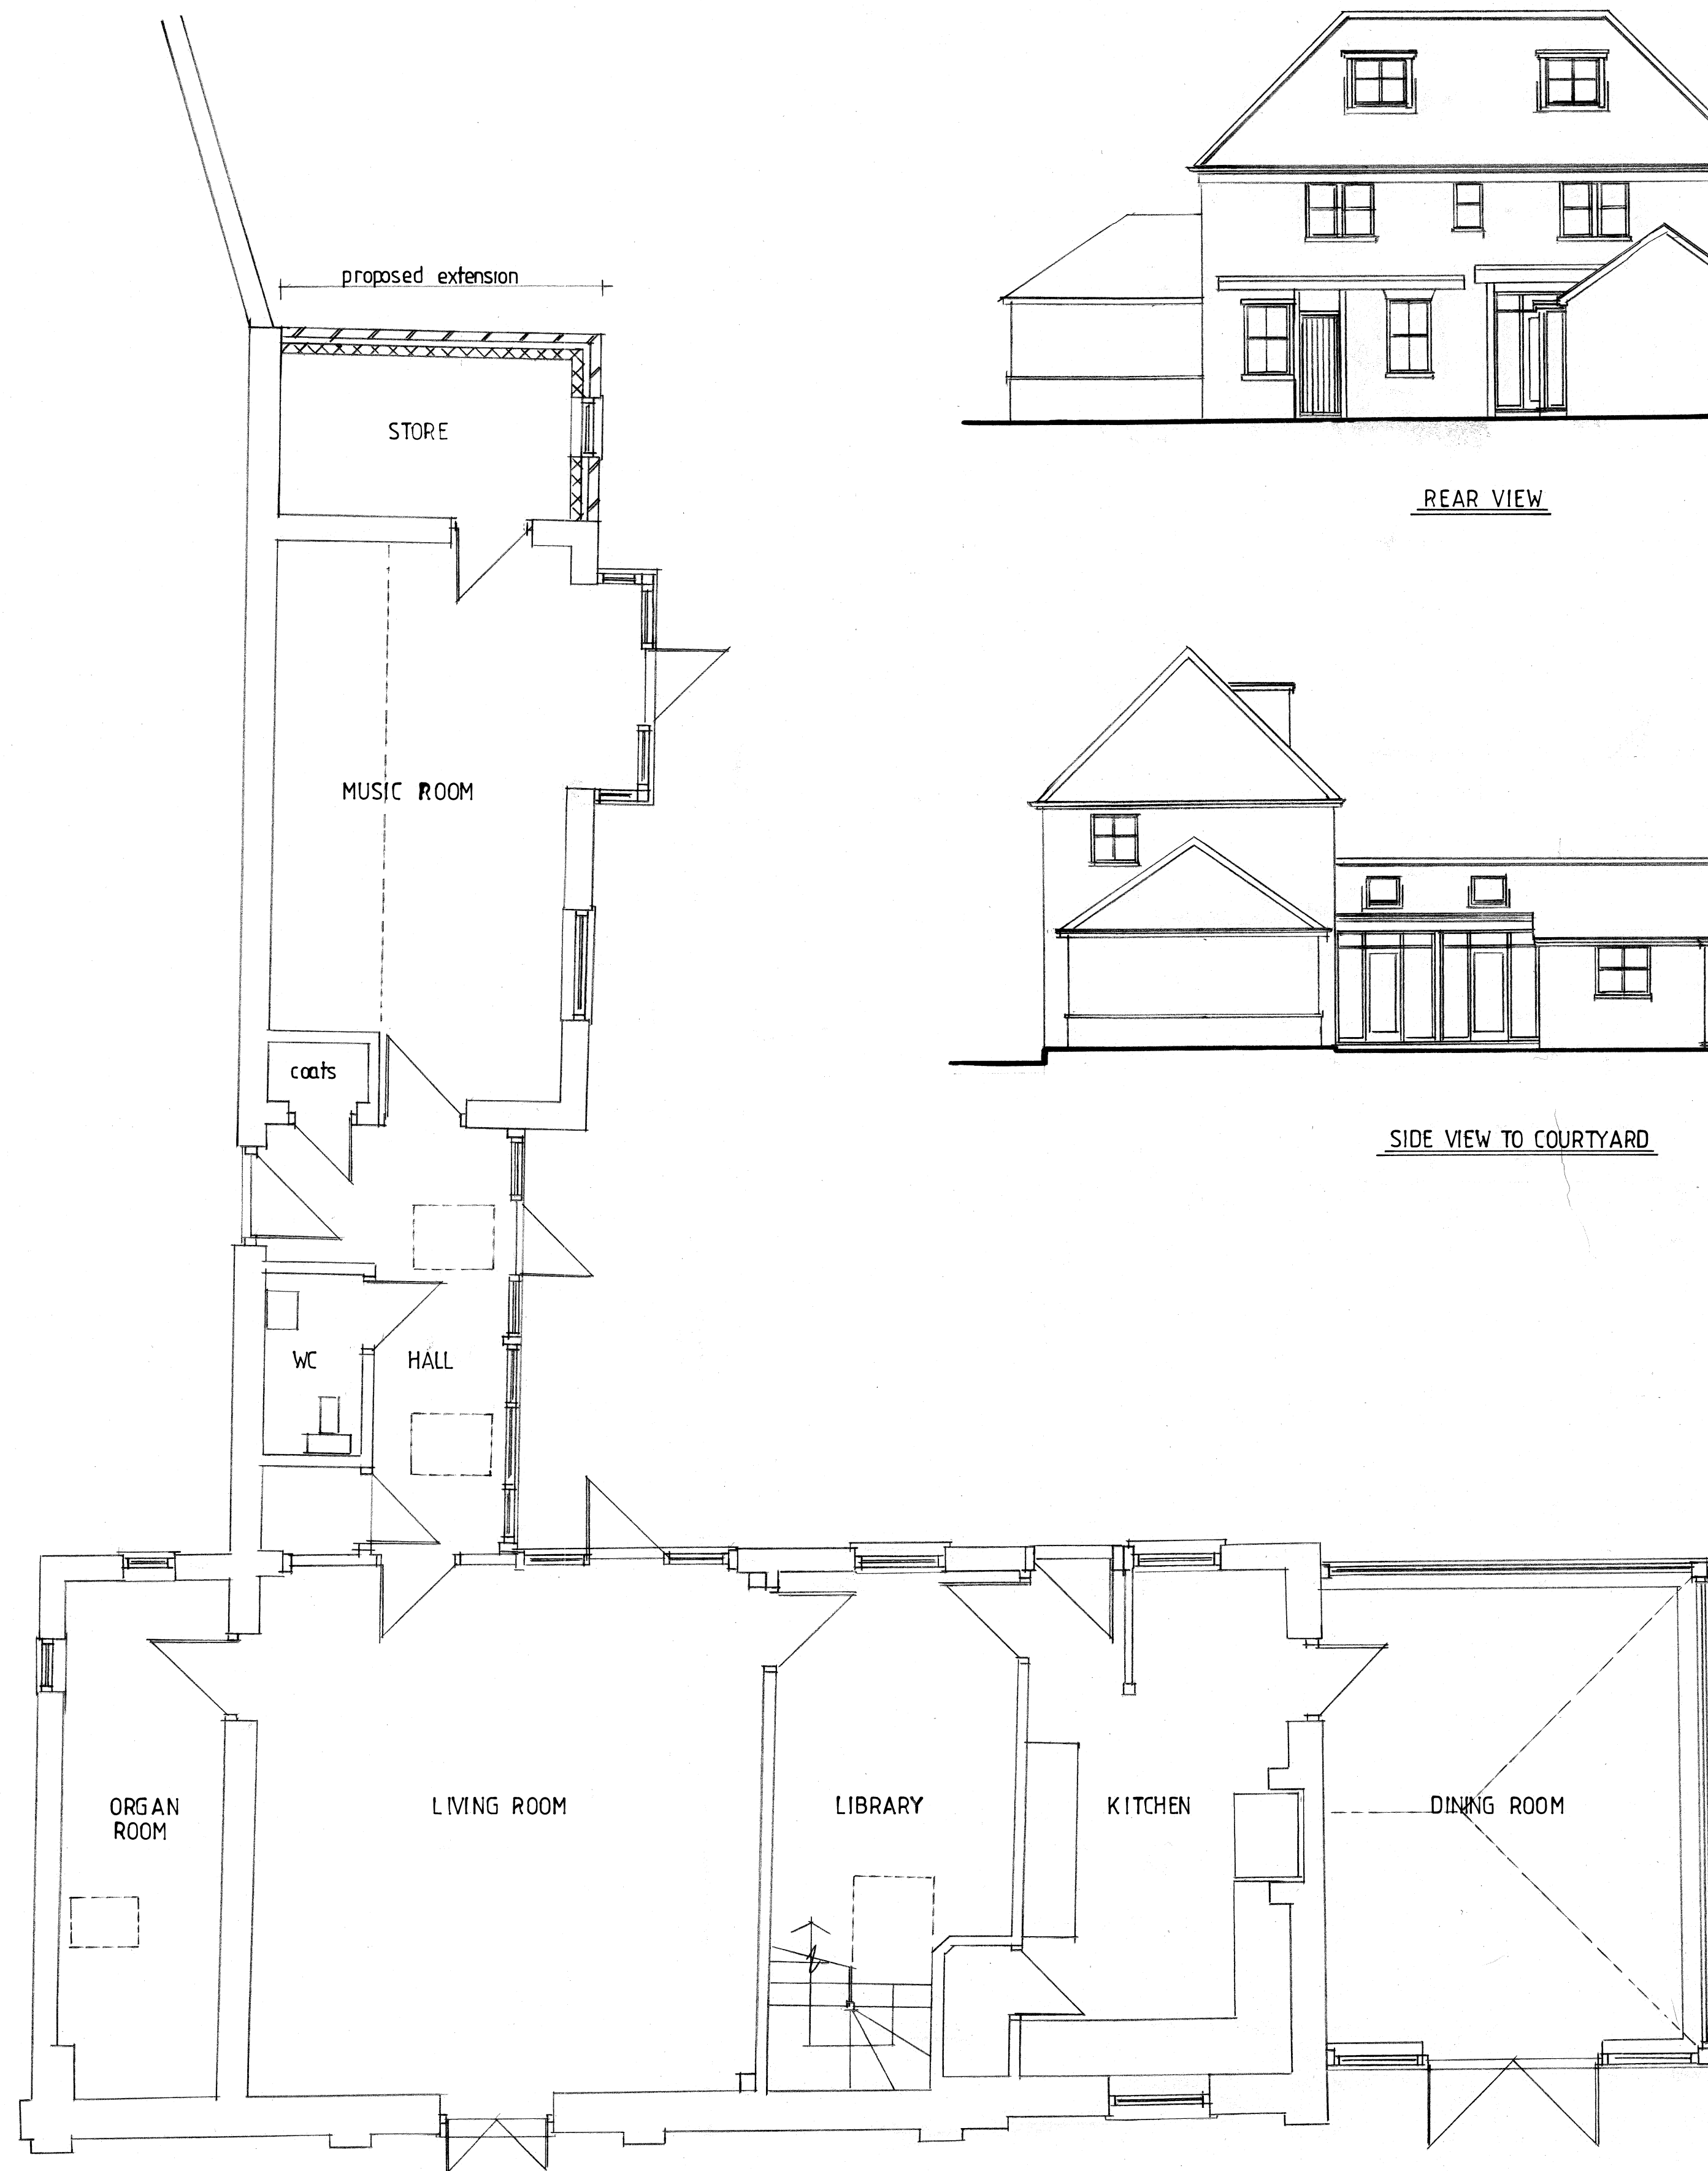


REAR VIEW

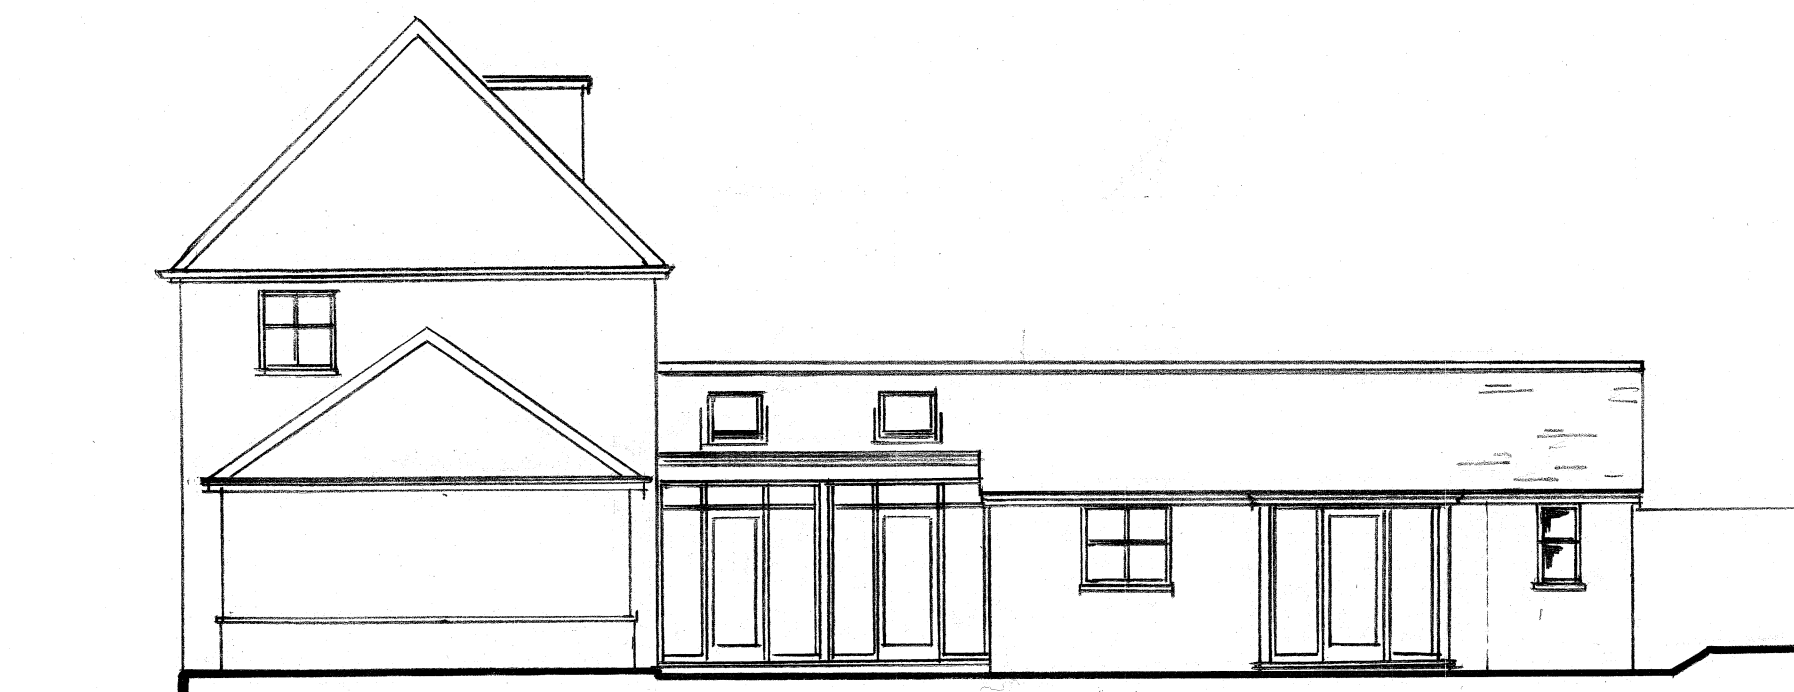


SIDE VIEW TO COURTYARD

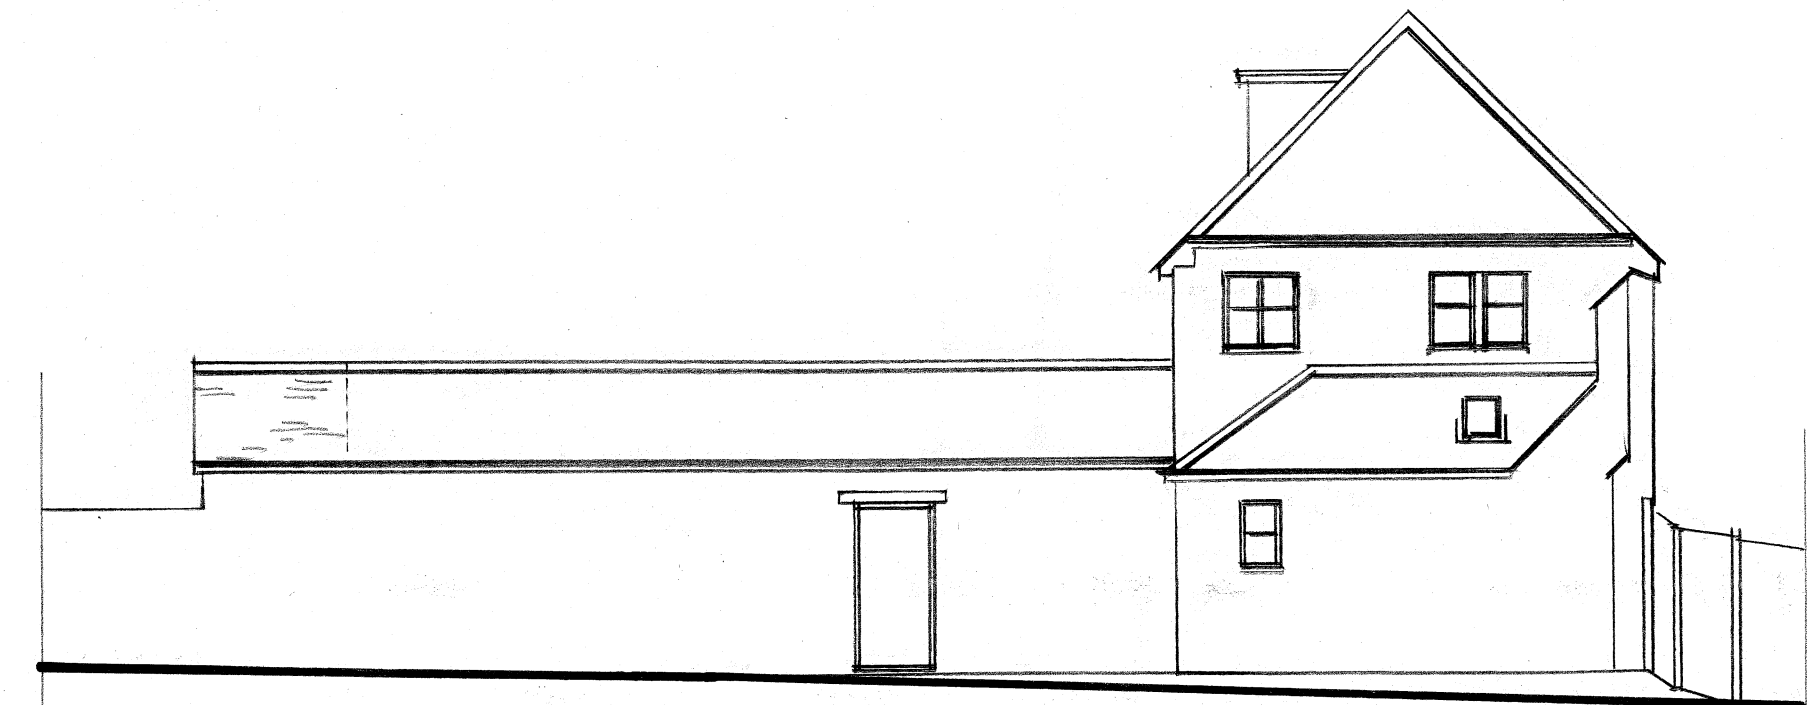

SIDE VIEW TO PARKING AREA

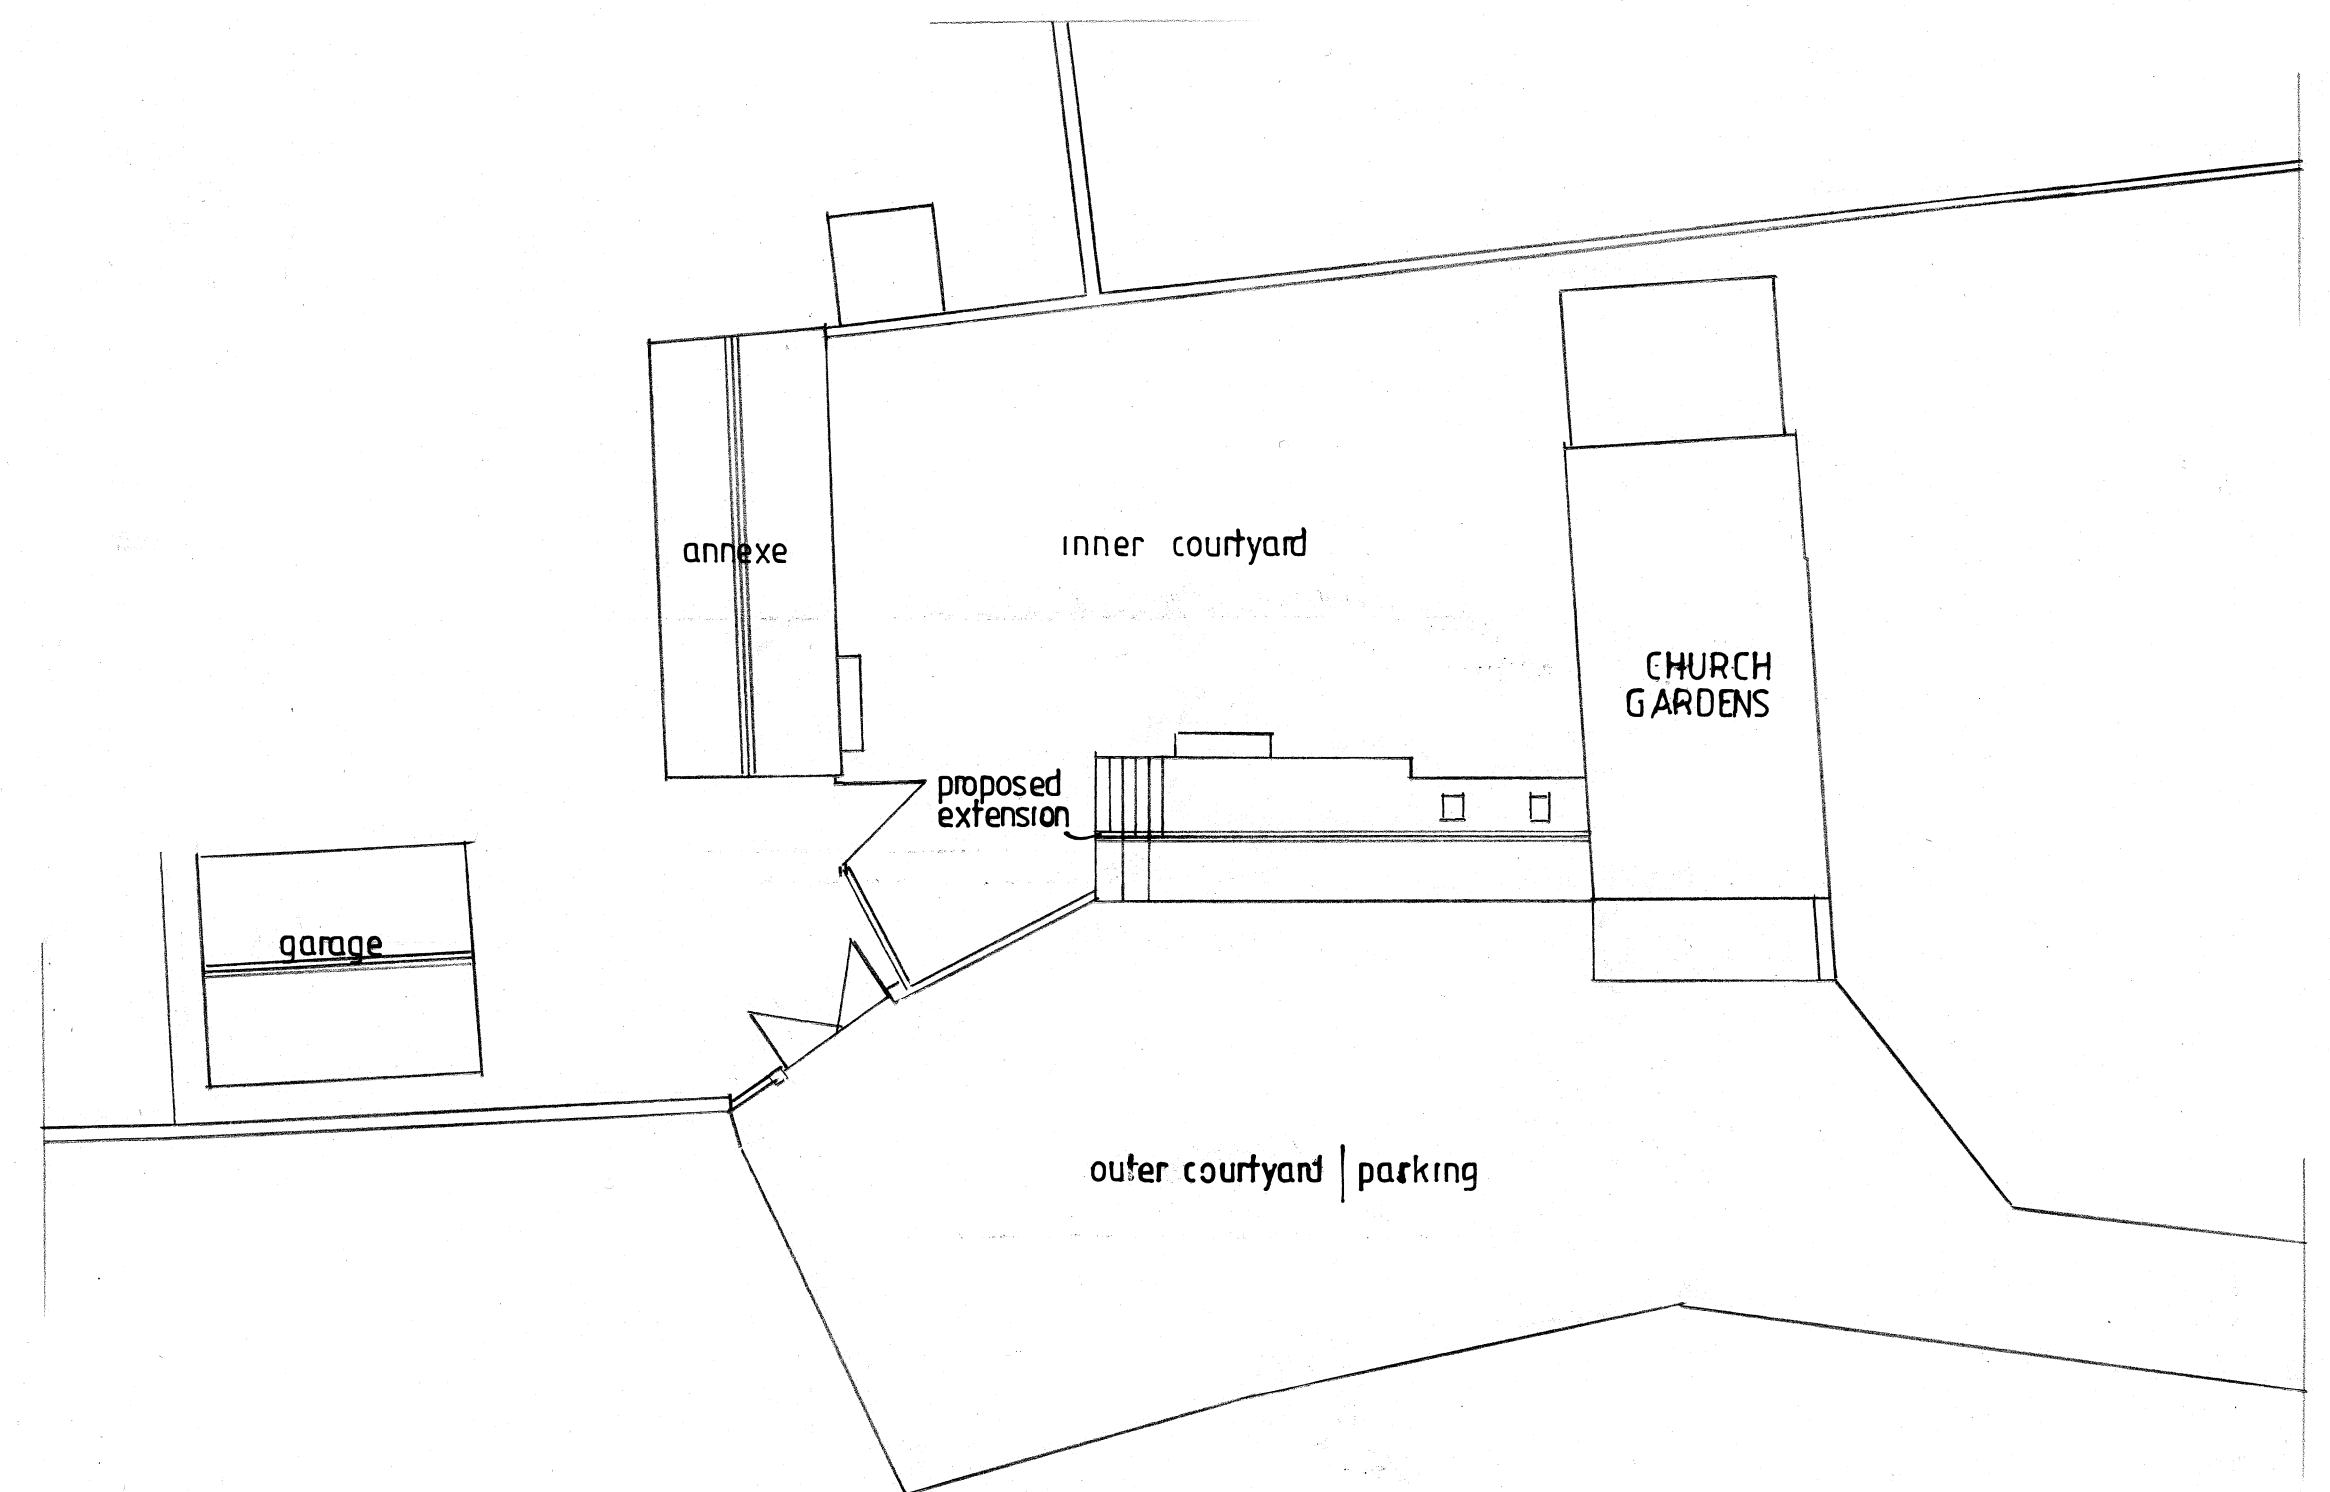

PART SITE PLAN 1:200

 

homeplans

Church Gardens, Church Hill, Harefield, Middlesex UB9 6DU

T: 01895 822488
E: patrick@homeplansharefield.com
W: www.homeplansharefield.com



CLIENT: MR & MRS McHUGH

PROJECT: CHURCH GARDENS
CHURCH HILL, HAREFIELD

TITLE: DESIGN PROPOSAL • MUSIC ROOM EXTENSION
PLANS & ELEVATIONS

ORG NO:
160019

DATE:
AUG 2017

SCALE:
1:50 / 1:100 AT A1

DRAWN: