

SCHEDULE OF BUILDING AREAS

Buildings within Orchard Area

Store 2 (timber framed under construction)	32.5 sq.m.
Store 3 (brick lean-to as original)	7.3 sq.m.
Annexe (brick structure rebuilt with tiled roof)	50.4 sq.m.
Garage (new brick structure with tiled roof)	42.0 sq.m.

Total area of existing buildings 132.2 sq.m.


Proposed Outbuilding 78.0 sq.m.

Total area of existing and proposed buildings 210.20 sq.m.

Buildings within Kitchen Garden

Polytunnel (plastic enclosure - area not included)	
Tank Store (semi-sunken water harvesting store)	10.0sq.m.

Total area of buildings 10.0 sq.m.

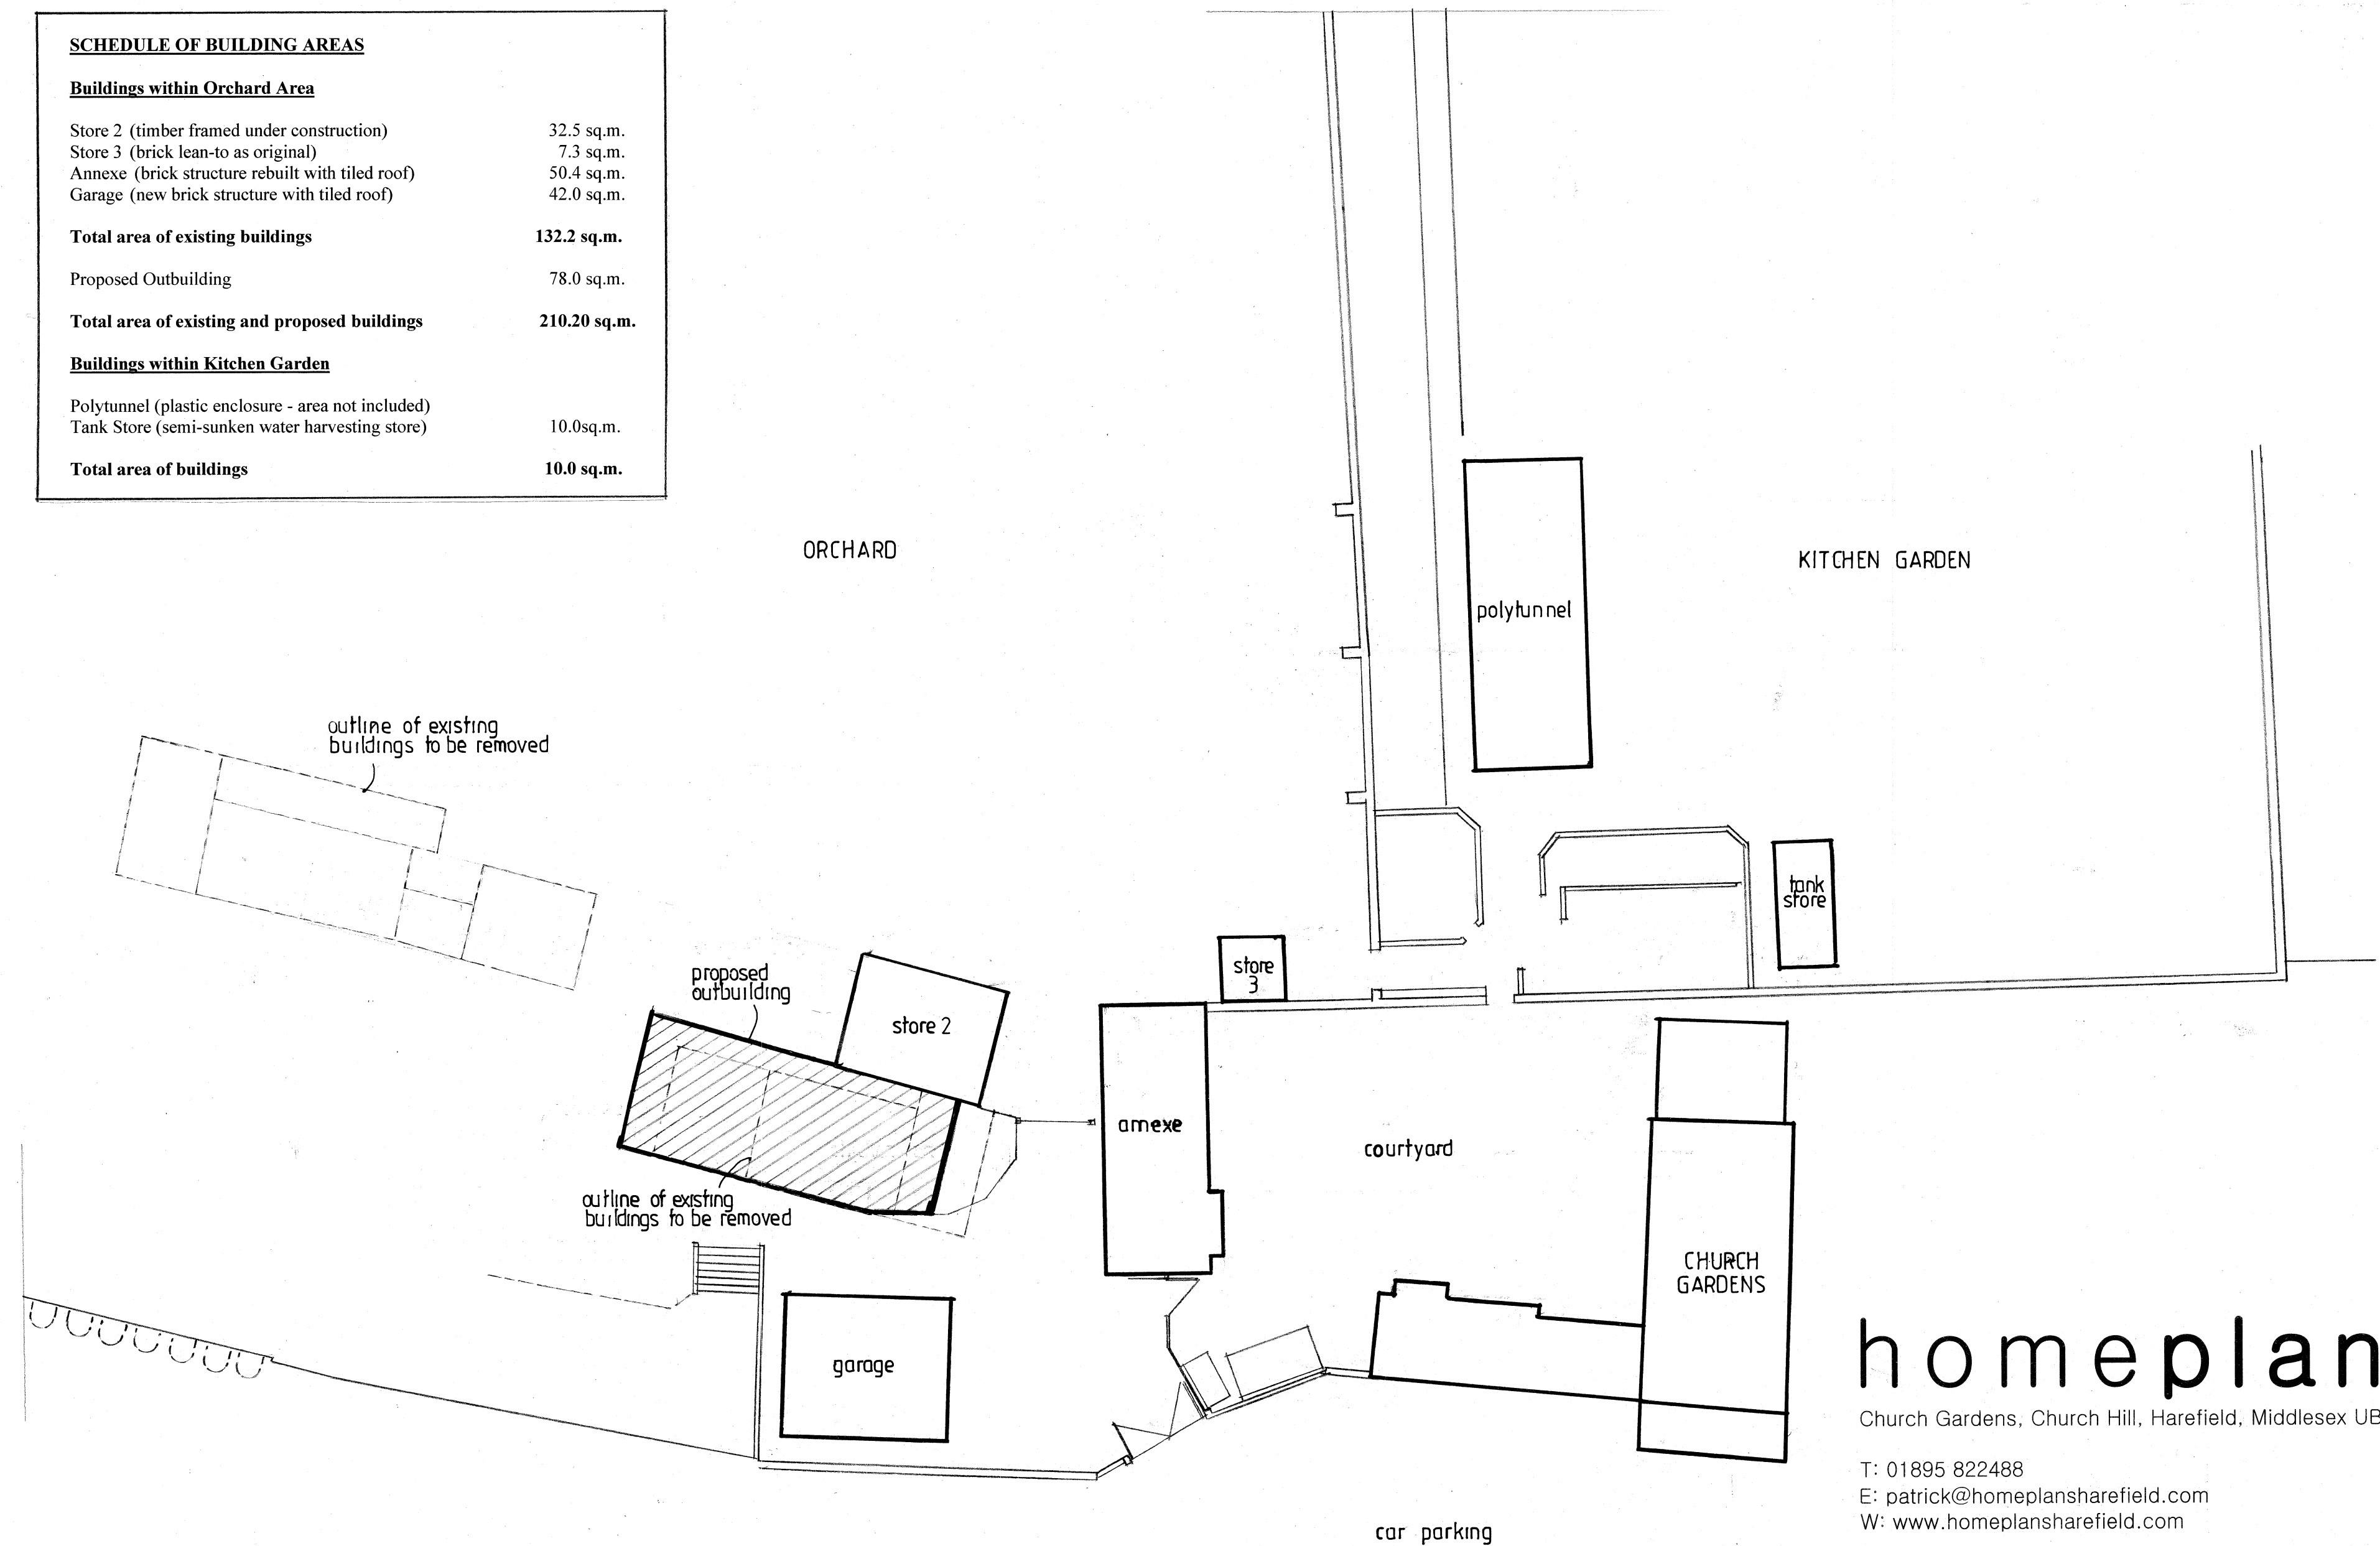


PART SITE LAYOUT PLAN 1:200



homeplans

Church Gardens, Church Hill, Harefield, Middlesex UB9 6DU

T: 01895 822488
E: patrick@homeplansharefield.com
W: www.homeplansharefield.com

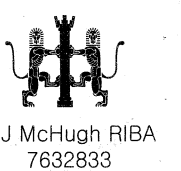

CLIENT: MR & MRS McHUGH

PROJECT: CHURCH GARDENS
CHURCH HILL, HAREFIELD

TITLE: DESIGN PROPOSAL - OUTBUILDING
PART SITE PLAN

DRG NO:
1600|21

DATE:
SEPT. 2017

SCALE:
1:200 AT A2

DRAWN:

A