

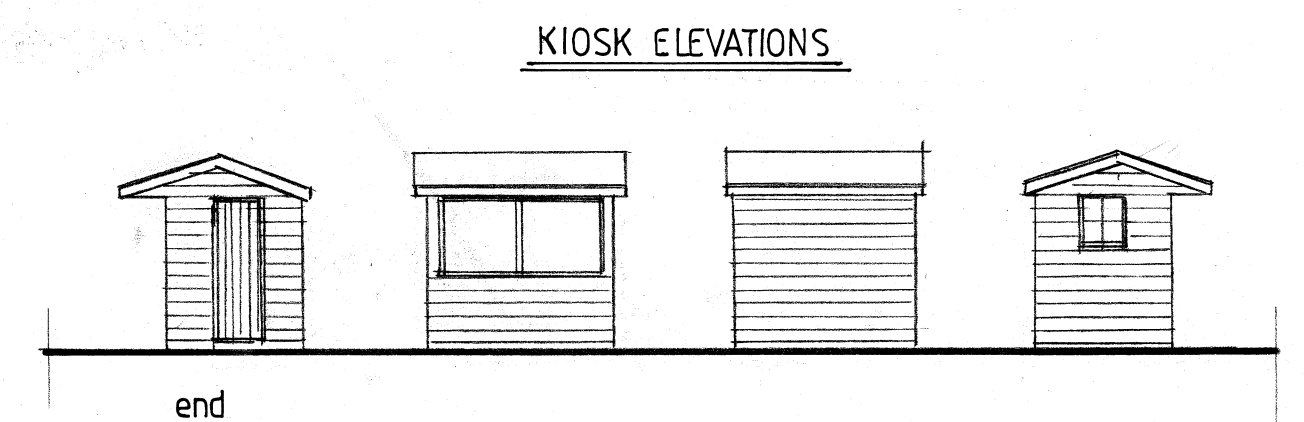
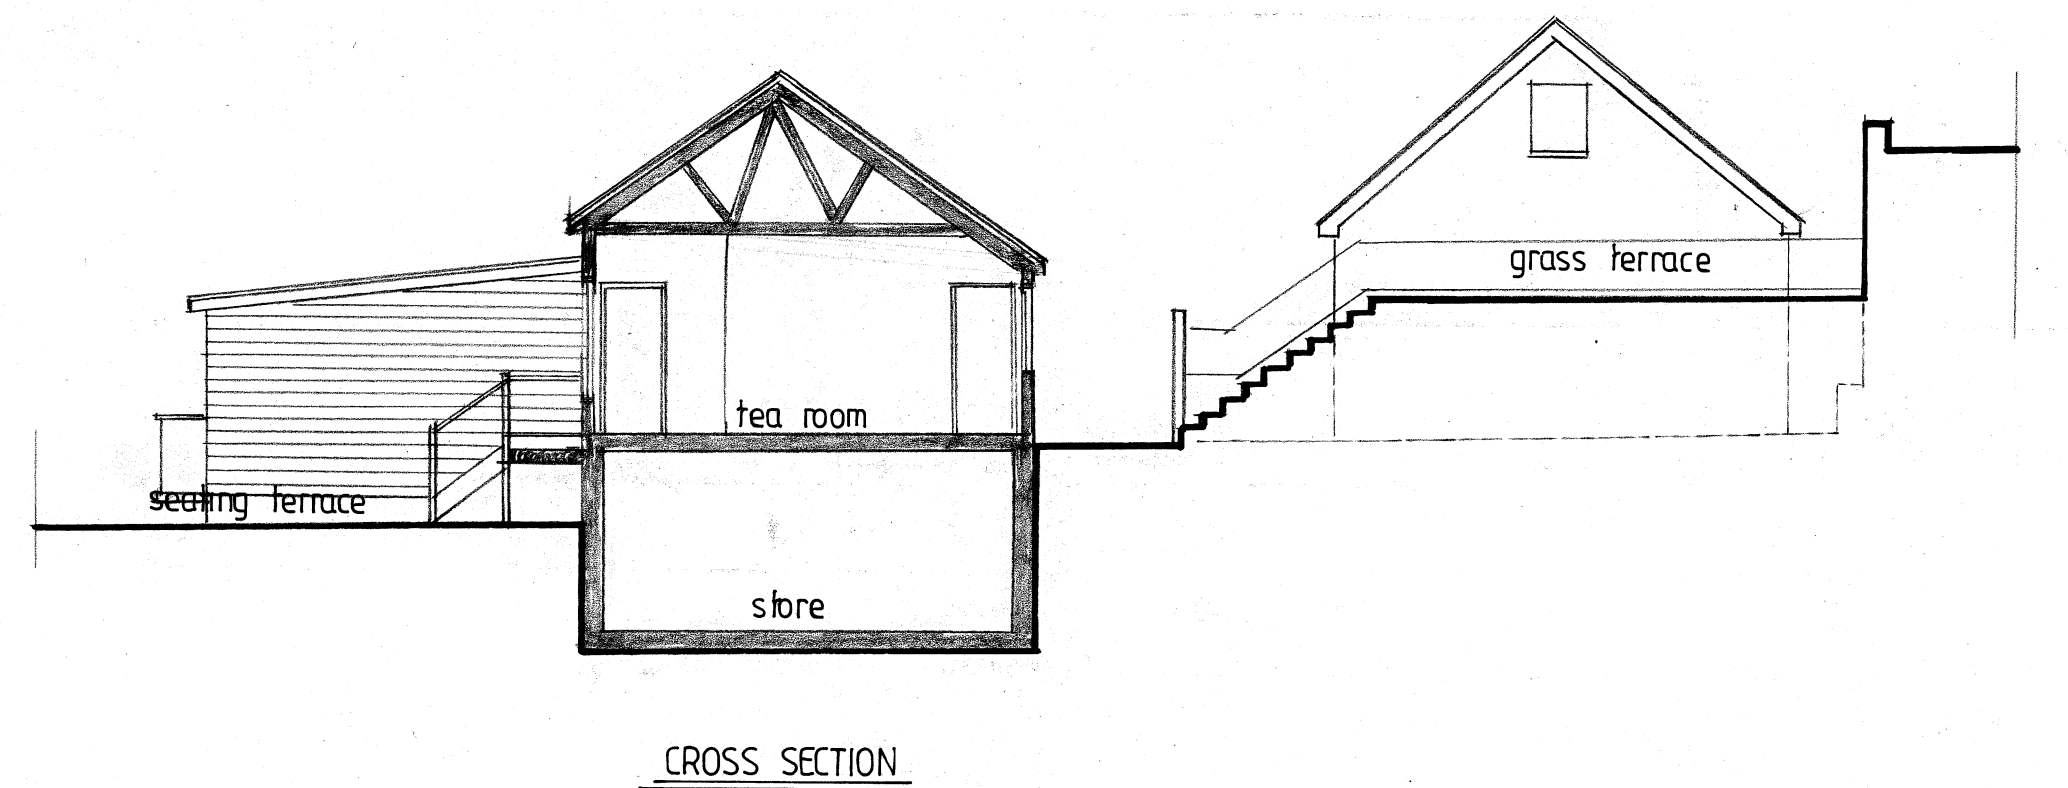
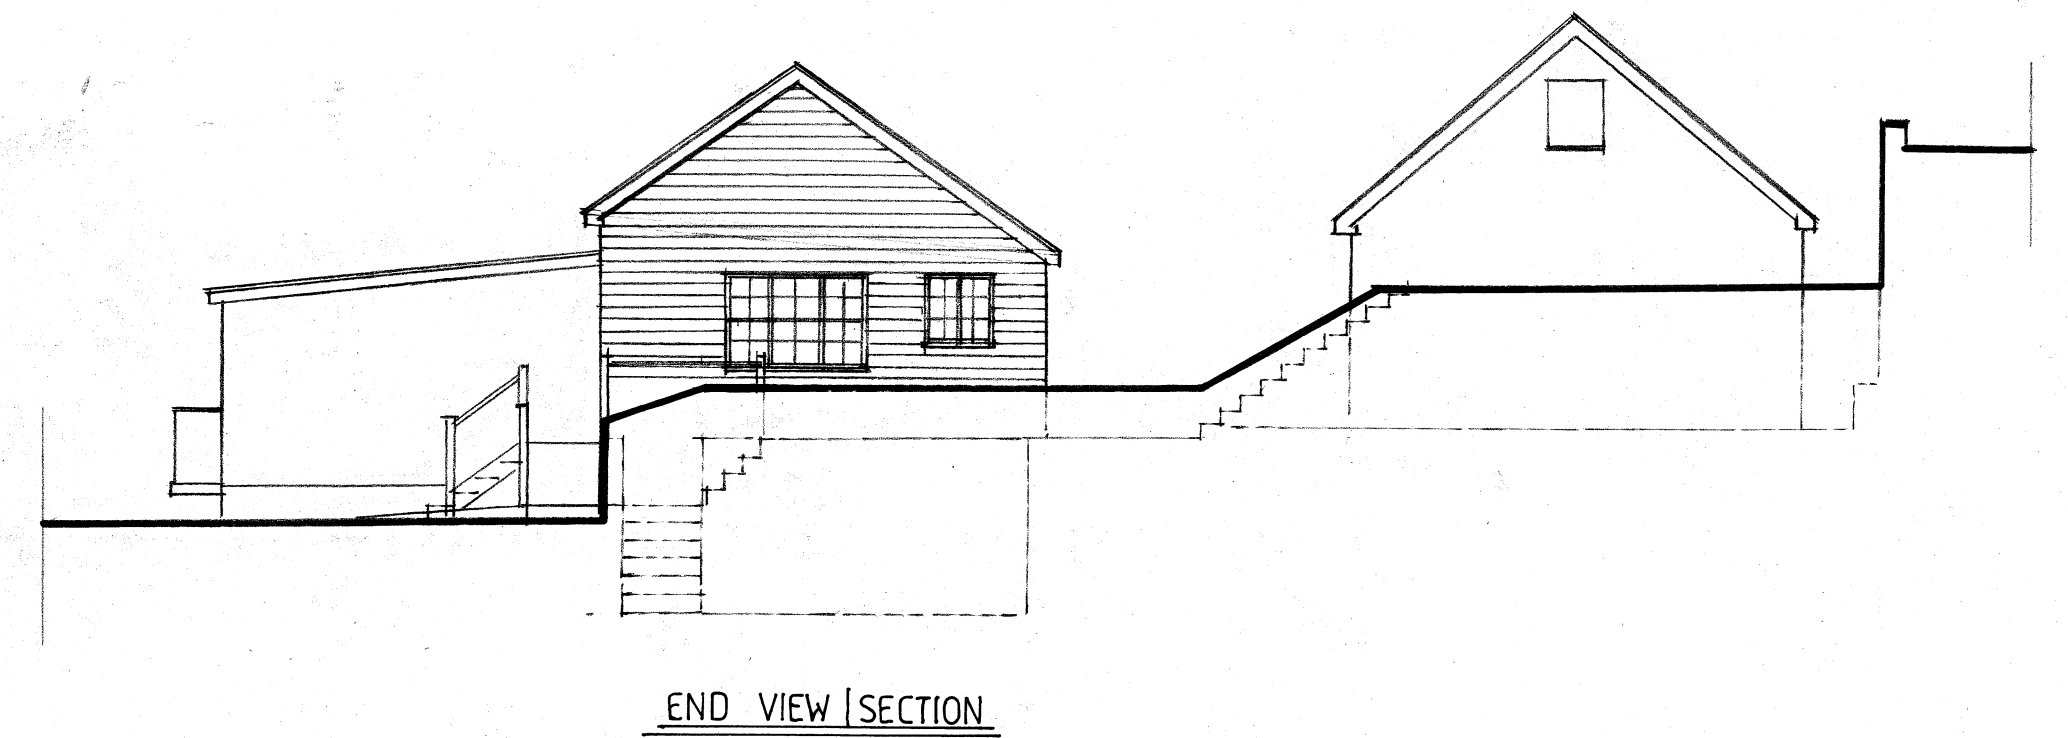
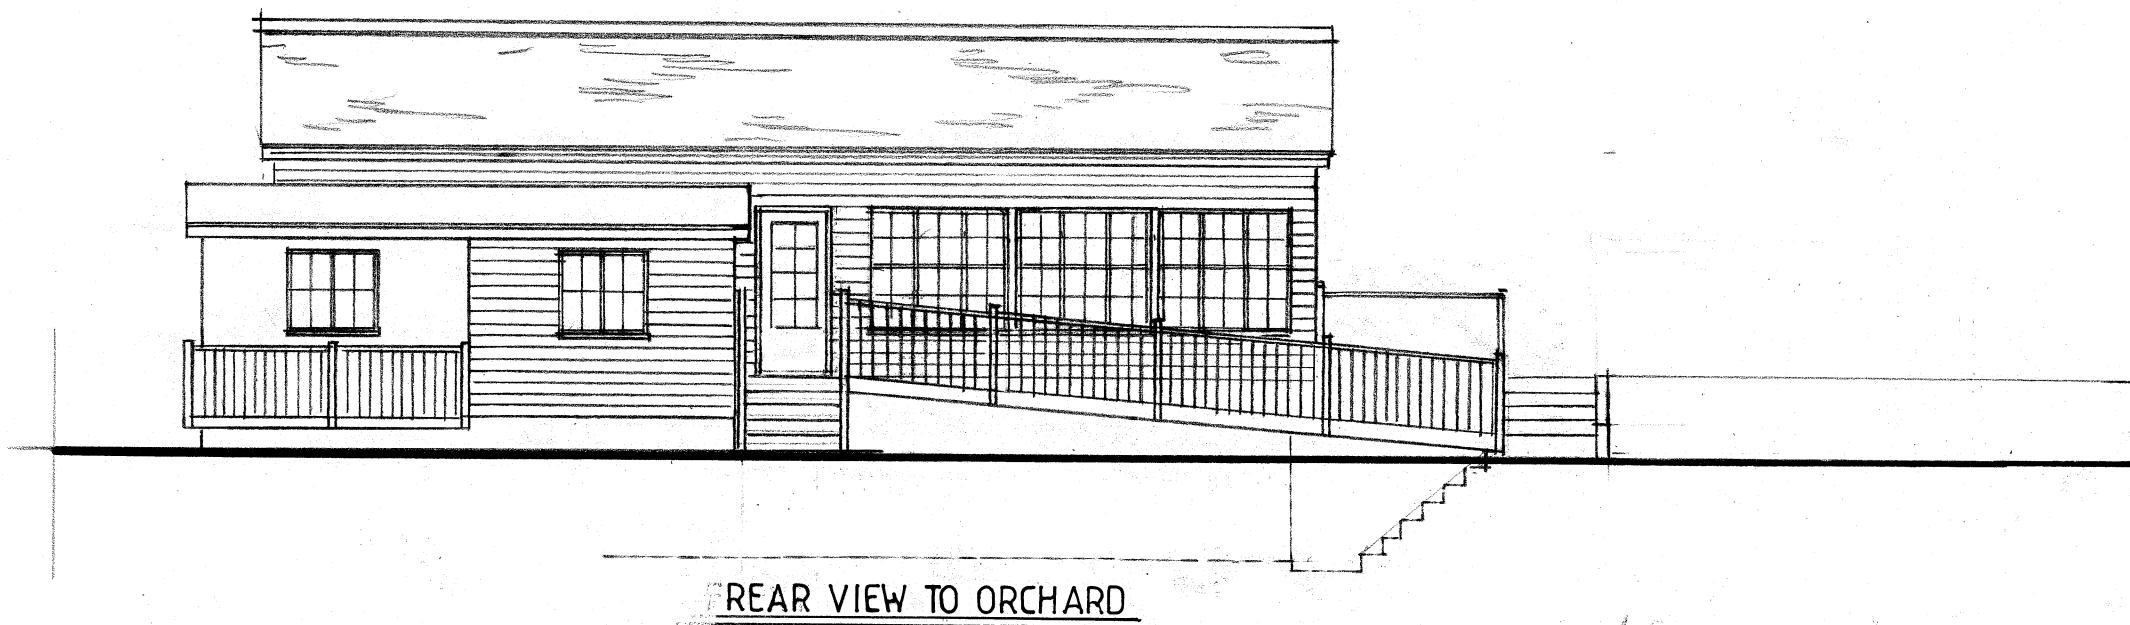
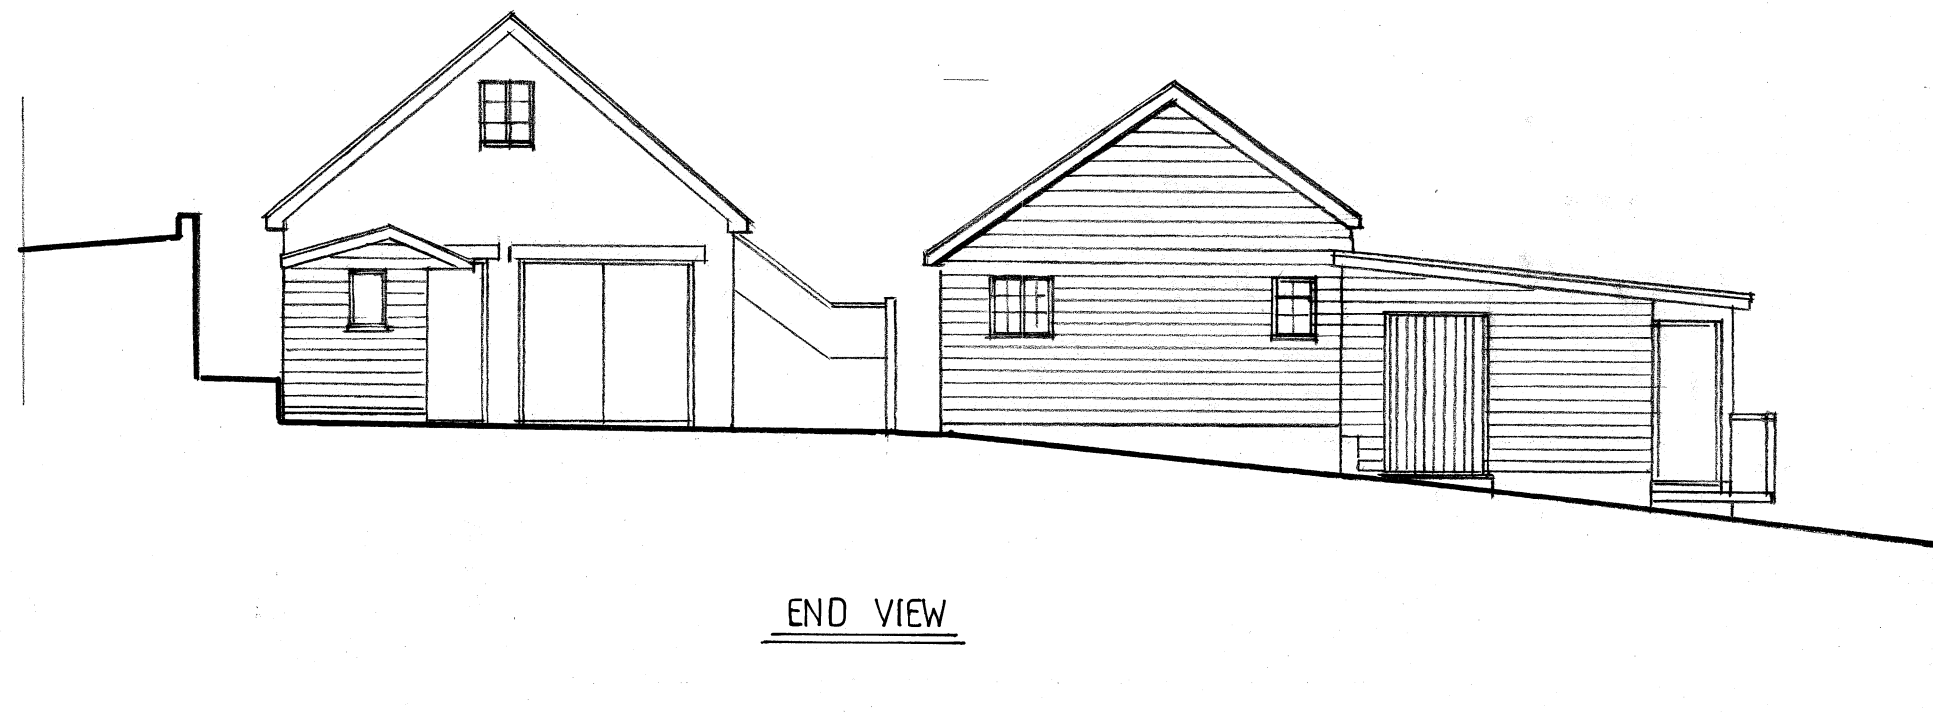


REVISION:	DATE:	NOTE:
A	Oct. 2020	Design amended

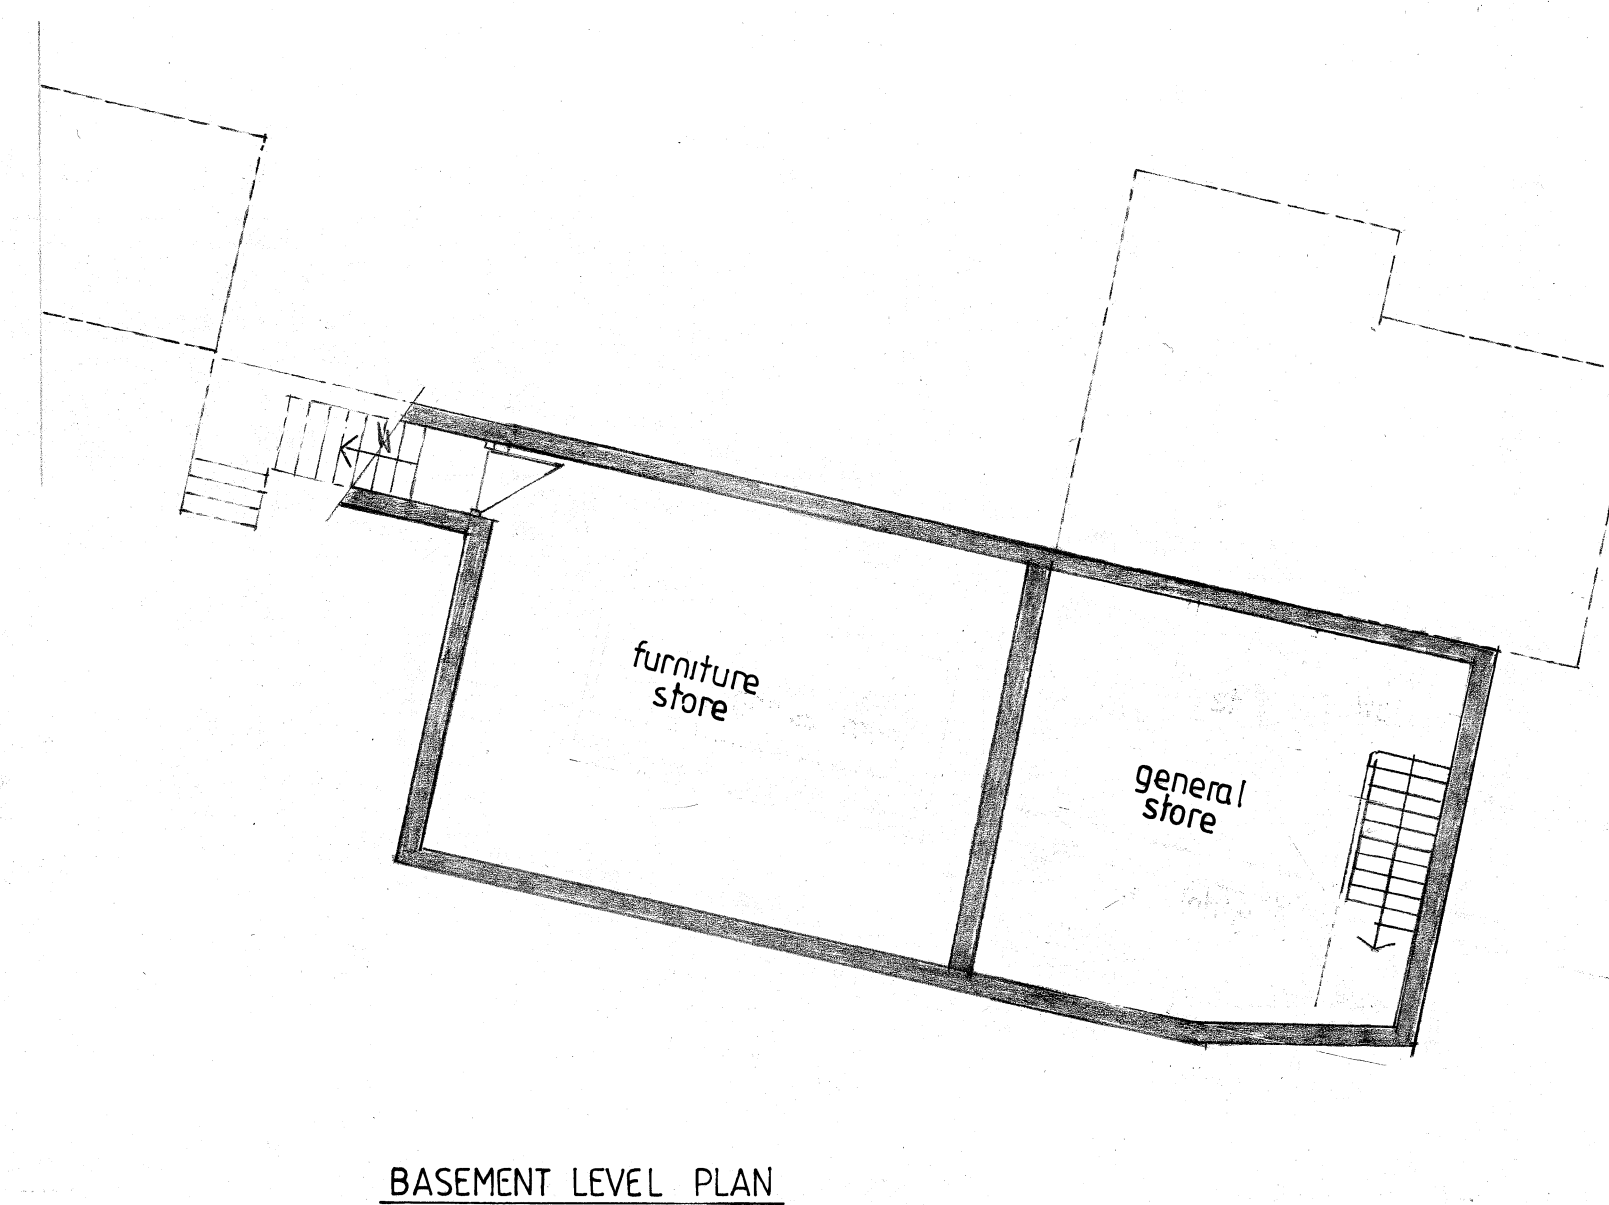

Schedule of external materials
External Walls 175mm Black Barn Timber Cladding fixed horizontally
Windows and Doors Traditional style casement frames in hard wood painted
Roof Redland Rosemary plain clay tiles with terracotta ridges Softwood fascias, soffits and barge boards stained black
External Ramp Treated timber platform and balustrading
Terrace Stone paving

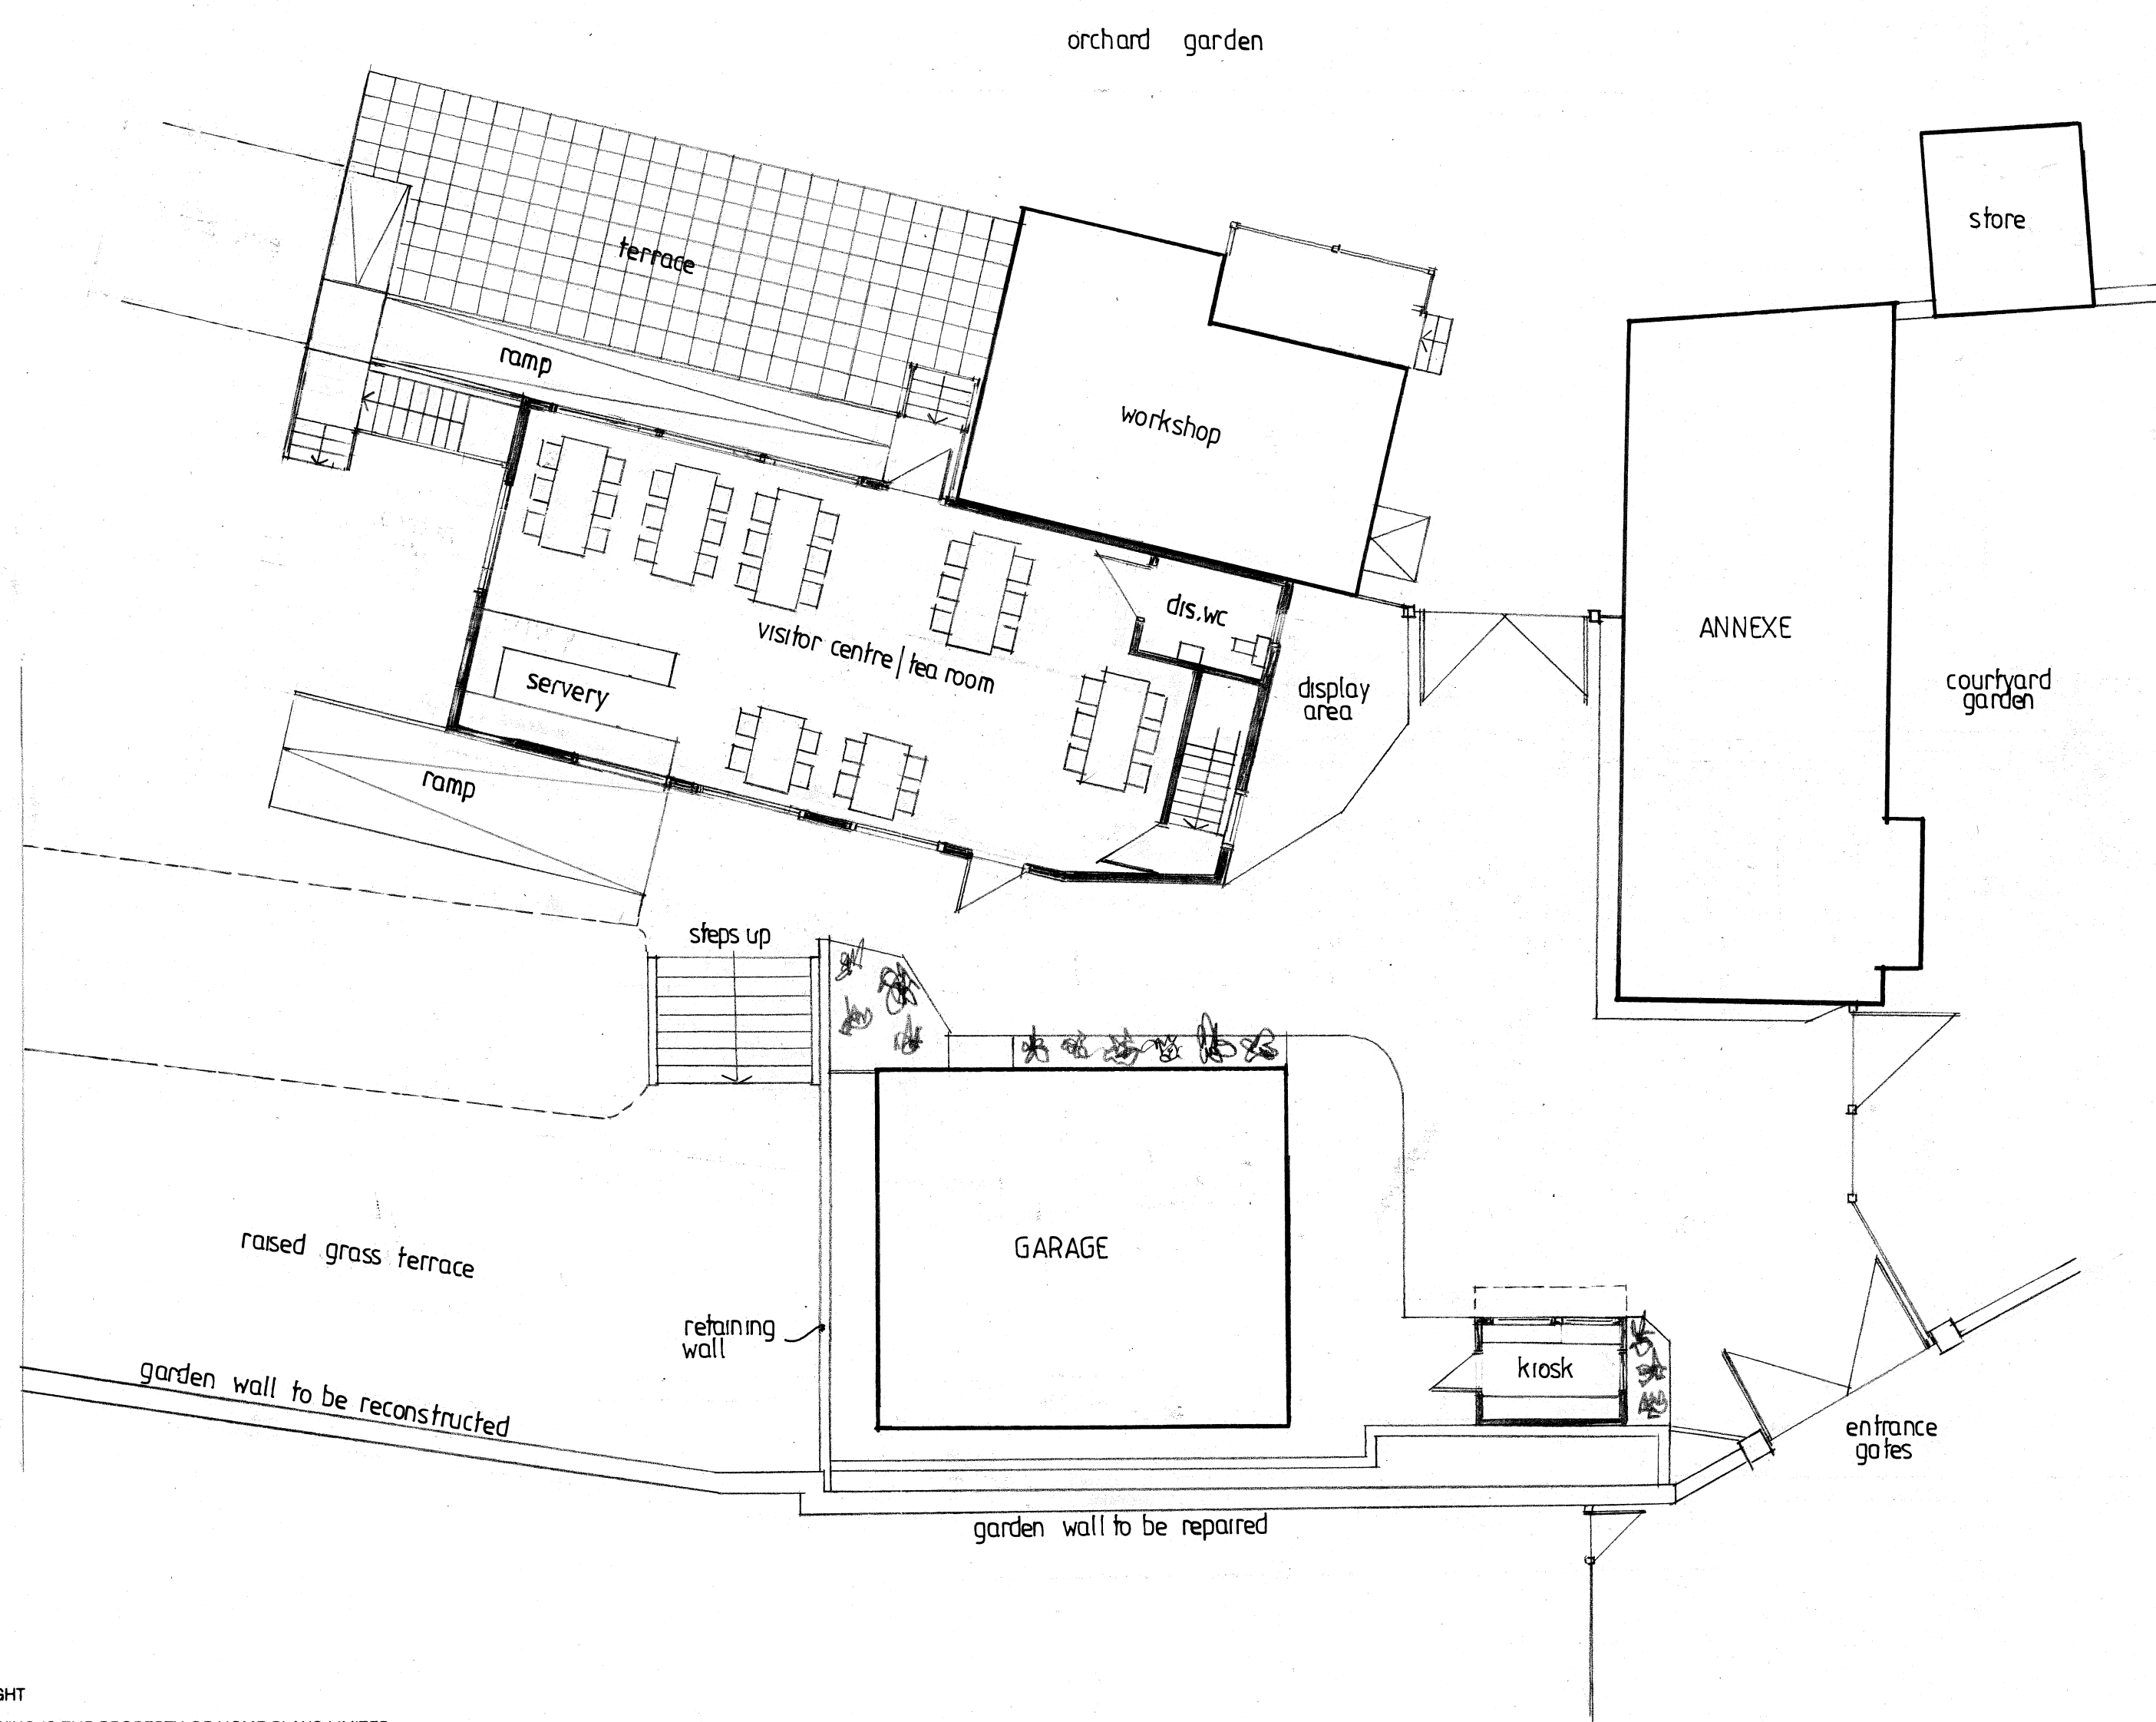

homeplans

Church Gardens, Church Hill, Harefield, Middlesex UB9 6DU

T: 01895 822488
E: patrick@homeplansharefield.com
W: www.homeplansharefield.com



CLIENT: MR & MRS MCHUGH

PROJECT: 'CHURCH GARDENS'
CHURCH HILL, HAREFIELD

TITLE:	DESIGN PROPOSAL - OUTBUILDING FLOOR PLANS & ELEVATIONS	DRG NO:	1600 32
DATE:	SEPT. 2020	SCALE:	1:100 AT A1
DRAWN:		DWG:	A