

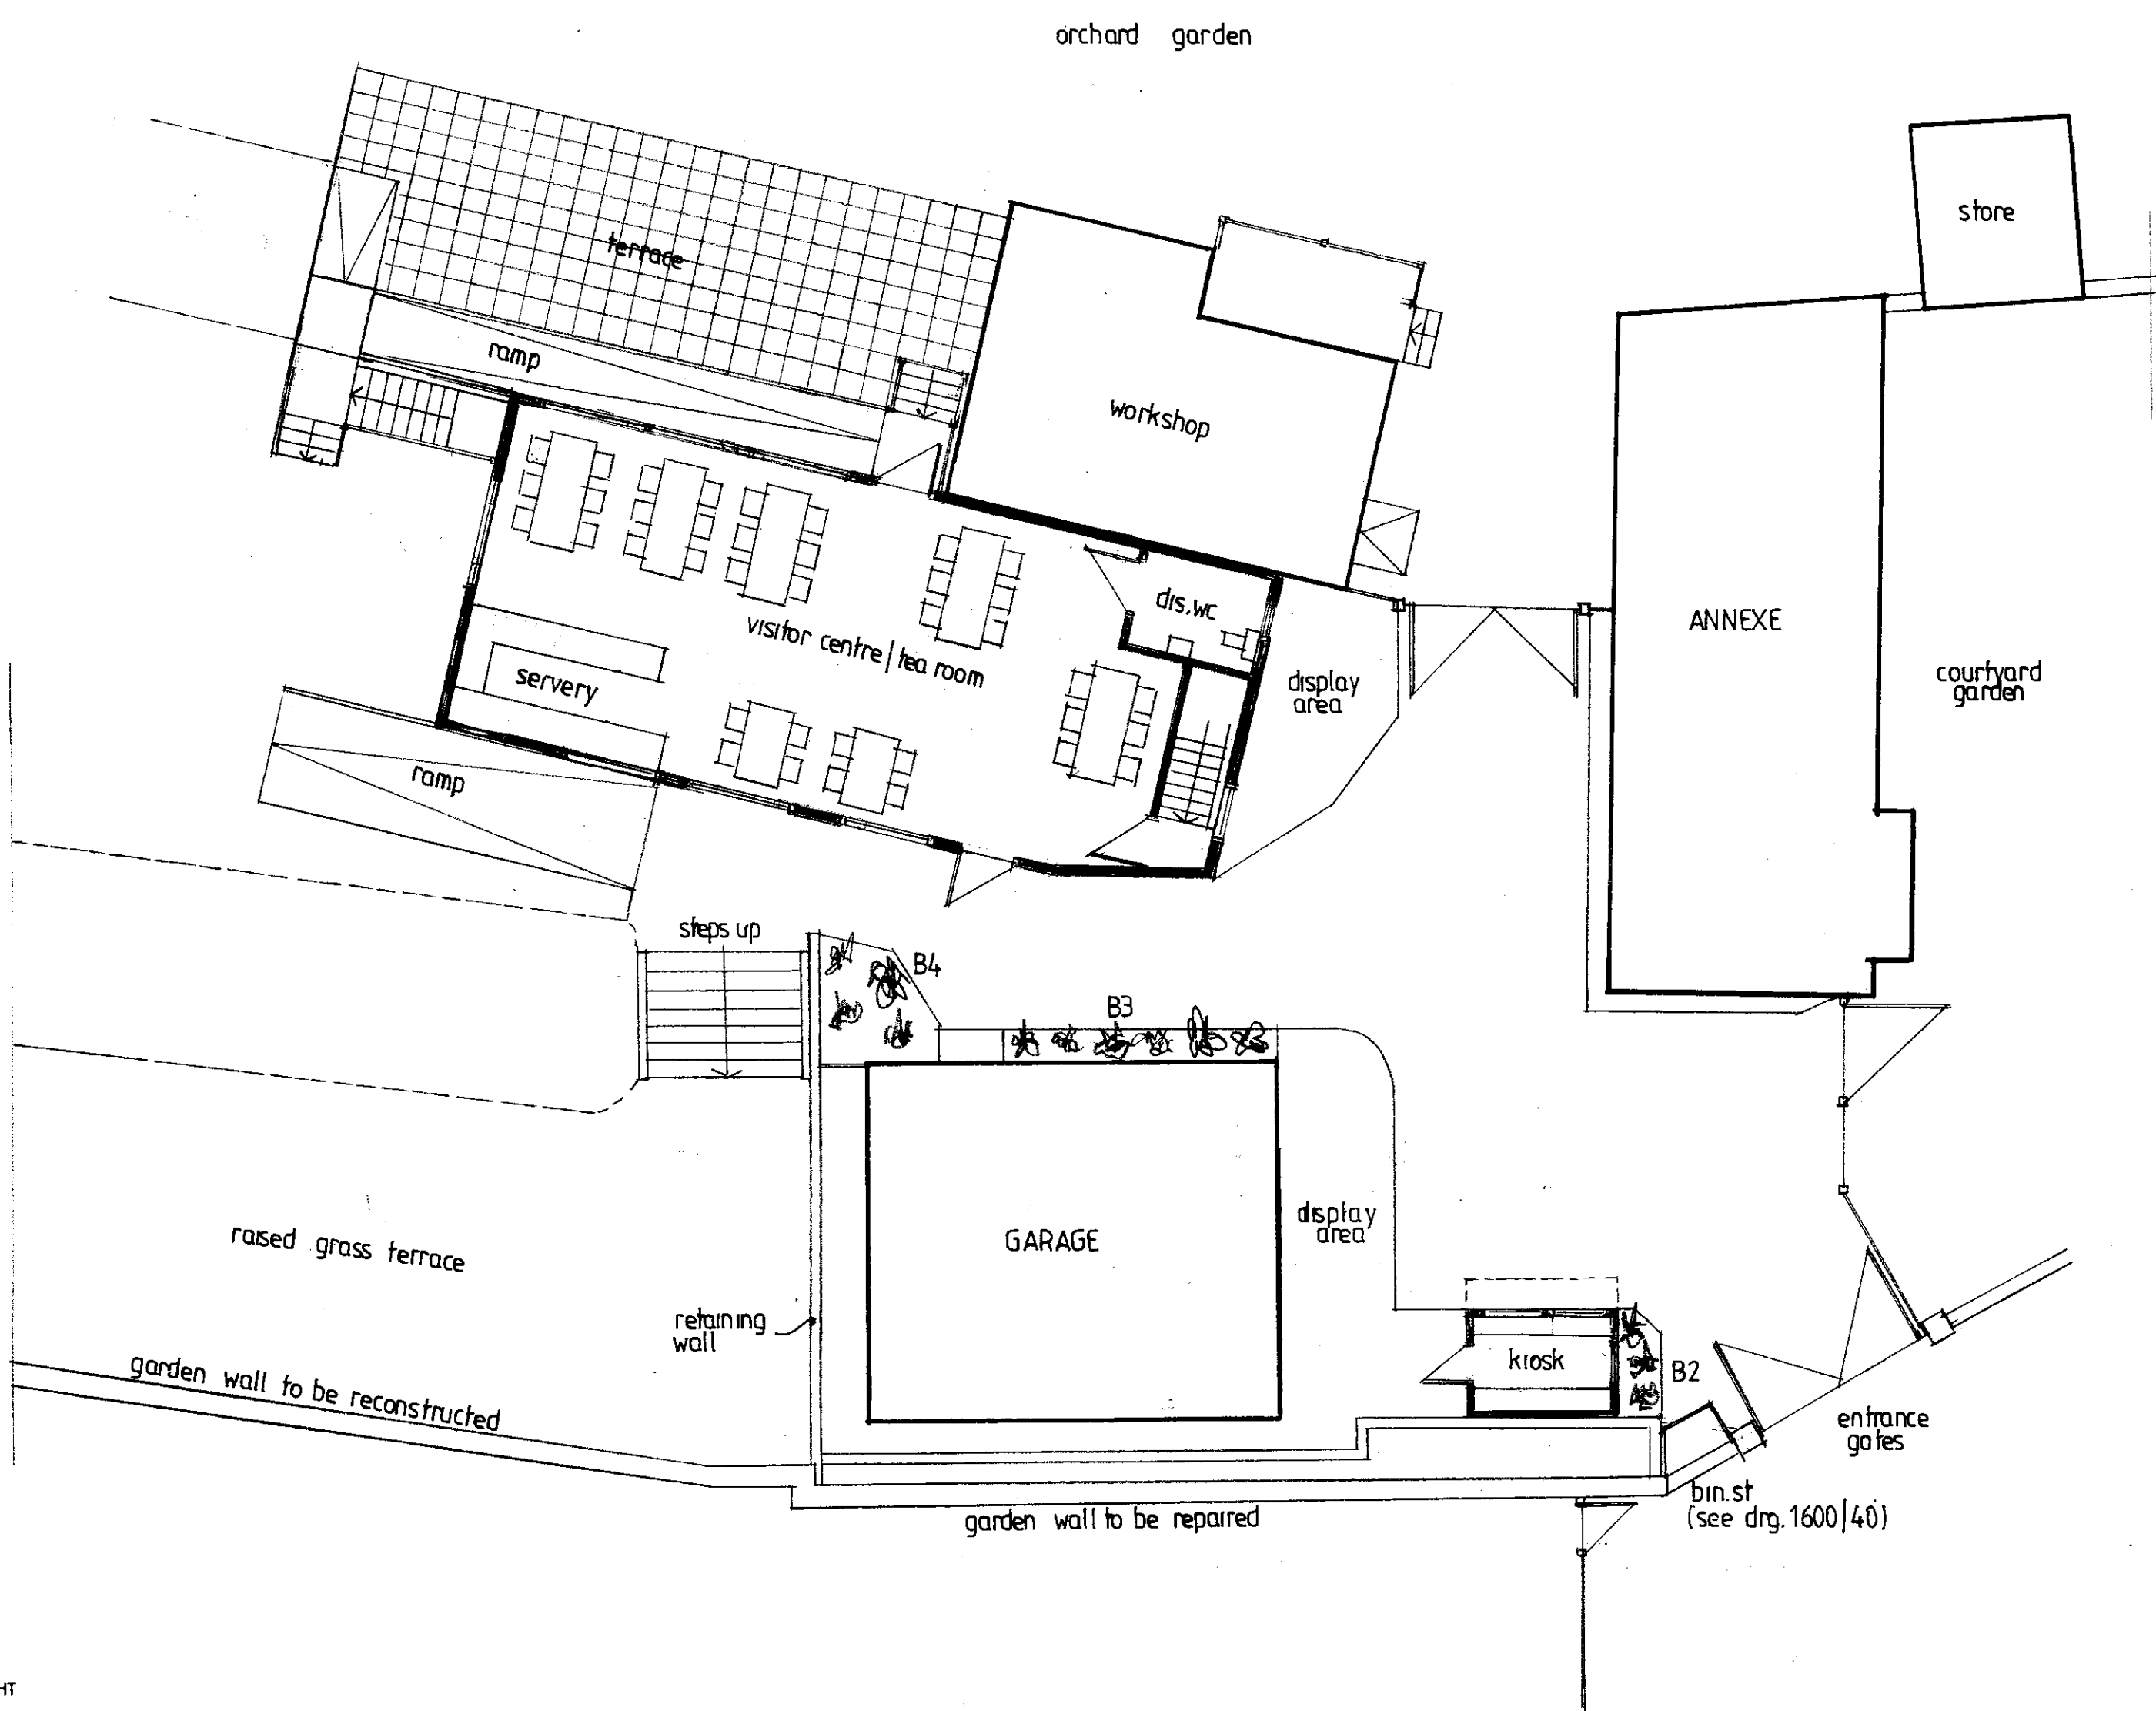
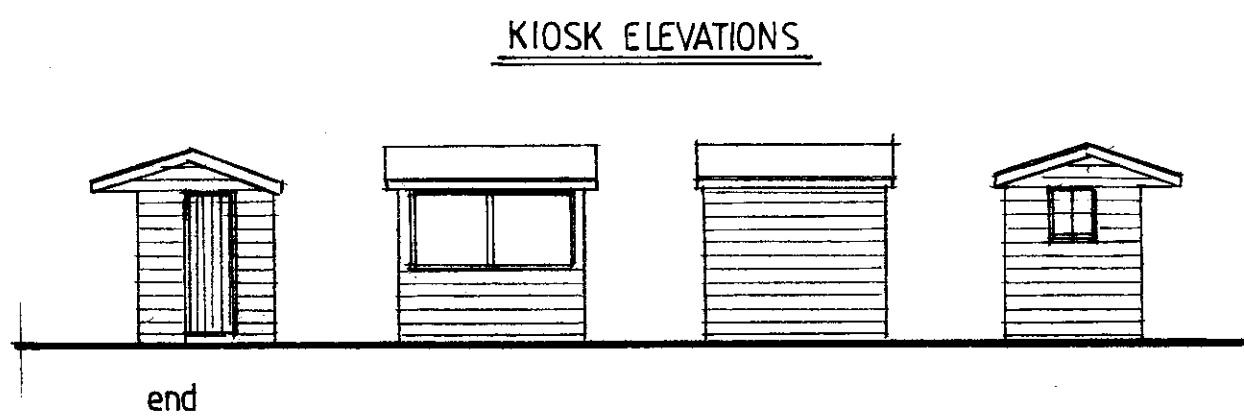
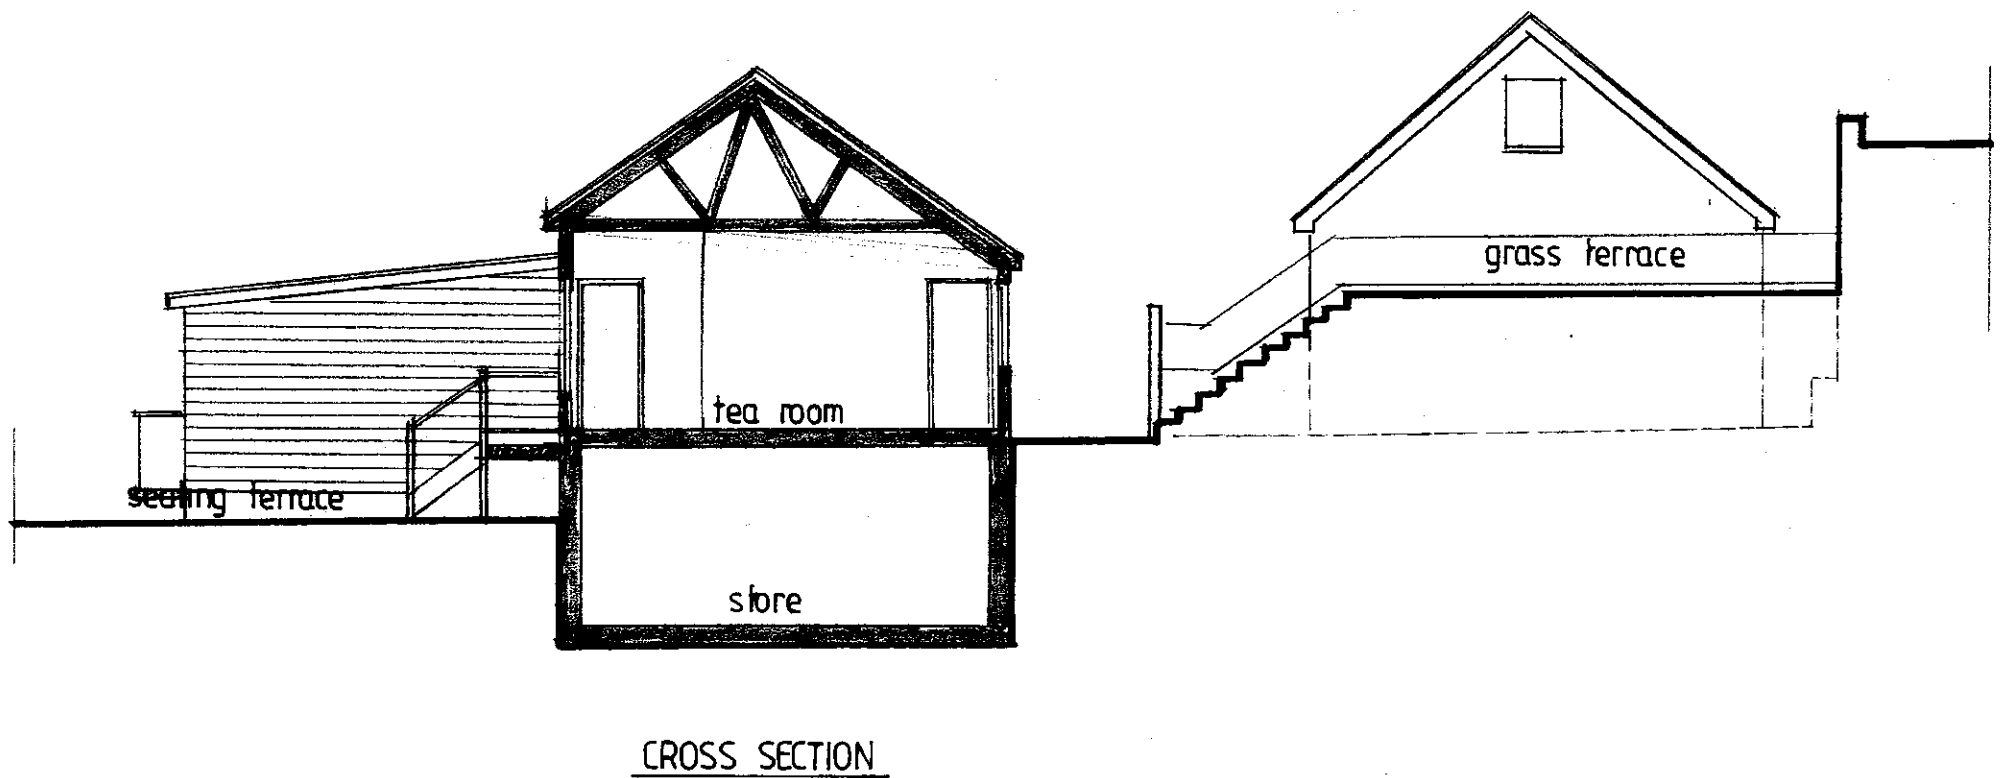
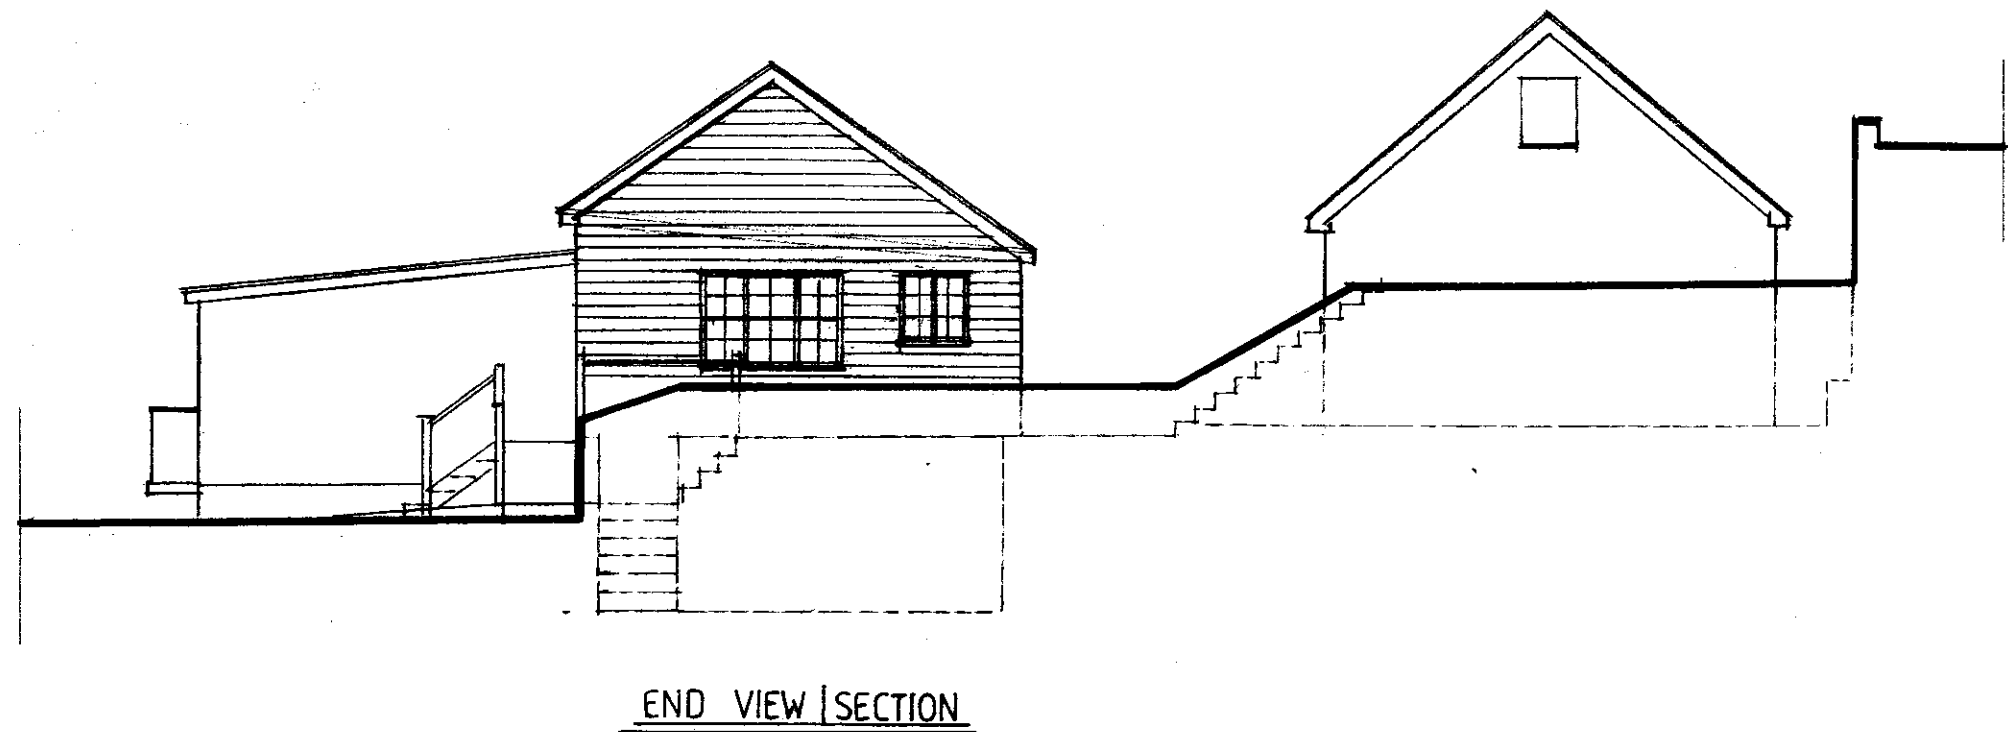
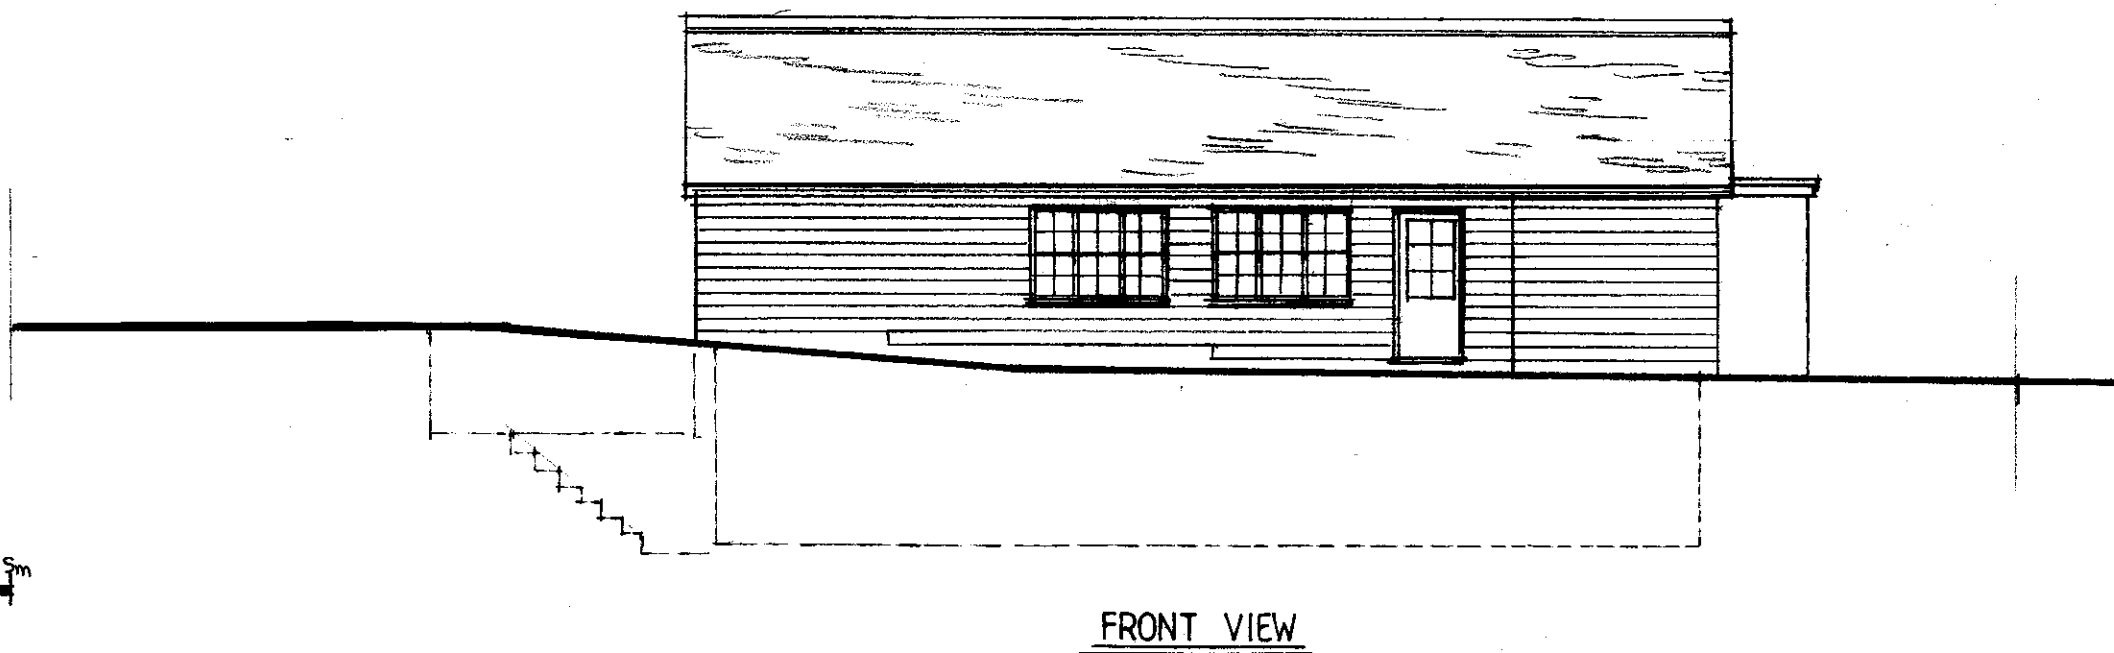
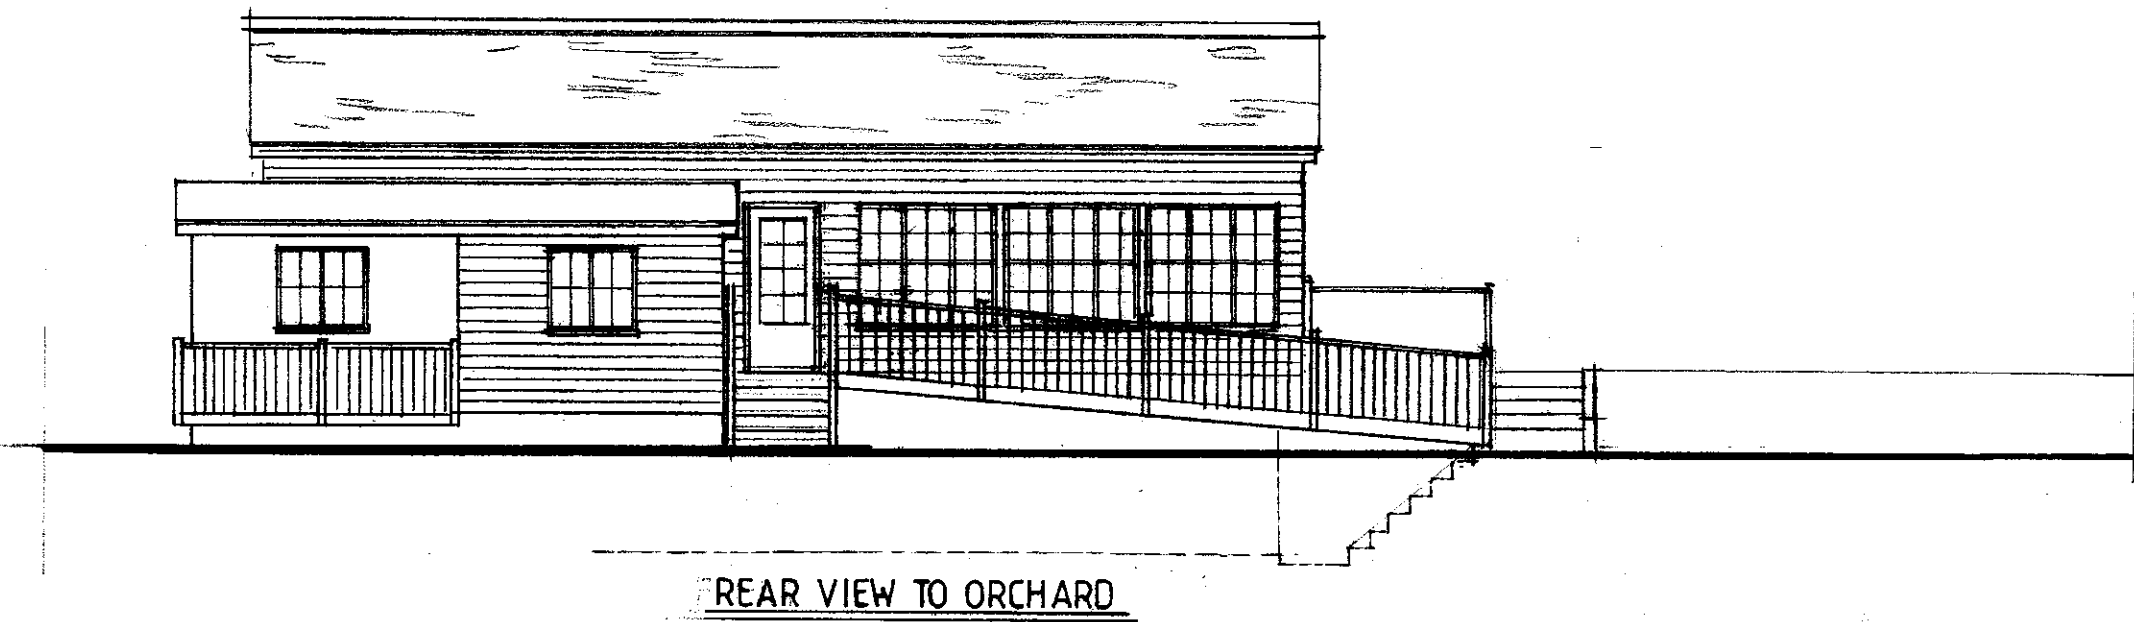


REVISION:	DATE:	NOTE:
A	Oct. 2020	Design amended
B	Mar 2021	Bin st. added

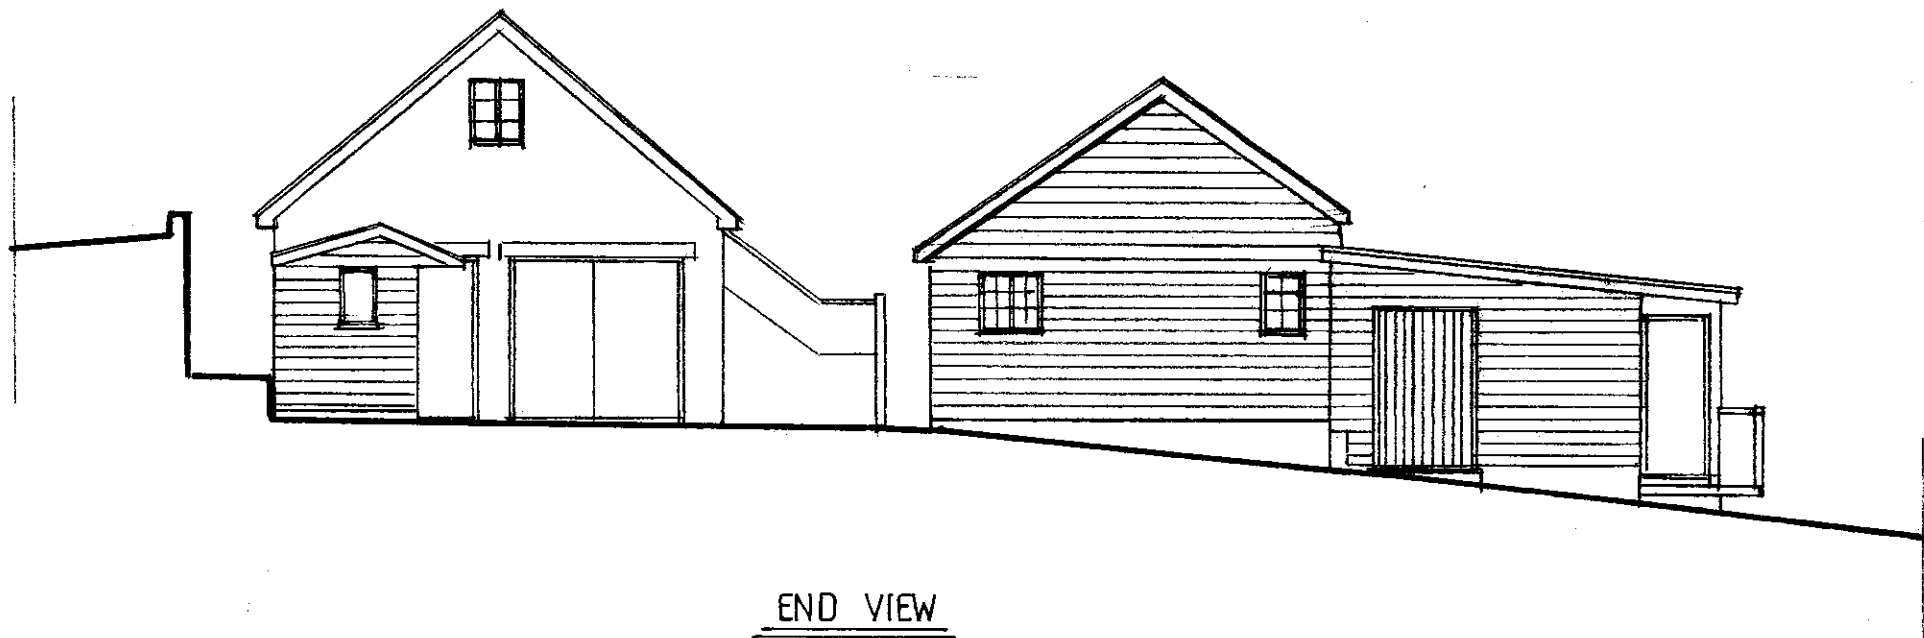

Schedule of external materials
External Walls 175mm Black Barn Timber Cladding fixed horizontally
Windows and Doors Traditional style casement frames in hard wood painted
Roof Redland Rosemary plain clay tiles with terracotta ridges Softwood fascias, soffits and barge boards stained black
External Ramp Treated timber platform and balustrading
Terrace Stone paving

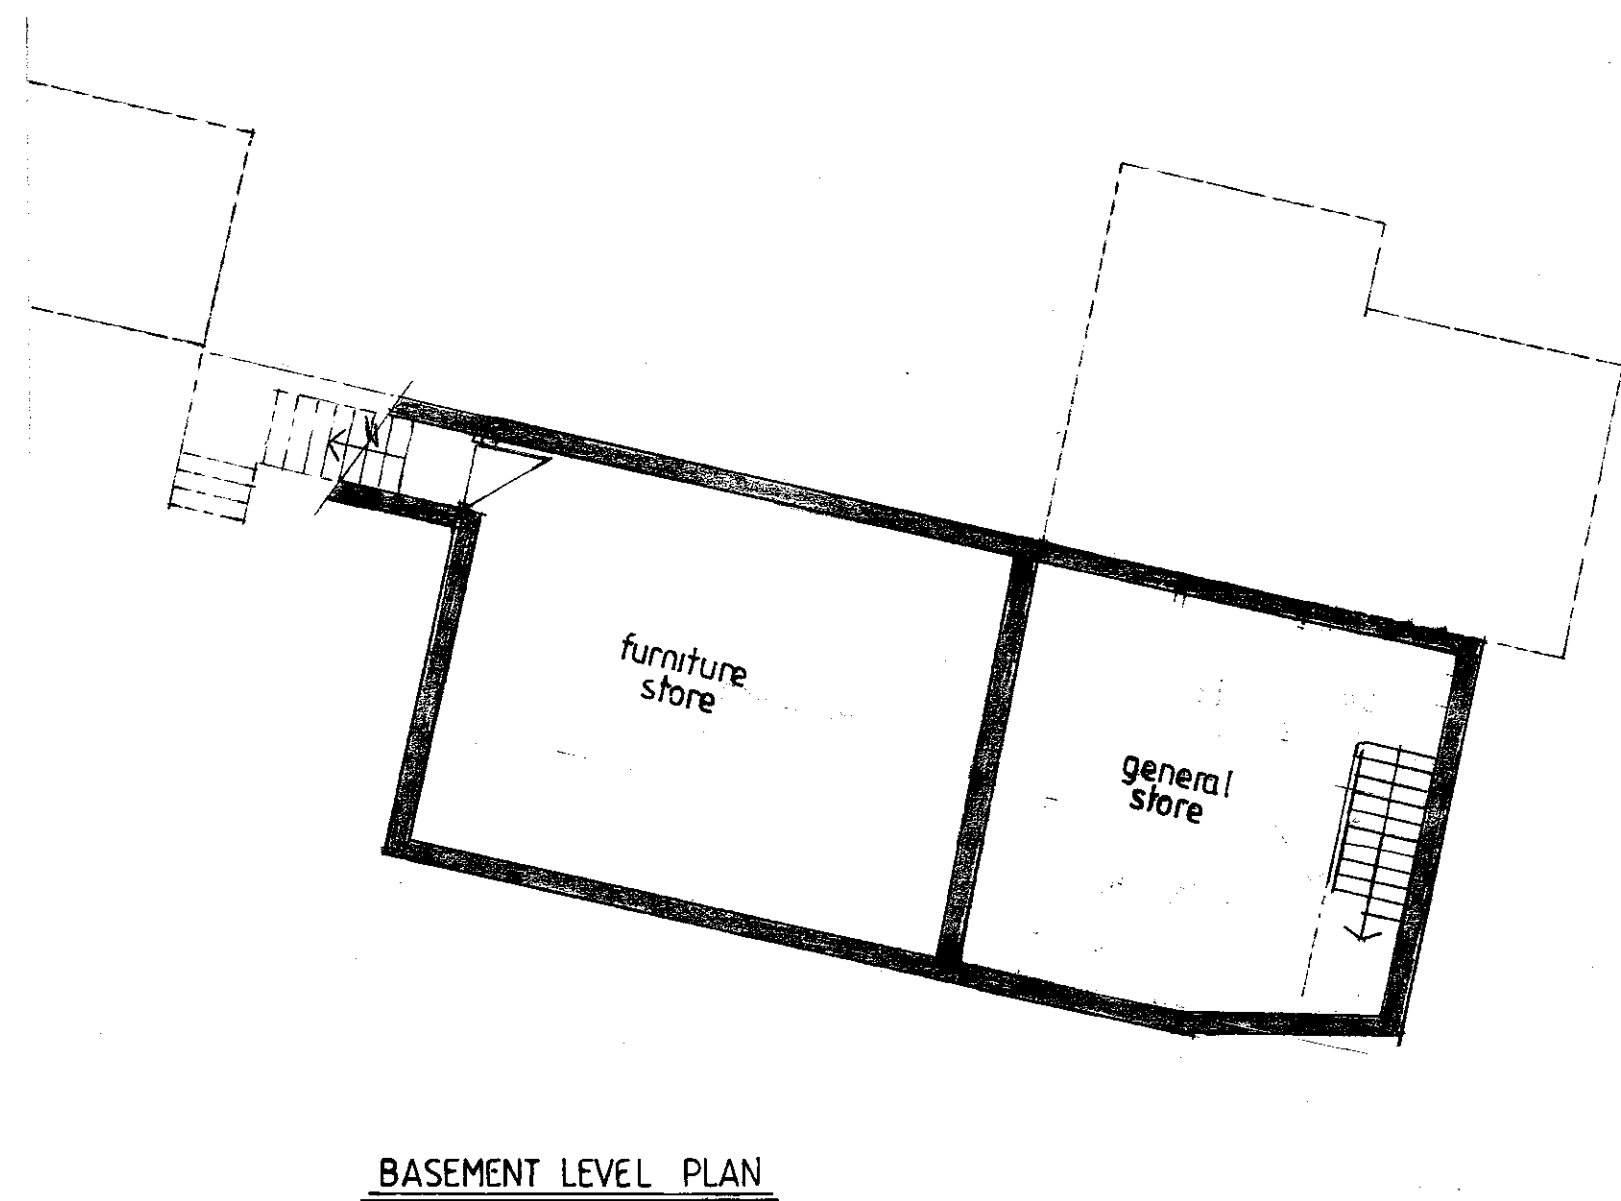

homeplans

Church Gardens, Church Hill, Harefield, Middlesex UB9 6DU

T: 01895 822488
E: patrick@homeplansharefield.com
W: www.homeplansharefield.com



CLIENT: MR & MRS McHUGH

PROJECT: 'CHURCH GARDENS'
CHURCH HILL, HAREFIELD

TITLE: DESIGN PROPOSAL - OUTBUILDING
FLOOR PLANS & ELEVATIONS

DWG NO:
1600|32

DATE:
SEPT. 2020

SCALE:
1:100 AT A1

DRAWN:

A B