
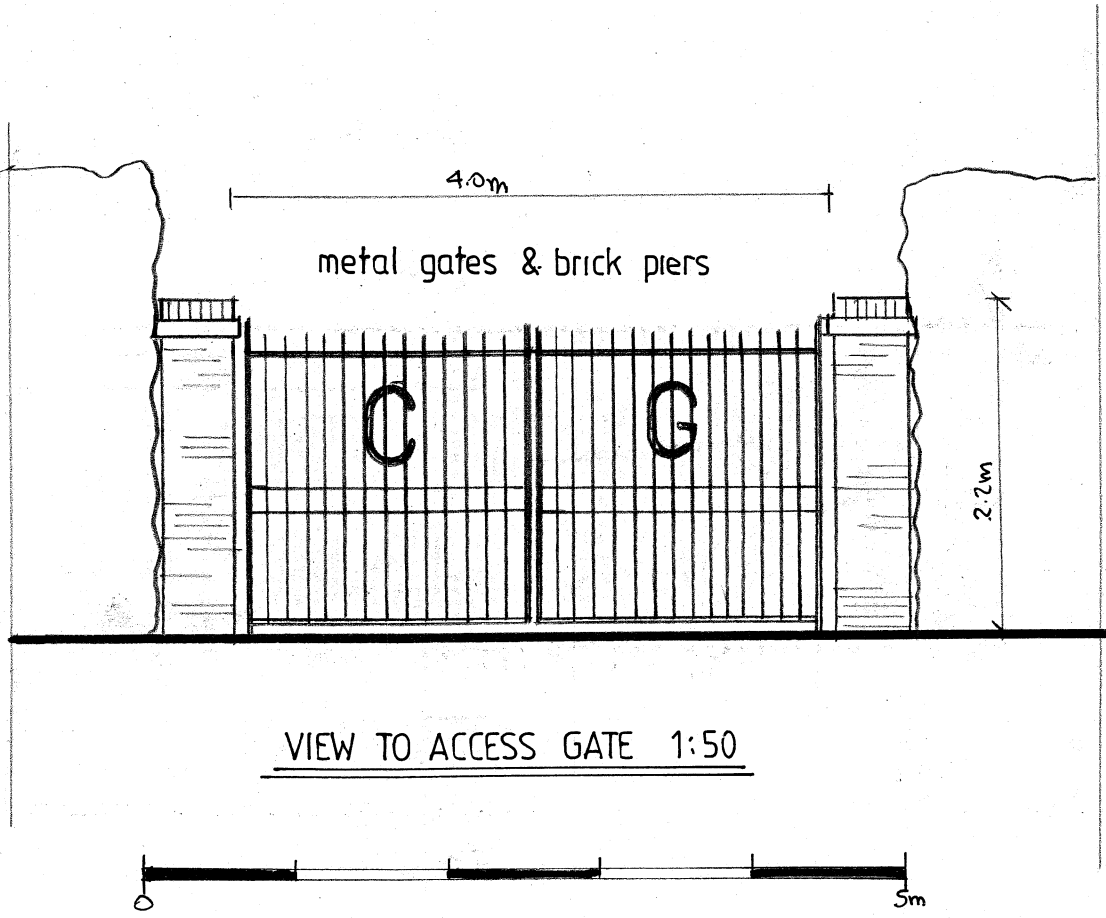


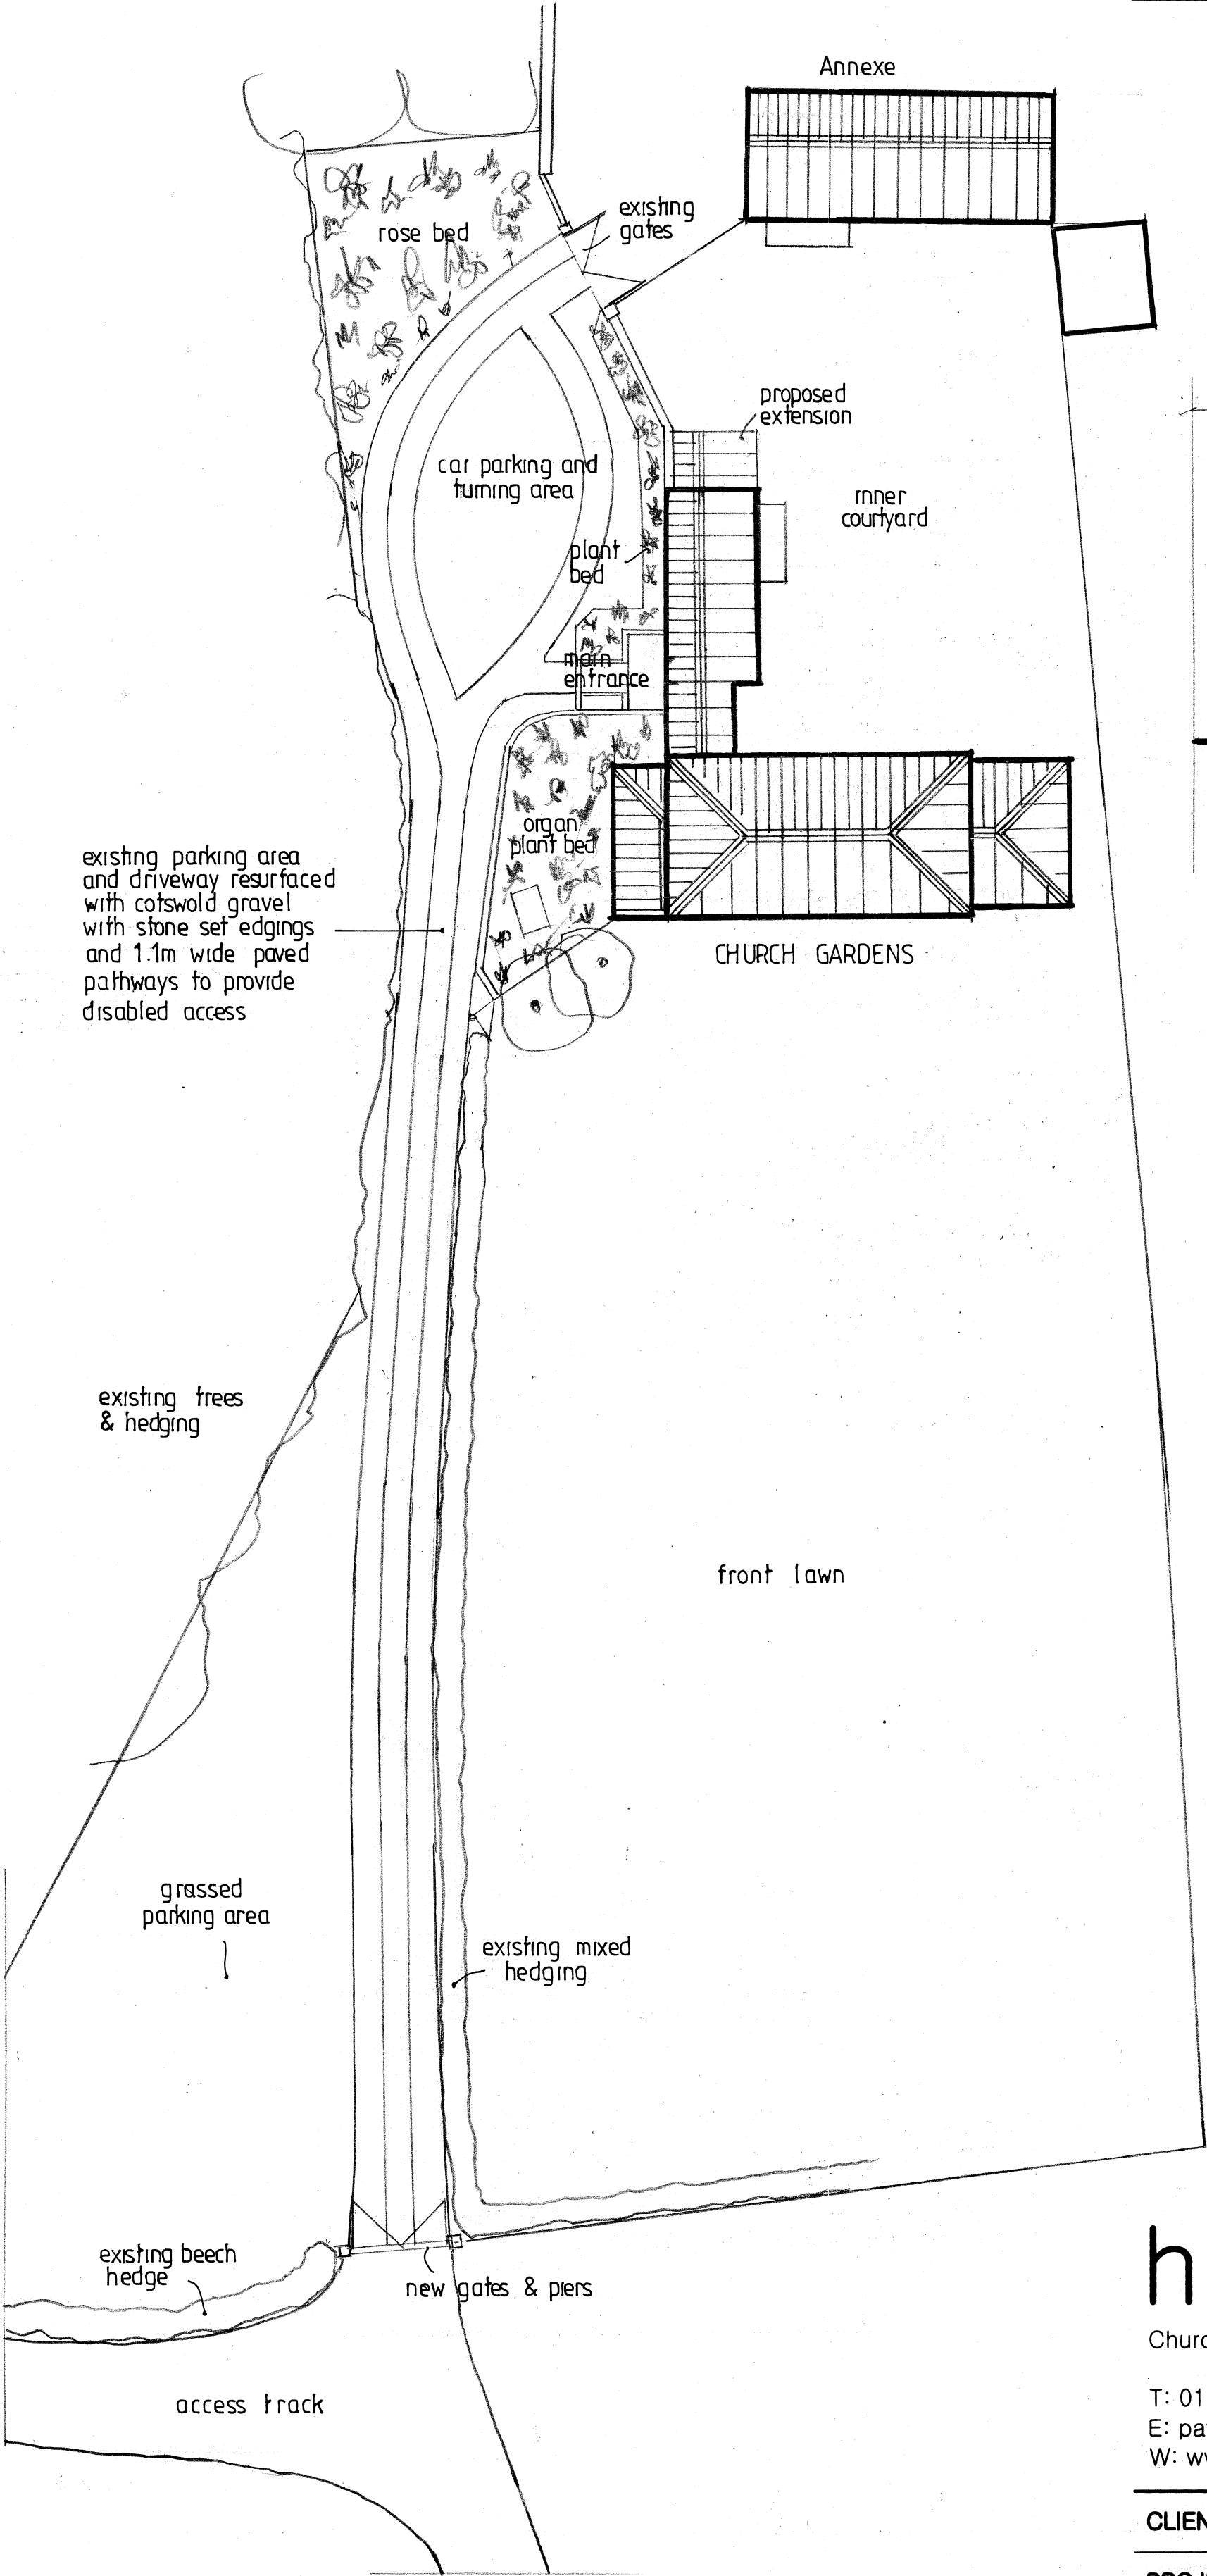

PART SITE PLAN • ACCESS DRIVE & PARKING AREA 1:200

homeplans

Church Gardens, Church Hill, Harefield, Middlesex UB9 6DU

T: 01895 822488
E: patrick@homeplansharefield.com
W: www.homeplansharefield.com



CLIENT: MR & MRS McHUGH
PROJECT: CHURCH GARDENS
CHURCH HILL, HAREFIELD

TITLE: DESIGN PROPOSAL • ACCESS DRIVEWAY PLAN & ELEVATION			DRG NO: 1600 33	
DATE: OCT 2020	SCALE: 1:50 1:200 AT A2	DRAWN: 		