

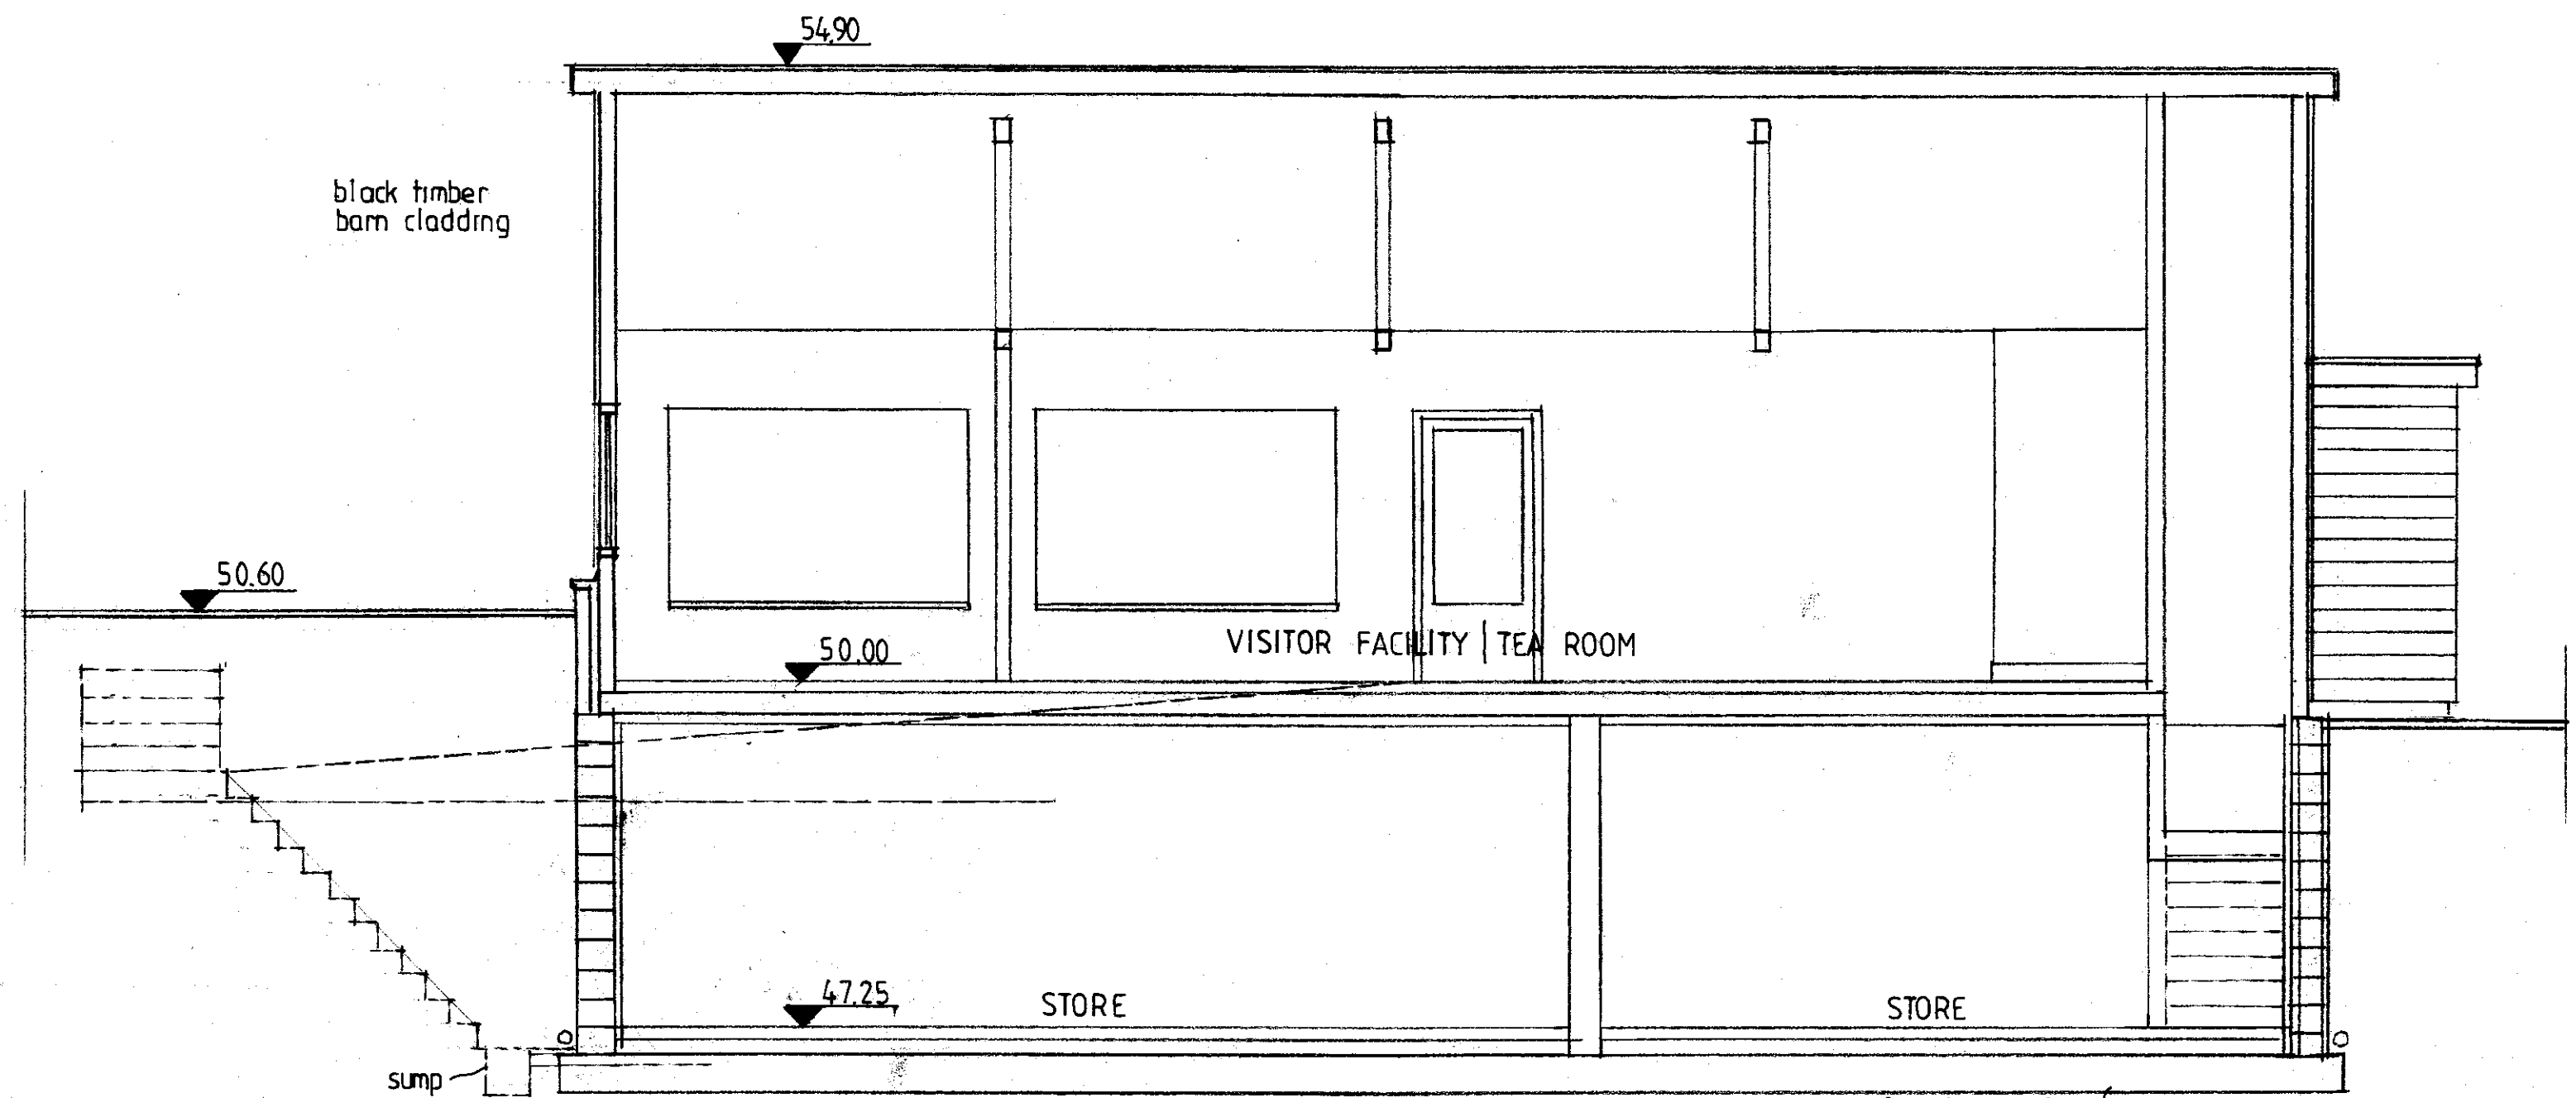


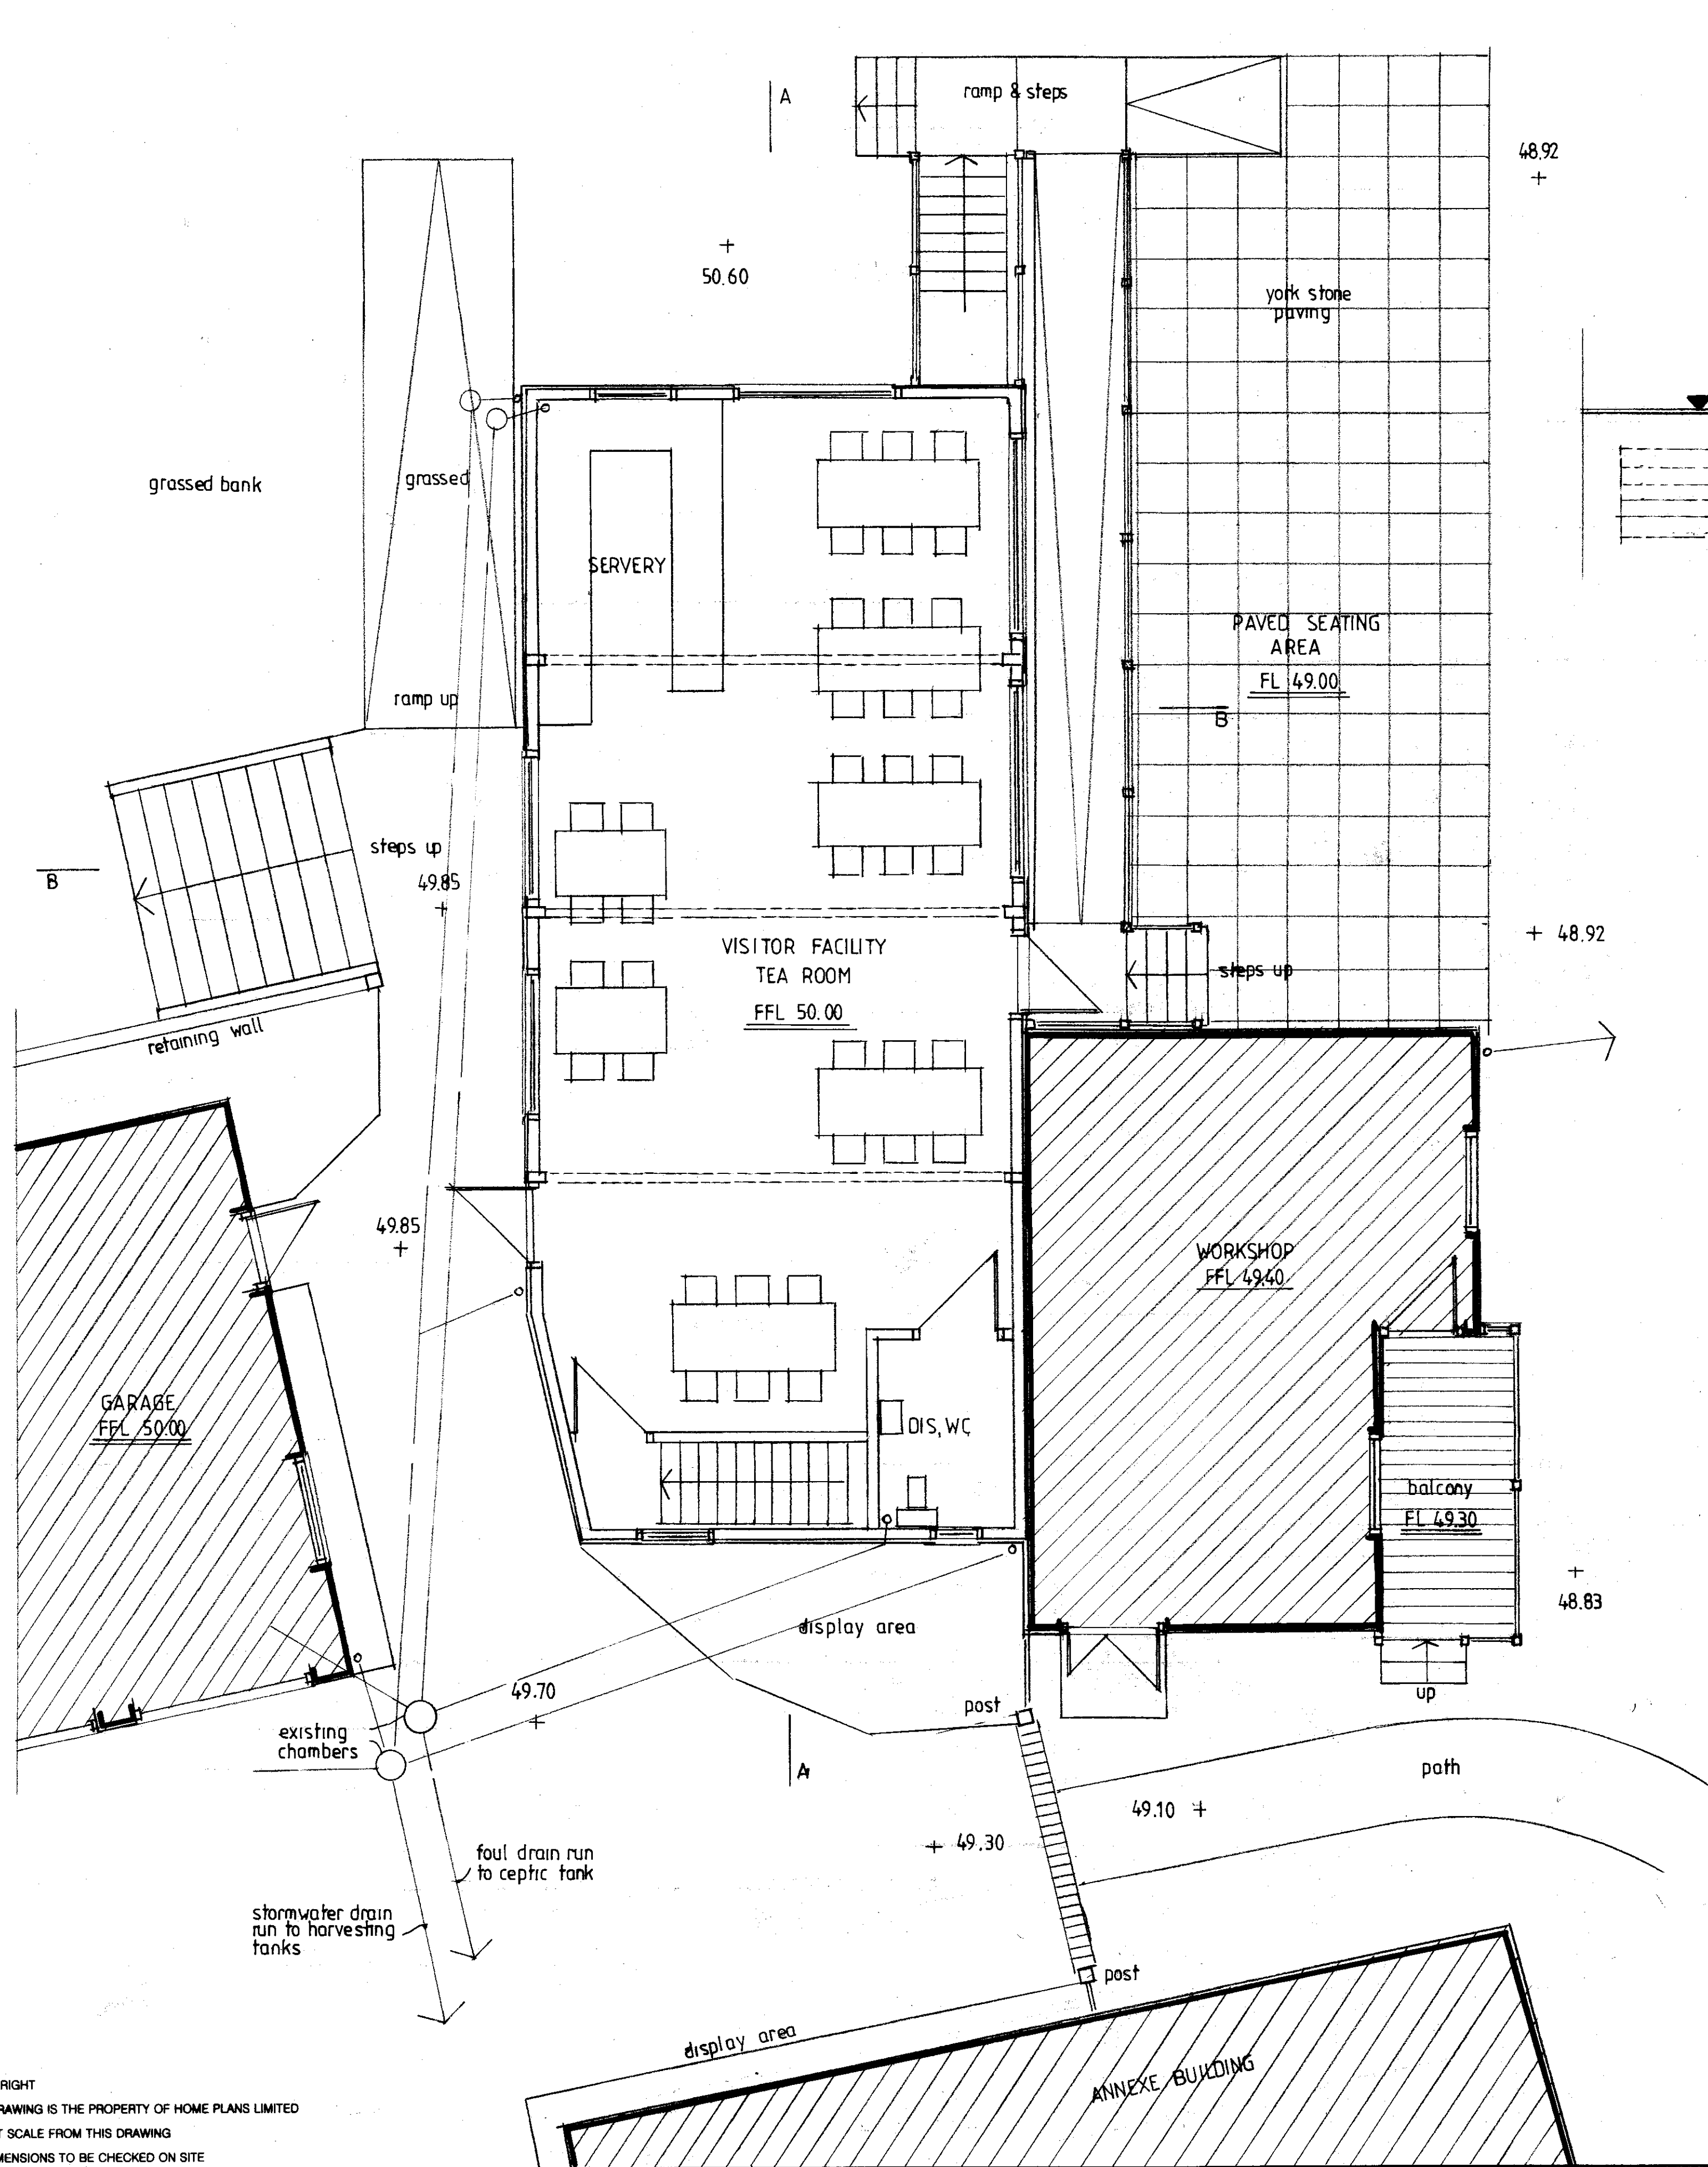

LONG SECTION A - A

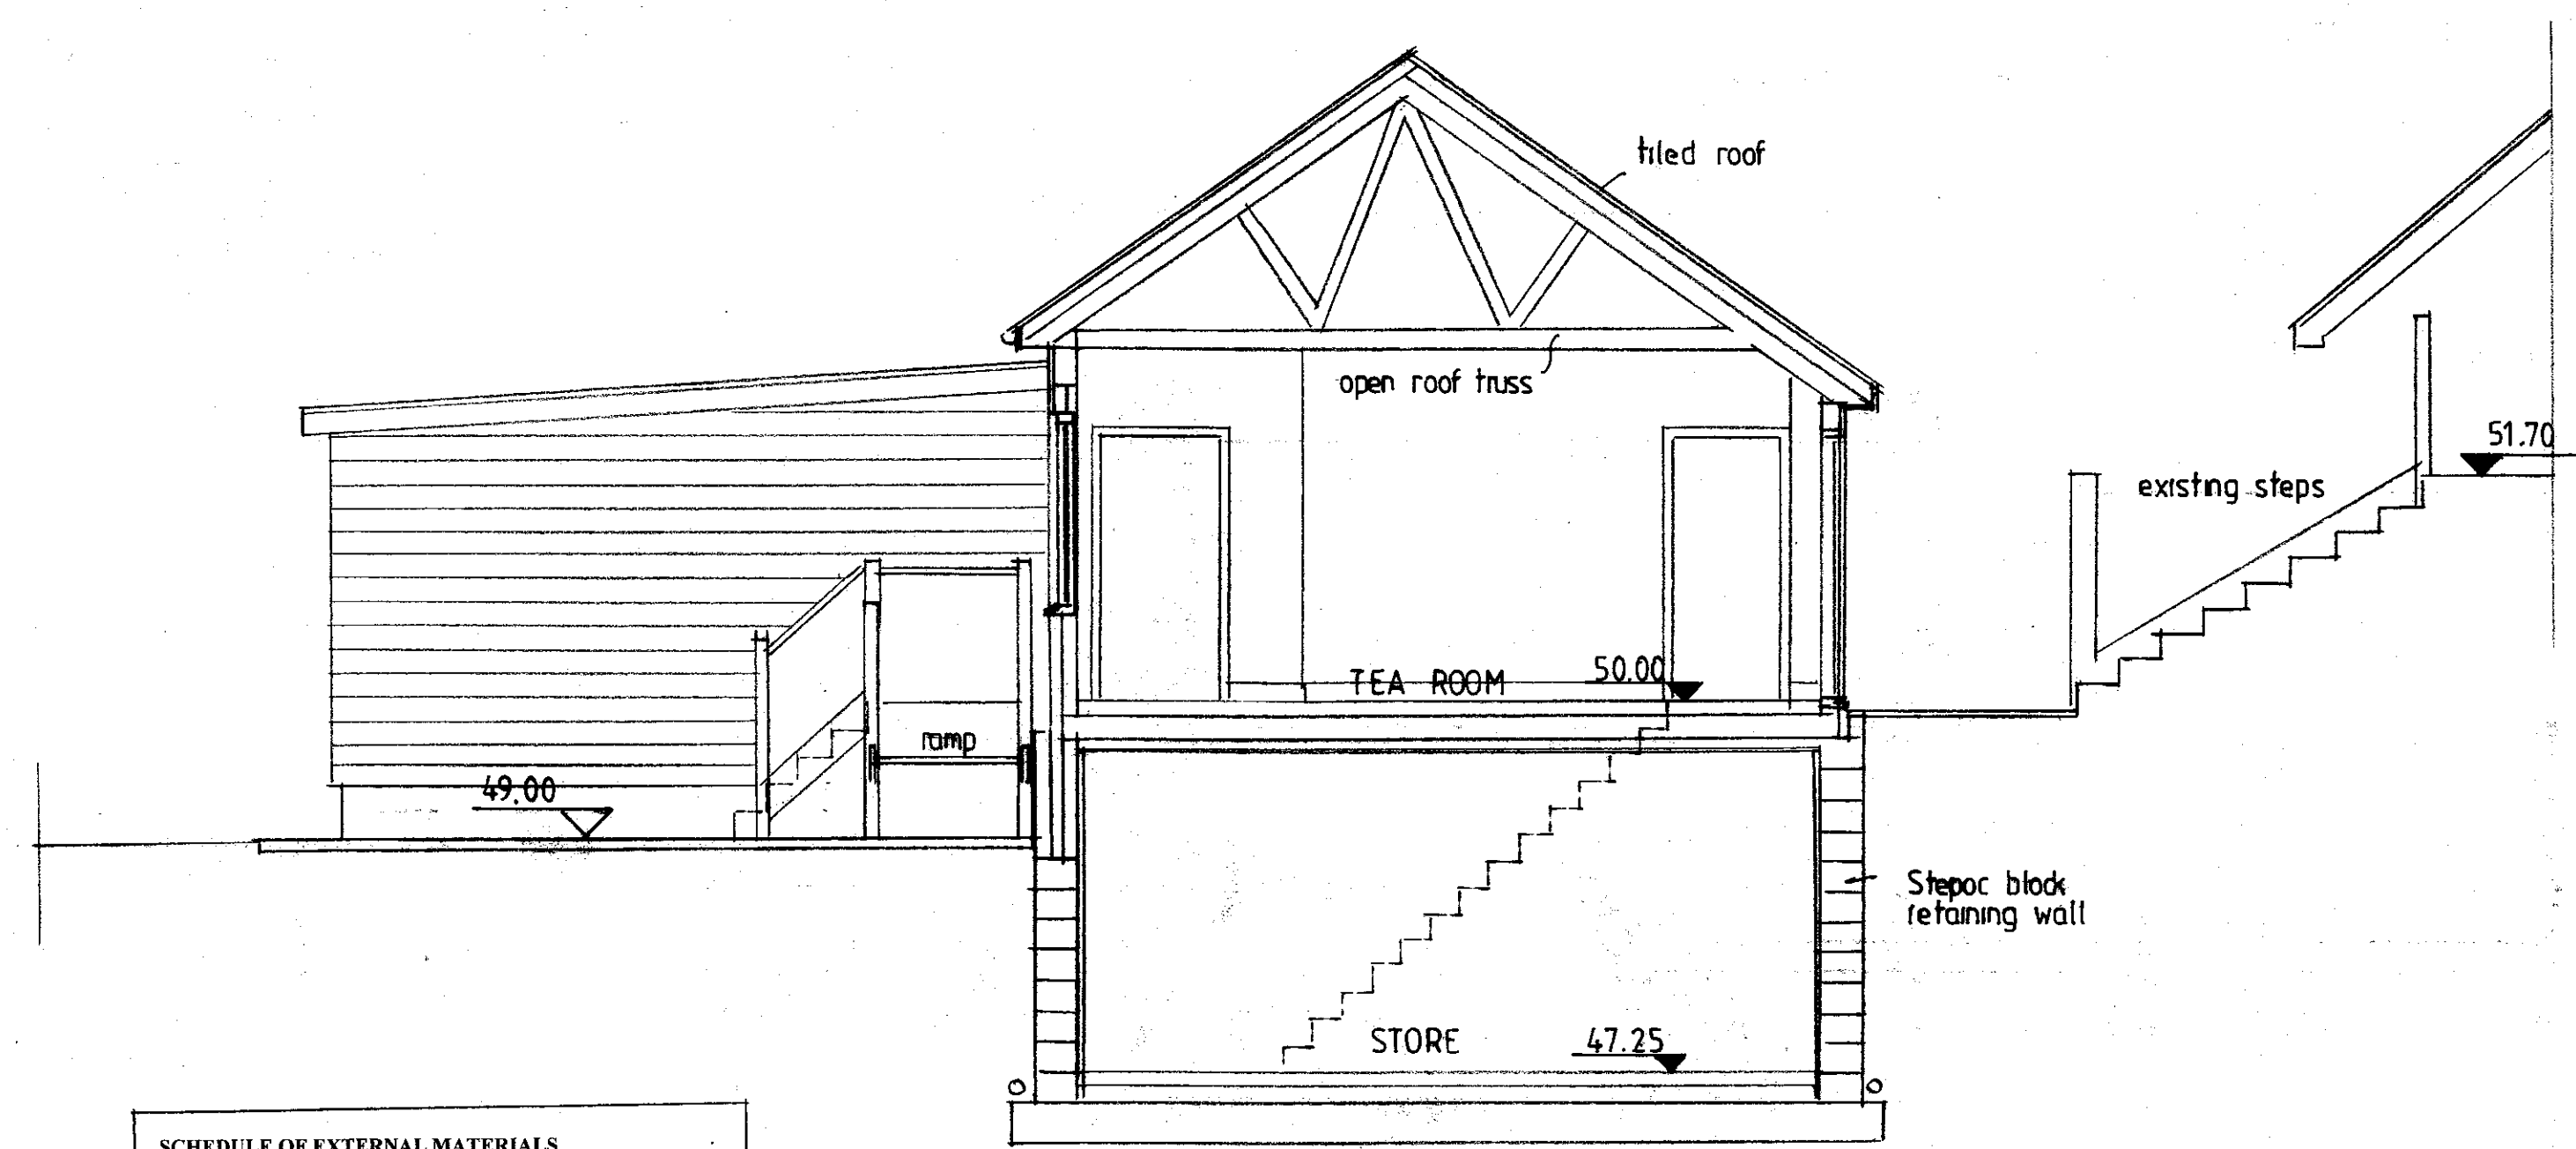

CROSS SECTION B - B

SCHEDULE OF EXTERNAL MATERIALS

Basement Construction
Basement walls constructed with 300mm reinforced concrete
Stepoc retaining wall system on 300mm solid concrete floor slab.
Delta internal tanking membrane to all floors and walls
Precast concrete intermediate floor slab.
External Walls
175mm Black Barn Timber Cladding fixed horizontally on 100mm
Insulated timber framing boarded internally
180x240 Hamsey facing brick to exposed plinths in 1:4 lime mortar
Windows and Doors
Traditional style casement frames in hard wood painted
Roof
Redland Rosemary plain clay tiles with terracotta ridges
Roof of traditional timber construction with exposed trusses.
Softwood fascias, soffits and barge boards stained black
Black upvc guttering and downpipes
External Ramp
Treated timber platform and balustrading
External areas
600 x 600 York Stone paving to external seating area.
Paths, steps and ramps in stone paving with brick edging & risers.

homeplans

Church Gardens, Church Hill, Harefield, Middlesex UB9 6DU

T: 01895 822488
E: patrick@homeplansharefield.com
W: www.homeplansharefield.com



CLIENT: MR & MRS MCHUGH

PROJECT: CHURCH GARDENS
CHURCH HILL, HAREFIELD

TITLE: DESIGN PROPOSAL - OUTBUILDING GROUND FLOOR PLAN - SECTIONS	DRG NO: 1600 36
DATE: JAN. 2021	SCALE: 1:50 AT A1
DRAWN: 	