


REVISION:	DATE:	NOTE:
A	Mar 2021	Notes added

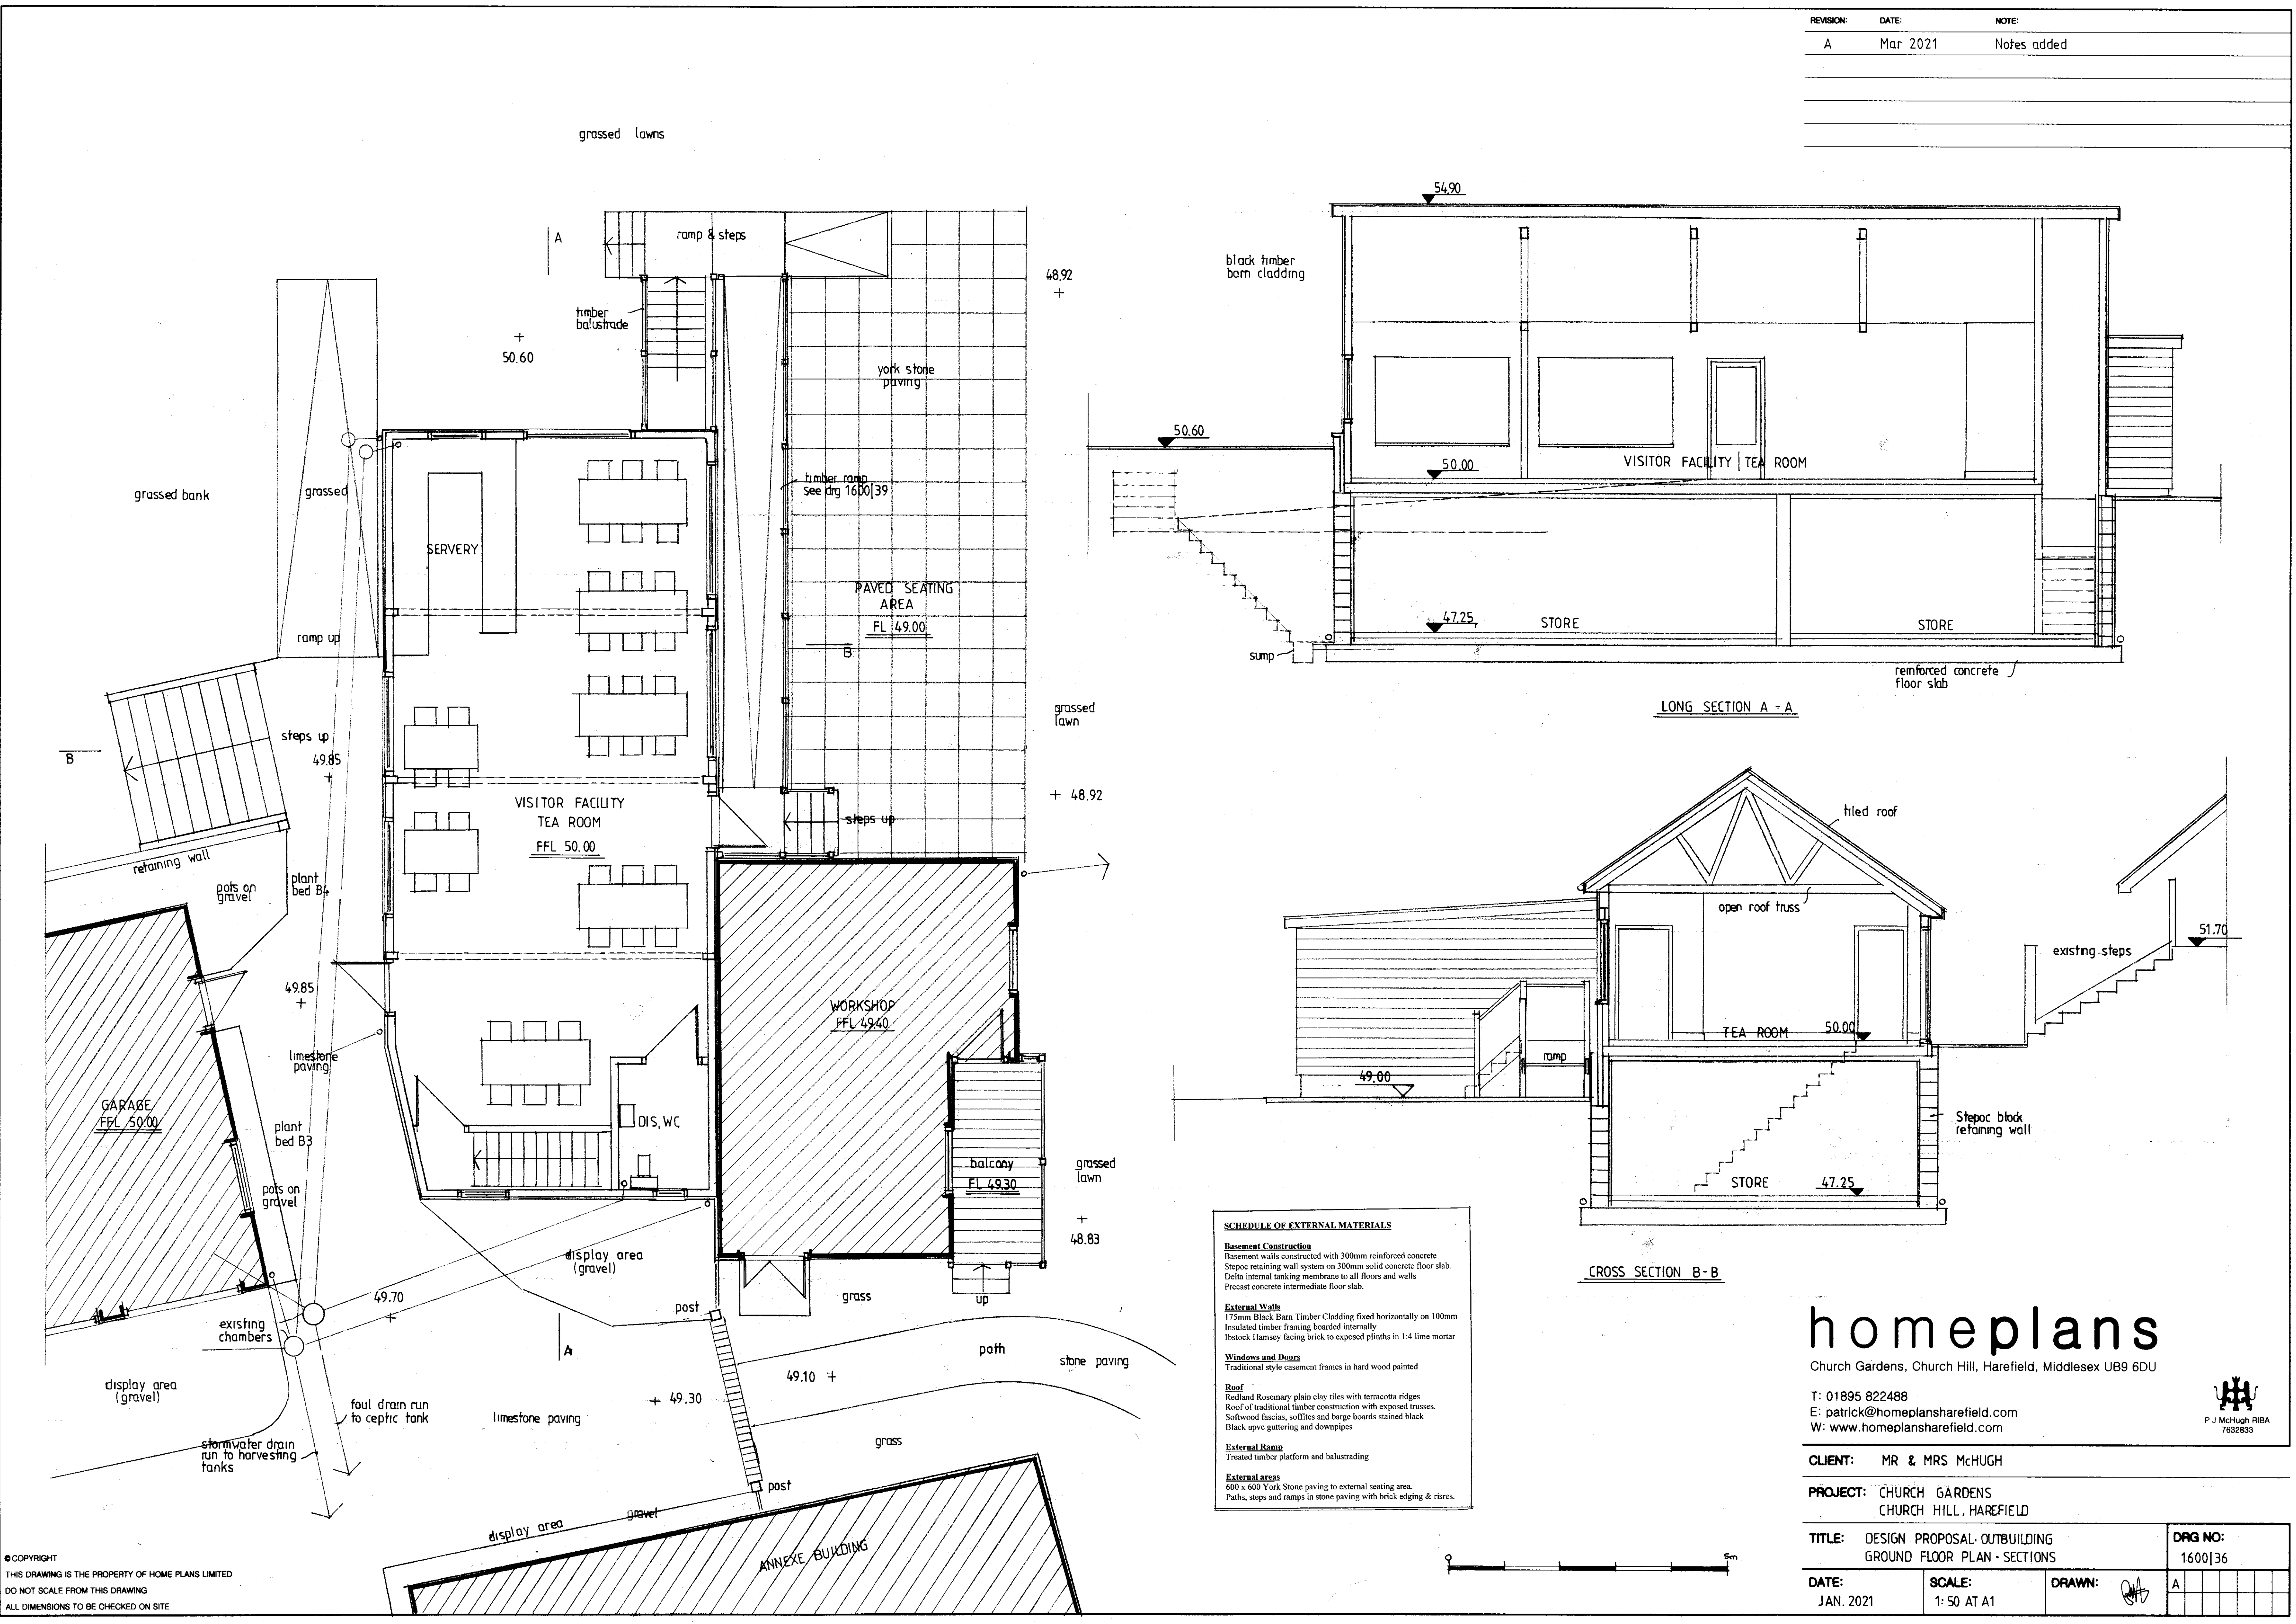

© COPYRIGHT
THIS DRAWING IS THE PROPERTY OF HOME PLANS LIMITED
DO NOT SCALE FROM THIS DRAWING
ALL DIMENSIONS TO BE CHECKED ON SITE

homeplans
Church Gardens, Church Hill, Harefield, Middlesex UB9 6DU

T: 01895 822488
E: patrick@homeplansharefield.com
W: www.homeplansharefield.com



CLIENT: MR & MRS MCHUGH

PROJECT: CHURCH GARDENS
CHURCH HILL, HAREFIELD

TITLE: DESIGN PROPOSAL OUTBUILDING
GROUND FLOOR PLAN - SECTIONS

DRG NO:
1600|36

DATE:
JAN. 2021

SCALE:
1:50 AT A1

DRAWN:
[Signature]

A

