


SCALE BAR 1:500 @ A4

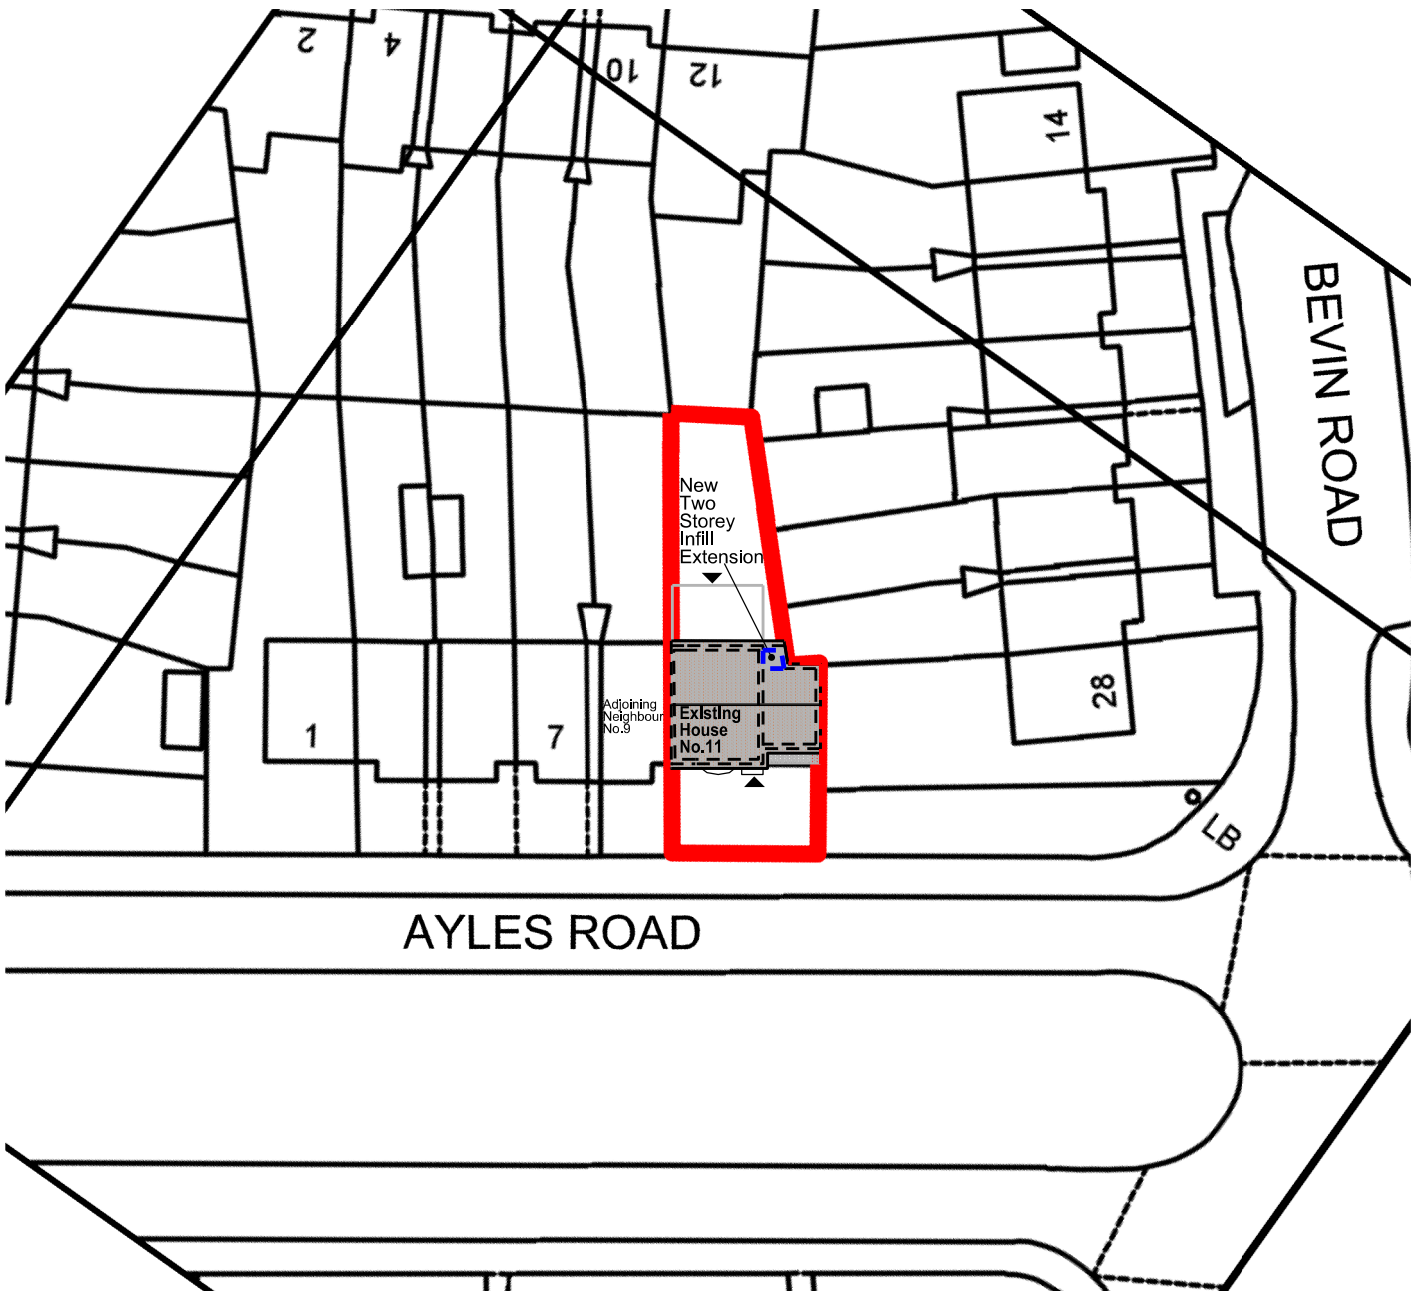

Disclaimer: This document is copyright and may not be reproduced without permission of the owner.
Notes: All dimensions in millimeters.
KEY: SITE BOUNDARY ——— ACCESS POINTS ▲

Rev:	Notes:	Date:	Dwn:	Iss:	Author:
00	Planning Submission	09.11.2020	MG	MG	Maria Golasowska M Eng, Dip Arch, BA (Hons) ARB no. 077808G Director, MGDC Ltd. M: 077 3138 7952
Client:					 [Architecture] [Interior Design] 246 Watson Heights Chelmsford CM1 1AP United Kingdom T: +44 (0) 20 3715 7751 E: office@mgdc.info
Rafal Taraszkiewicz 11 Ayles Road Hayes UB4 9HG					

Project: Private Terraced House 11 Ayles Road Hayes UB4 9HG		
Drawing Title: SITE PLAN (BLOCK PLAN)		
Drawn By: MG	Issued By: MG	Date of First Issue: 09.11.2020
Project No: EXT-HY-A-011A	Scale @ A4: 1:500	
Drawing No: A-EXT-HY-011A-BP-002	Revision: 00	