


SCALE BAR 1:500 @ A4

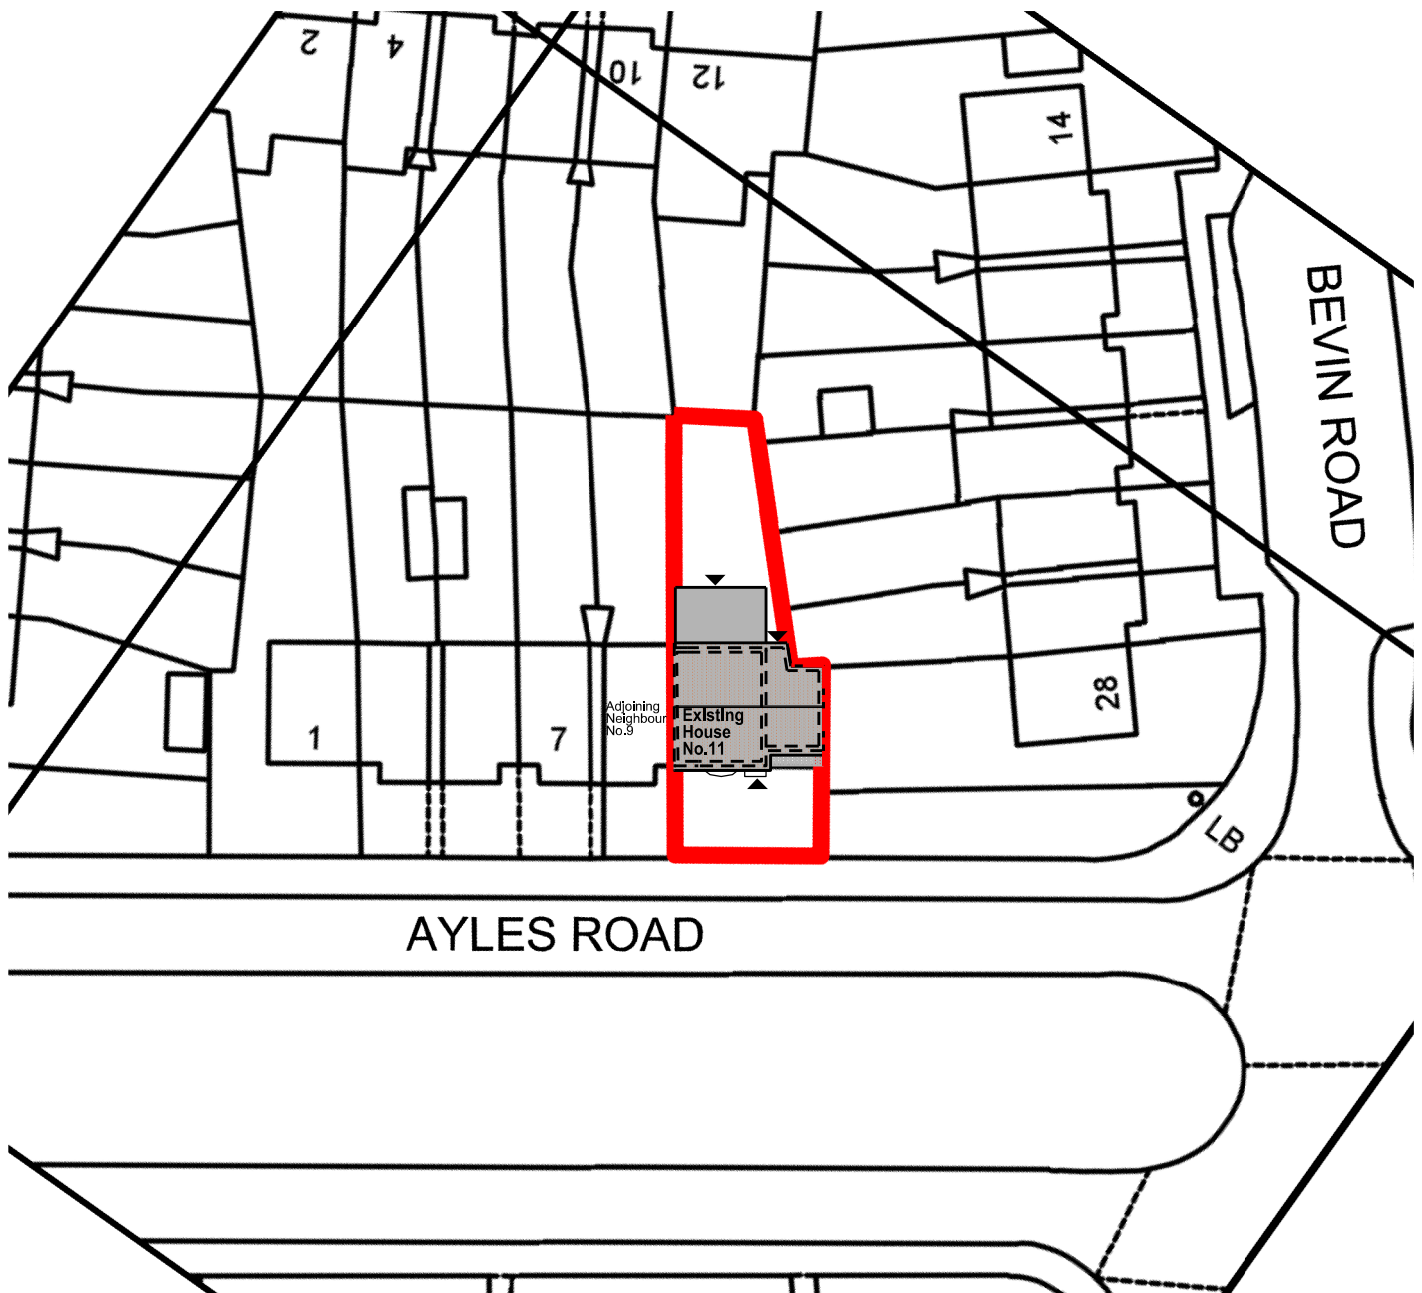

Disclaimer:
This document is copyright and may not be reproduced without permission of the owner.

Notes:
All dimensions in millimeters.

KEY:

SITE BOUNDARY

ACCESS POINTS

Rev:	Notes:	Date:	Drawn:	Issued:	Author:
00	Planning Submission	09.11.2020	MG	MG	Maria Golasowska M Eng, Dip Arch, BA (Hons) ARB no. 077808G Director, MGDC Ltd. M: 077 3138 7952
01	Planning Submission	09.02.2021	MG	MG	
02	Planning Permission Submission	21.06.2021	MG	MG	

Client:
Adam Mitula
Islington Wharf
145 Great Ancoats Street
Manchester
M4 6DH

Maria Golasowska Design Consultancy
MGDC LTD

[Architecture] [Interior Design]

246 Watson Heights
Chelmsford CM1 1AP
United Kingdom
T: +44 (0) 20 3715 7751 E: office@mgdc.info

Project: Private Terraced House 11 Ayles Road Hayes UB4 9HG		
Drawing Title: SITE PLAN (BLOCK PLAN)		
Drawn By: MG	Issued By: MG	Date of First Issue: 09.11.2020
Project No: EXT-HY-A-011C	Scale @ A4: 1:500	
Drawing No: A-EXT-HY-011C-BP-002	Revision: 02	