



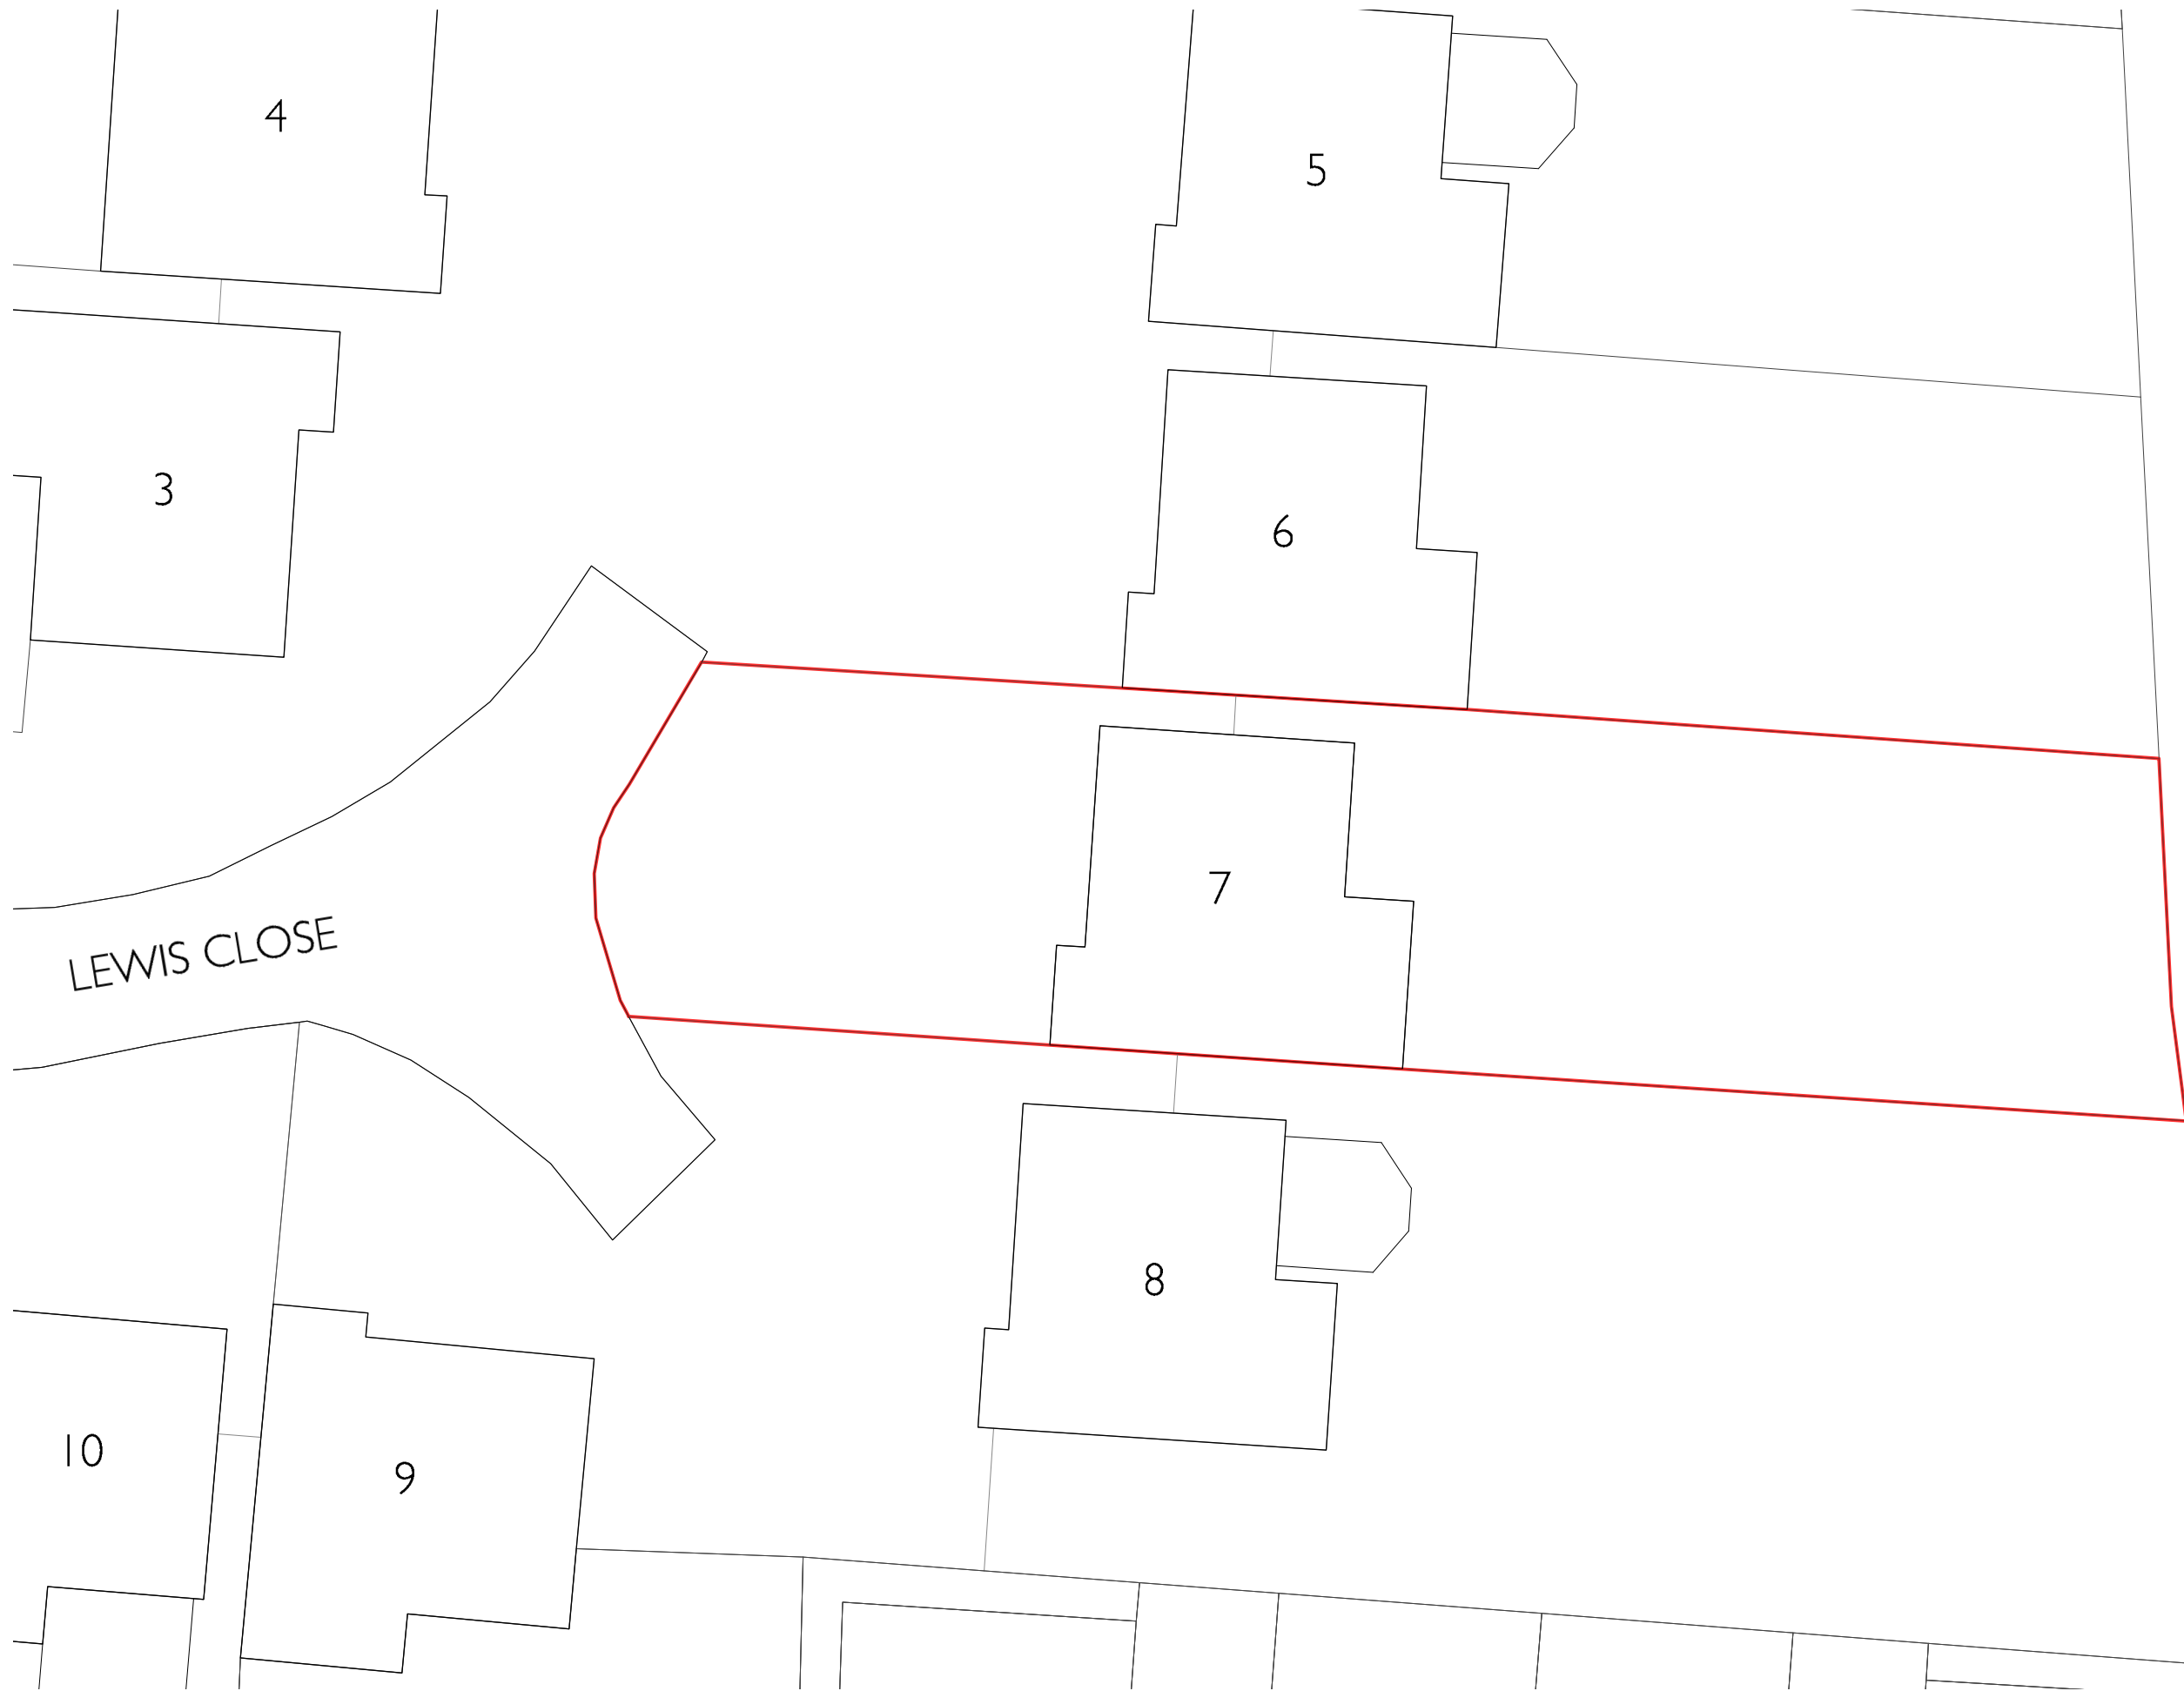

PRIVATE
WOODLAND
(THE SPINNEY)

LEWIS CLOSE

 

© Crown copyright and database rights [2018]
Ordnance Survey 0100031673


revisions

MICHAEL JONES ARCHITECTS Ltd
129 kew road richmond surrey tw9 2pn
tel 020 8948 1863 fax 020 8948 4069
info@mjarchitects.co.uk www.mjarchitects.co.uk



job title
7 Lewis Close, Harefield, UB9 6RD
client
Paul Davis

drawing title Existing Block Plan	drawing number : 000.10.01.Exg002	scale	1:200
		date	June 16
sheet rev A3 _	checked by AB	drawn by	AMP
		checked by	AB

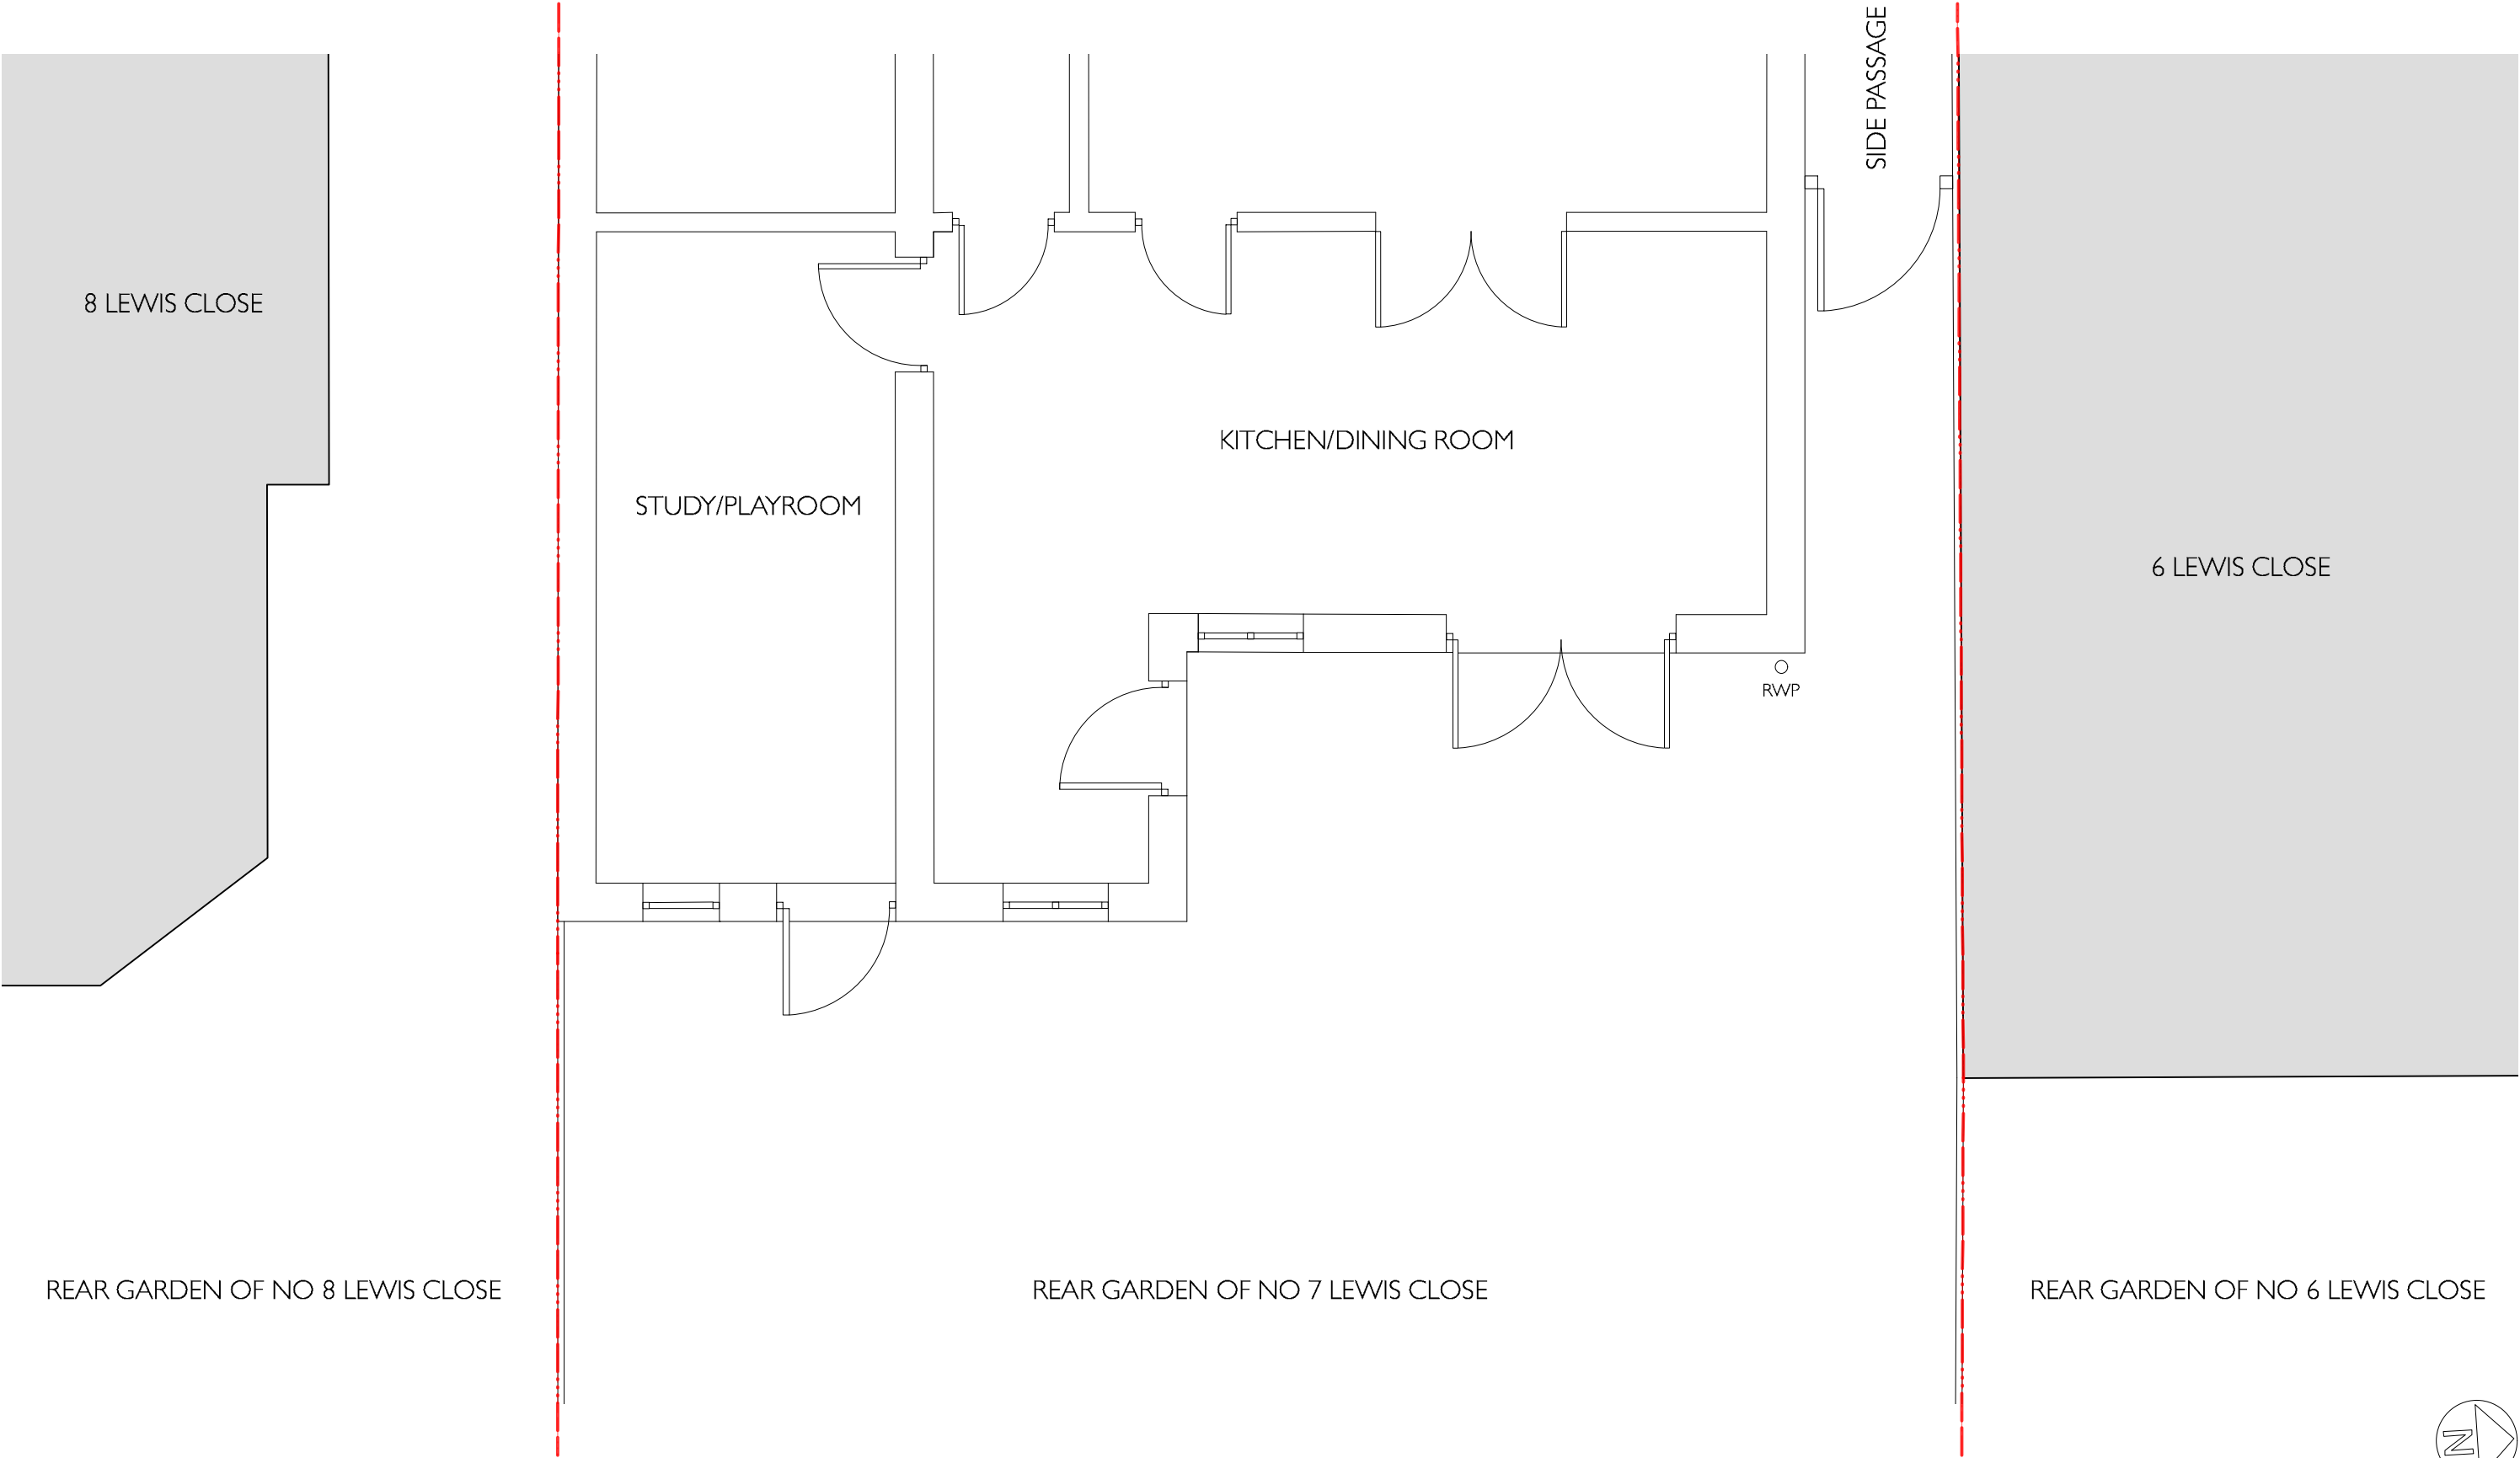

revisions A Room names added

7/3/18

MICHAEL JONES ARCHITECTS Ltd


129 kew road
richmond
surrey
tw9 2pn

tel 020 8948 1863
fax 020 8948 4069
info@mjarchitects.co.uk
www.mjarchitects.co.uk




job title
7 Lewis Close, Harefield, UB9 6RD
client
Paul Davis


drawing title Existing Ground Floor Plan	scale 1:50	date June 16
drawing number : 000.10.01.Exg022.A	sheet rev A3 A	drawn by AMP
		checked by AB

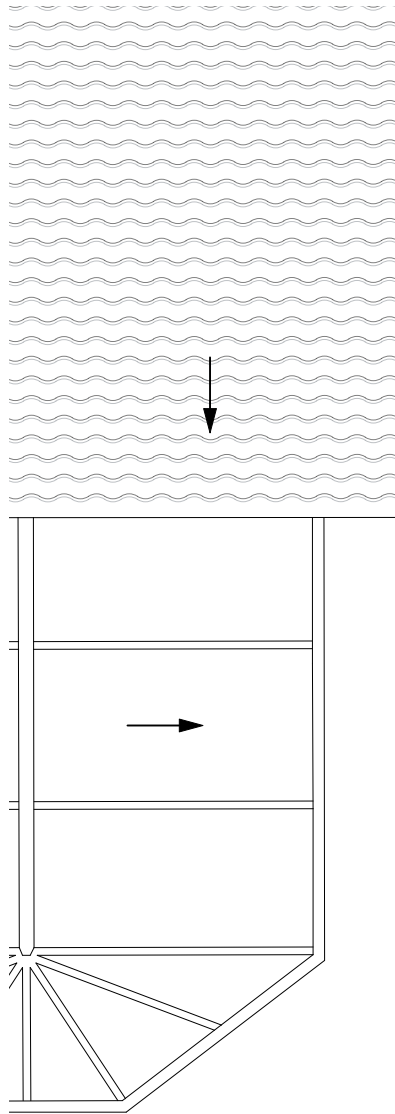

REAR GARDEN OF NO 8 LEWIS CLOSE

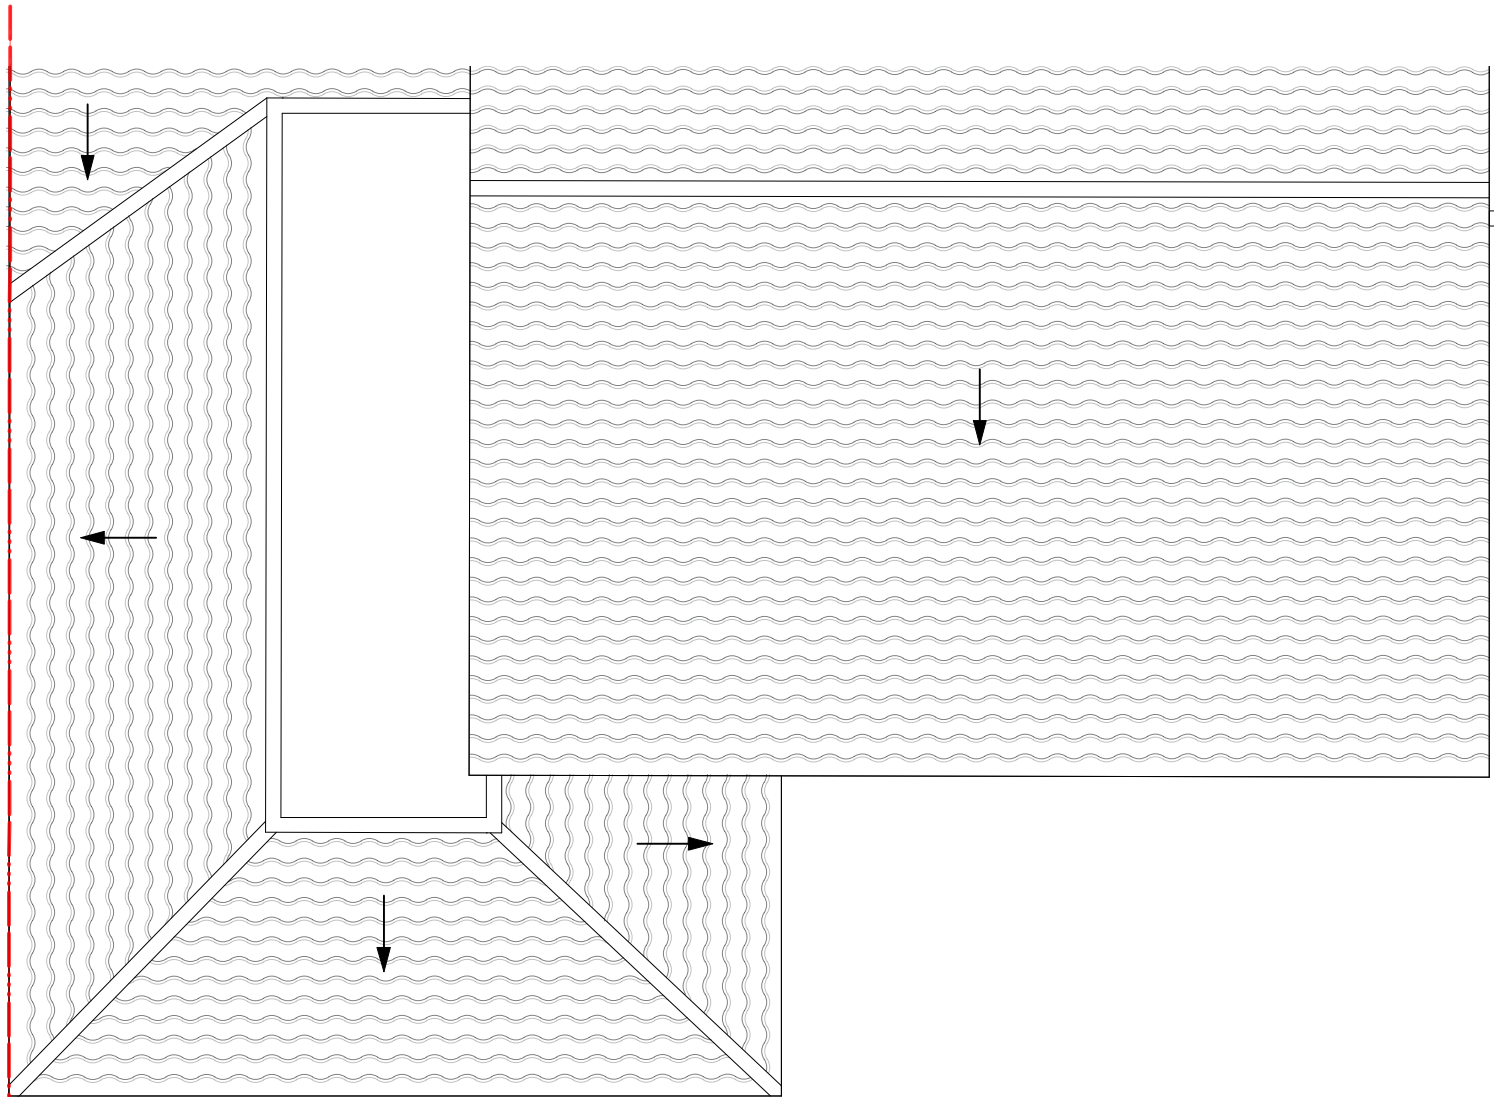

REAR GARDEN OF NO 7 LEWIS CLOSE

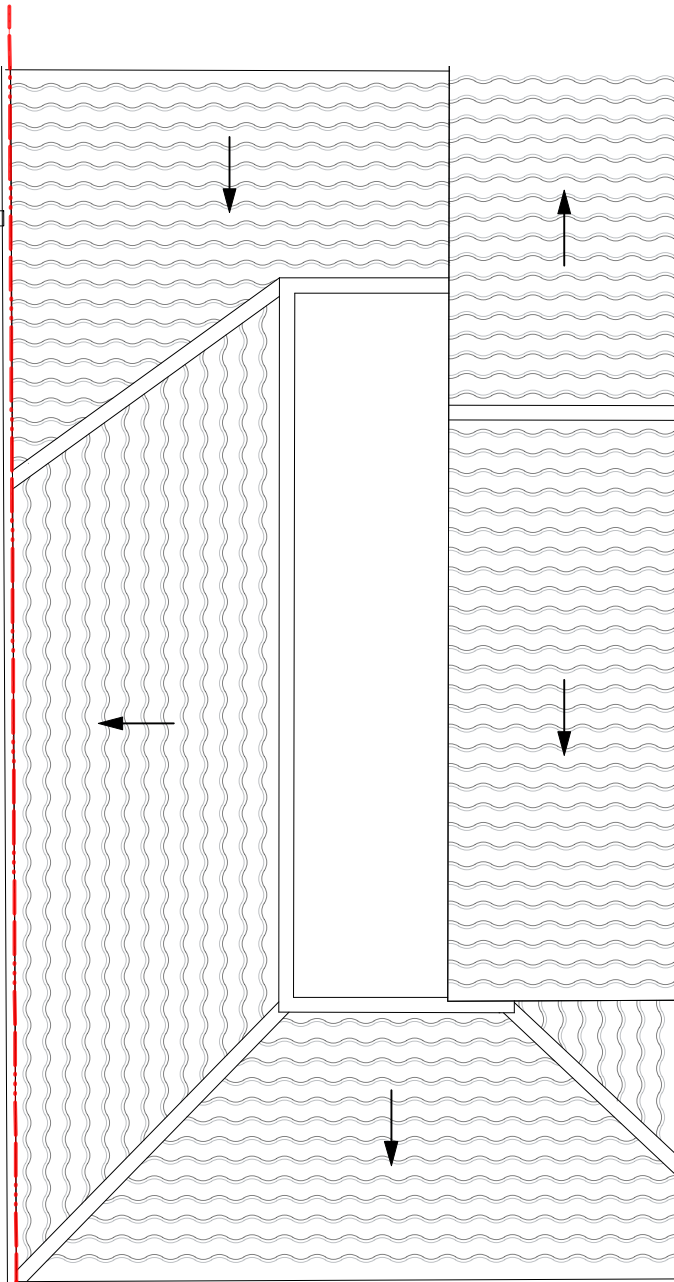

REAR GARDEN OF NO 6 LEWIS CLOSE



revisions

MICHAEL JONES ARCHITECTS Ltd

129 kew road
richmond
surrey
tw9 2pn

tel 020 8948 1863
fax 020 8948 4069
info@mjarchitects.co.uk
www.mjarchitects.co.uk



job title
7 Lewis Close, Harefield, UB9 6RD
client
Paul Davis

drawing title	scale	1:50
Existing Roof Plan	date	June 16
drawing number : 000.10.01.Exg023	sheet rev A3 _	drawn by AMP
		checked by AB



revisions

MICHAEL JONES ARCHITECTS Ltd

129 kew road
richmond
surrey
tw9 2pn

tel 020 8948 1863
fax 020 8948 4069
info@mjarchitects.co.uk
www.mjarchitects.co.uk



RIBA
Chartered Practice

job title	7 Lewis Close, Harefield, UB9 6RD
client	Paul Davis

drawing title	Existing North Elevation	scale	1:50
drawing number :	000.10.01.Exg060	date	June 16
sheet rev	A3 _	drawn by	AMP
		checked by	AB



revisions

MICHAEL JONES ARCHITECTS Ltd

129 kew road
richmond
surrey
tw9 2pn

tel 020 8948 1863
fax 020 8948 4069
info@mjarchitects.co.uk
www.mjarchitects.co.uk



job title

7 Lewis Close, Harefield, UB9 6RD

client

Paul Davis

drawing title

Existing East Elevation

drawing number :

000.10.01.Exg061

sheet rev

A3 _

scale 1:50

date June 16

drawn by AMP

checked by AB



revisions

MICHAEL JONES ARCHITECTS Ltd

129 kew road
richmond
surrey
tw9 2pn

tel 020 8948 1863
fax 020 8948 4069
info@mjarchitects.co.uk
www.mjarchitects.co.uk



job title
7 Lewis Close, Harefield, UB9 6RD

client
Paul Davis

drawing title Existing South Elevation	scale 1:50
drawing number : 000.10.01.Exg062	sheet rev A3 _
	date June 16
drawn by AMP	
checked by AB	