



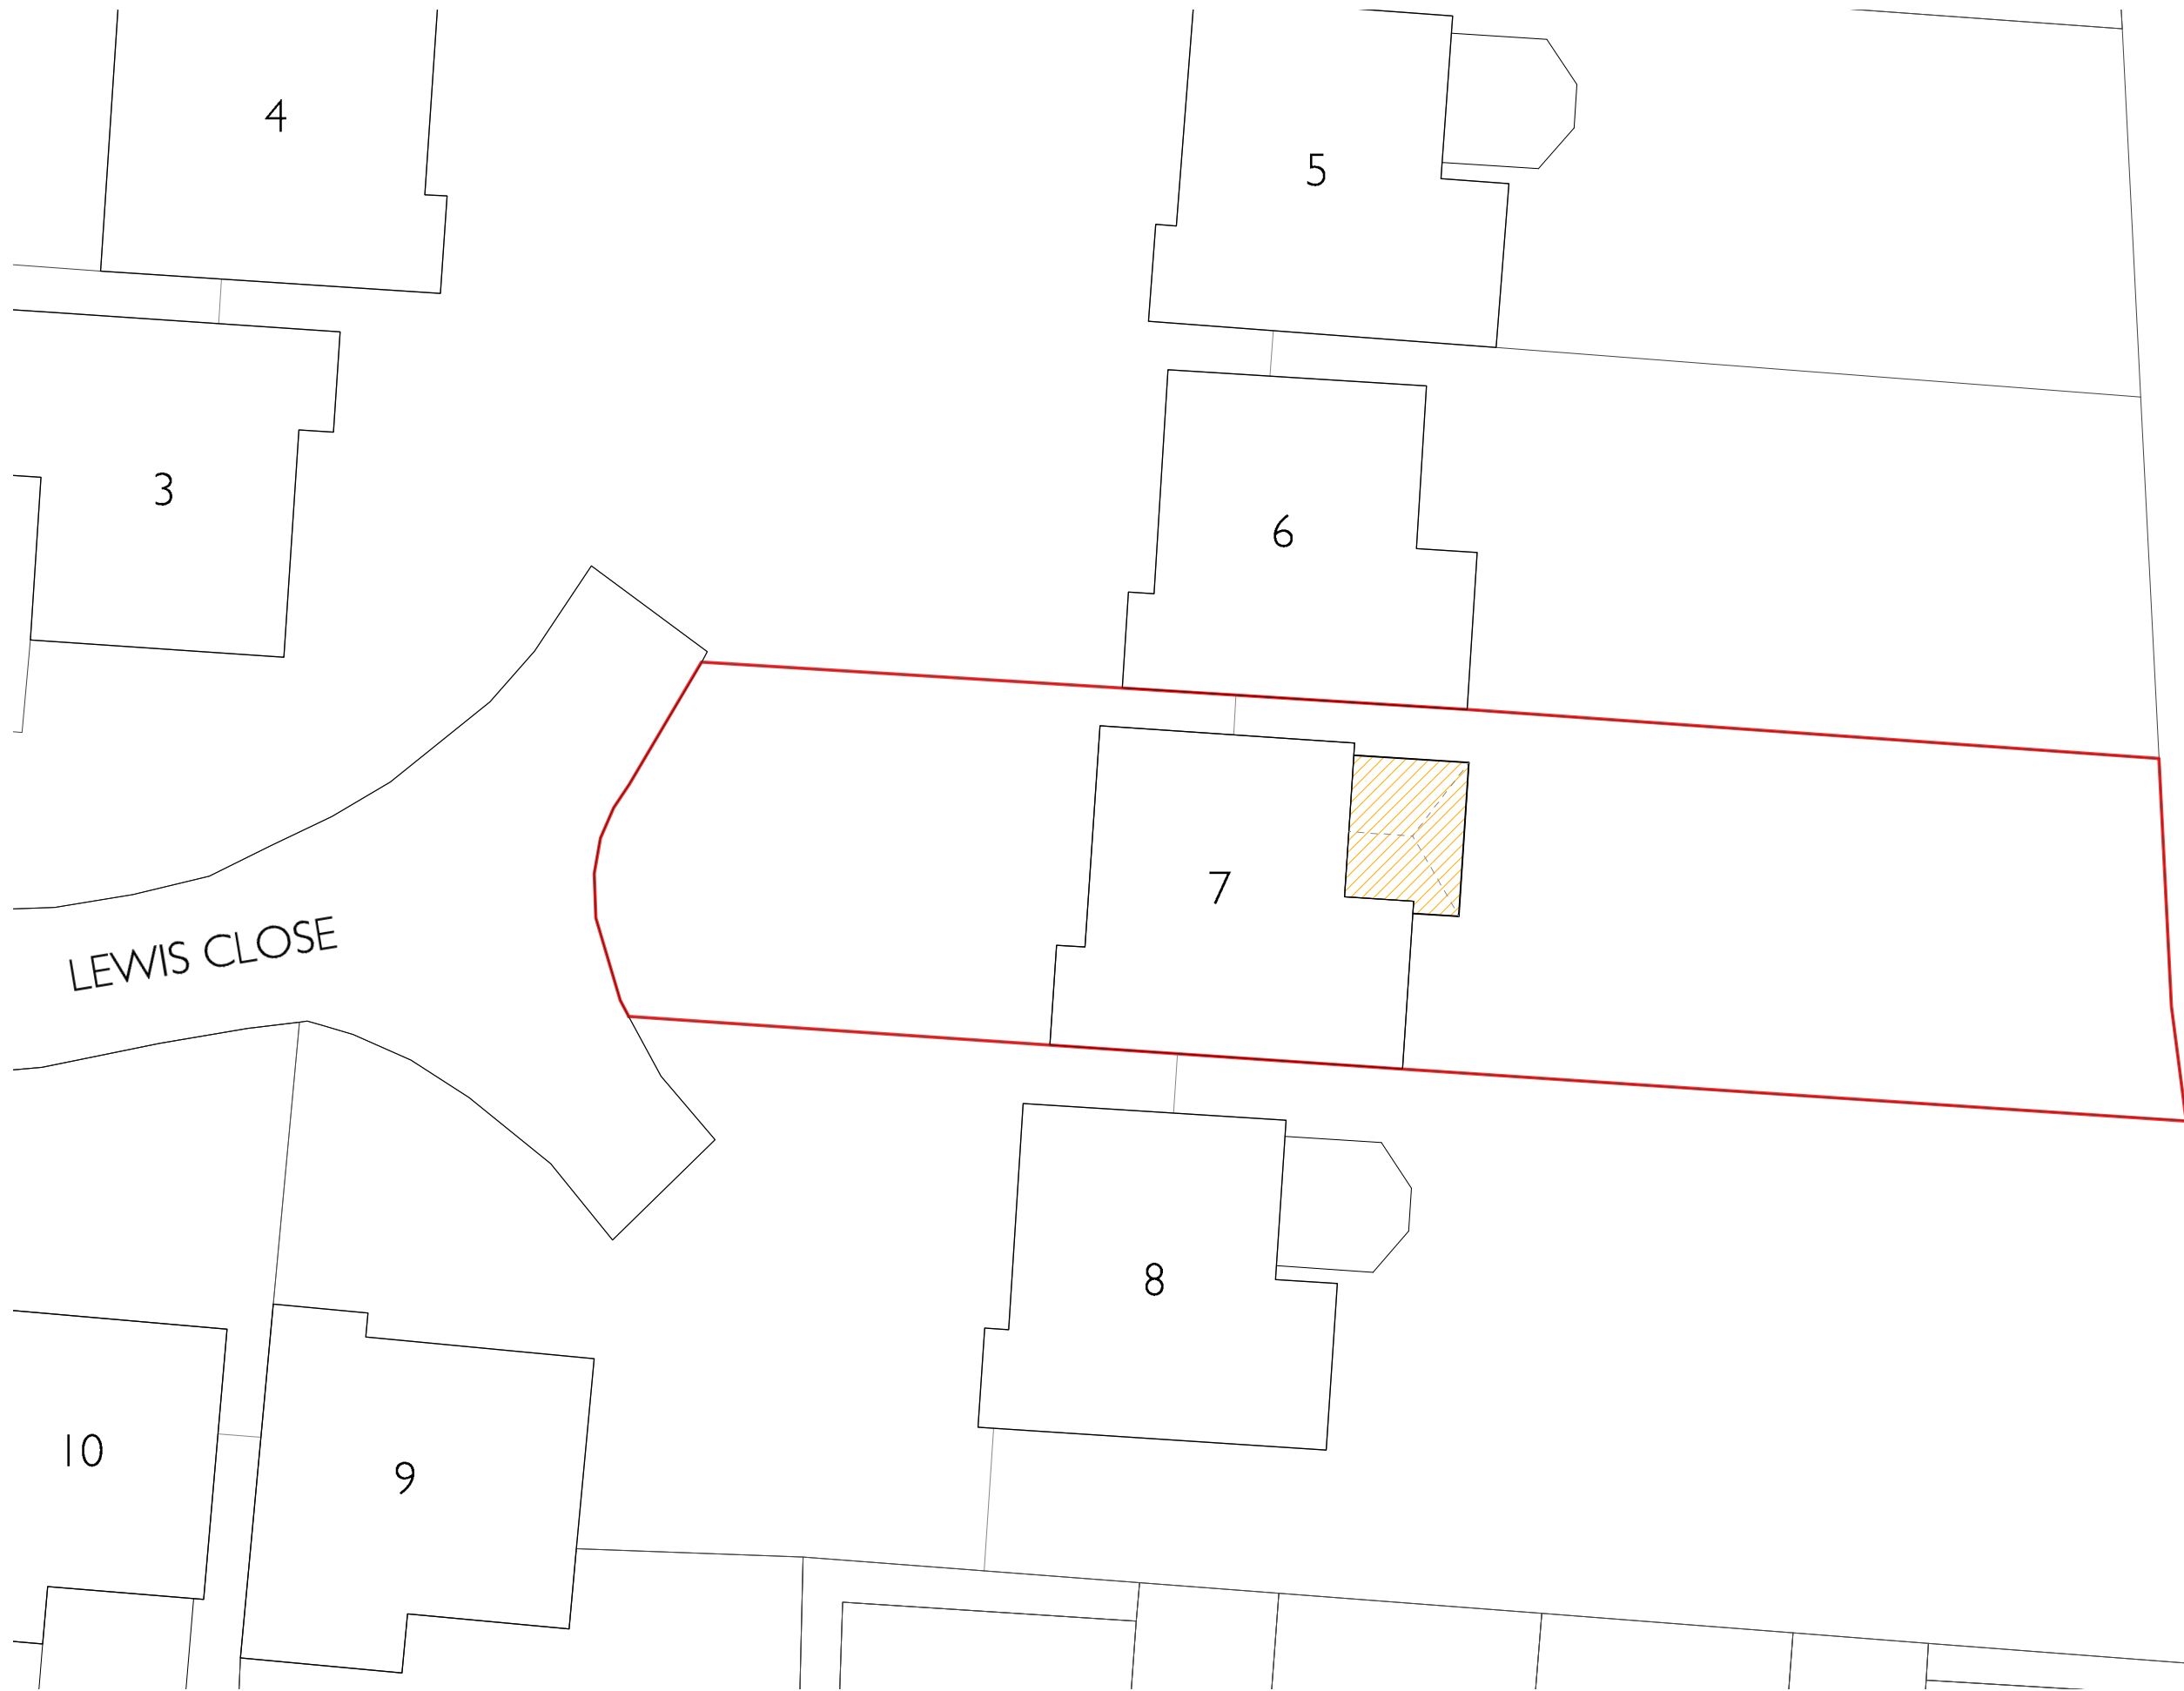

PRIVATE
WOODLAND
(THE SPINNEY)

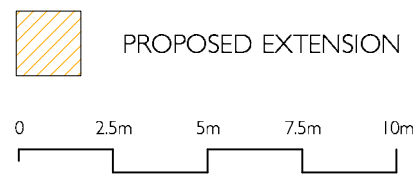

© Crown copyright and database rights [2018]
Ordnance Survey 0100031673


MICHAEL JONES ARCHITECTS Ltd
129 kew road
richmond
surrey
tw9 2pn
tel 020 8948 1863
fax 020 8948 4069
info@mjarchitects.co.uk
www.mjarchitects.co.uk



job title
7 Lewis Close, Harefield, UB9 6RD
client
Paul Davis

drawing title	scale	1:200
Proposed Block Plan	date	June 16
drawing number :	sheet rev	drawn by
000.10.03.Pl.n.001	A3 _	AMP
	checked by	AB

revisions

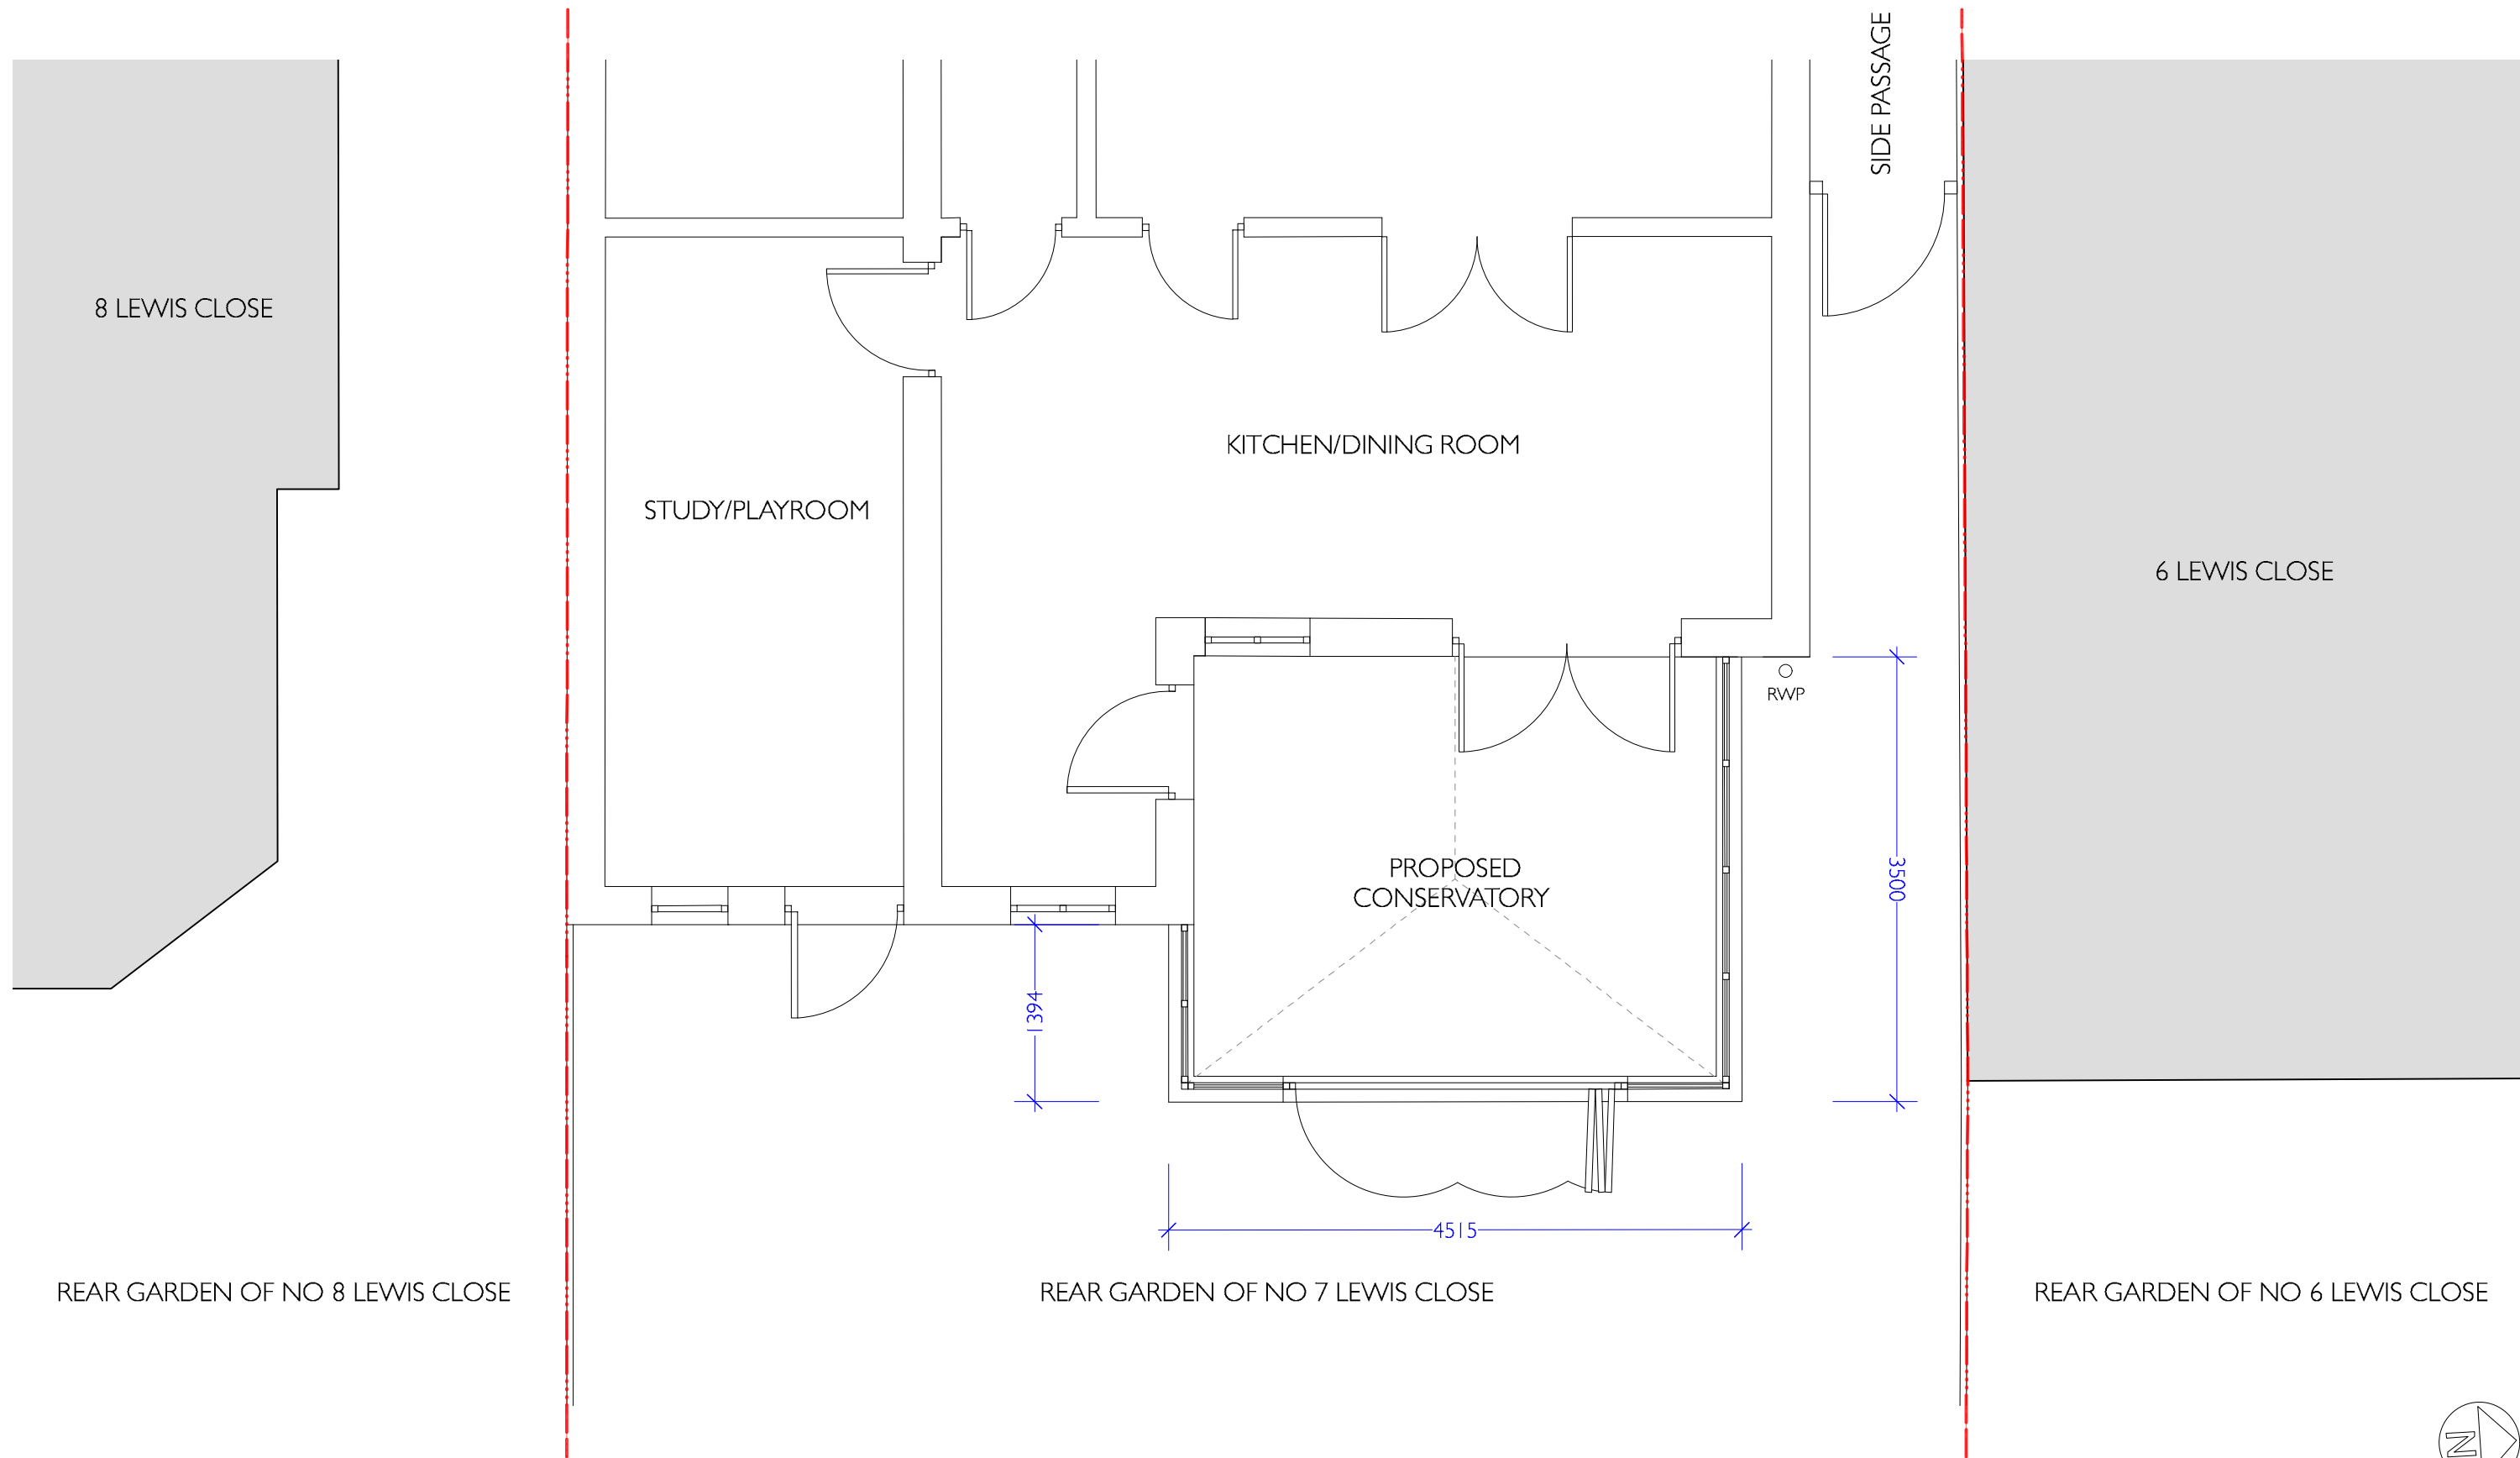

revisions A Room names added

7/3/18

MICHAEL JONES ARCHITECTS Ltd

129 kew road
richmond
surrey
tw9 2pn

tel 020 8948 1863
fax 020 8948 4069
info@mjarchitects.co.uk
www.mjarchitects.co.uk



job title

7 Lewis Close, Harefield, UB9 6RD

client

Paul Davis

drawing title

Proposed Ground Floor Plan

drawing number :

000.10.03.Pl.n.022.A

sheet rev

A3 A


scale 1:50

date June 16


drawn by AMP

checked by AB




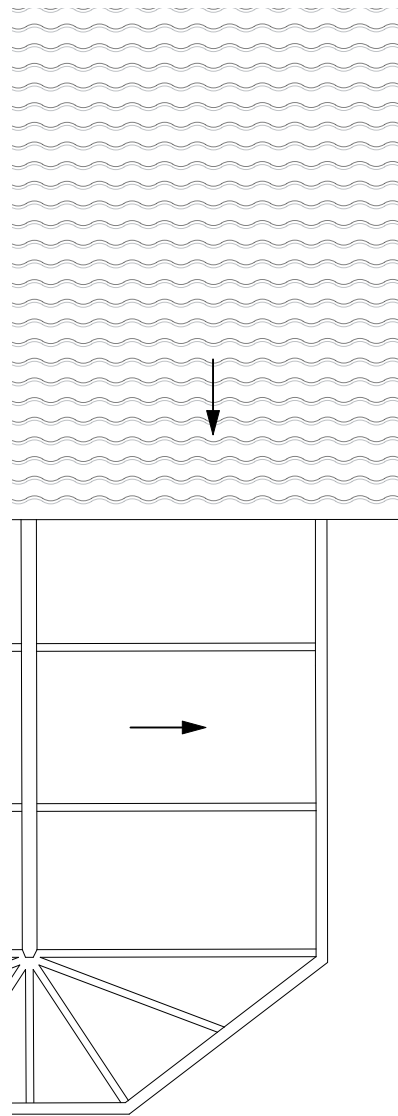

REAR GARDEN OF NO 8 LEWIS CLOSE

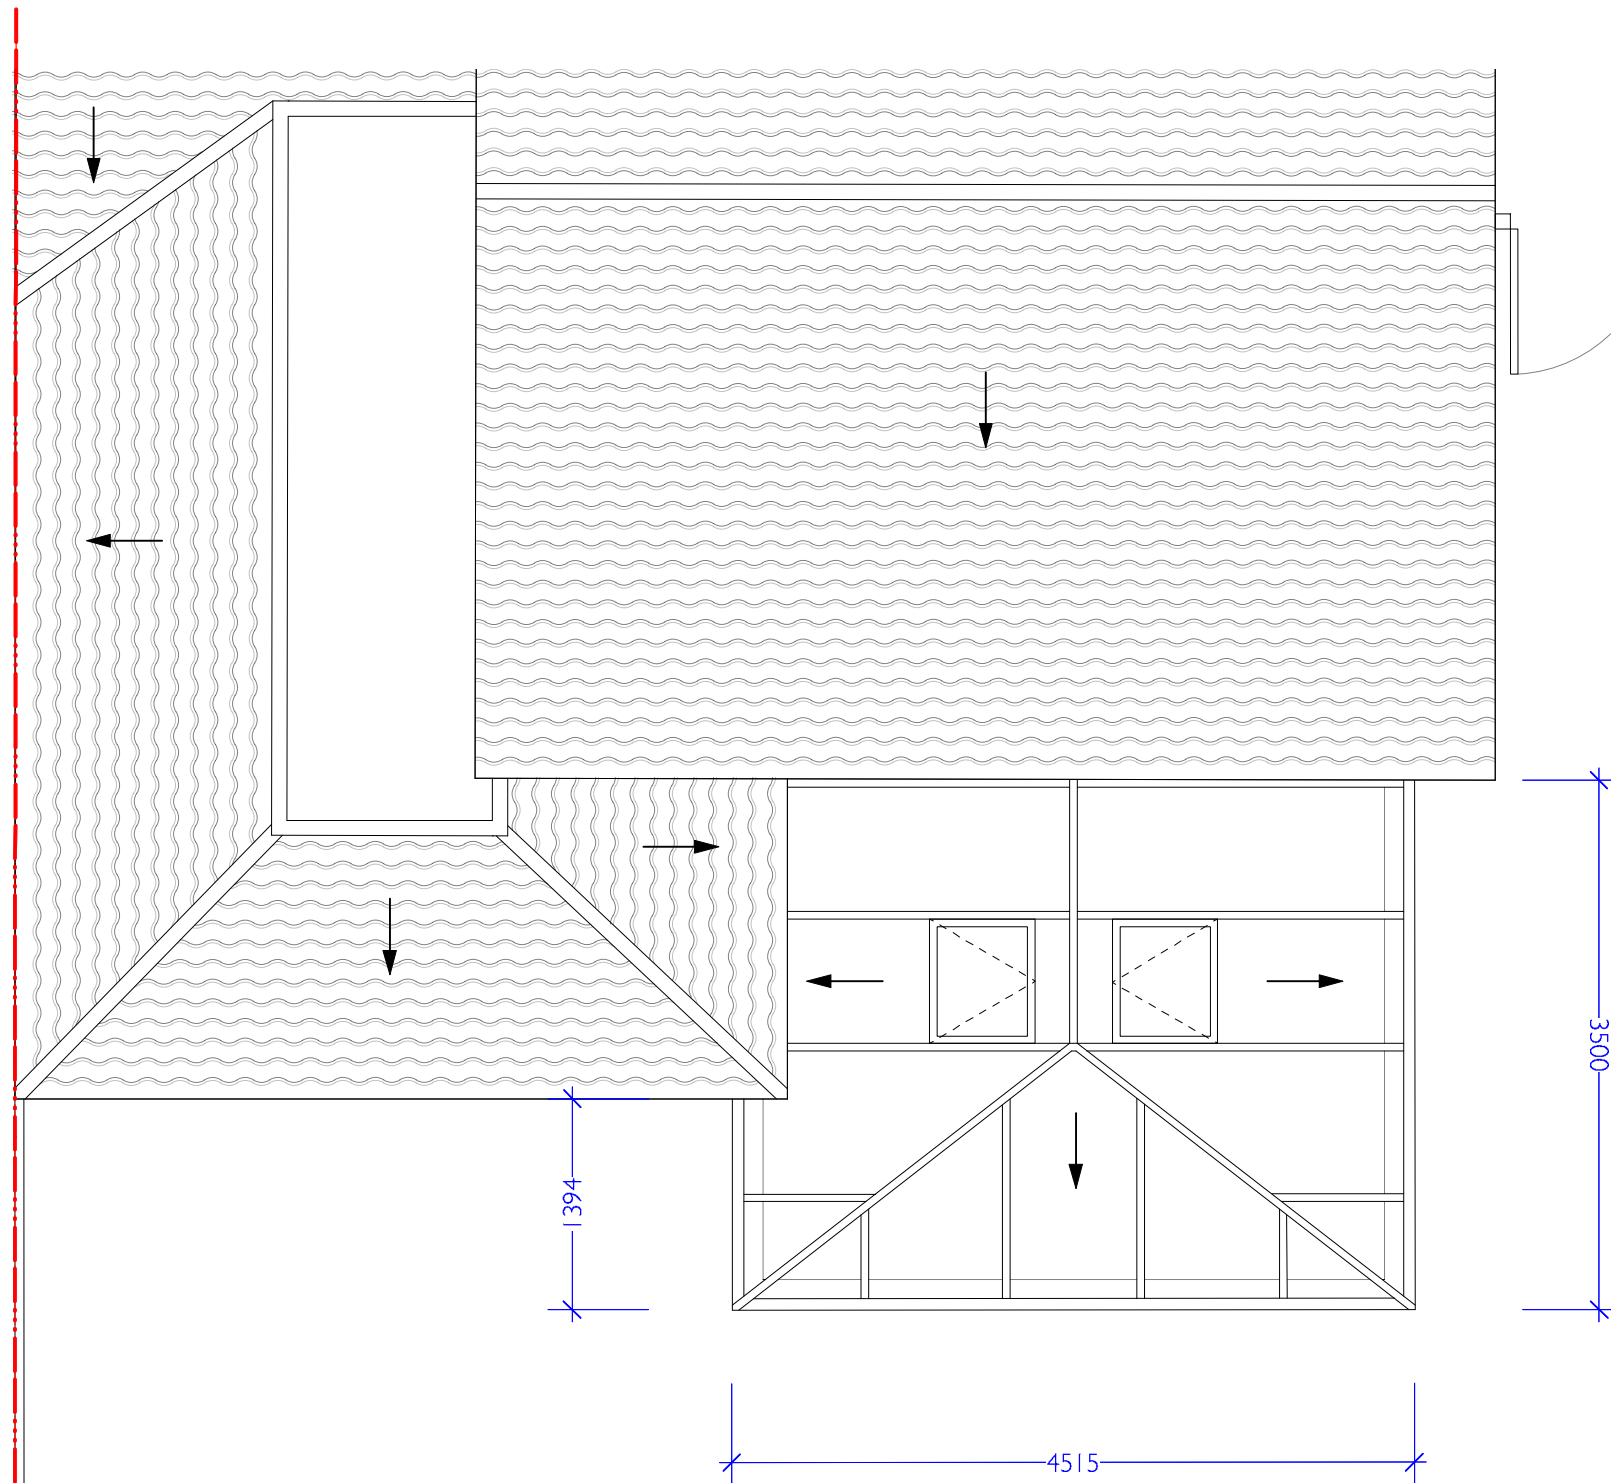

REAR GARDEN OF NO 7 LEWIS CLOSE

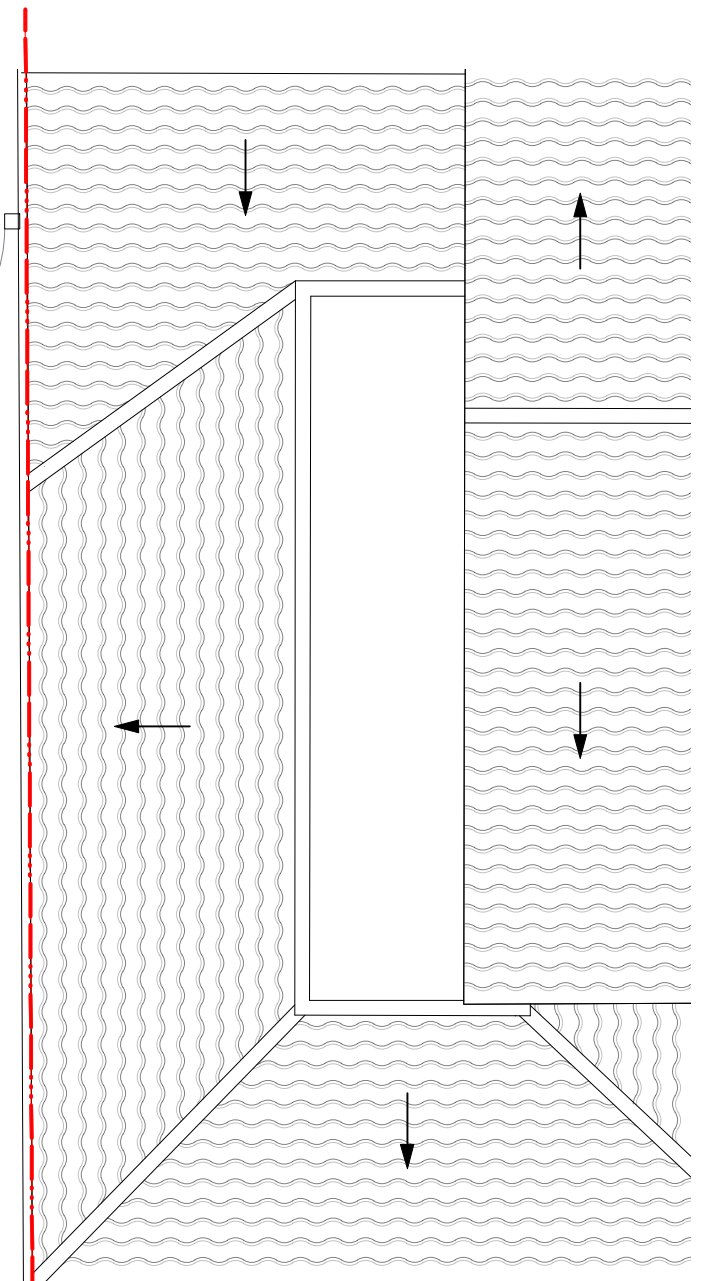

REAR GARDEN OF NO 6 LEWIS CLOSE



revisions

MICHAEL JONES ARCHITECTS Ltd

129 kew road
richmond
surrey
tw9 2pn

tel 020 8948 1863
fax 020 8948 4069
info@mjarchitects.co.uk
www.mjarchitects.co.uk



job title

7 Lewis Close, Harefield, UB9 6RD

client

Paul Davis

drawing title

Proposed Roof Plan

drawing number :

000.10.03.Pl.n.023

sheet rev

A3 _

scale 1:50

date June 16

drawn by AMP

checked by AB



revisions

MICHAEL JONES ARCHITECTS Ltd

129 kew road
richmond
surrey
tw9 2pn

tel 020 8948 1863
fax 020 8948 4069
info@mjarchitects.co.uk
www.mjarchitects.co.uk



job title

7 Lewis Close, Harefield, UB9 6RD

client

Paul Davis

drawing title

Proposed North Elevation

drawing number :

000.10.03.Pl.n.060

sheet rev

A3 _

scale

1:50

date


June 16

drawn by

AMP

checked by

AB

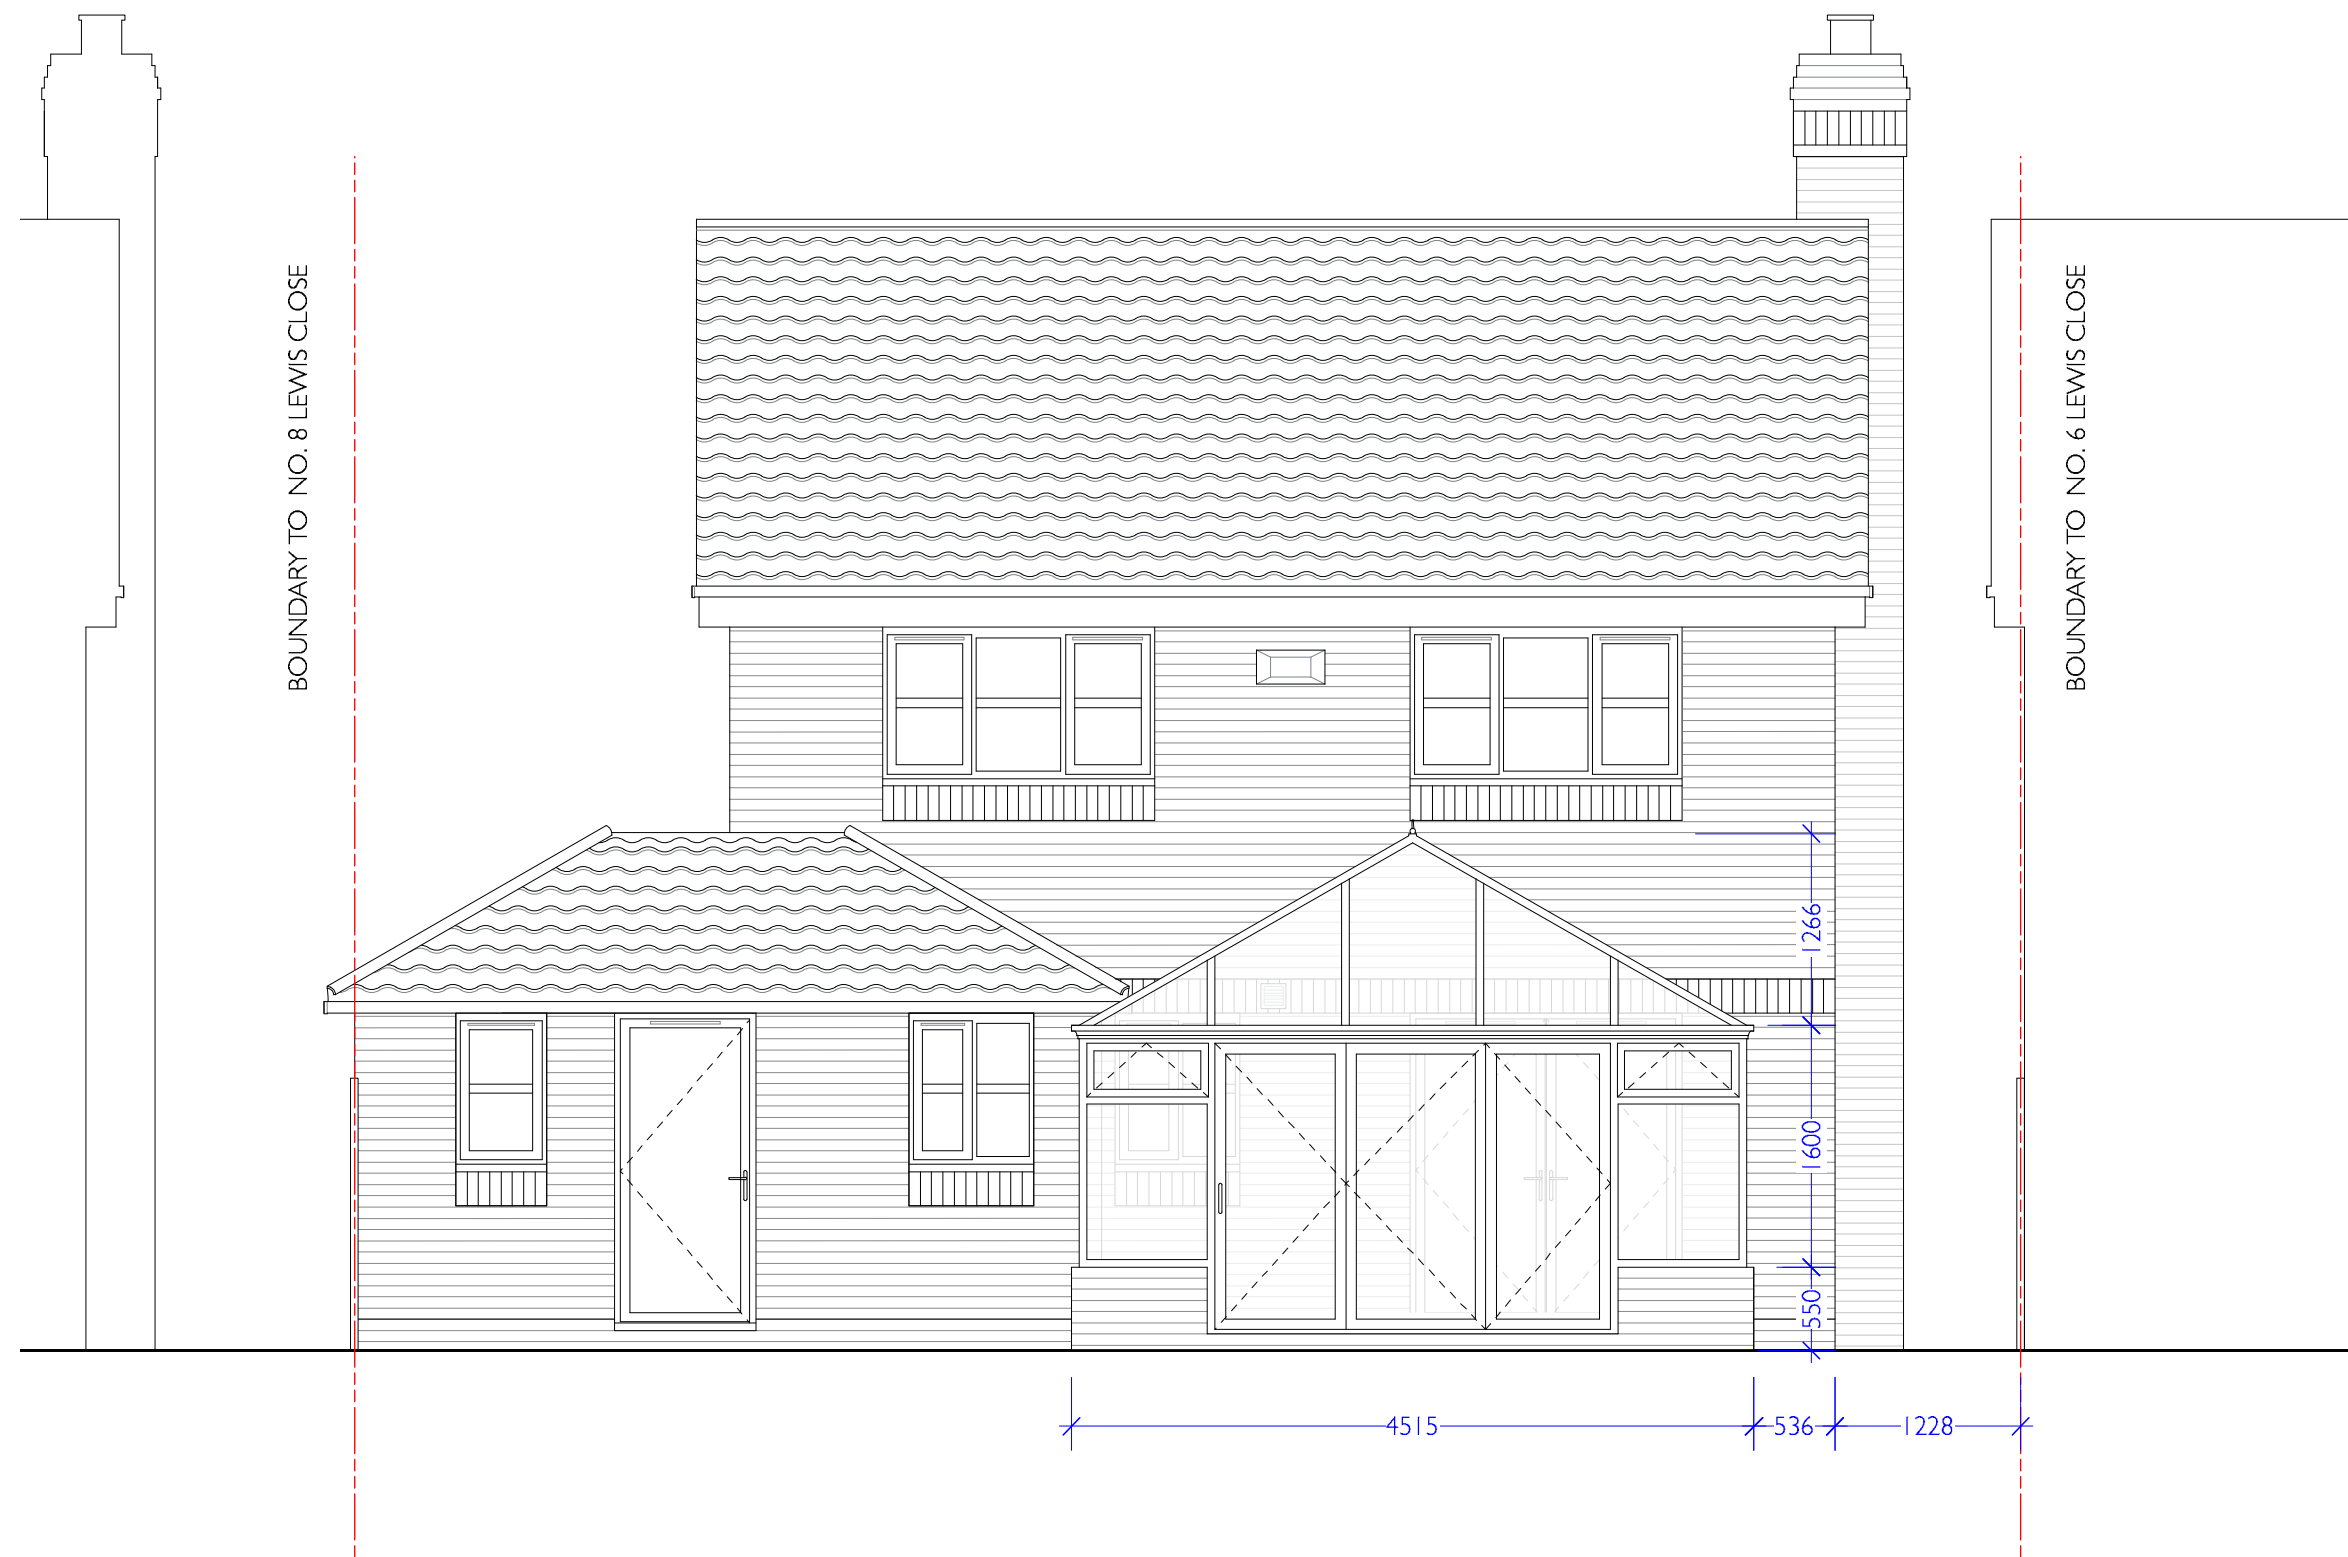

revisions

MICHAEL JONES ARCHITECTS Ltd

129 kew road
richmond
surrey
tw9 2pn

tel 020 8948 1863
fax 020 8948 4069
info@mjarchitects.co.uk
www.mjarchitects.co.uk



job title

7 Lewis Close, Harefield, UB9 6RD

client

Paul Davis

drawing title

Proposed East Elevation

drawing number :

000.10.03.Pl.n.061

sheet rev


A3 _

scale 1:50

date June 16

drawn by AMP

checked by AB

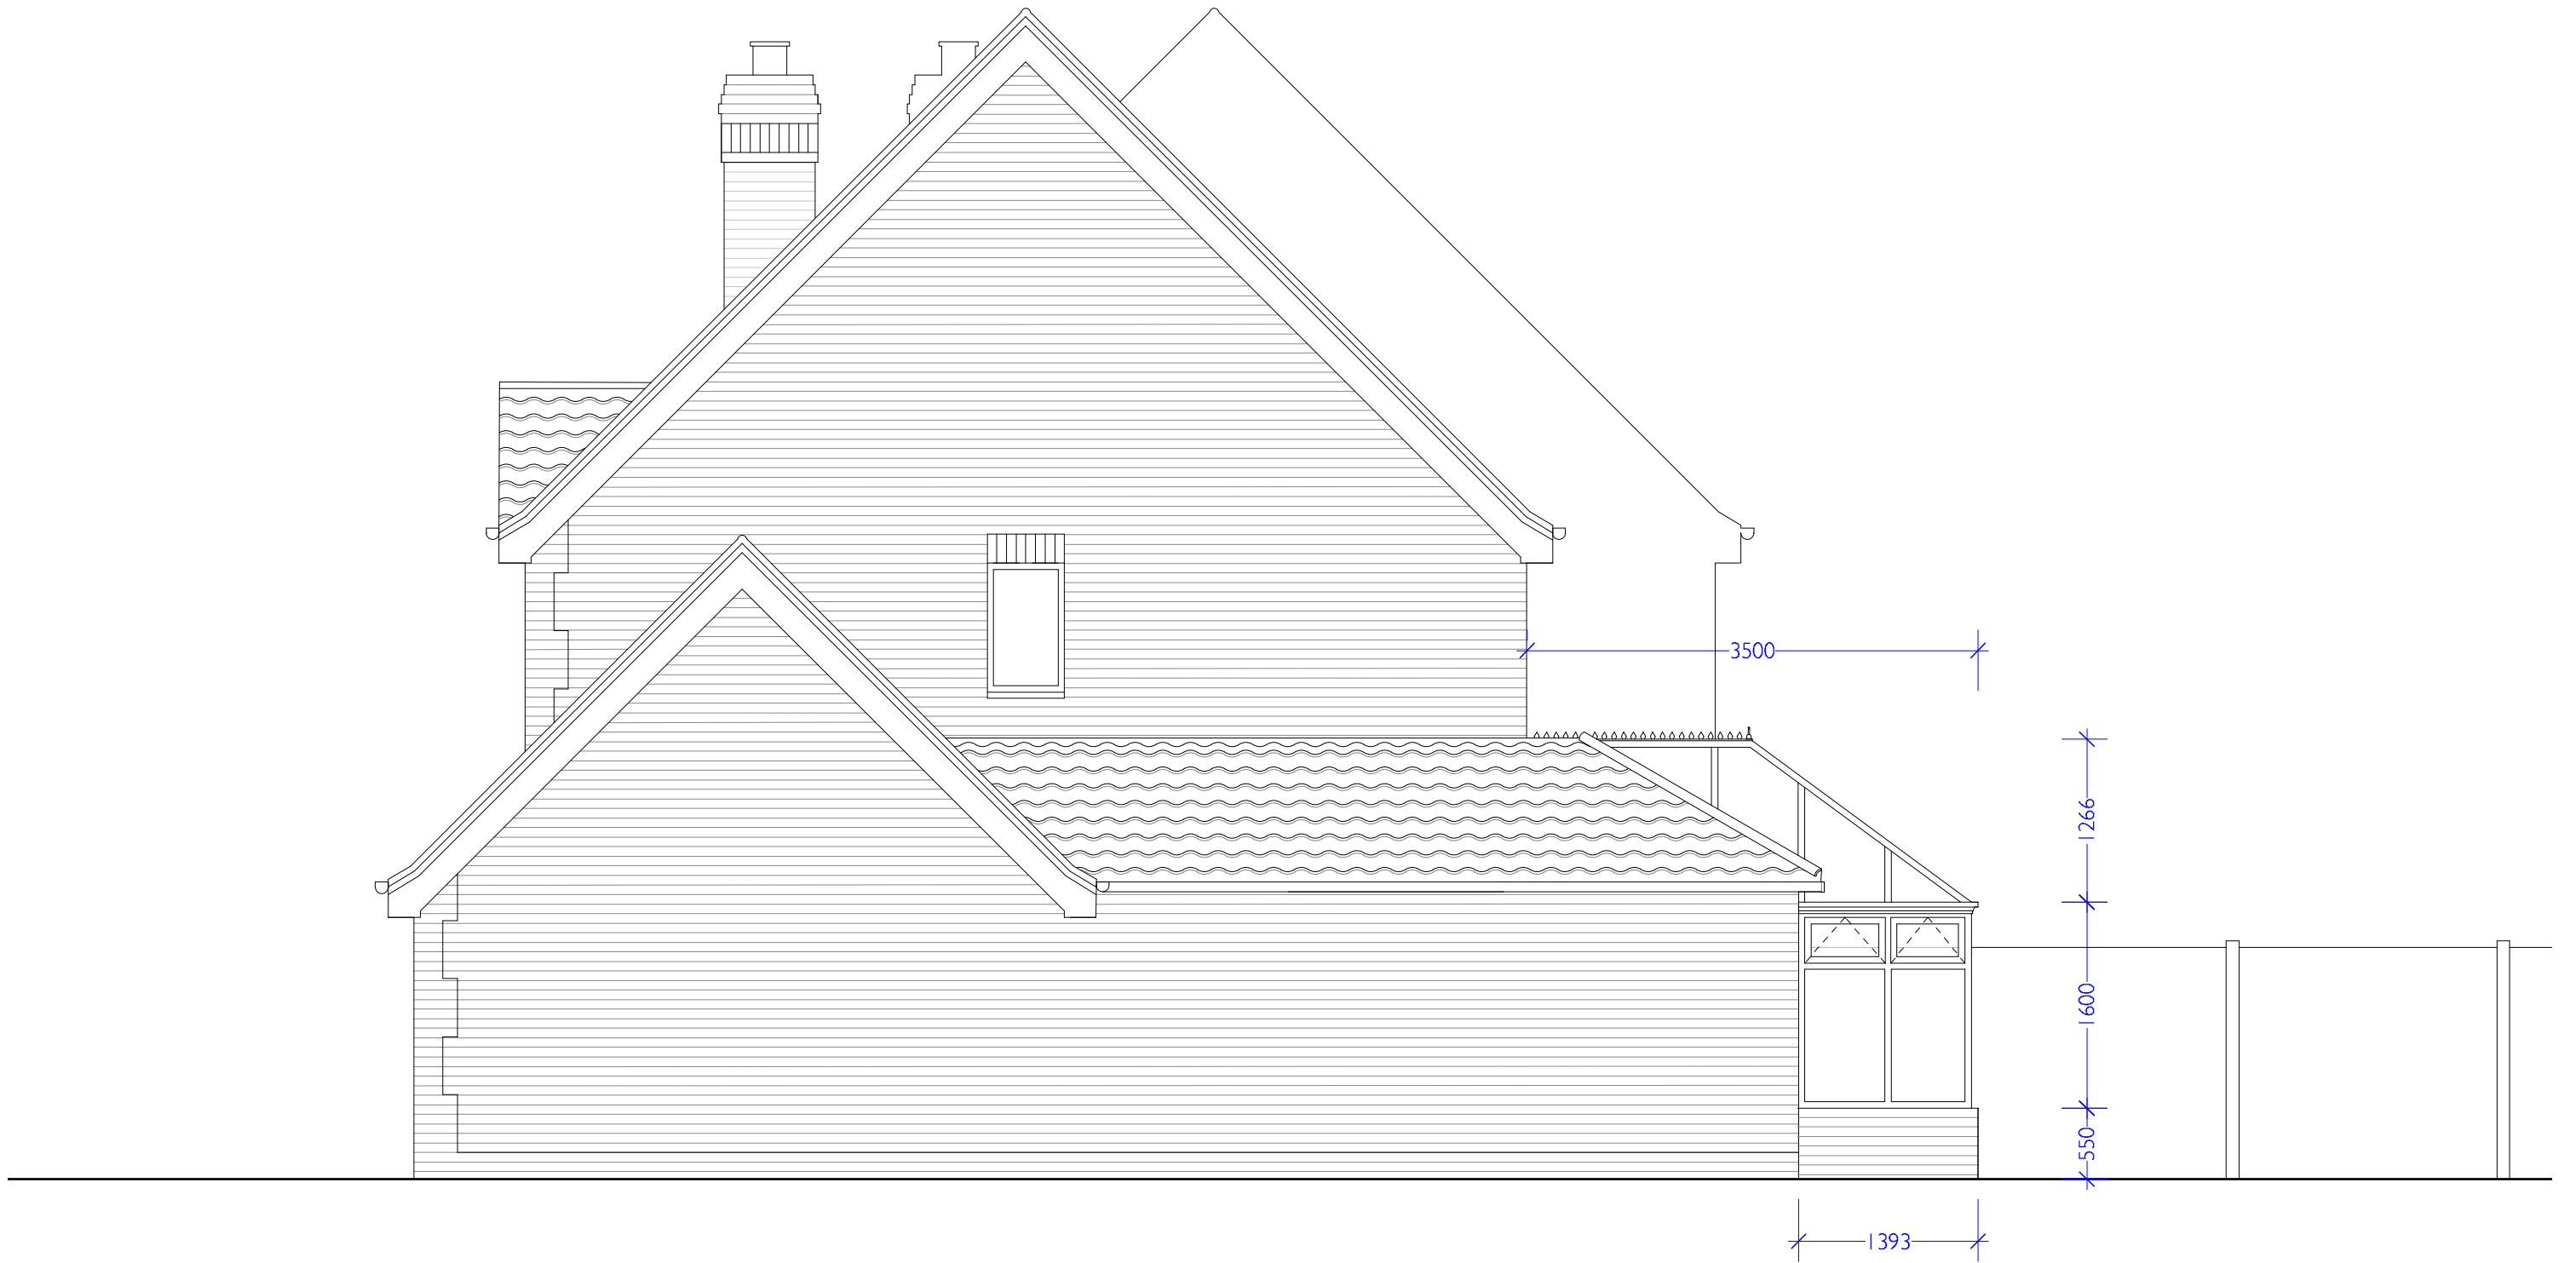

revisions

MICHAEL JONES ARCHITECTS Ltd

129 kew road
richmond
surrey
tw9 2pn

tel 020 8948 1863
fax 020 8948 4069
info@mjarchitects.co.uk
www.mjarchitects.co.uk



job title

7 Lewis Close, Harefield, UB9 6RD

client

Paul Davis

drawing title

Proposed South Elevation

drawing number :

000.10.03.Pl.n.062

sheet rev

A3 _

scale

1:50

date

June 16

drawn by

AMP

checked by

AB