
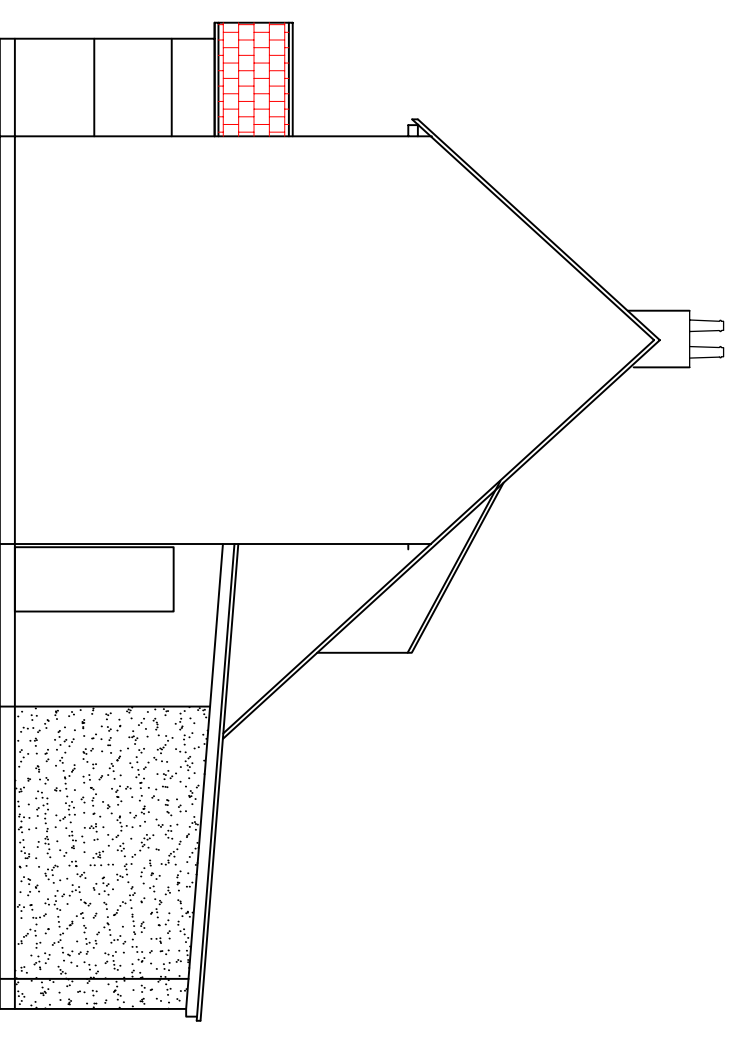
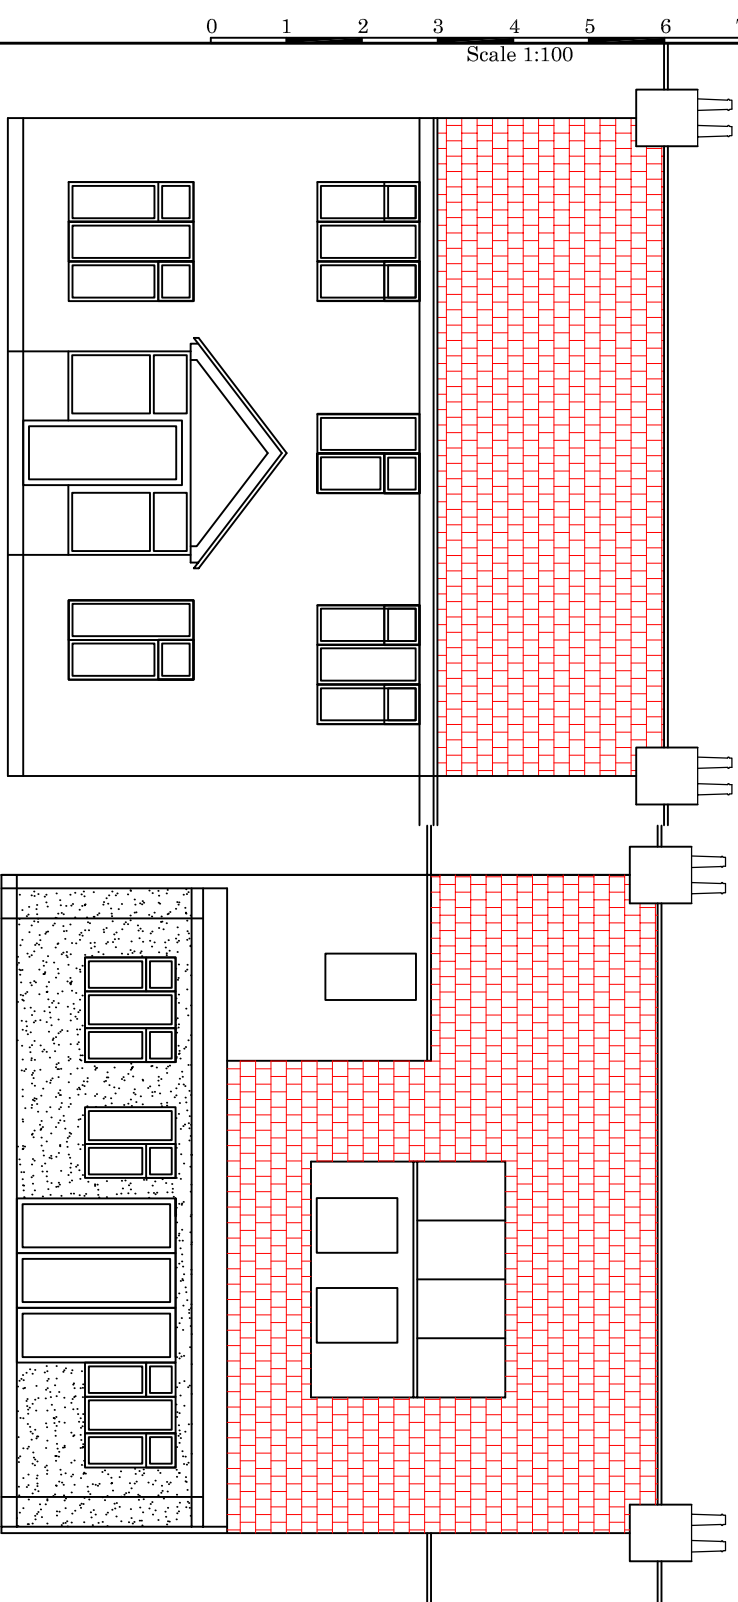
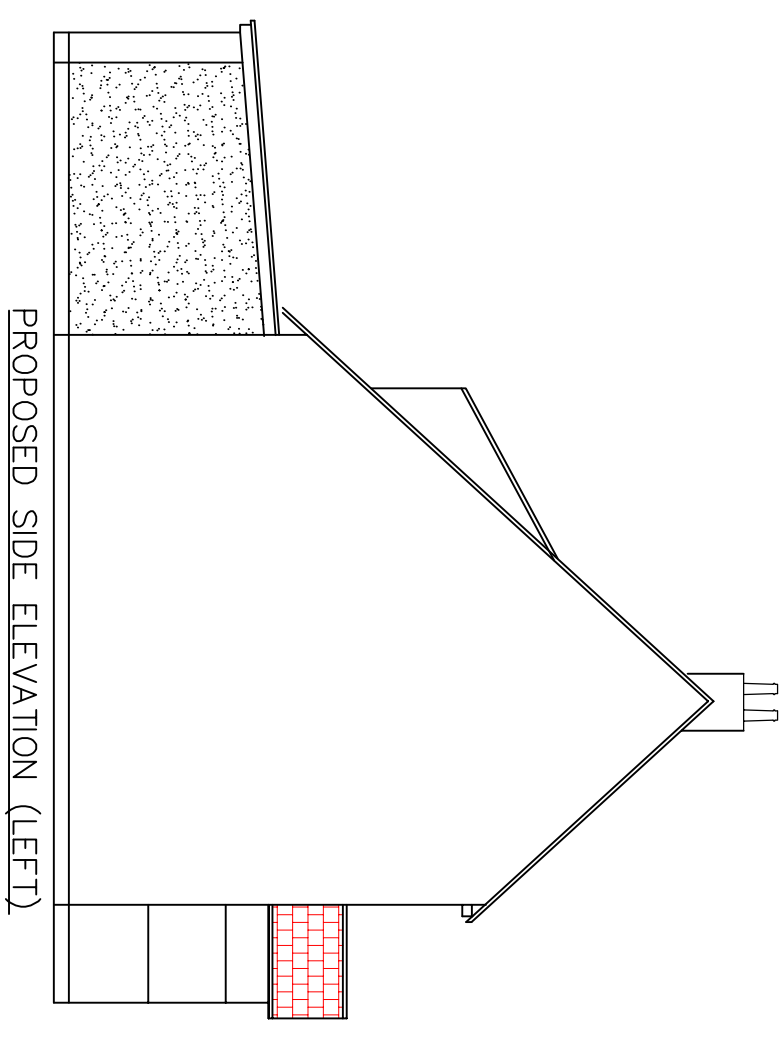


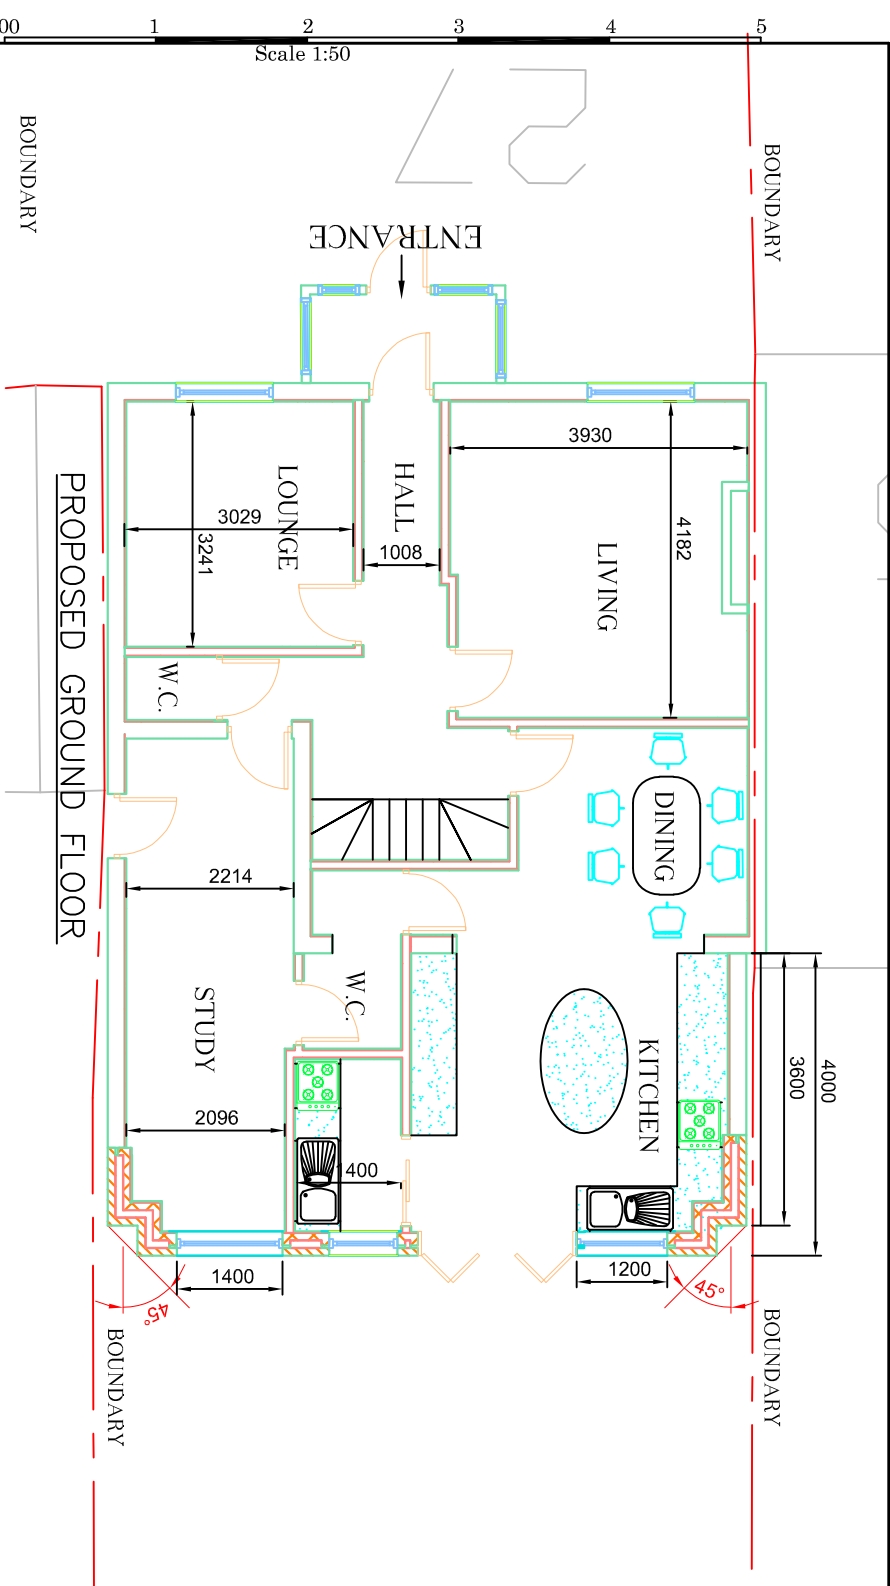

Rev.	Date.	Description	DWN. CHK.	j e architectural design ltd Architectural & Structural Designers 1 Lytton Close Northolt Village, Northolt Middlesex UB5 5BU T: 020 8845 0795, M: 07930 557913, e: eangelos@aol.com													
				Job Title:		27 Addison Way, Northwood HA6 1SS		Designed by:		Angelo E		Date:	May 2021		Scale:	1:100@A3	
				Drawing Title:		Proposed Ground Floor & Front, Side & Rear Elevation		Client:				Drawing No:		3359/AJ/02			Rev.