
 
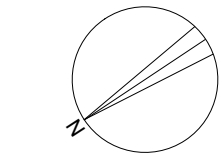


D U N E D I N W A Y

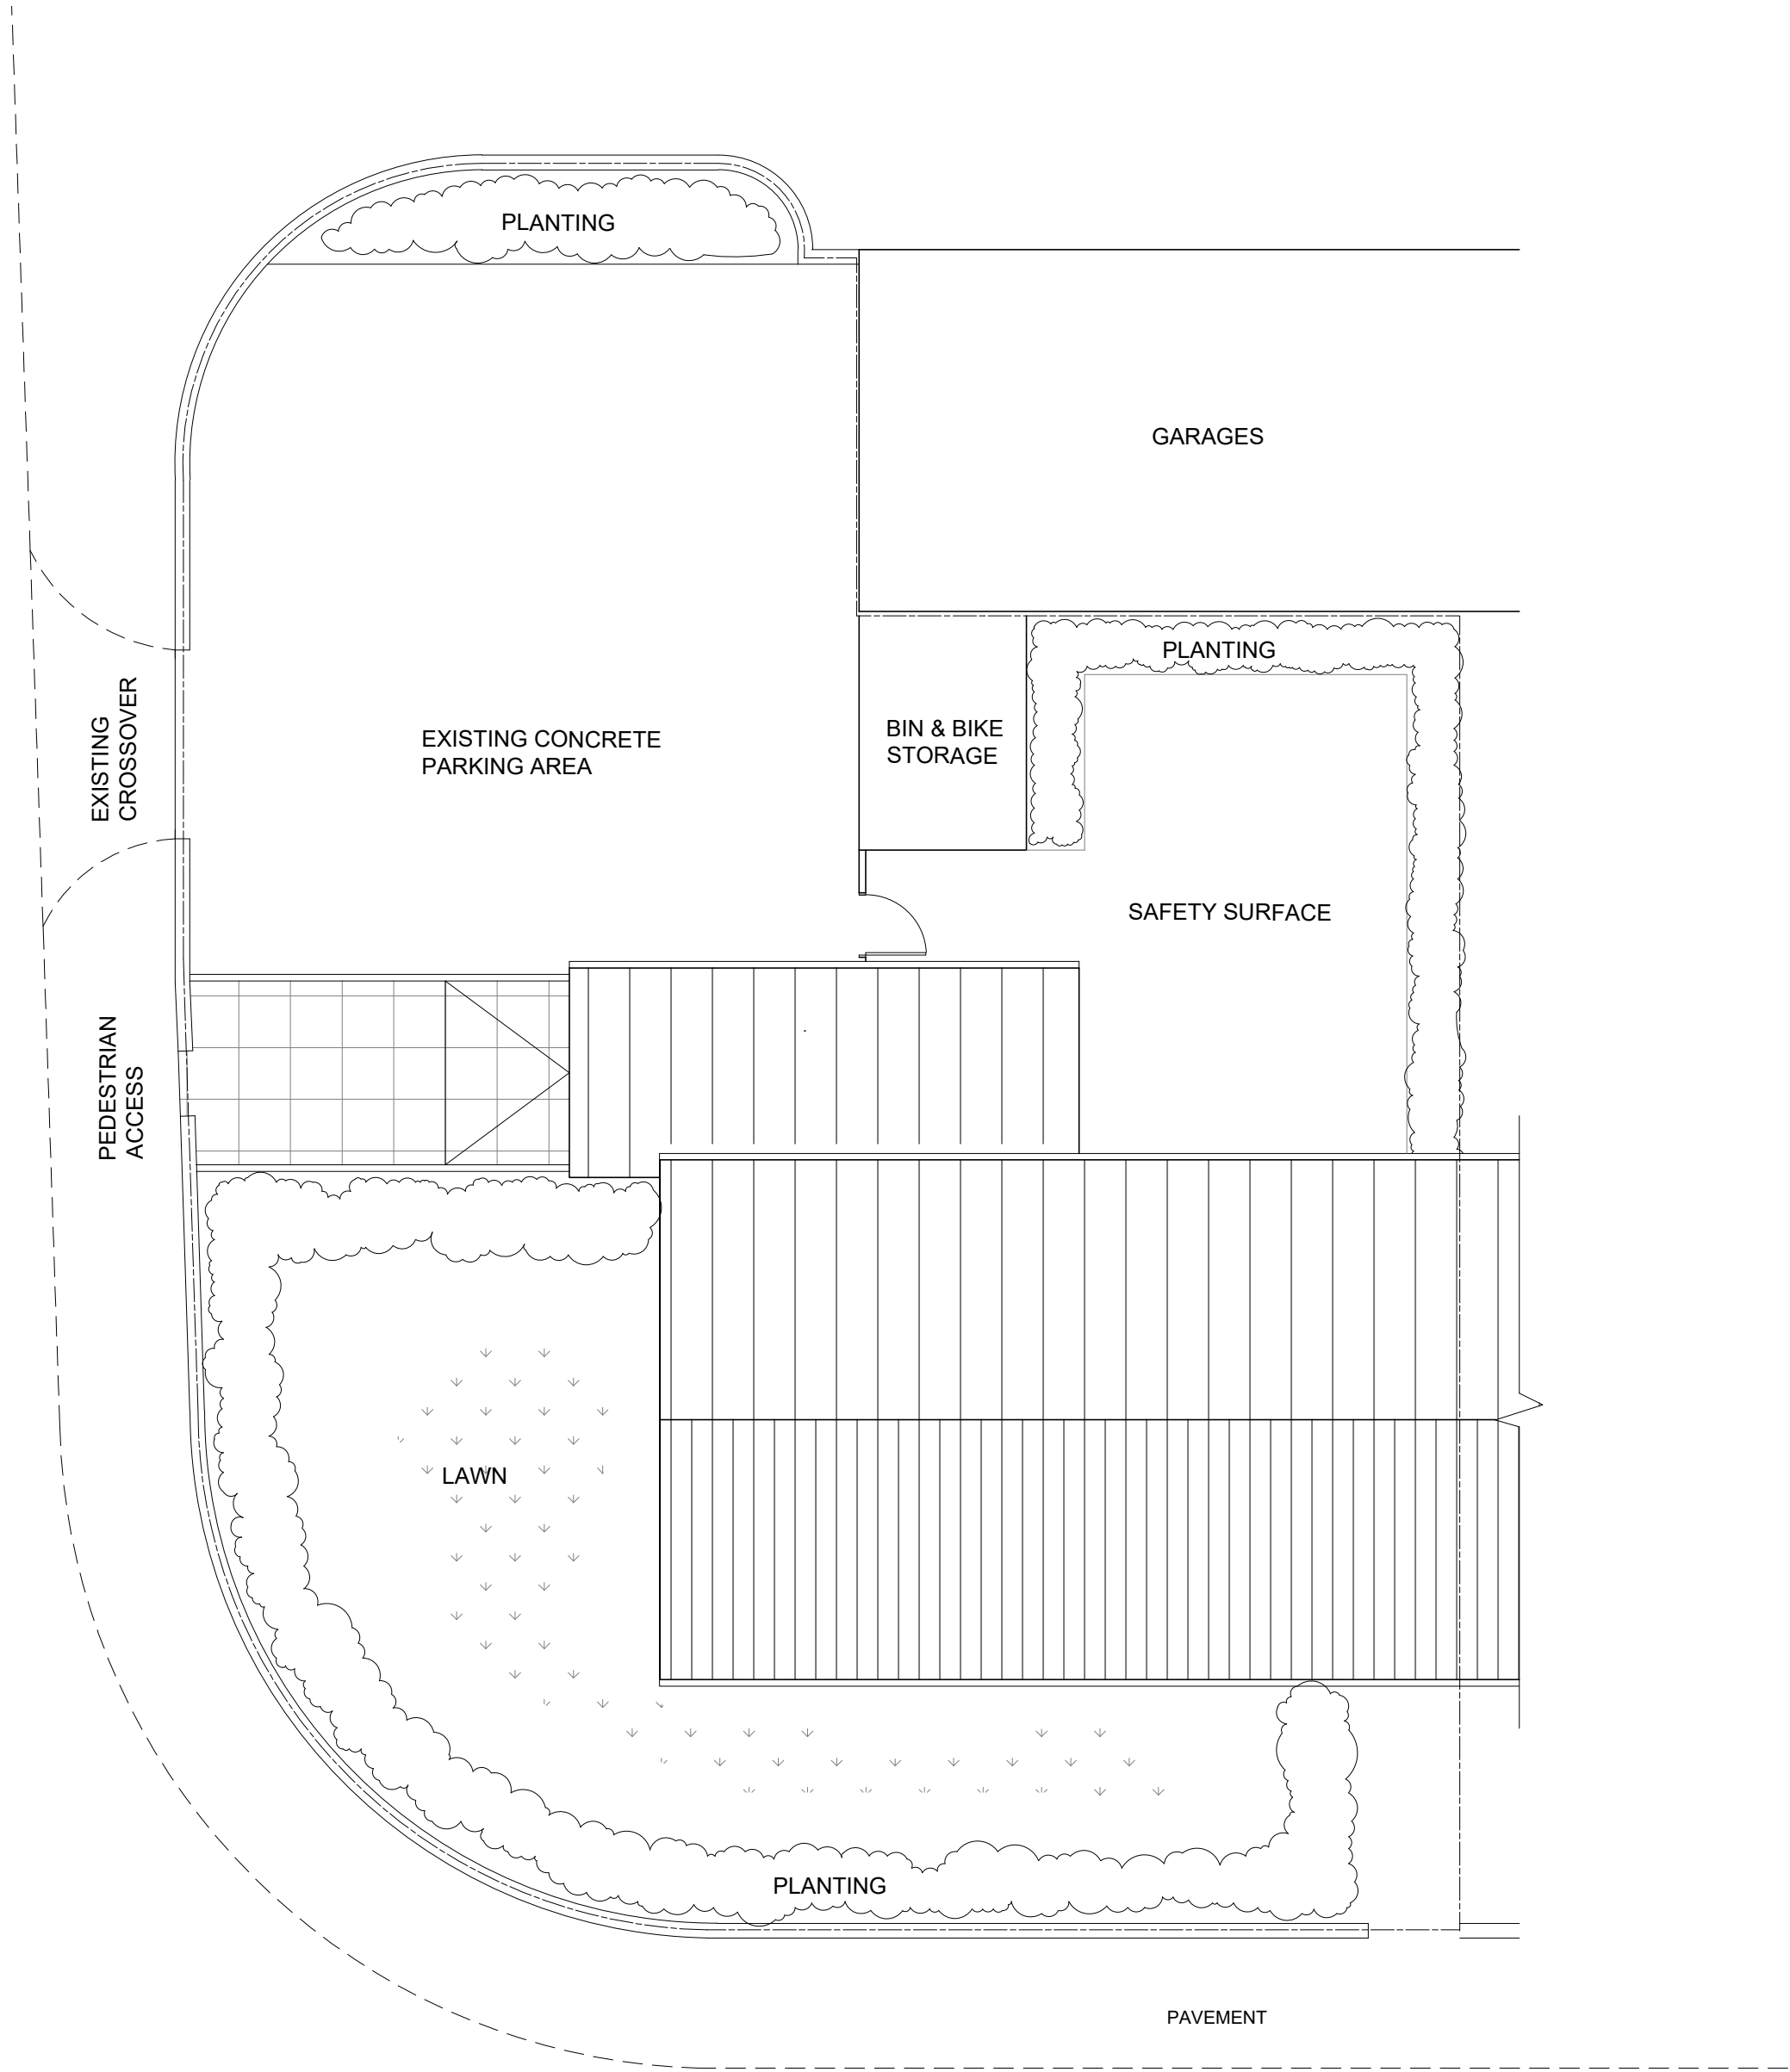

AMENDMENTS	DATE	REV.
COPYRIGHT RESERVED		
ALL SCALED DIMENSIONS MUST BE VERIFIED ON SITE		

JOB
346 YEADING LANE HAYES UB4 9AY
CLIENT
ONCE UPON A TIME
DRAWING
EXISTING SITE PLAN

DALE VENN ARCHITECTS
Architects, Planners & Surveyors
HIGH HOUSE, HARLINGTON ROAD, HILLINGDON, MIDDLESEX 01895-237345

SCALE 1:100 @ A2	DRAWING No.	REV.
DATE SEP '21	5058- 2	
DRAWN LK		
CHECKED DV		