

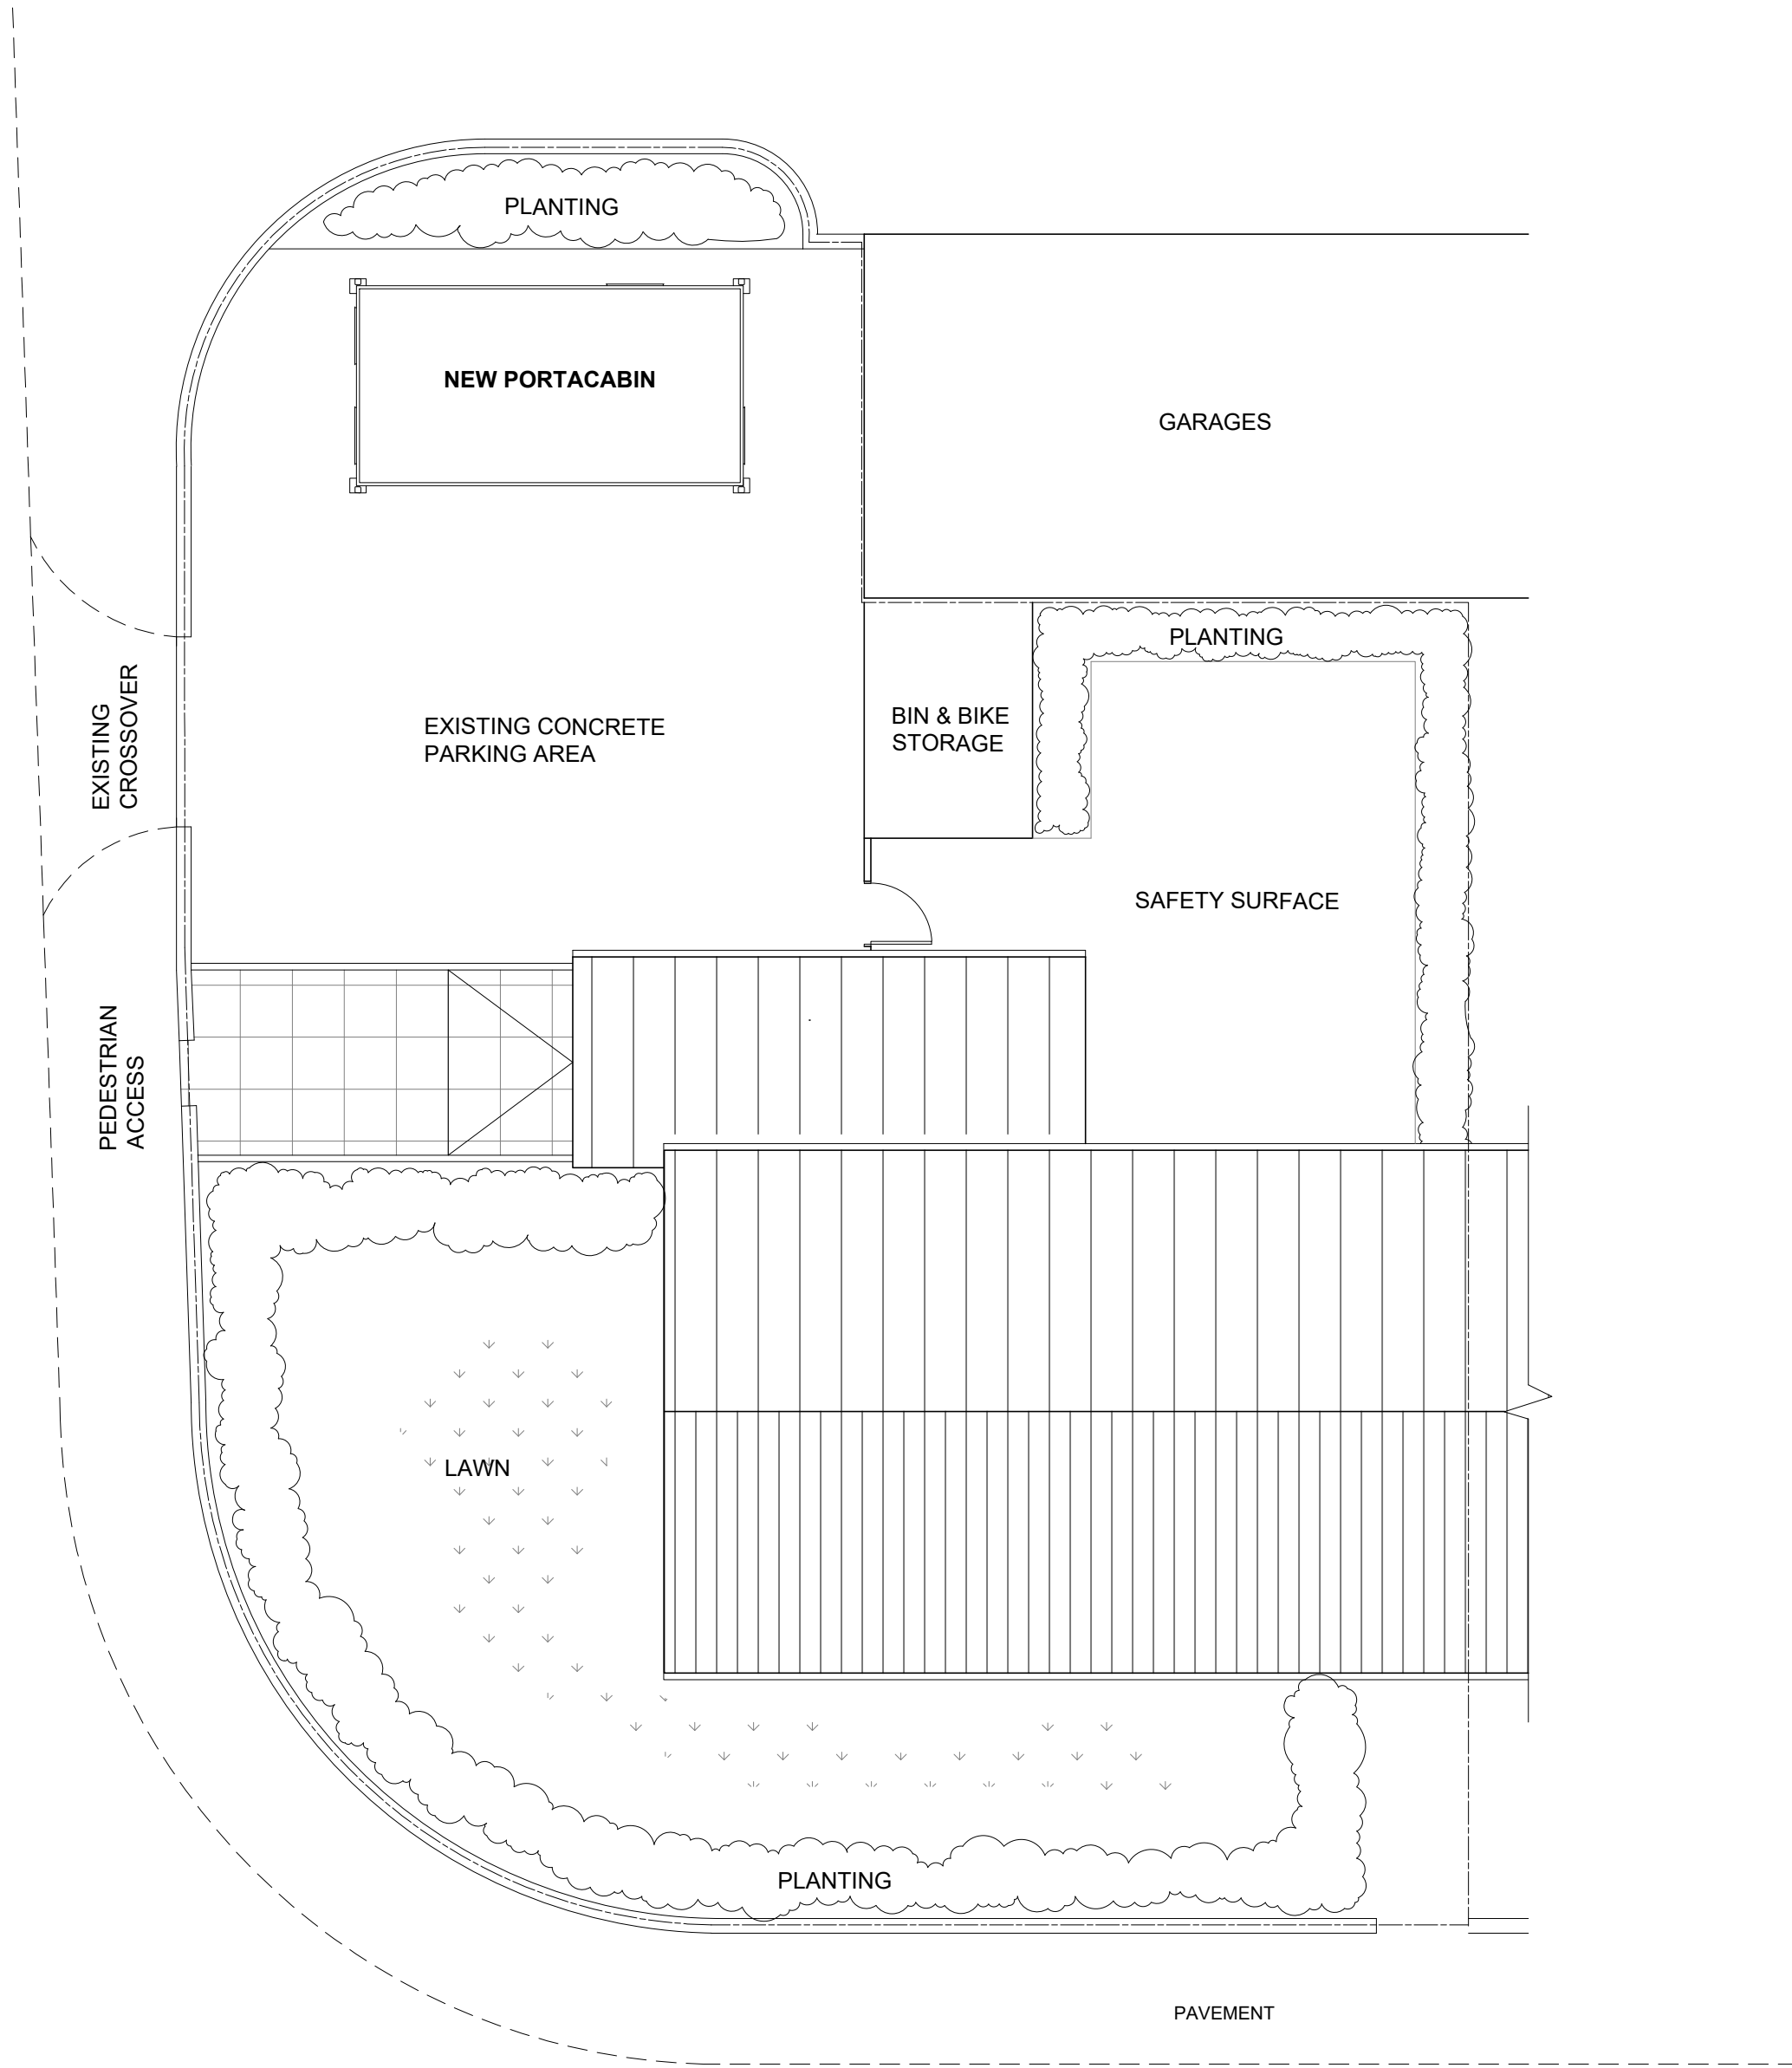


D U N E D I N W A Y

 

Y E A D I N G L A N E

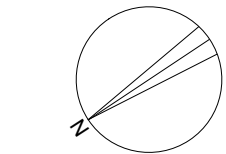

AMENDMENTS	DATE	REV.
COPYRIGHT RESERVED		
ALL SCALED DIMENSIONS MUST BE VERIFIED ON SITE		

JOB
346 YEADING LANE
HAYES
UB4 9AY

CLIENT
ONCE UPON A TIME

DRAWING
PROPOSED SITE PLAN

DALE VENN ARCHITECTS
Architects, Planners & Surveyors
HIGH HOUSE, HARLINGTON ROAD,
HILLINGDON, MIDDLESEX 01895-237345

SCALE 1:100 @ A2	DRAWING No.	REV.
DATE SEP '21	5058-1	
DRAWN LK		
CHECKED DV		