


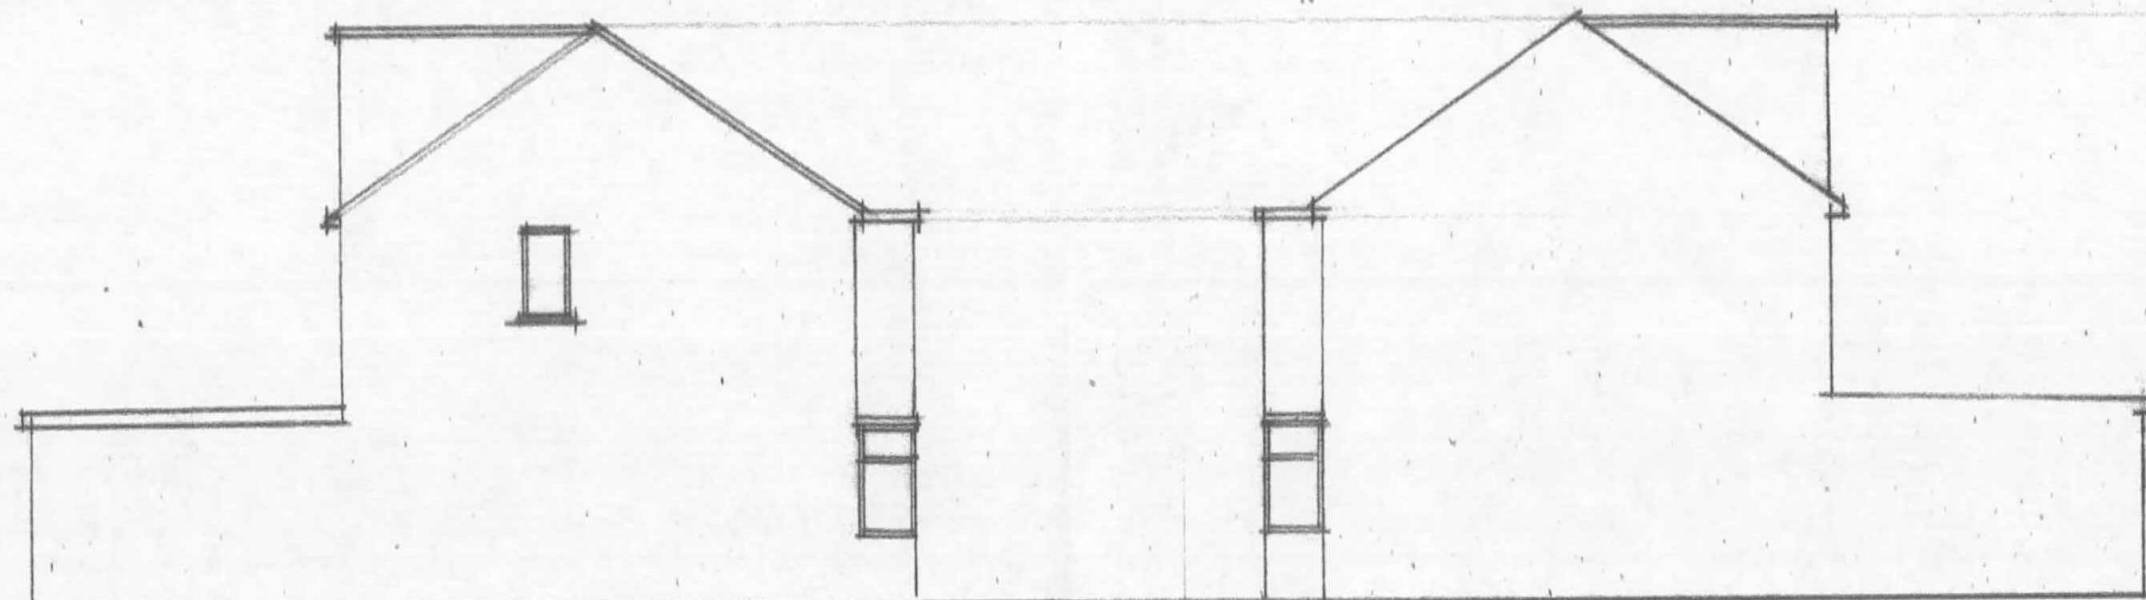


REAR ELEVATION
(EXISTING)



SIDE ELEVATION ~ A
(EXISTING)

SIDE ELEVATION ~ B (EXISTING)

 

Kuldip Sira
Building Designs
Mob: 07956234848

PROPOSED PART FIRST FLOOR EXTENSION AT
16 SEATON ROAD, HAYES

SCALE: 1:100 DATE: APR, 15
2015/116/03