





REAR ELEVATION
PROPOSED

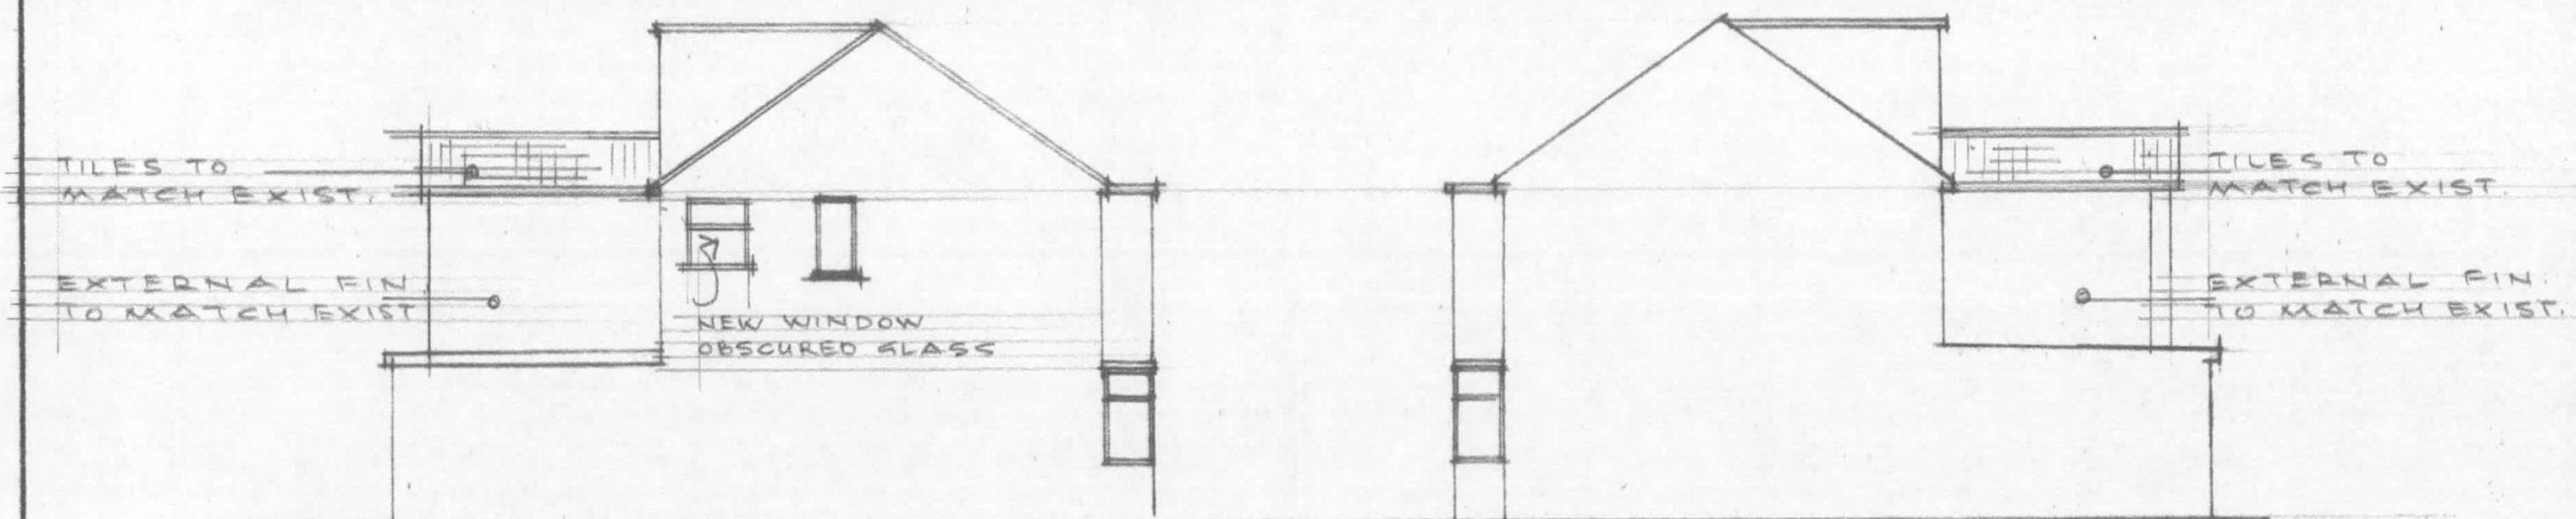

SIDE ELEVATION ~A
PROPOSED

SIDE ELEVATION ~B (PROPOSED)

 

Kuldip Sira
Building Designs
Mob: 07956234848

PROPOSED PART FIRST FLOOR EXTENSION AT
TG SEATON ROAD, HAYES

SCALE: 1:100 DATE: APR. 15
2015/116/04