


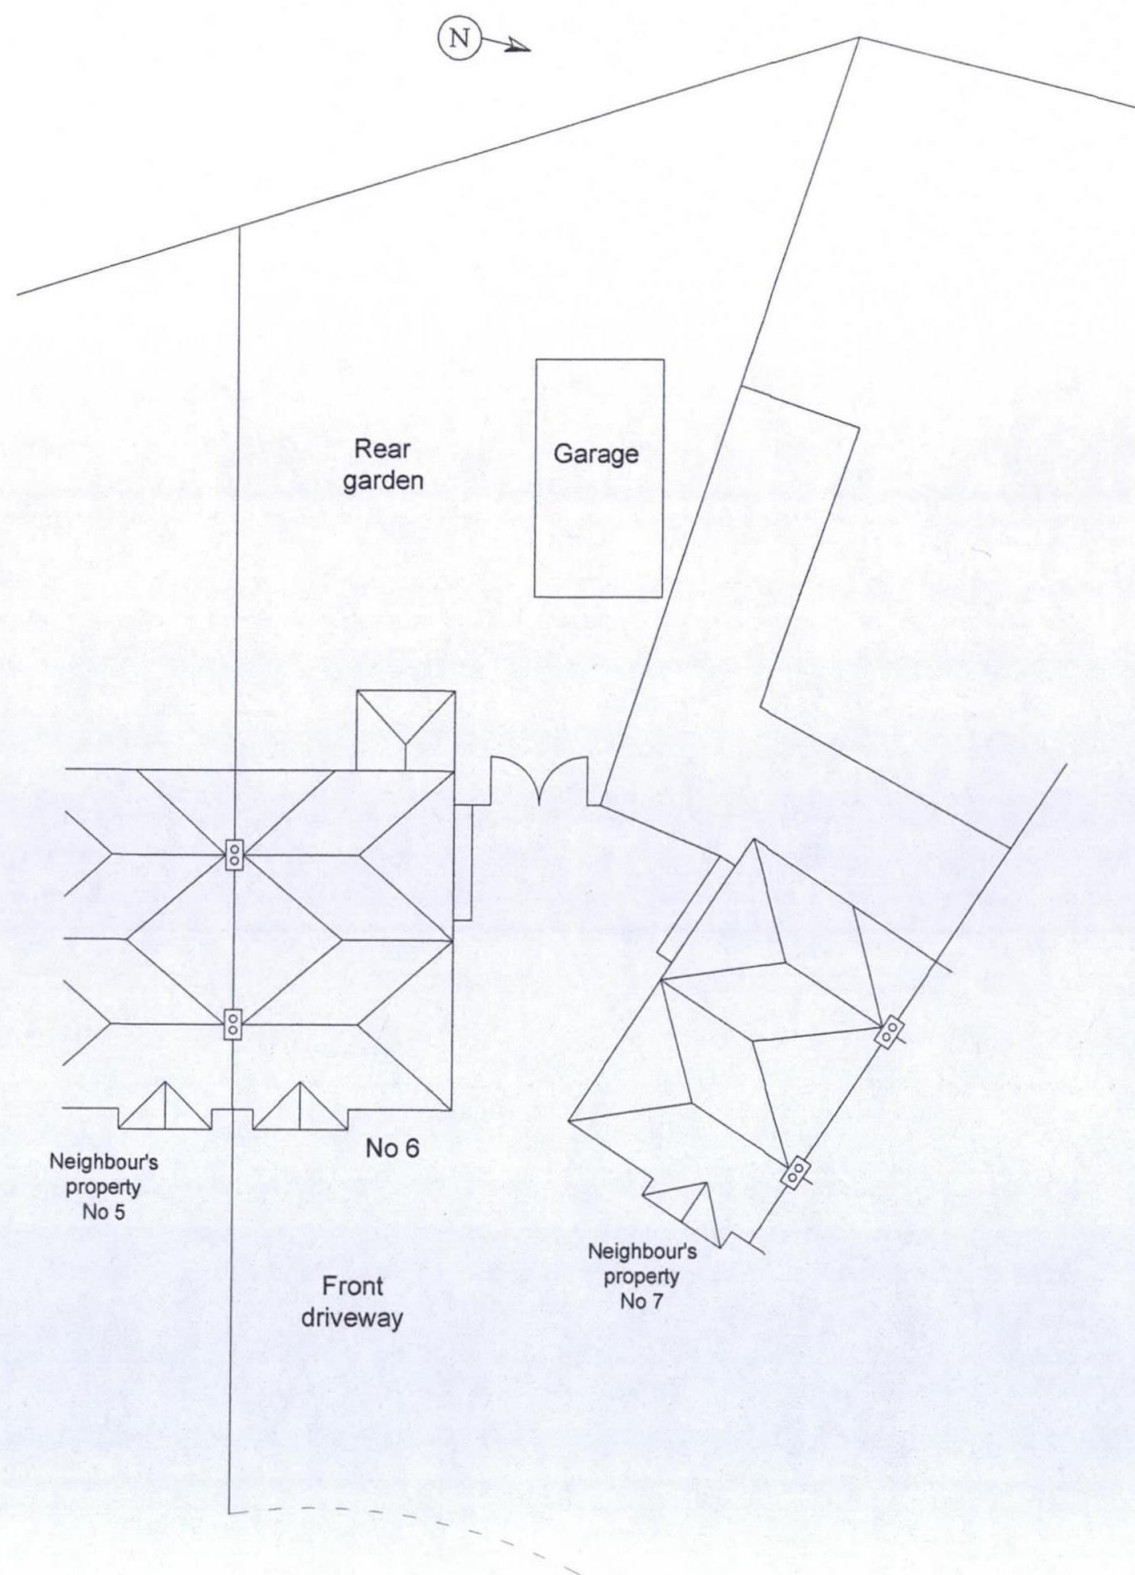


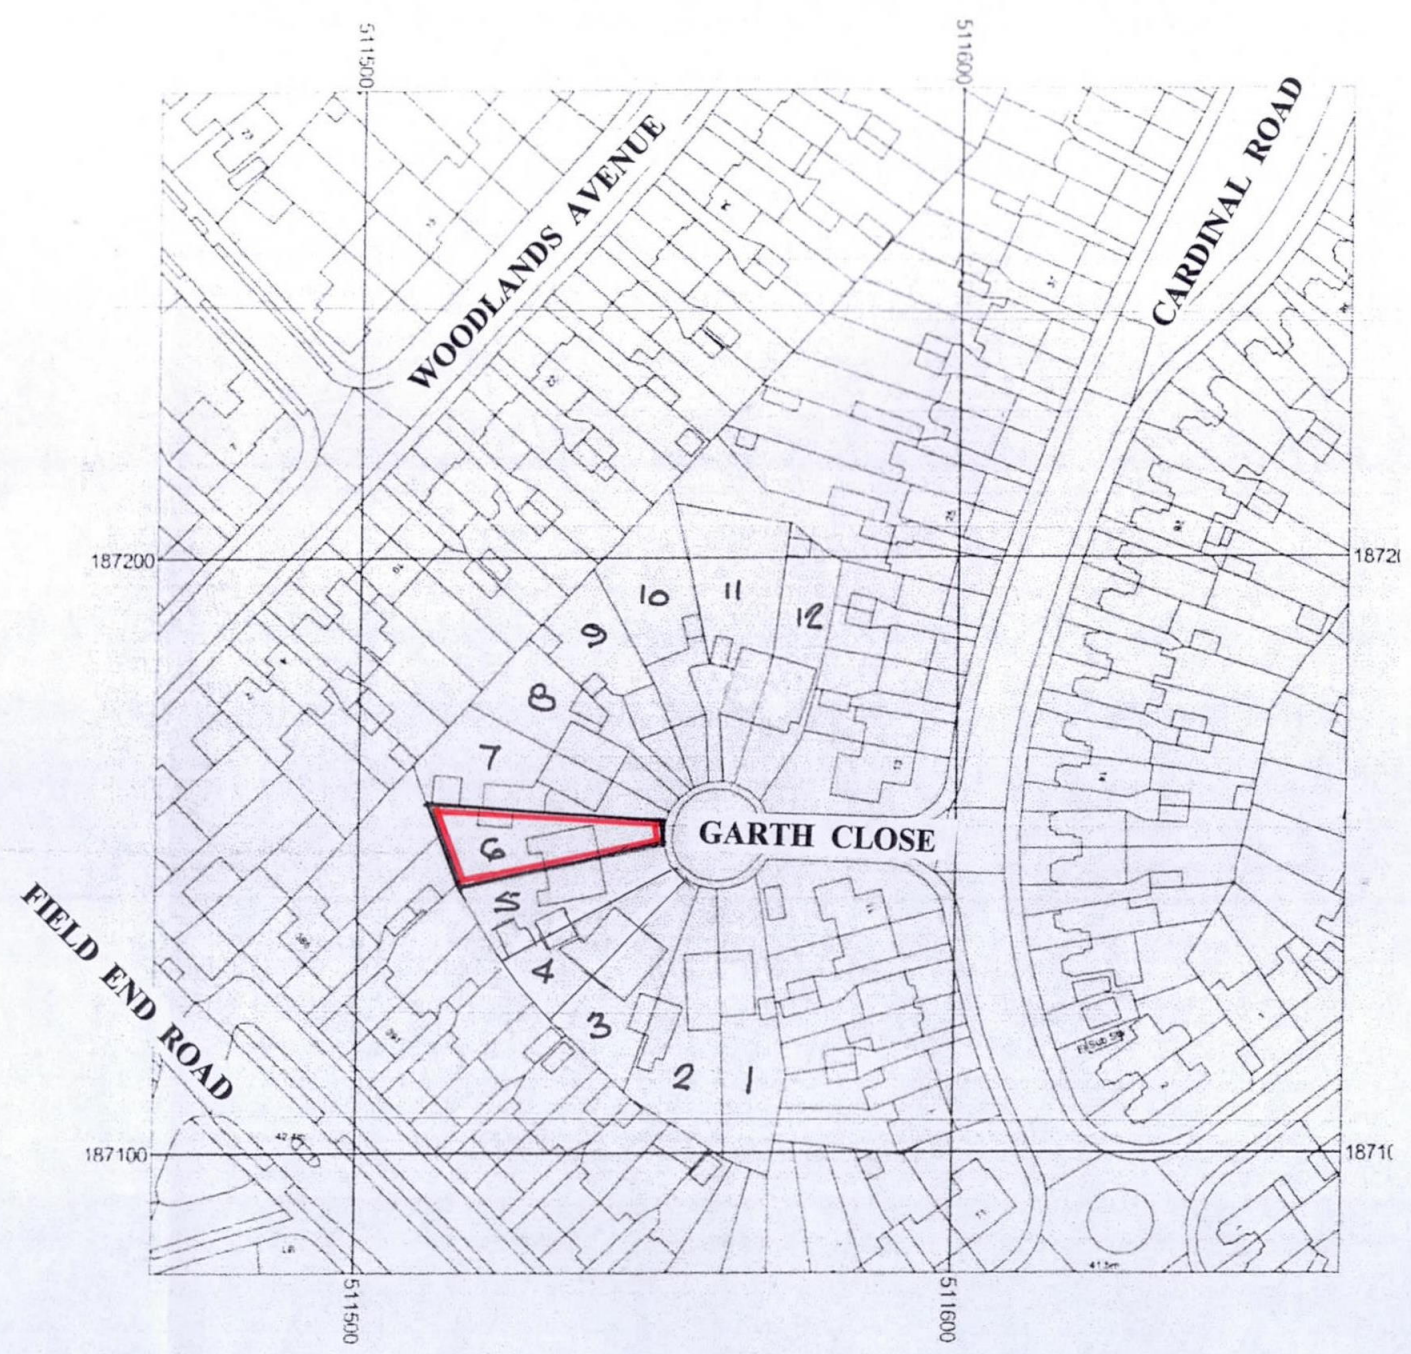

Site Plan
Scale 1:200 @A3

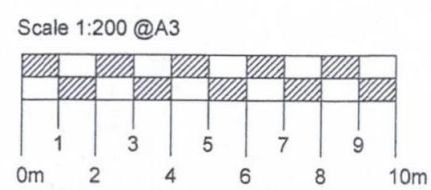

Location Plan
Scale 1:1250 @A3

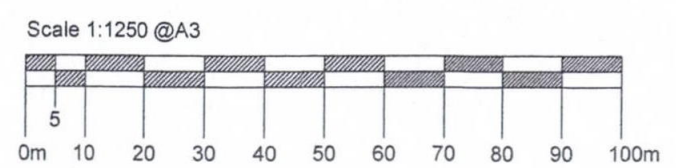

 SOARBOND Ltd. Chartered Engineers 17 Clarendon Road, Ealing, London W5 1AA tel 020 8997 8563 mobile 07876 653 988 email soarbond@yahoo.co.uk	
Job title Redevelopment at 6 Garth Close, Ruislip, Middlesex HA4 9PT	
Drawing title Site Plan & Location Plan	
Client Mr. Tony Mullins	
Drawn by S. Zablocka	Date October 2020
Chk'd W.K.J. Zablocki	Date October 2020
Job number 1716	Scale @ A3 1:200, 1:1250
Drawing number 1716-05	