

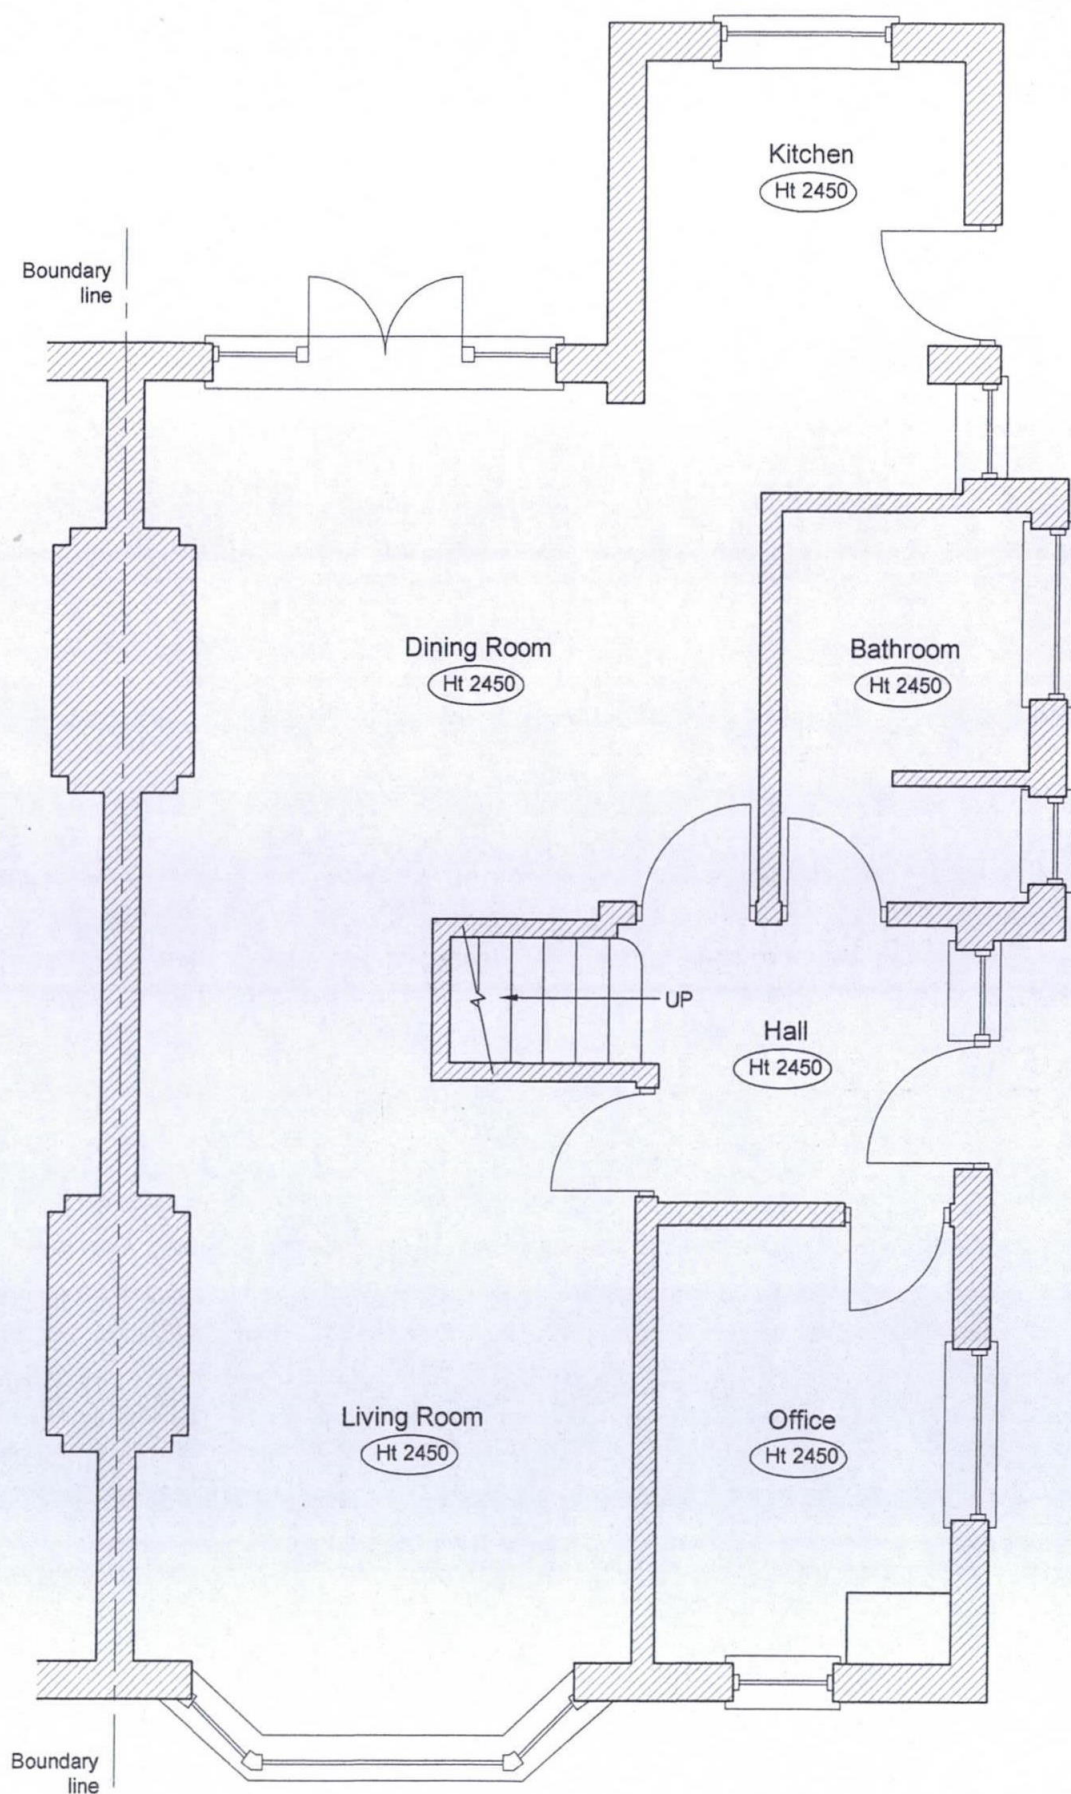


Scale 1:50 @A3

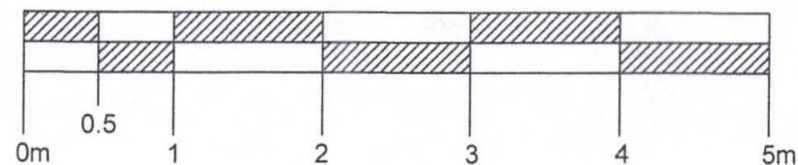

Existing Ground Floor Plan
Scale 1:50@A3

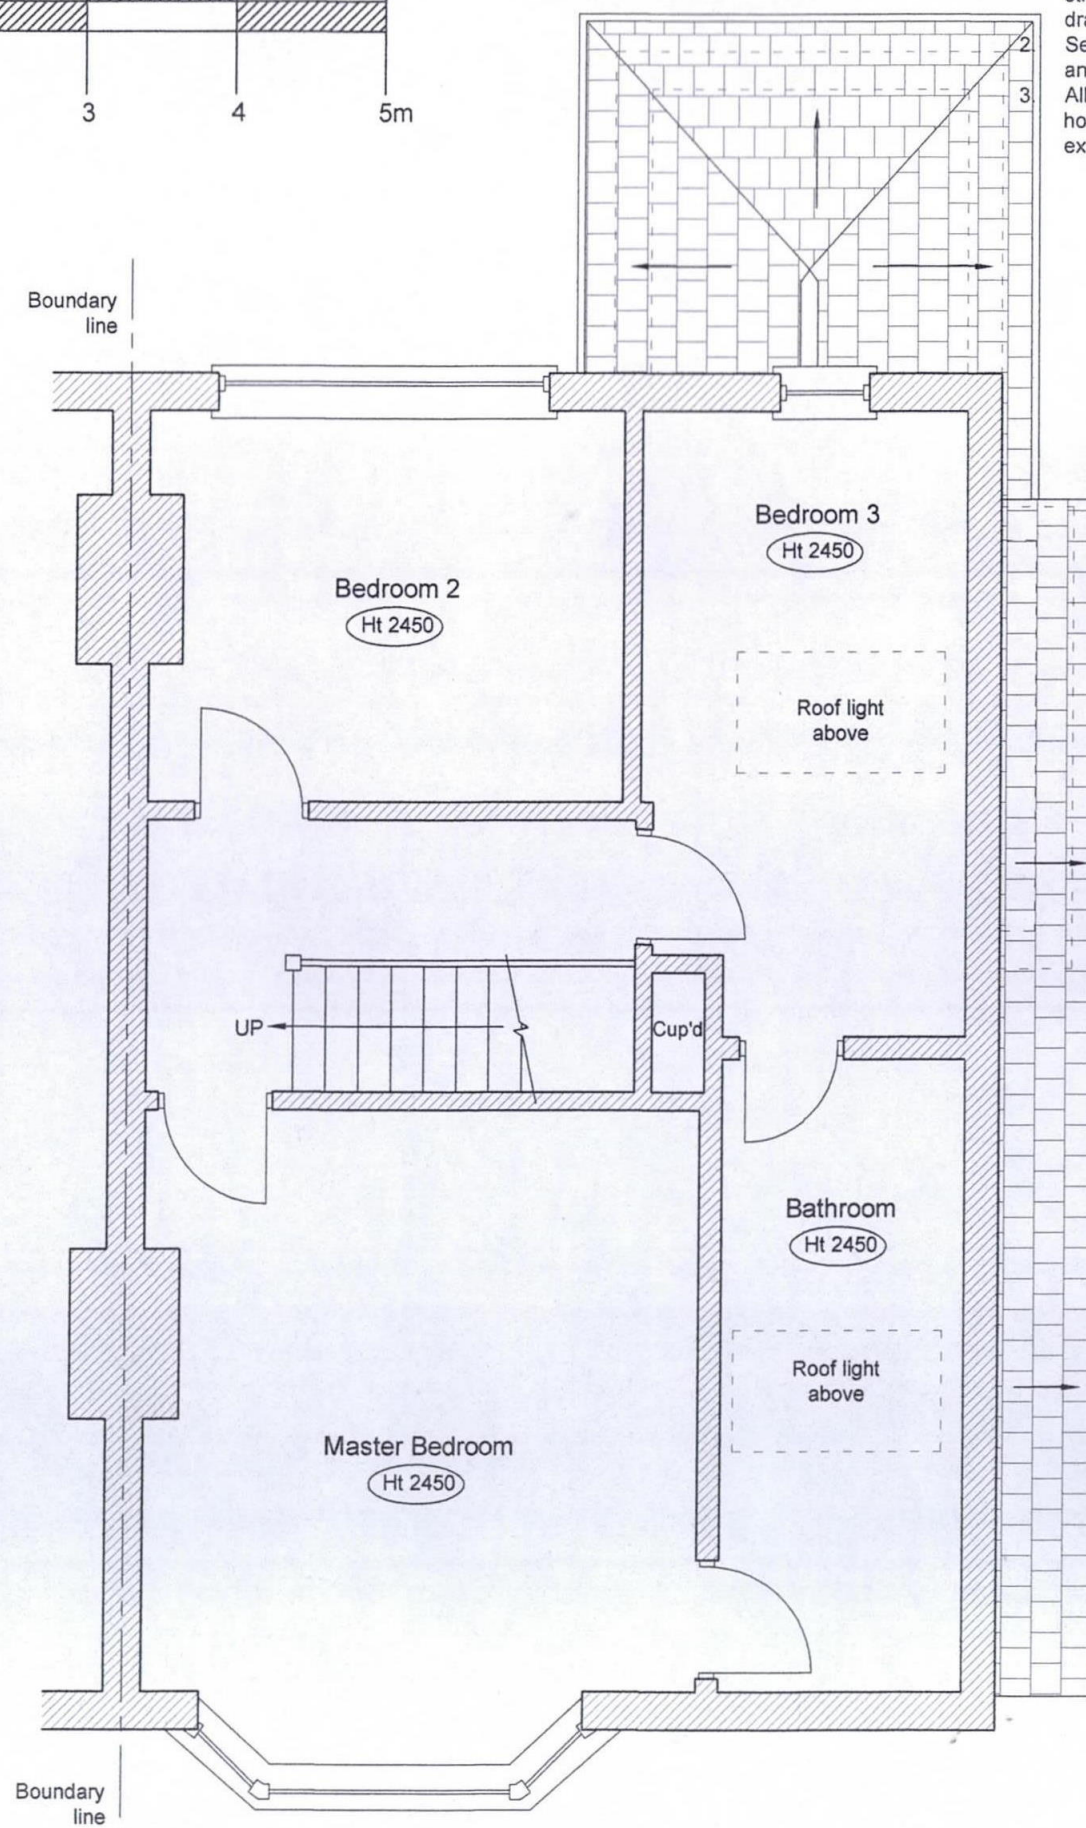

Existing First Floor Plan
Scale 1:50@A3

Notes:

1. This drawing to be read in conjunction with all other Architect's drawings, specification given on 06, and all other structural, electrical and mechanical drawings. See elevations for details of windows and doors. All new works to outside of existing house to match existing materials exactly.

SOARBOND Ltd. Chartered Engineers 17 Clarendon Road, Ealing, London W5 1AA Tel: 020 8957 8553 mobile 07879 683 808 email soarbond@yahoo.co.uk	
Job title Redevelopment at 6 Garth Close, Ruislip, Middlesex HA4 9PT	
Drawing title Existing Ground Floor Plan & Existing First Floor Plan	
Client Mr. Tony Mullins	
Drawn by: S. Zablocka	Date October 2020
Ch'd W.K.J. Zablocki	Date October 2020
Job number 1716	Scale @ A3 1:50
Drawing number 1716-01	