
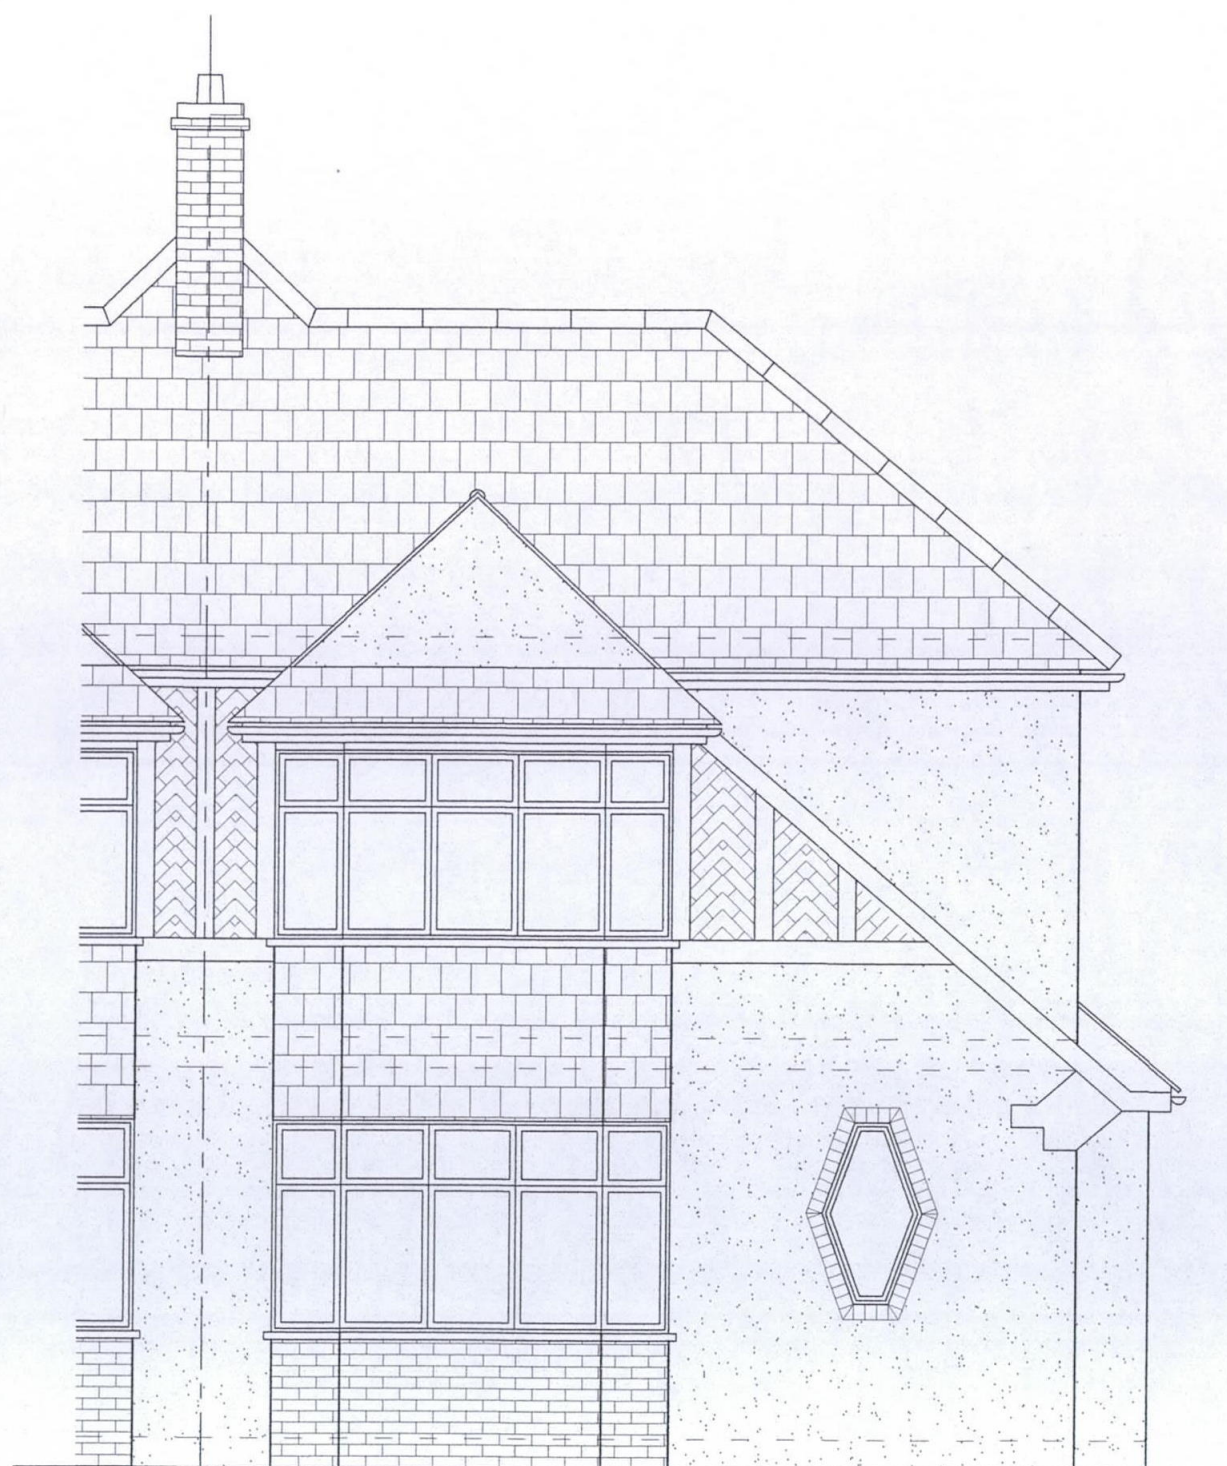


Notes:
1. For general notes see drawing 1716 - 01.

Scale 1:50 @A3

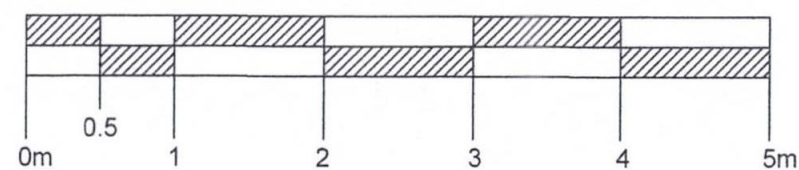

Boundary
line

Existing Front Elevation
Scale 1:50@A3



Boundary
line

Existing Rear Elevation
Scale 1:50@A3

SOARBOND Ltd. Chartered Engineers 17 Clarendon Road, Ealing, London W5 1AA tel 020 8897 8663 mobile 07879 683 988 email: soarbond@yahoo.co.uk	
Job title Redevelopment at 6 Garth Close, Ruislip, Middlesex HA4 9PT	
Drawing title Existing Front Elevation & Existing Rear Elevation	
Client Mr. Tony Mullins	
Drawn by: S. Zablocka	Date October 2020
Chk'd W.K.J. Zablocki	Date October 2020
Job number 1716	Scale @ A3 1:50
Drawing number 1716-03	