



Scale 1:50 @A3

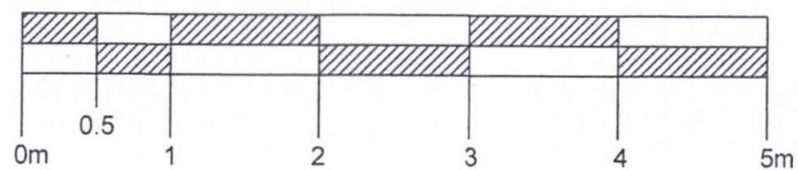

Notes:

1. For general notes see drawing 1716 - 01.

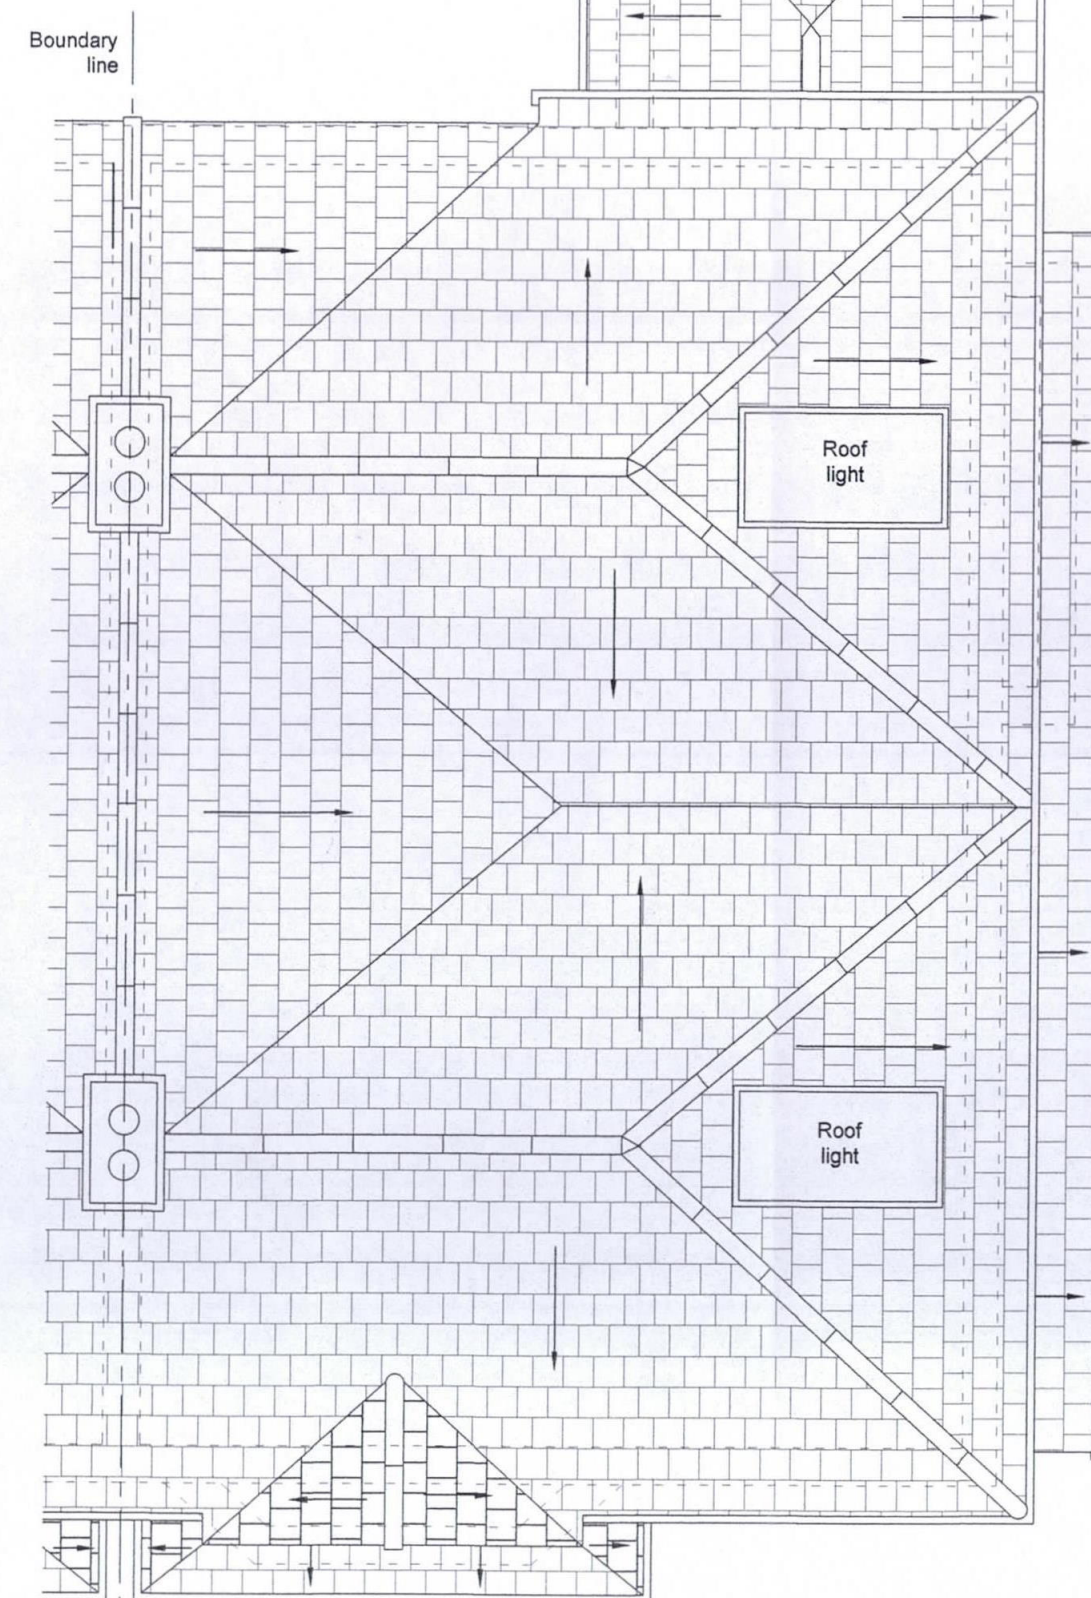

Boundary line

Existing Roof Plan

Scale 1:50@A3

|   |                                     |
|---|-------------------------------------|
| <b>SOARBOND Ltd.</b><br><small>Chartered Engineers<br/> 17 Clarendon Road,<br/> Ealing, London W5 1AA<br/> Tel 020 8997 8863<br/> mobile 07878 683 988<br/> email soarbond@yahoo.co.uk</small> |                                     |
| <small>Job title</small><br>Redevelopment at<br>6 Garth Close,<br>Ruislip,<br>Middlesex HA4 9PT                                                                                                |                                     |
| <small>Drawing title</small><br>Existing Roof Plan   |                                     |
| <small>Client</small><br>Mr. Tony Mullins   |                                     |
| <small>Drawn by:</small><br>S. Zablocka   | <small>Date</small><br>October 2020 |
| <small>Chk'd</small><br>W.K.J. Zablocki   | <small>Date</small><br>October 2020 |
| <small>Job number</small><br>1716   | <small>Scale @ A3</small><br>1:50   |
| <small>Drawing number</small><br>1716-02   |                                     |