


Notes:


1. This drawing to be read in conjunction with all other Architect's drawings, specification given on 06, and all other structural, electrical and mechanical drawings.
2. See elevations for details of windows and doors.
3. All new works to outside of existing house to match existing materials exactly.
4. High level windows to be in opaque glass and with sill at 1.7m above finished floor level.

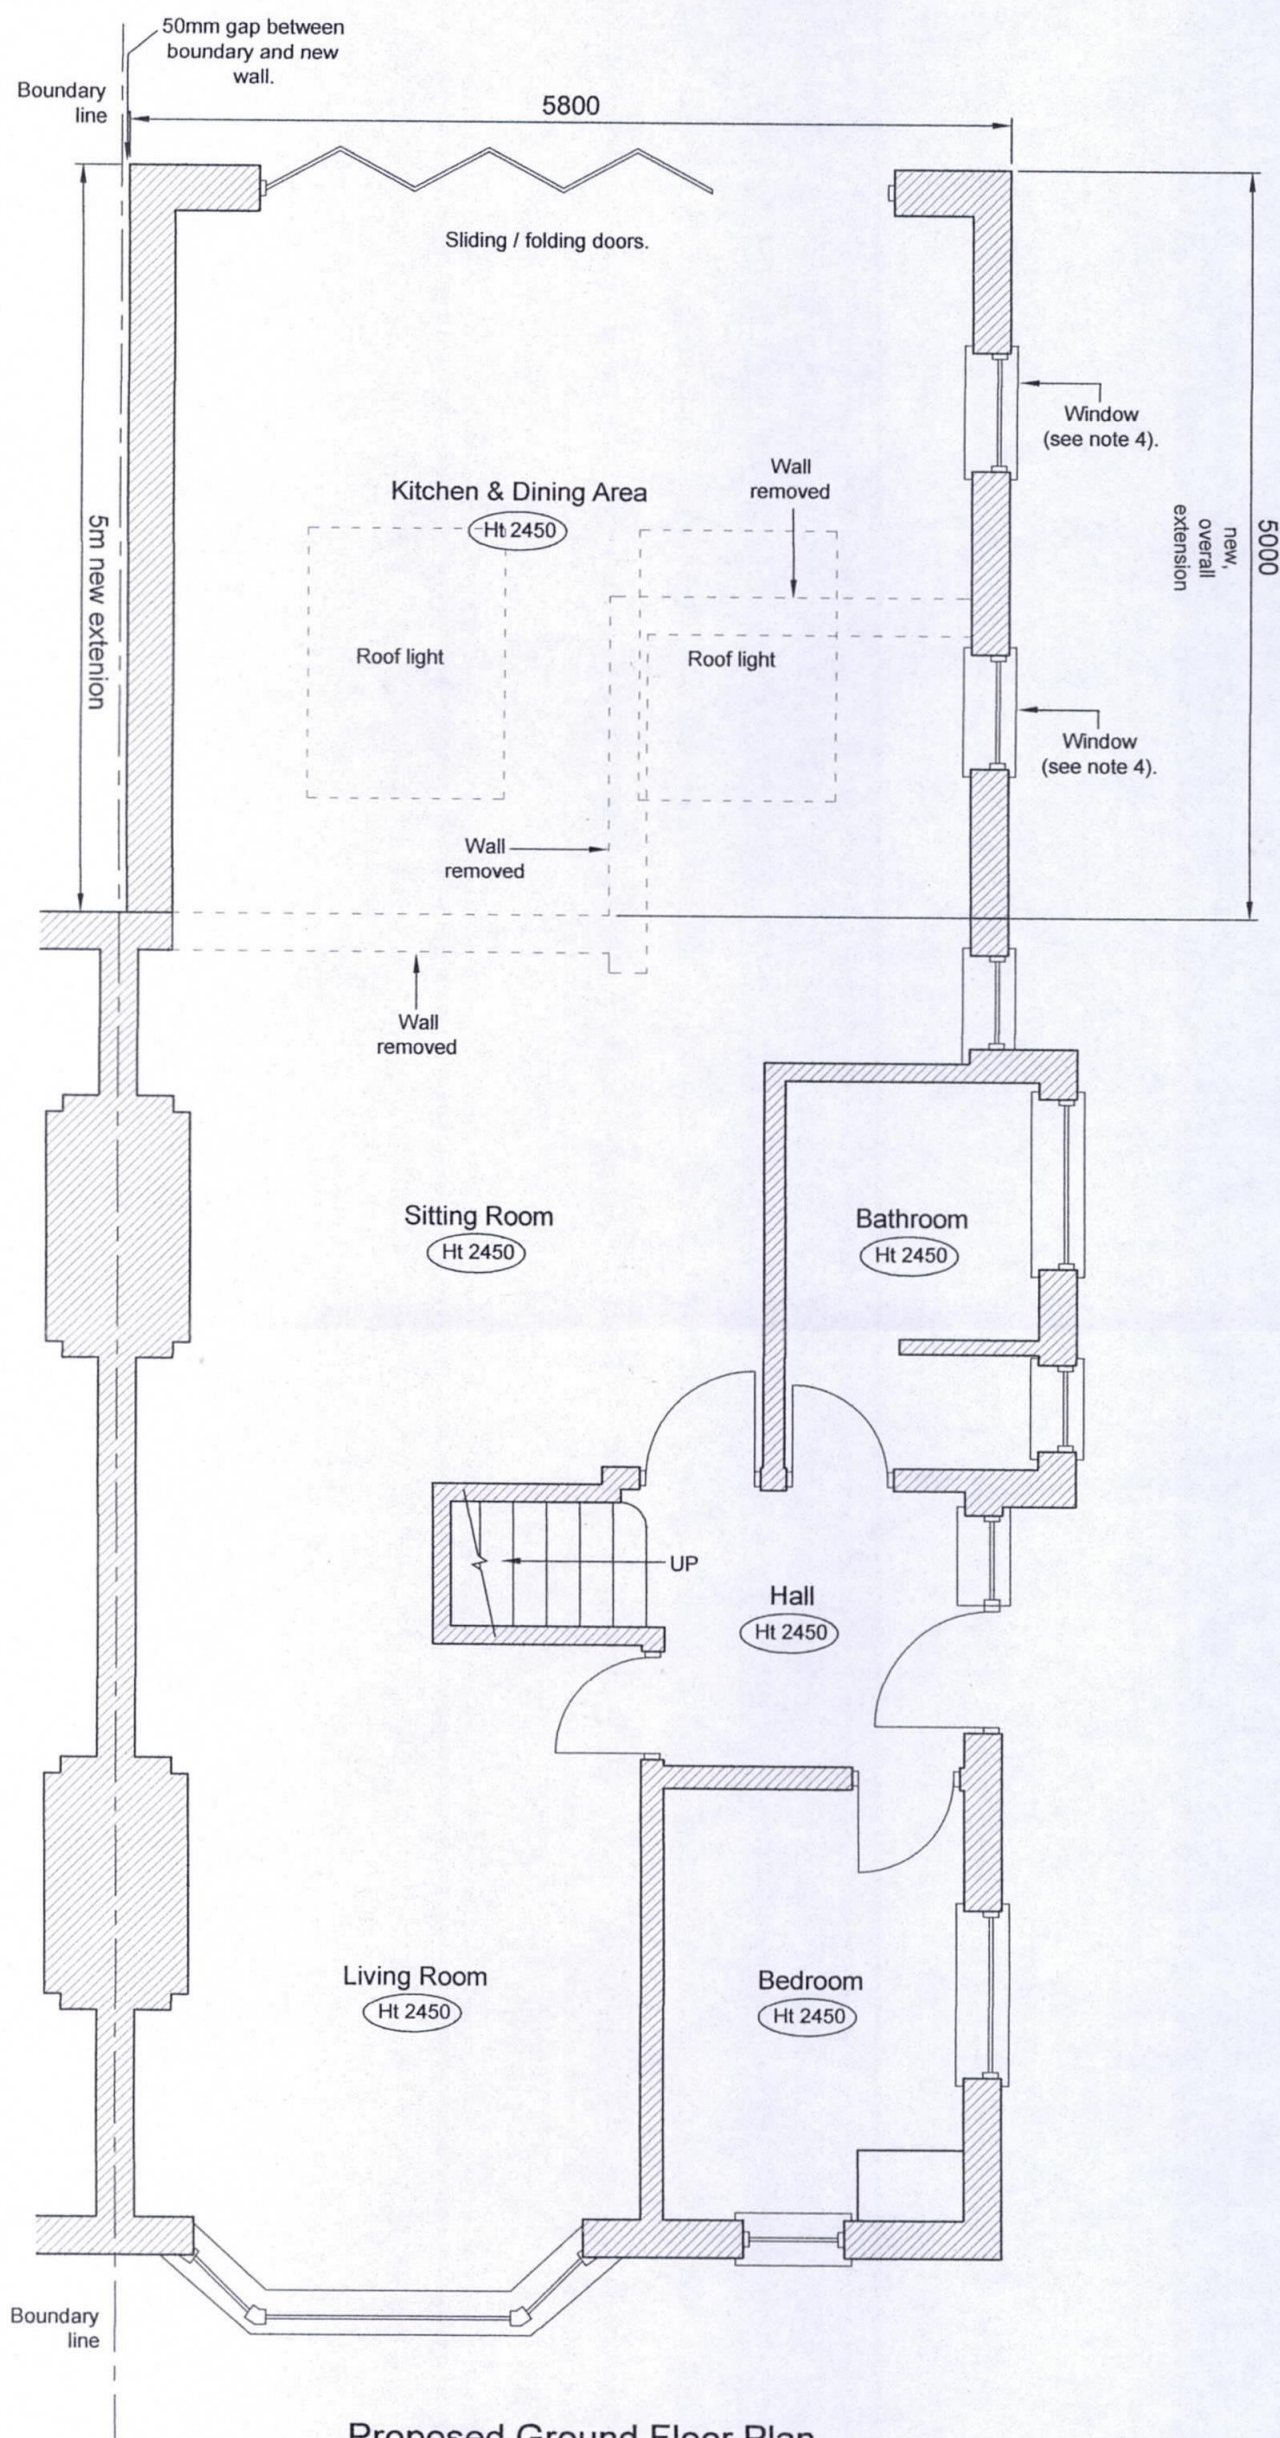

Proposed Ground Floor Plan
Scale 1:50 @ A3

(Showing 6.0m deep x full house width prior approval.)

Scale 1:50 @ A3

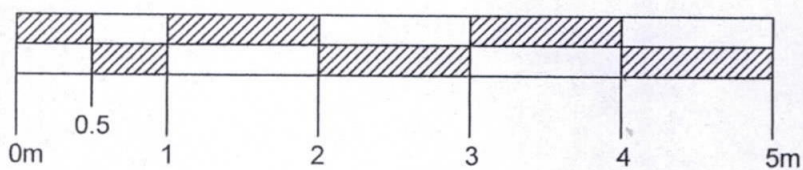

Housholder
planning
application 2

A - Revision 08.03.2021 S.Z.
Reduced extension to 5m.

SOARBOND Ltd. Chartered Engineers 17 Clarendon Road, Ealing, London W5 1AA Tel: 020 8997 8063 Mobile: 07879 653 885 Email: soarbond@yahoo.co.uk	
Job title Redevelopment at 6 Garth Close, Ruislip, Middlesex HA4 9PT	
Drawing title Proposed Ground Floor Plan	
Client Mr. Tony Mullins	
Drawn by: S. Zablocka	Date October 2020
Chk'd W.K.J. Zablocki	Date October 2020
Job number 1716	Scale @ A3 1:50
Drawing number 1716-11	
A	