


Notes:
1. For general notes see drawing 1716 - 11.

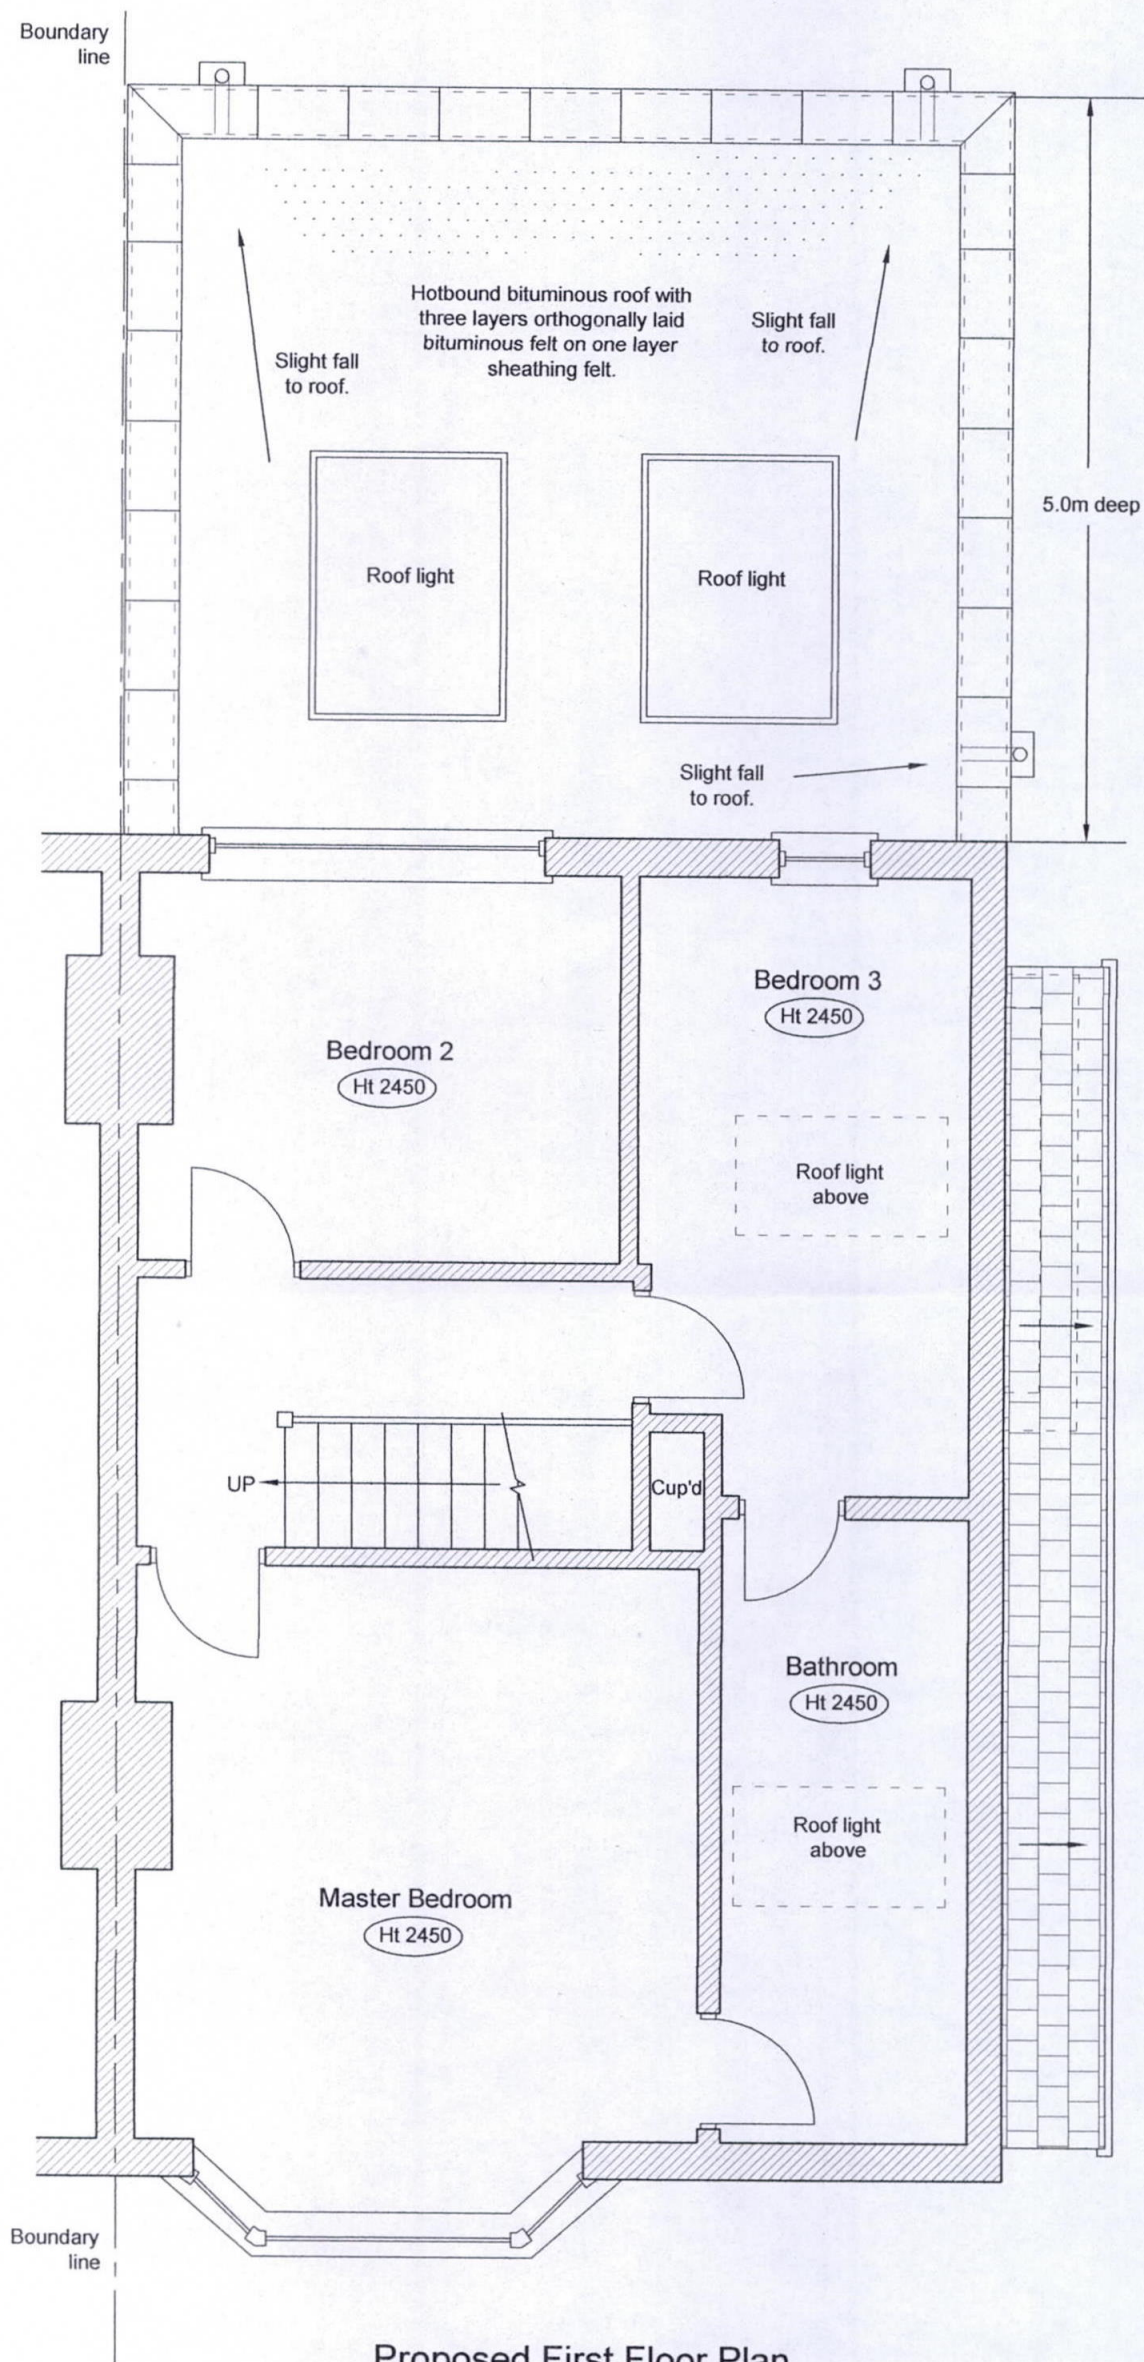


Housholder
planning
application 2.

Proposed First Floor Plan
Scale 1:50@A3

(Showing roof over rear ground floor extension.)

Scale 1:50 @A3

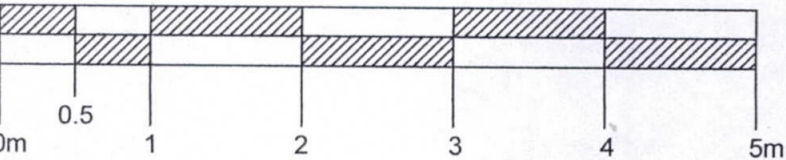

A - Revision 08.03.2021 S.Z.
Extension reduced to 5m only.

 SOARBOND Ltd. Chartered Engineers 17 Clarendon Road, Ealing, London W5 1AA tel 020 8997 8063 mobile 07879 683 888 email soarbond@yahoo.co.uk	
Job title Redevelopment at 6 Carth Close, Ruislip, Middlesex HA4 9PT	
Drawing title Proposed First Floor Plan	
Client Mr. Tony Mullins	
Drawn by: S. Zablocka	Date October 2020
Chk'd W.K.J. Zablocki	Date October 2020
Job number 1716	Scale @ A3 1:50
Drawing number 1716-12	
A	