
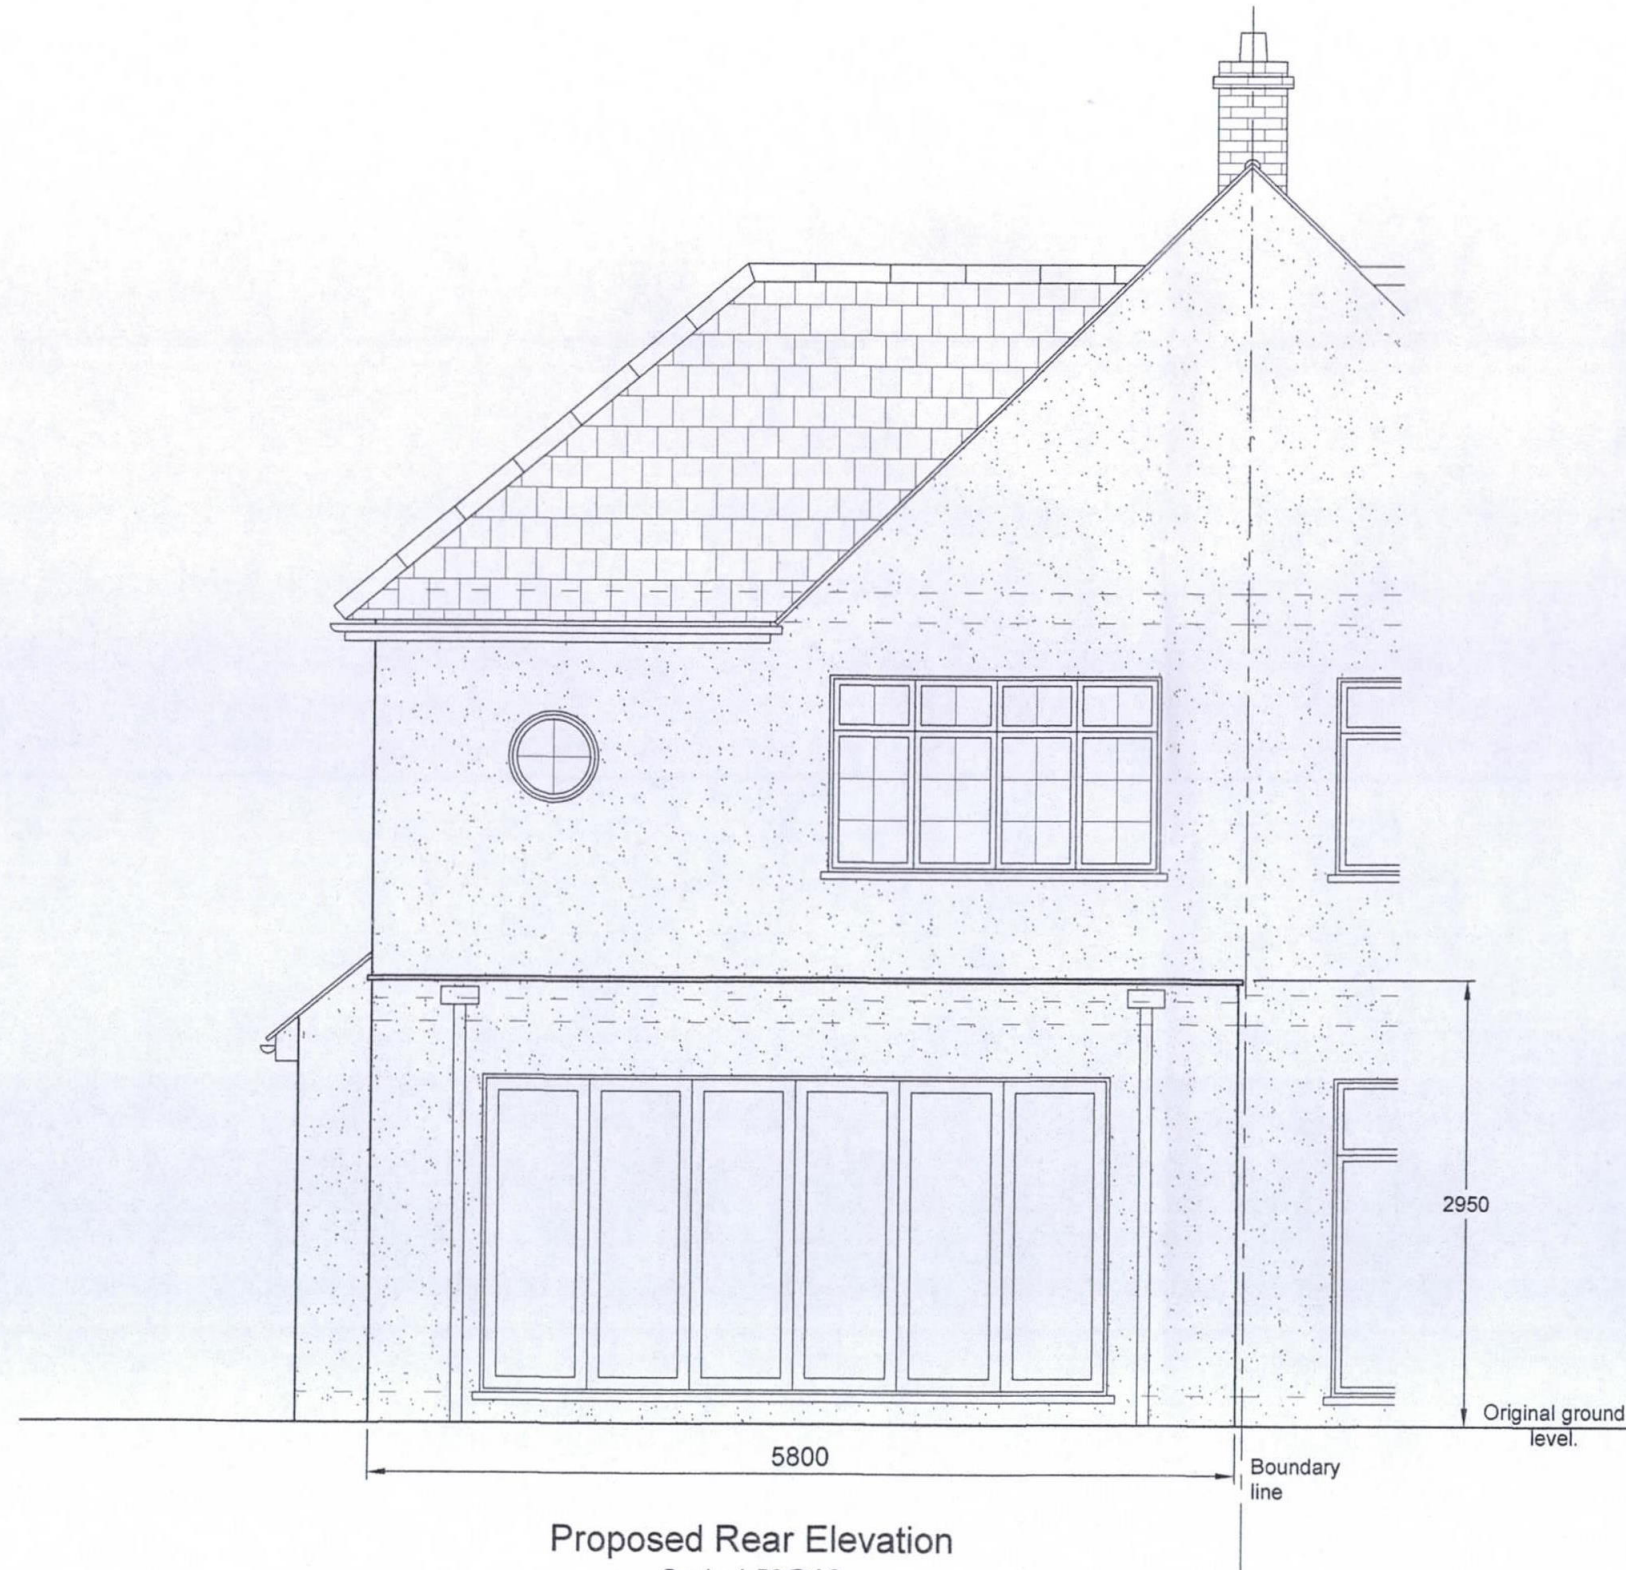


Notes:
1. For general notes see drawing 1716 - 11.

Scale 1:50 @A3

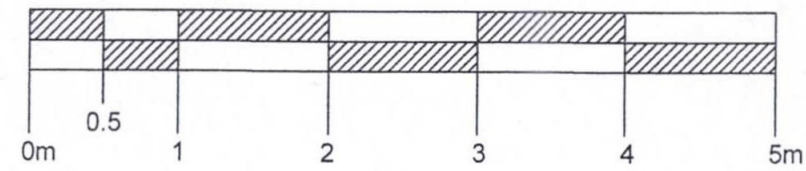

Proposed Rear Elevation
Scale 1:50@A3

Housholder
planning
application 2

A - Revision, S.Z. 08.03.2021. Notes amended.

 SOARBOND Ltd. Chartered Engineers 17 Clarendon Road, Ealing, London W5 1AA tel 020 8997 8663 mobile 07679 553 908 email soarbond@yahoo.co.uk	
Job title Redevelopment at 6 Garth Close, Ruislip, Middlesex HA4 9PT	
Drawing title Proposed Rear Elevation	
Client Mr. Tony Mullins	
Drawn by S. Zablocka	Date October 2020
Chk'd W.K.J. Zablocki	Date October 2020
Job number 1716	Scale @ A3 1:50
Drawing number 1716-15	
A	