



- Notes:
1. For general notes see drawing 1716 - 11.

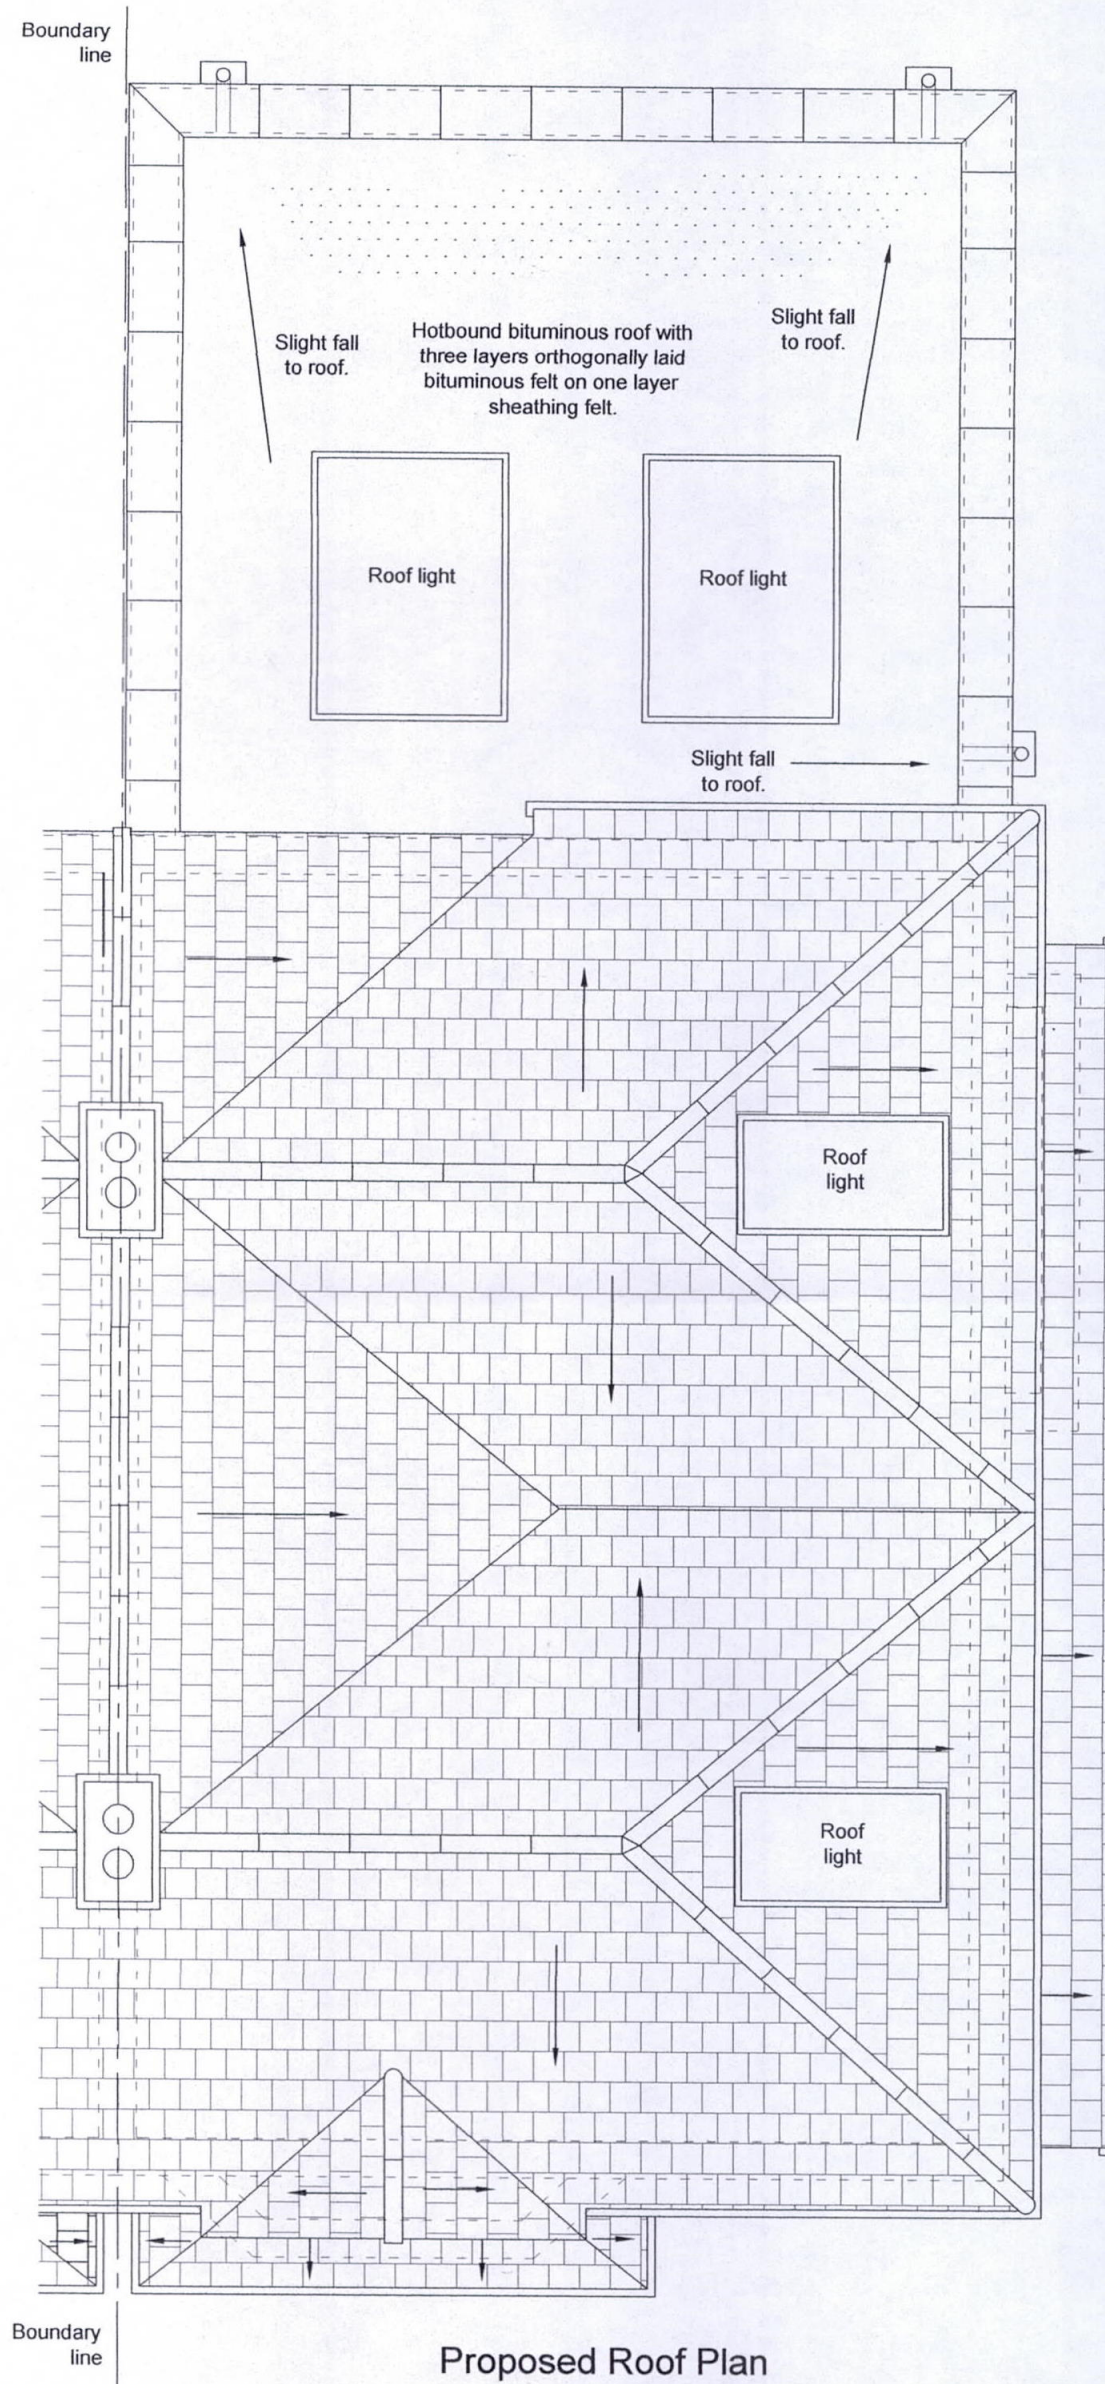

Proposed Roof Plan
Scale 1:50@A3

(Showing roof over rear, ground floor prior approval zone.)

Scale 1:50 @A3

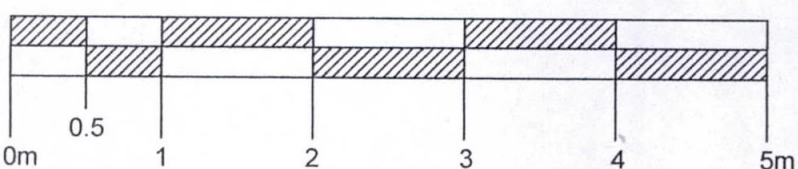

Housholder
planning
application 2

A - Revision 08.03.2021 S.Z.
Extension at ground reduced
to 5m.

 SOARBOND Ltd. Chartered Engineers 17 Clarendon Road, Ealing, London W5 1AA tel 020 8997 8653 mobile 07579 653 988 email soarbond@yahoo.co.uk	
Job title Redevelopment at 6 Garth Close, Ruislip, Middlesex HA4 9PT	
Drawing title Proposed Roof Plan	
Client Mr. Tony Mullins	
Drawn by: S. Zablocka	Date October 2020
CHK'd W.K.J. Zablocki	Date October 2020
Job number 1716	Scale @ A3 1:50
Drawing number 1716-13	
A	