



Scale 1:50 @A3

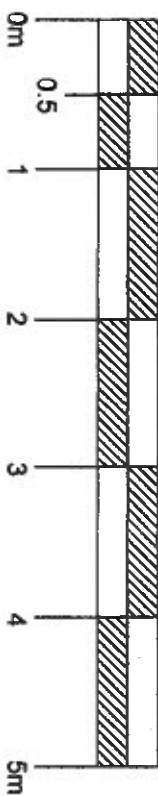

Notes:
1. For general notes see drawing 1716 - 01.

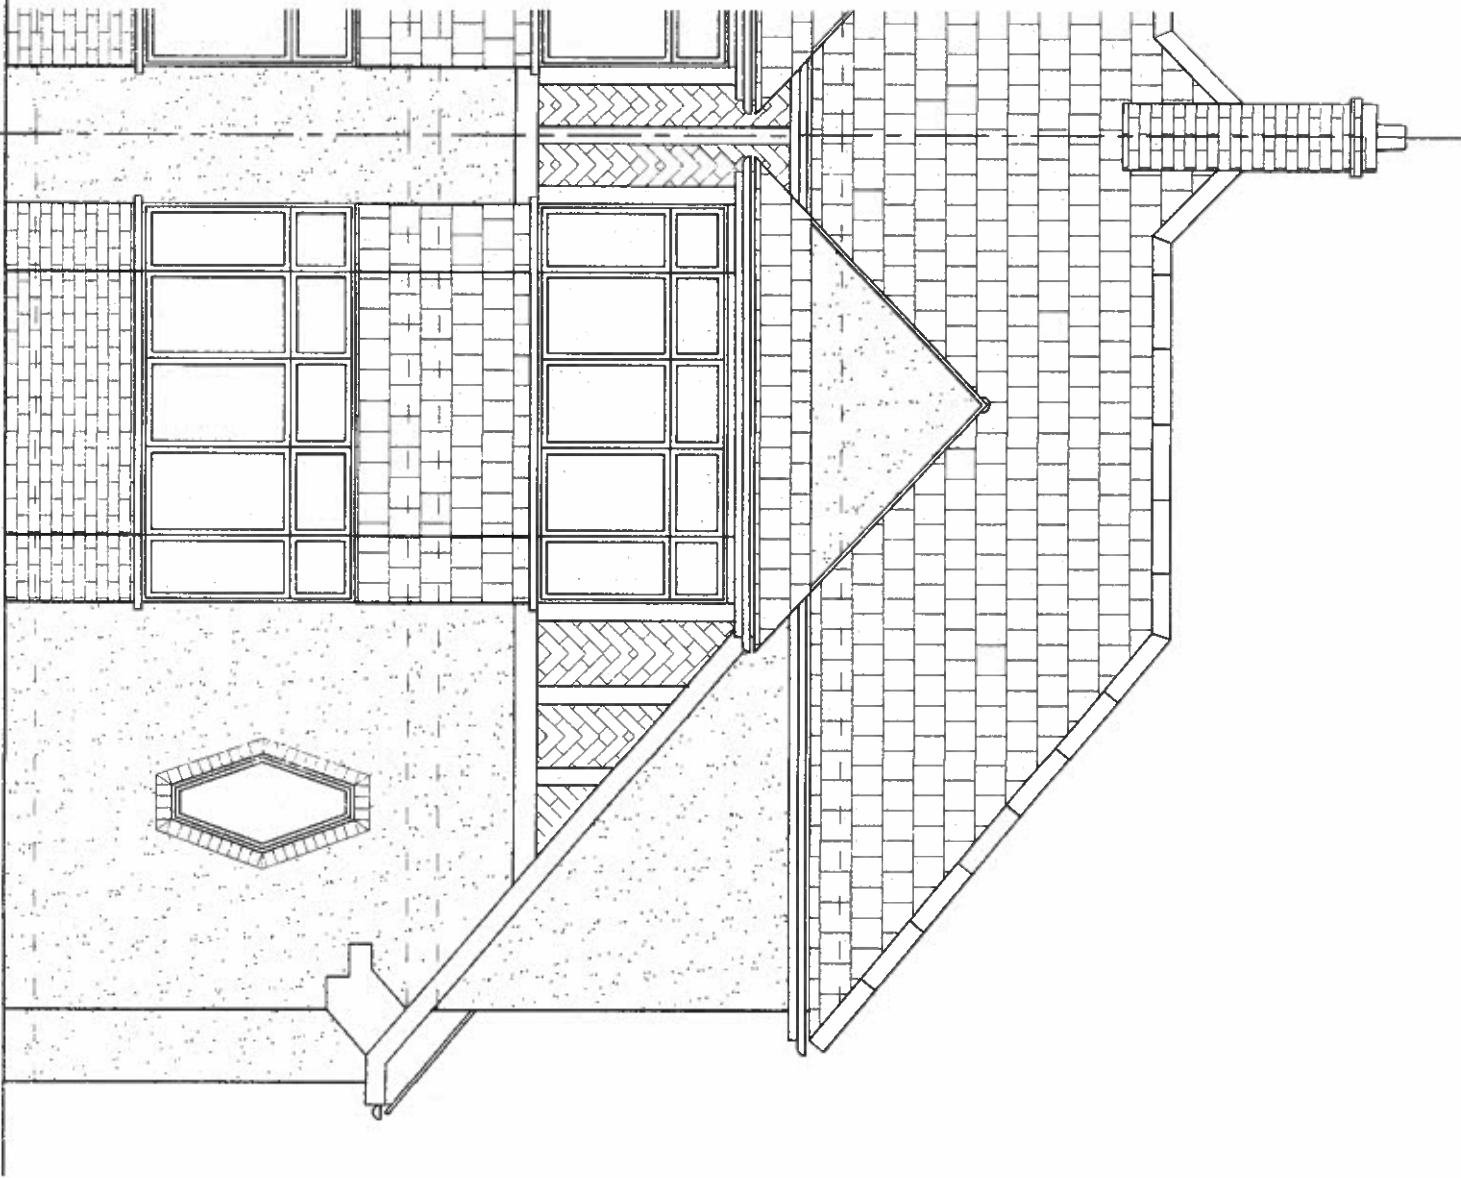

Existing Front Elevation
Scale 1:50@A3



Existing Rear Elevation
Scale 1:50@A3

		SOARBOND Ltd. 17 Central England London, SE1 1AA Tel: 020 7497 8833 Fax: 020 7497 8834 Email: info@soarbond.co.uk	
Redevelopment at 6 Gorth Close, Ruslip, Middlesex HA4 9PT		Drawing title Existing Front Elevation & Existing Rear Elevation	
Mr. Tony Mullins		Date October 2020	
S. Zolobocka		Drawn by W.K.J. Zolobocka/October 2020	
1716		Scale & A3 1:50	
1716-03		Drawing number	