



Scale 1:50 @A3

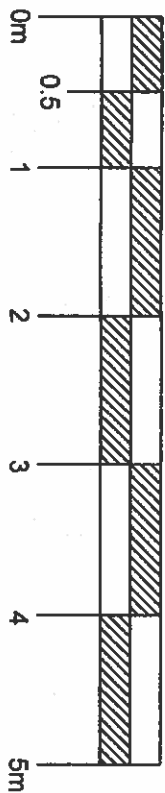

Boundary line

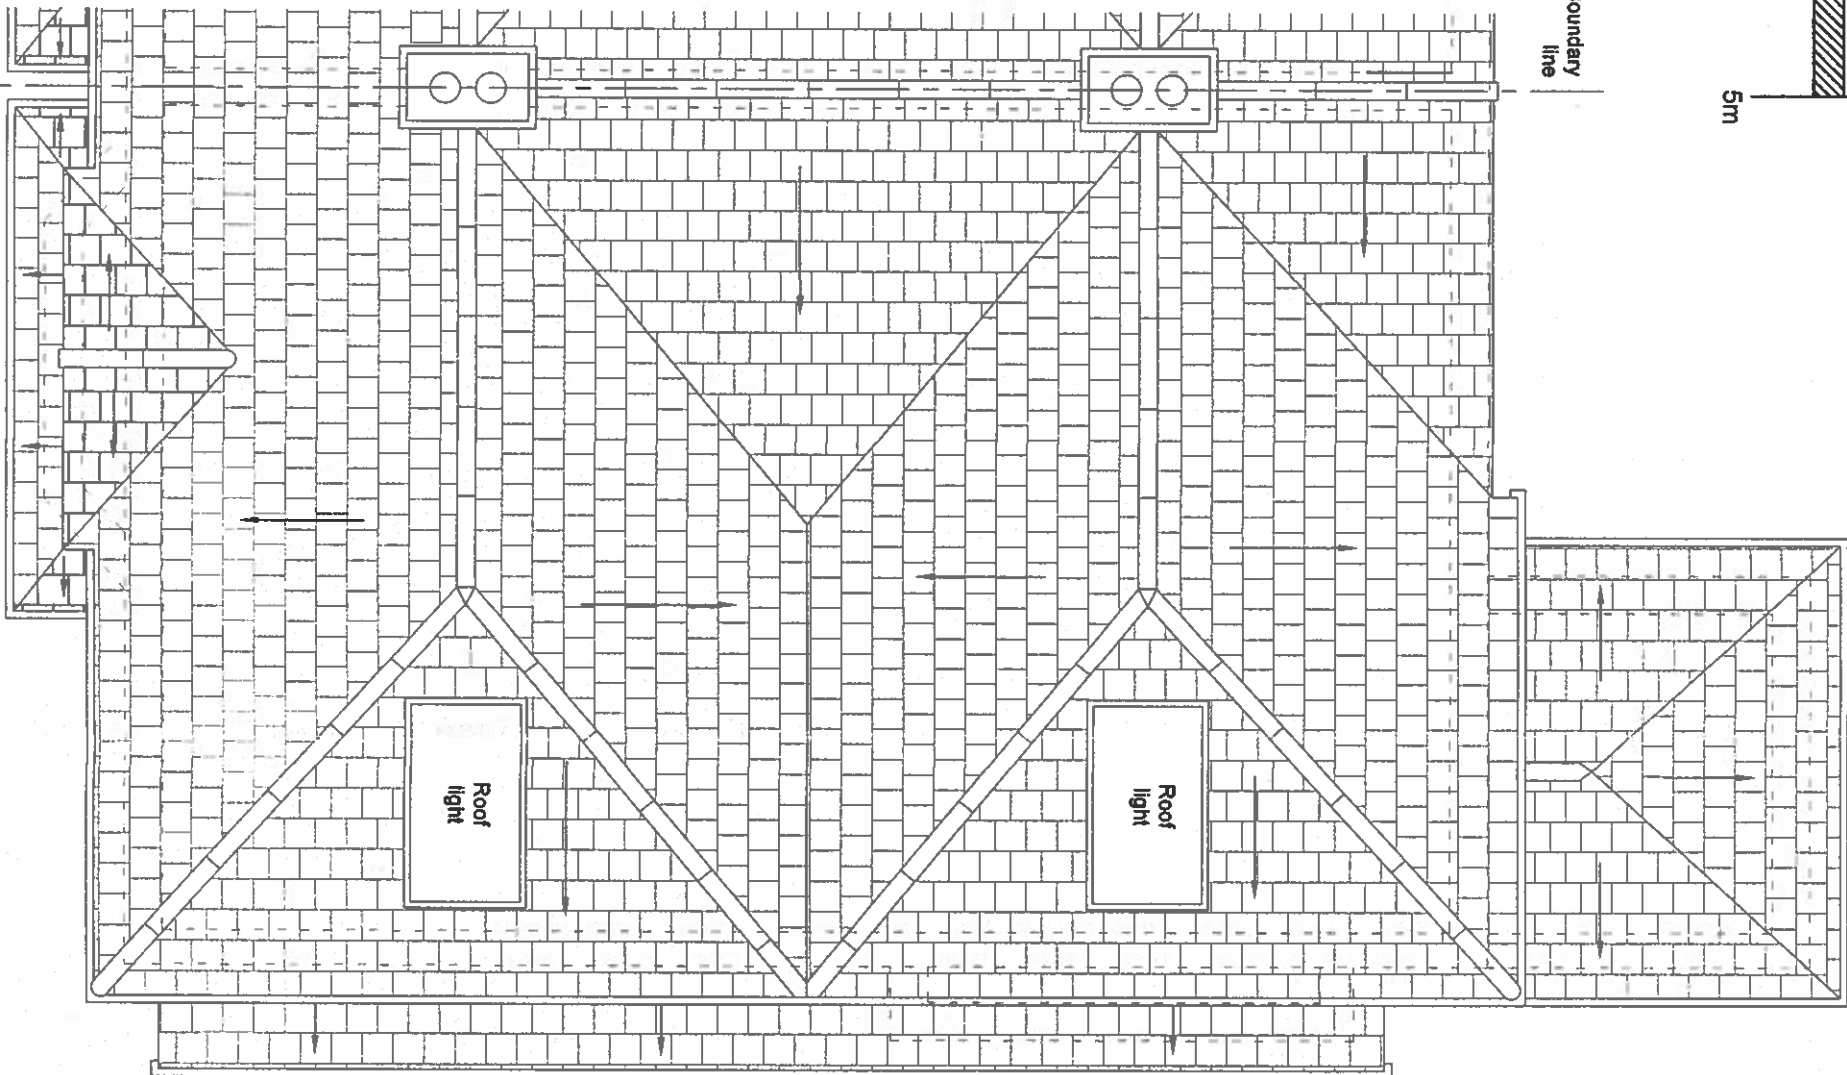

Boundary line

Existing Roof Plan

Scale 1:50@A3

Notes:

1. For general notes see drawing 1716 - 01.

SOARBOND Ltd.
Specialist Engineers
17 Cornhill Road,
Luton, Bedfordshire, MK4 1AA
Tel: 01525 200720
Fax: 01525 200721
Email: enquiries@soarbond.co.uk
Web: www.soarbond.co.uk

Job No: 1716
Redevelopment at
8 Gorth Close,
Rushall,
Middlesex HA4 9PT
Drawing title:
Existing Roof Plan

Client	Drawn by	Date
Mr. Tony Mulline	S. Zablocka	October 2020
Check	W.K.L. Zablocki	October 2020
Job number	1716	Scale 1:50
Drawing number	1716-02	