



Boundary line

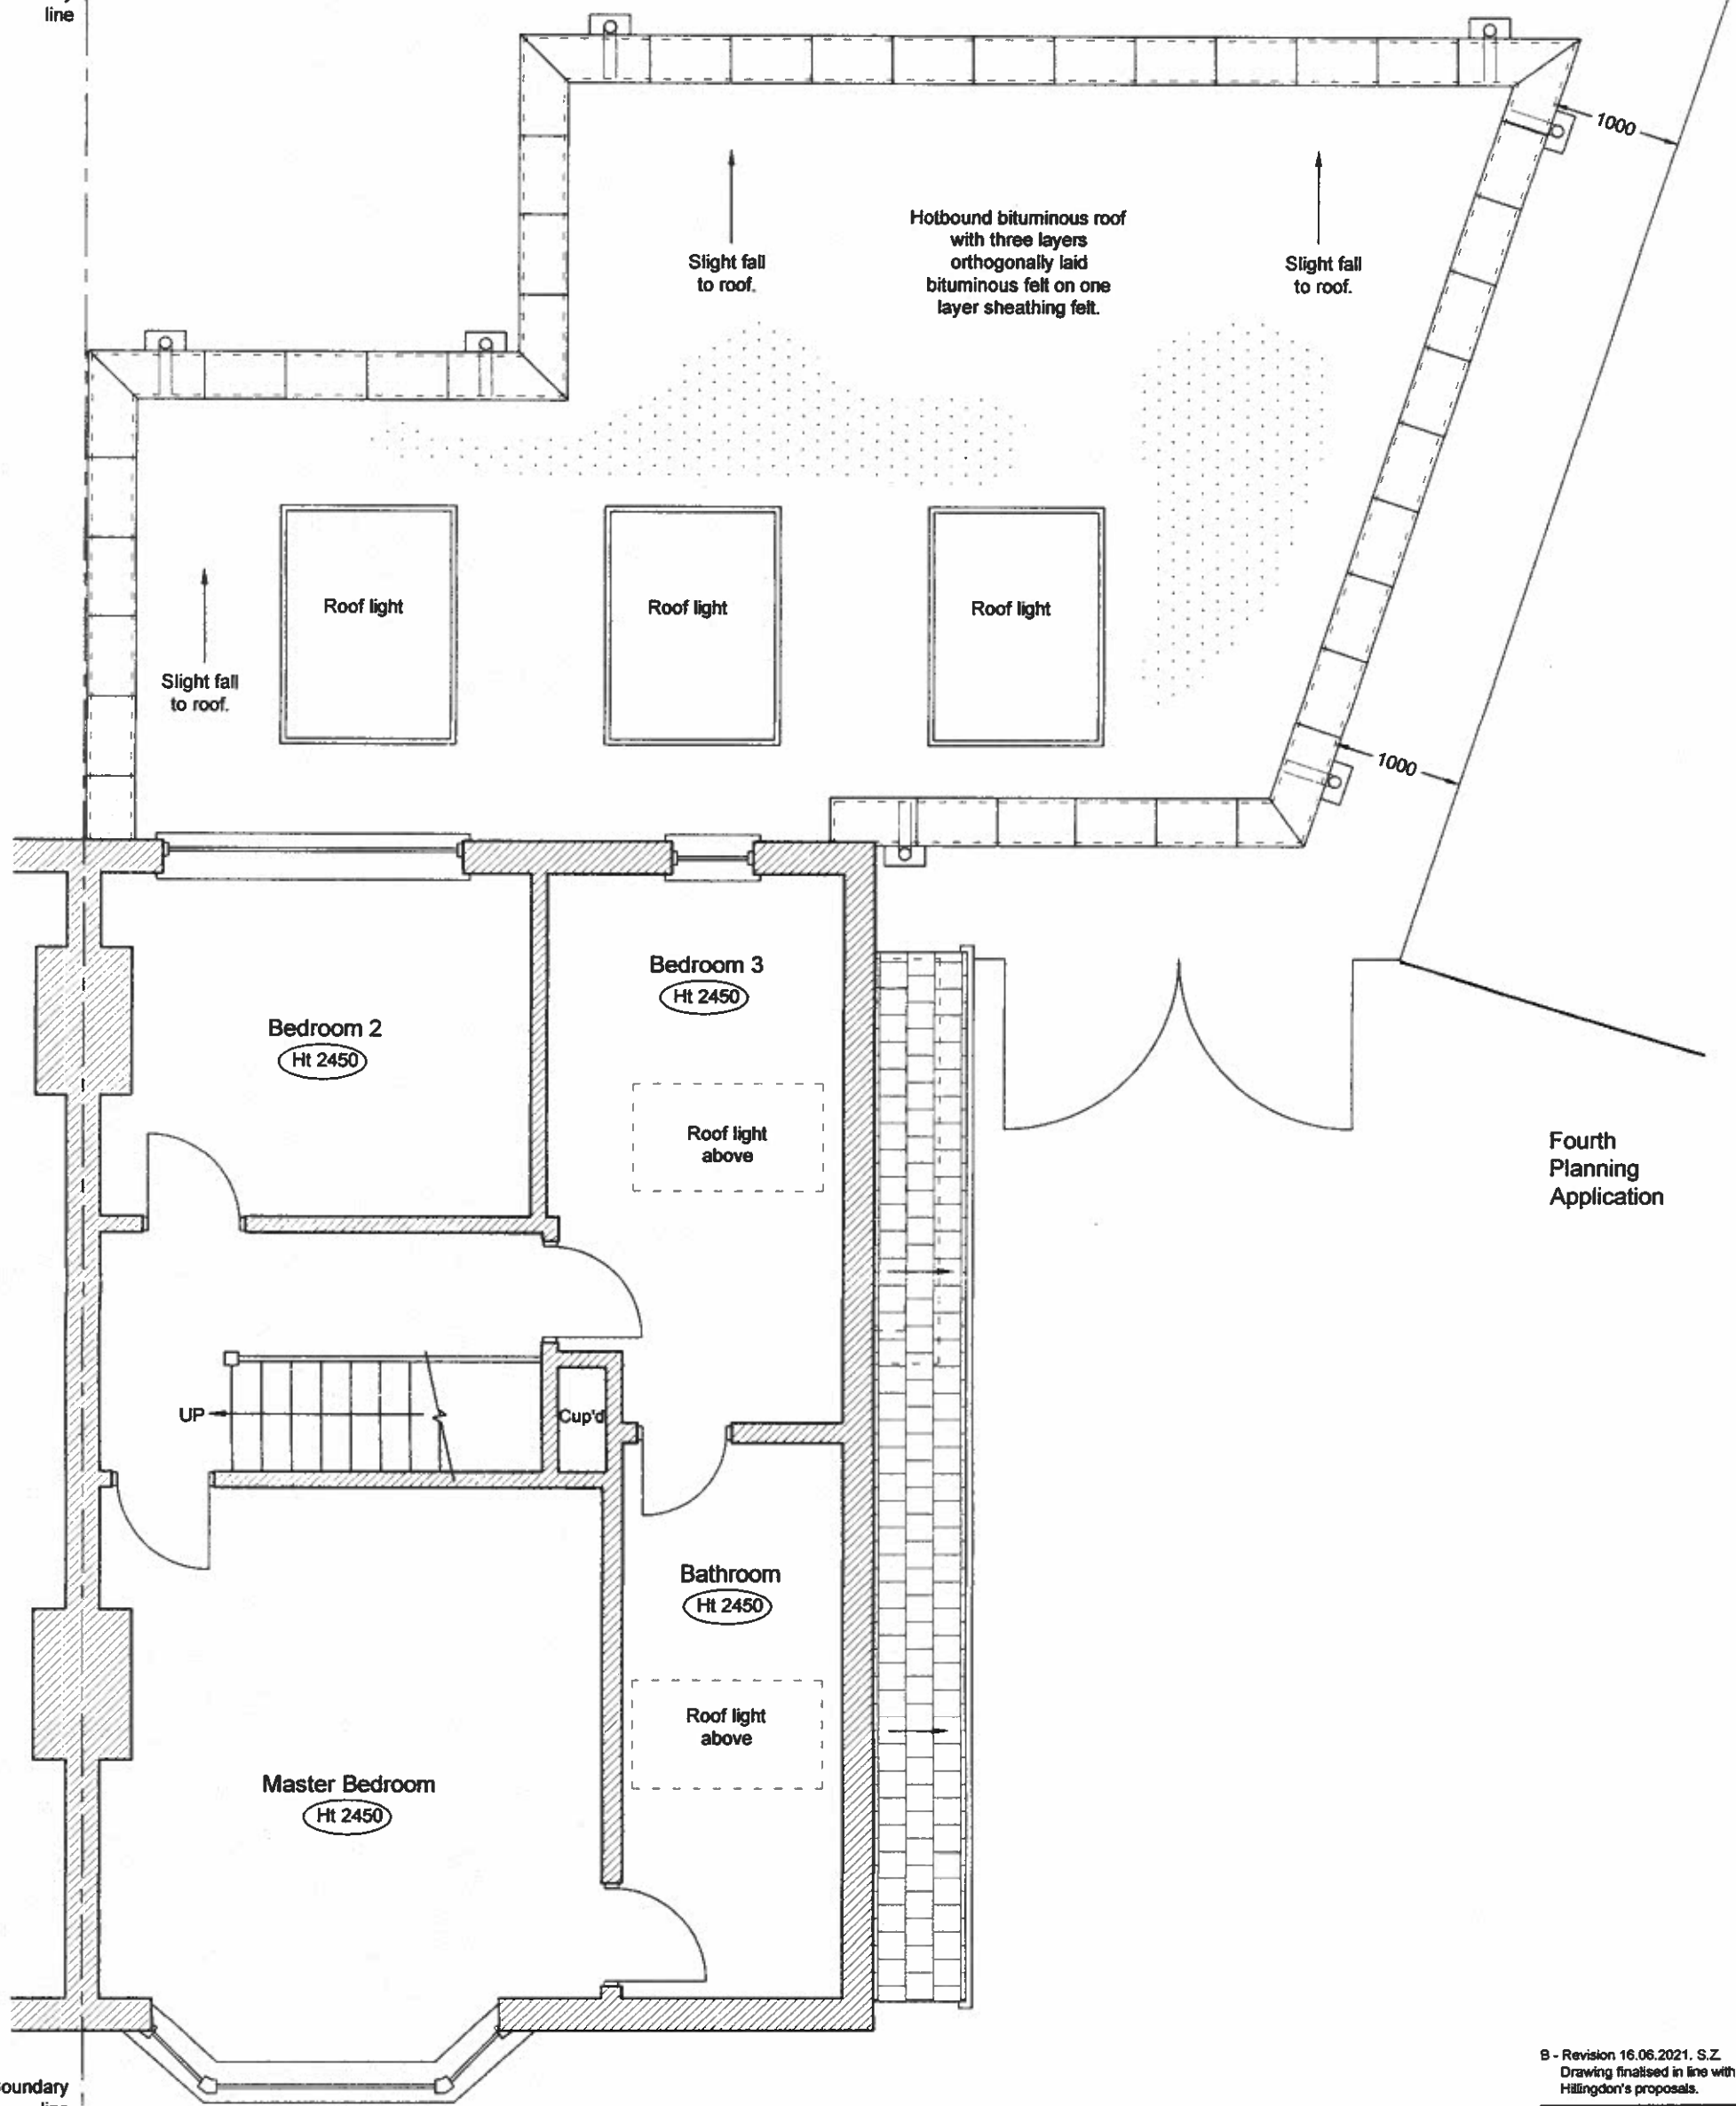

Proposed First Floor Plan
Scale 1:50@A3

(Showing extended roof over proposed side extension).

Scale 1:50 @A3

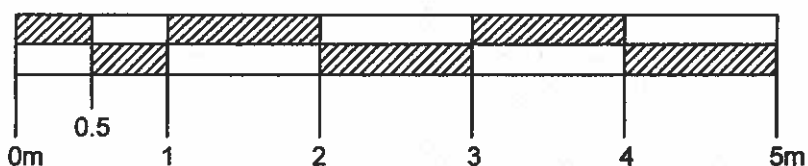

B - Revision 16.06.2021. S.Z.
Drawing finalised in line with LB
Hillingdon's proposals.

SOARBOND Ltd. Chartered Engineers 17 Chiswick Road, Uxbridge, London UB 8 3AA Tel: 020 8997 8003 Mobile: 07729 003 000 Email: info@soarbond.co.uk	
Job No: Redevelopment at 6 Gorth Close, Ruislip, Middlesex: HA4 9PT	
Drawing No: Proposed First Floor Plan	
Client: Mr. Tony Mullins	
Drawn by: S. Zablocka	Date: October 2020
Check'd by: W.K.J. Zablocki	Date: October 2020
Job number: 1716	Scale @ A3: 1:50
Drawing number: 1716-22	
A	

Notes:
1. For general notes see drawing 1716 - 21.