



Scale 1:50 @A3

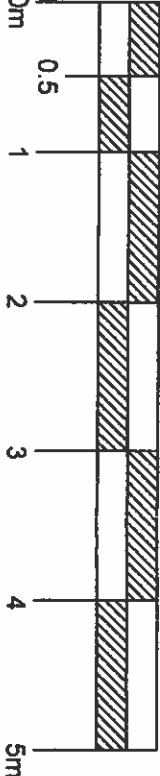

Notes:
1. For general notes see drawing 1716 - 21.

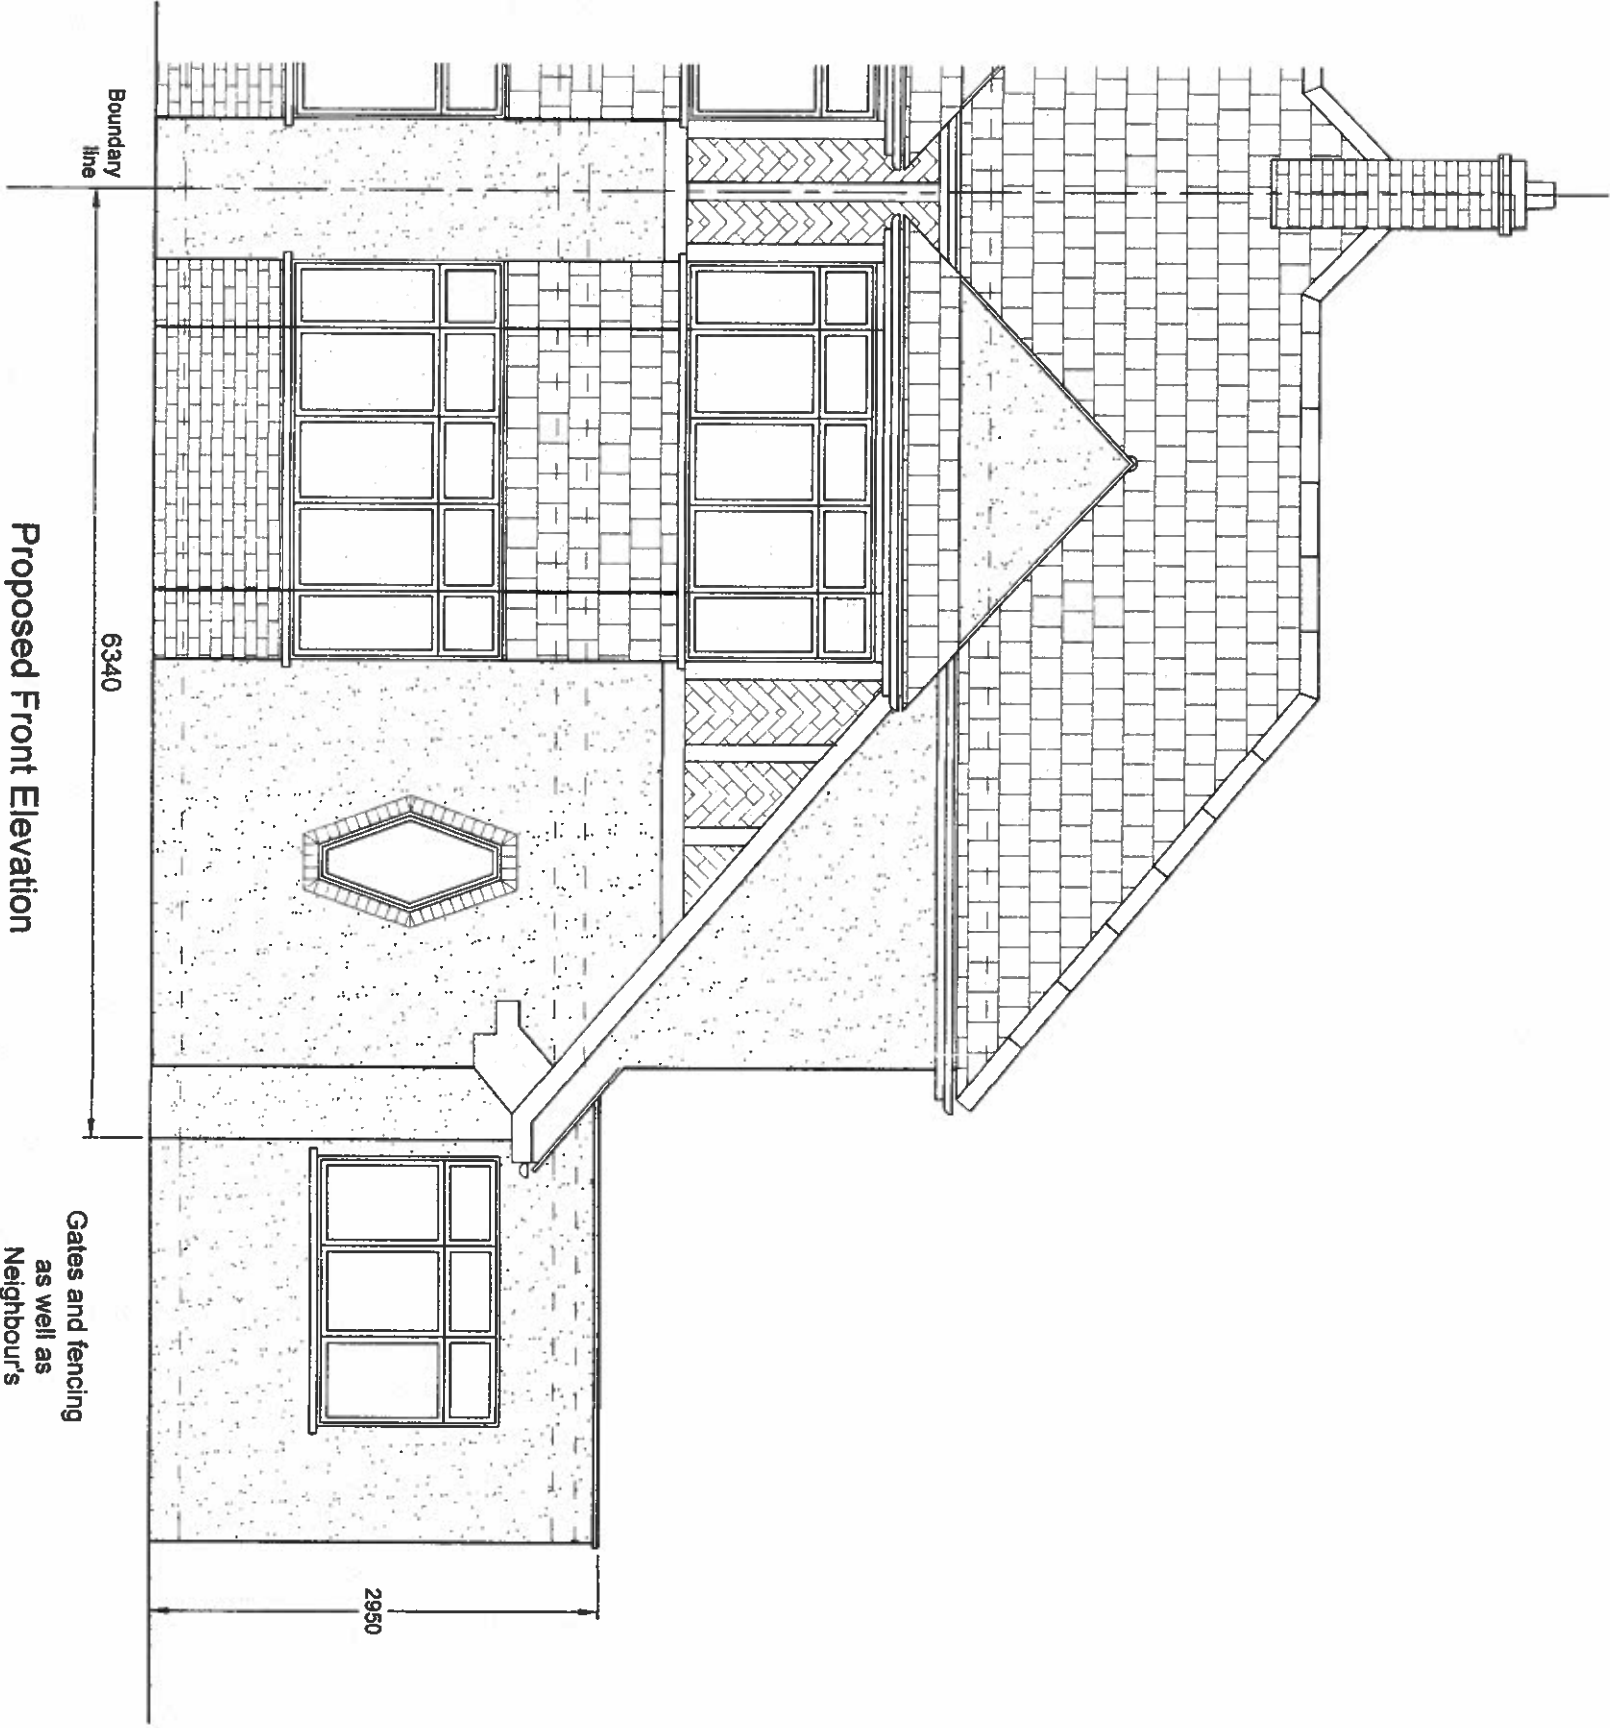

Proposed Front Elevation
Scale 1:50@A3

Gates and fencing
as well as
Neighbour's
extension omitted
for clarity.

Fourth
Planning
Application

B - Revision 16.08.2021, S.Z.
Drawing finalised in line with LB
Hillingdon's proposals.

 SOARBOARD LTD. Architectural Engineers 1716-24 London SE14 6AA Tel: 020 8997 9993 Mobile: 07793 8832 000 Email: info@soarboard.co.uk		Job No: Redevelopment of 8 Gorth Close, Ruilip, Middlesex HA4 9PT	
Drawing title: Proposed Front Elevation		Drawing date: October 2020	
Client: Mr. Tony Mullins		Date: October 2020	
Drawn by: S. Zablocki		Check: W.K.J. Zablocki	
Date: 1716		Scale: 1:50	
Drawing number: 1716-24		Sheet: A	