



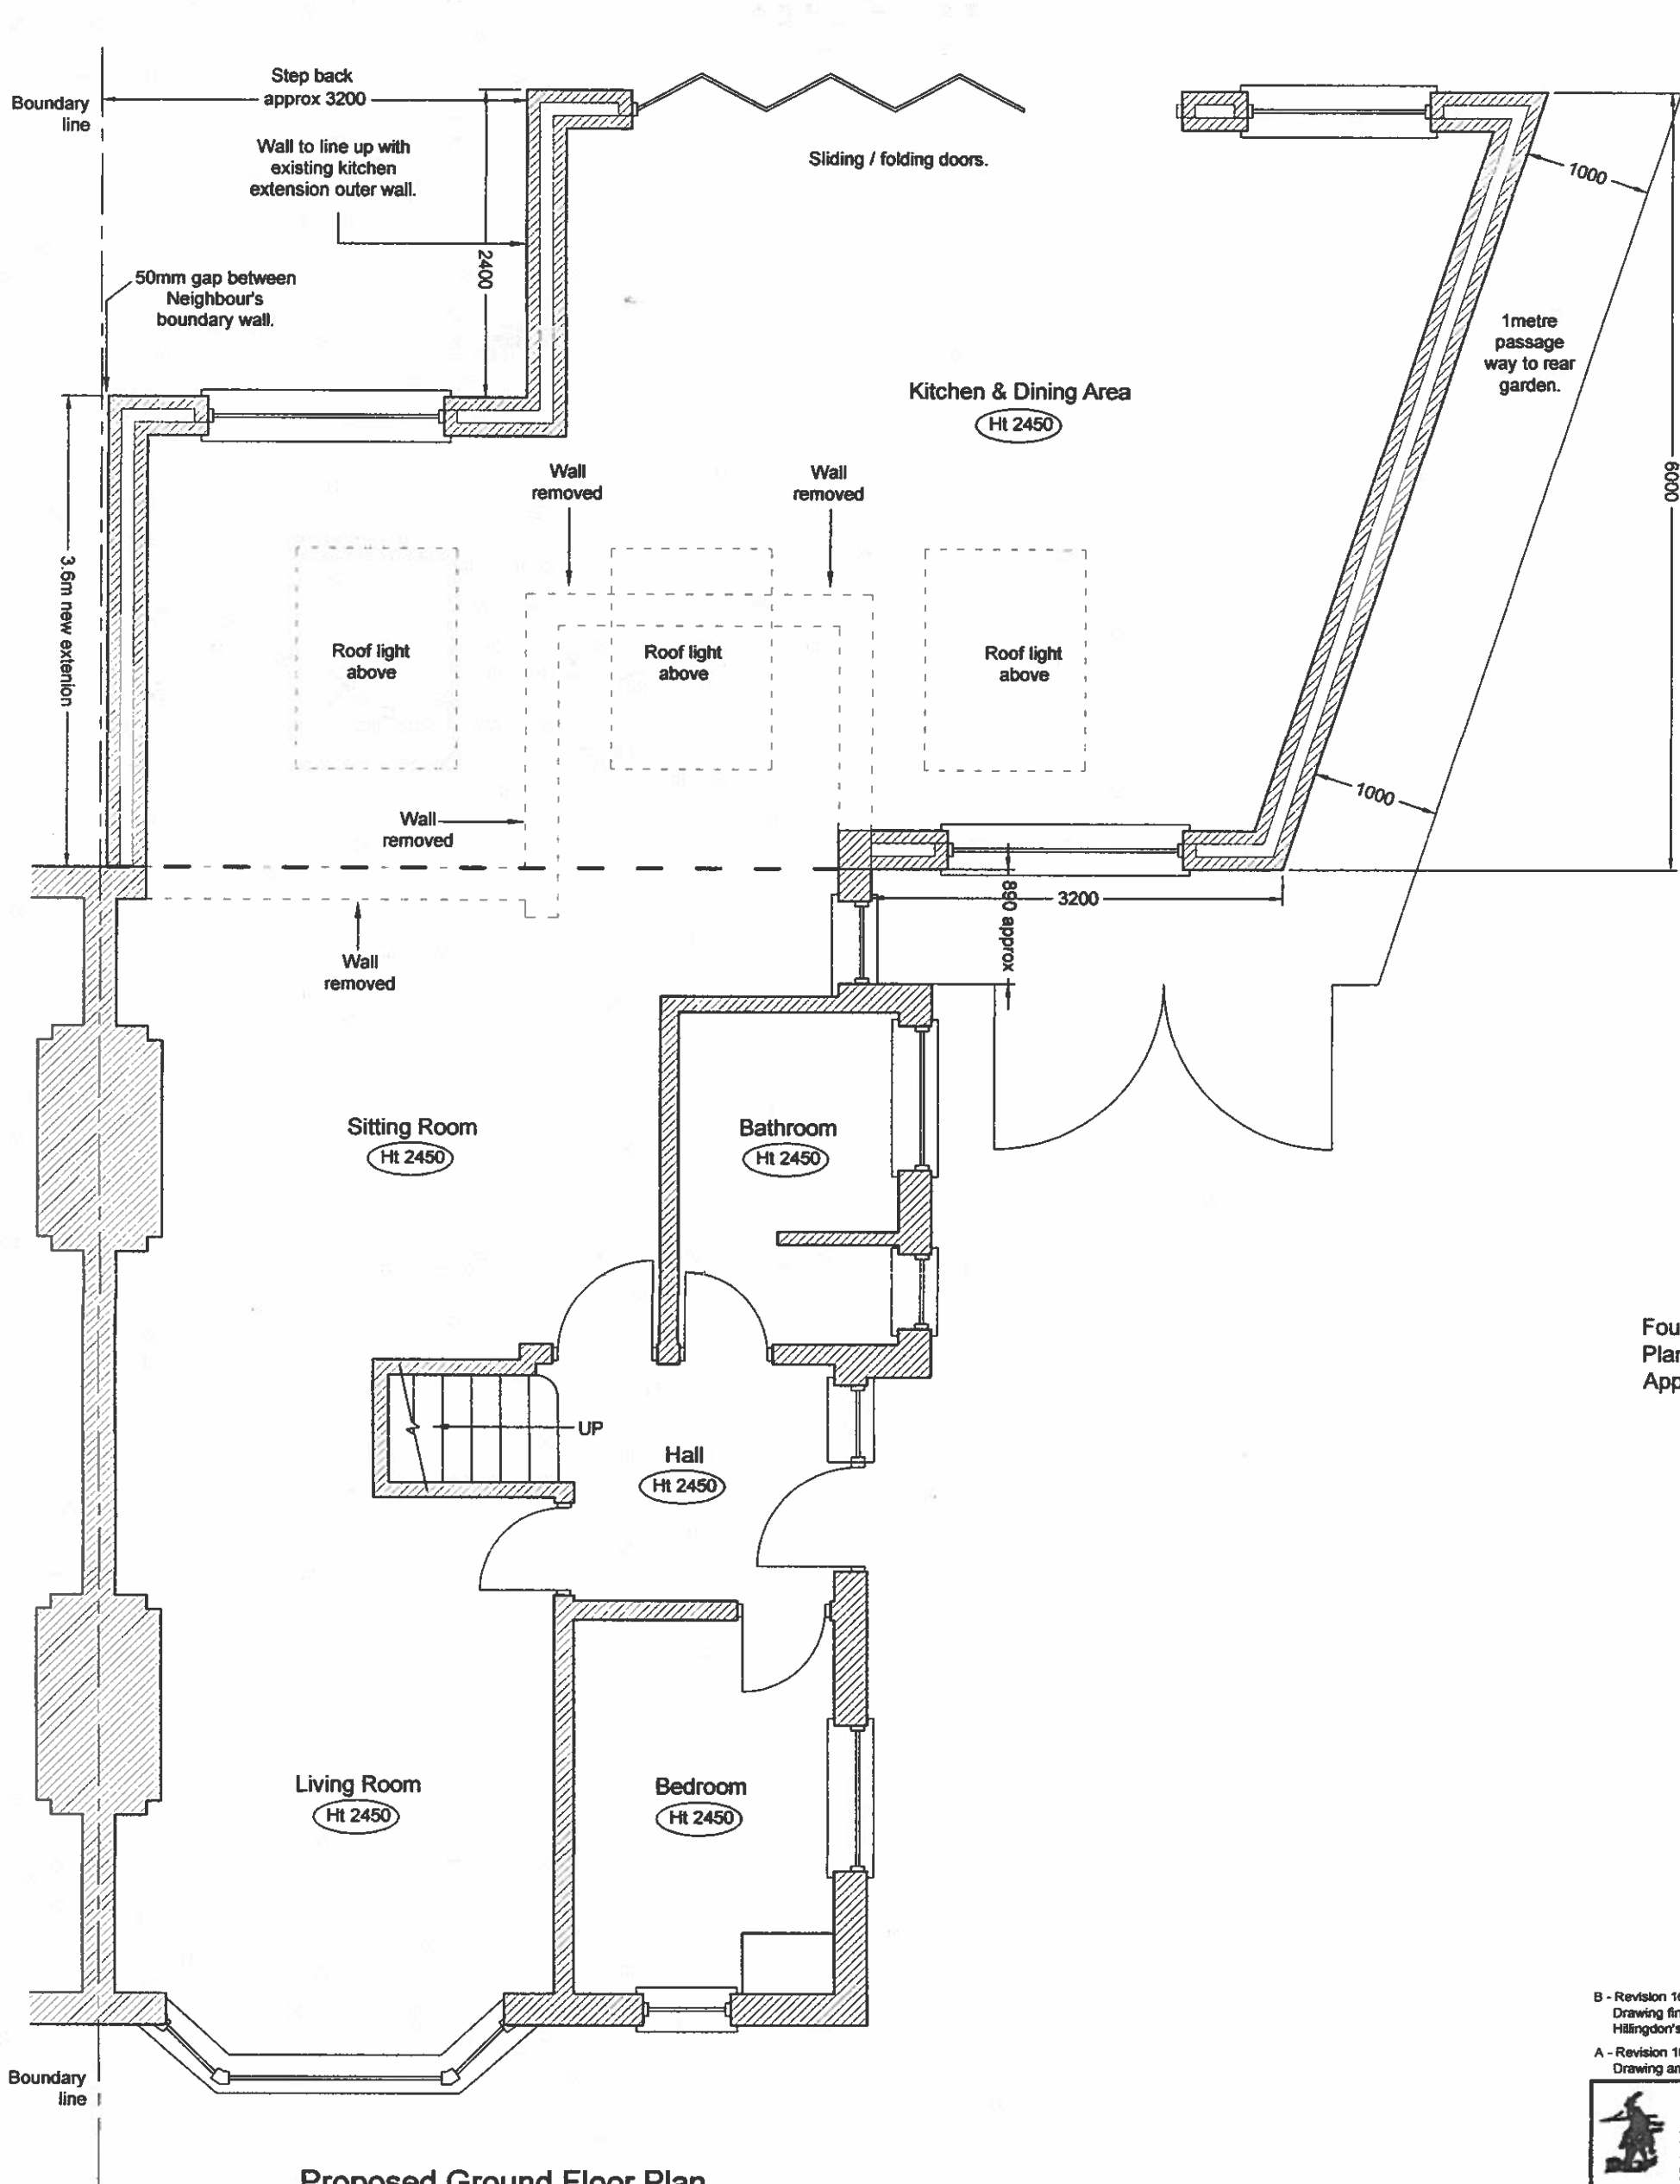

Proposed Ground Floor Plan
Scale 1:50@A3

Scale 1:50 @A3

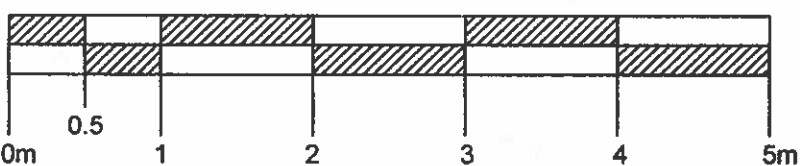


Notes:

1. This drawing to be read in conjunction with all other Architect's drawings, specification given on 06, and all other structural, electrical and mechanical drawings.
2. See elevations for details of windows and doors.
3. All new works to outside of existing house to match existing materials exactly.
4. High level windows to be in opaque glass and with sill at 1.7m above finished floor level.

Fourth
Planning
Application

B - Revision 16.06.2021. S.Z.
Drawing finalised in line with LB
Hillingdon's proposals.
A - Revision 10.06.2021. S.Z.
Drawing amended.

 

Job No:
Redevelopment at
6 Garth Close,
Ruimsip,
Middlesex HA4 9PT

Drawing No:
Proposed Ground Floor Plan

Client:
Mr. Tony Mullins

Drawn by:	Date
S. Zablocki	October 2020

Check'd by:	Date
W.K.J. Zablocki	October 2020

Job number	Scale @ A3
1716	1:50

Drawing number	
1716-21	