



Scale 1:50 @A3

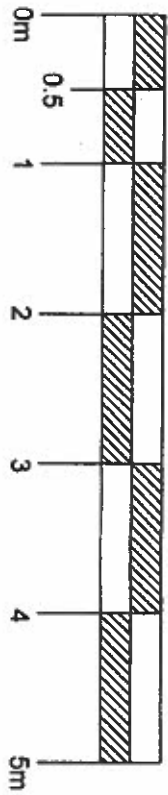

Notes:
1. For general notes see drawing 1716 - 21.

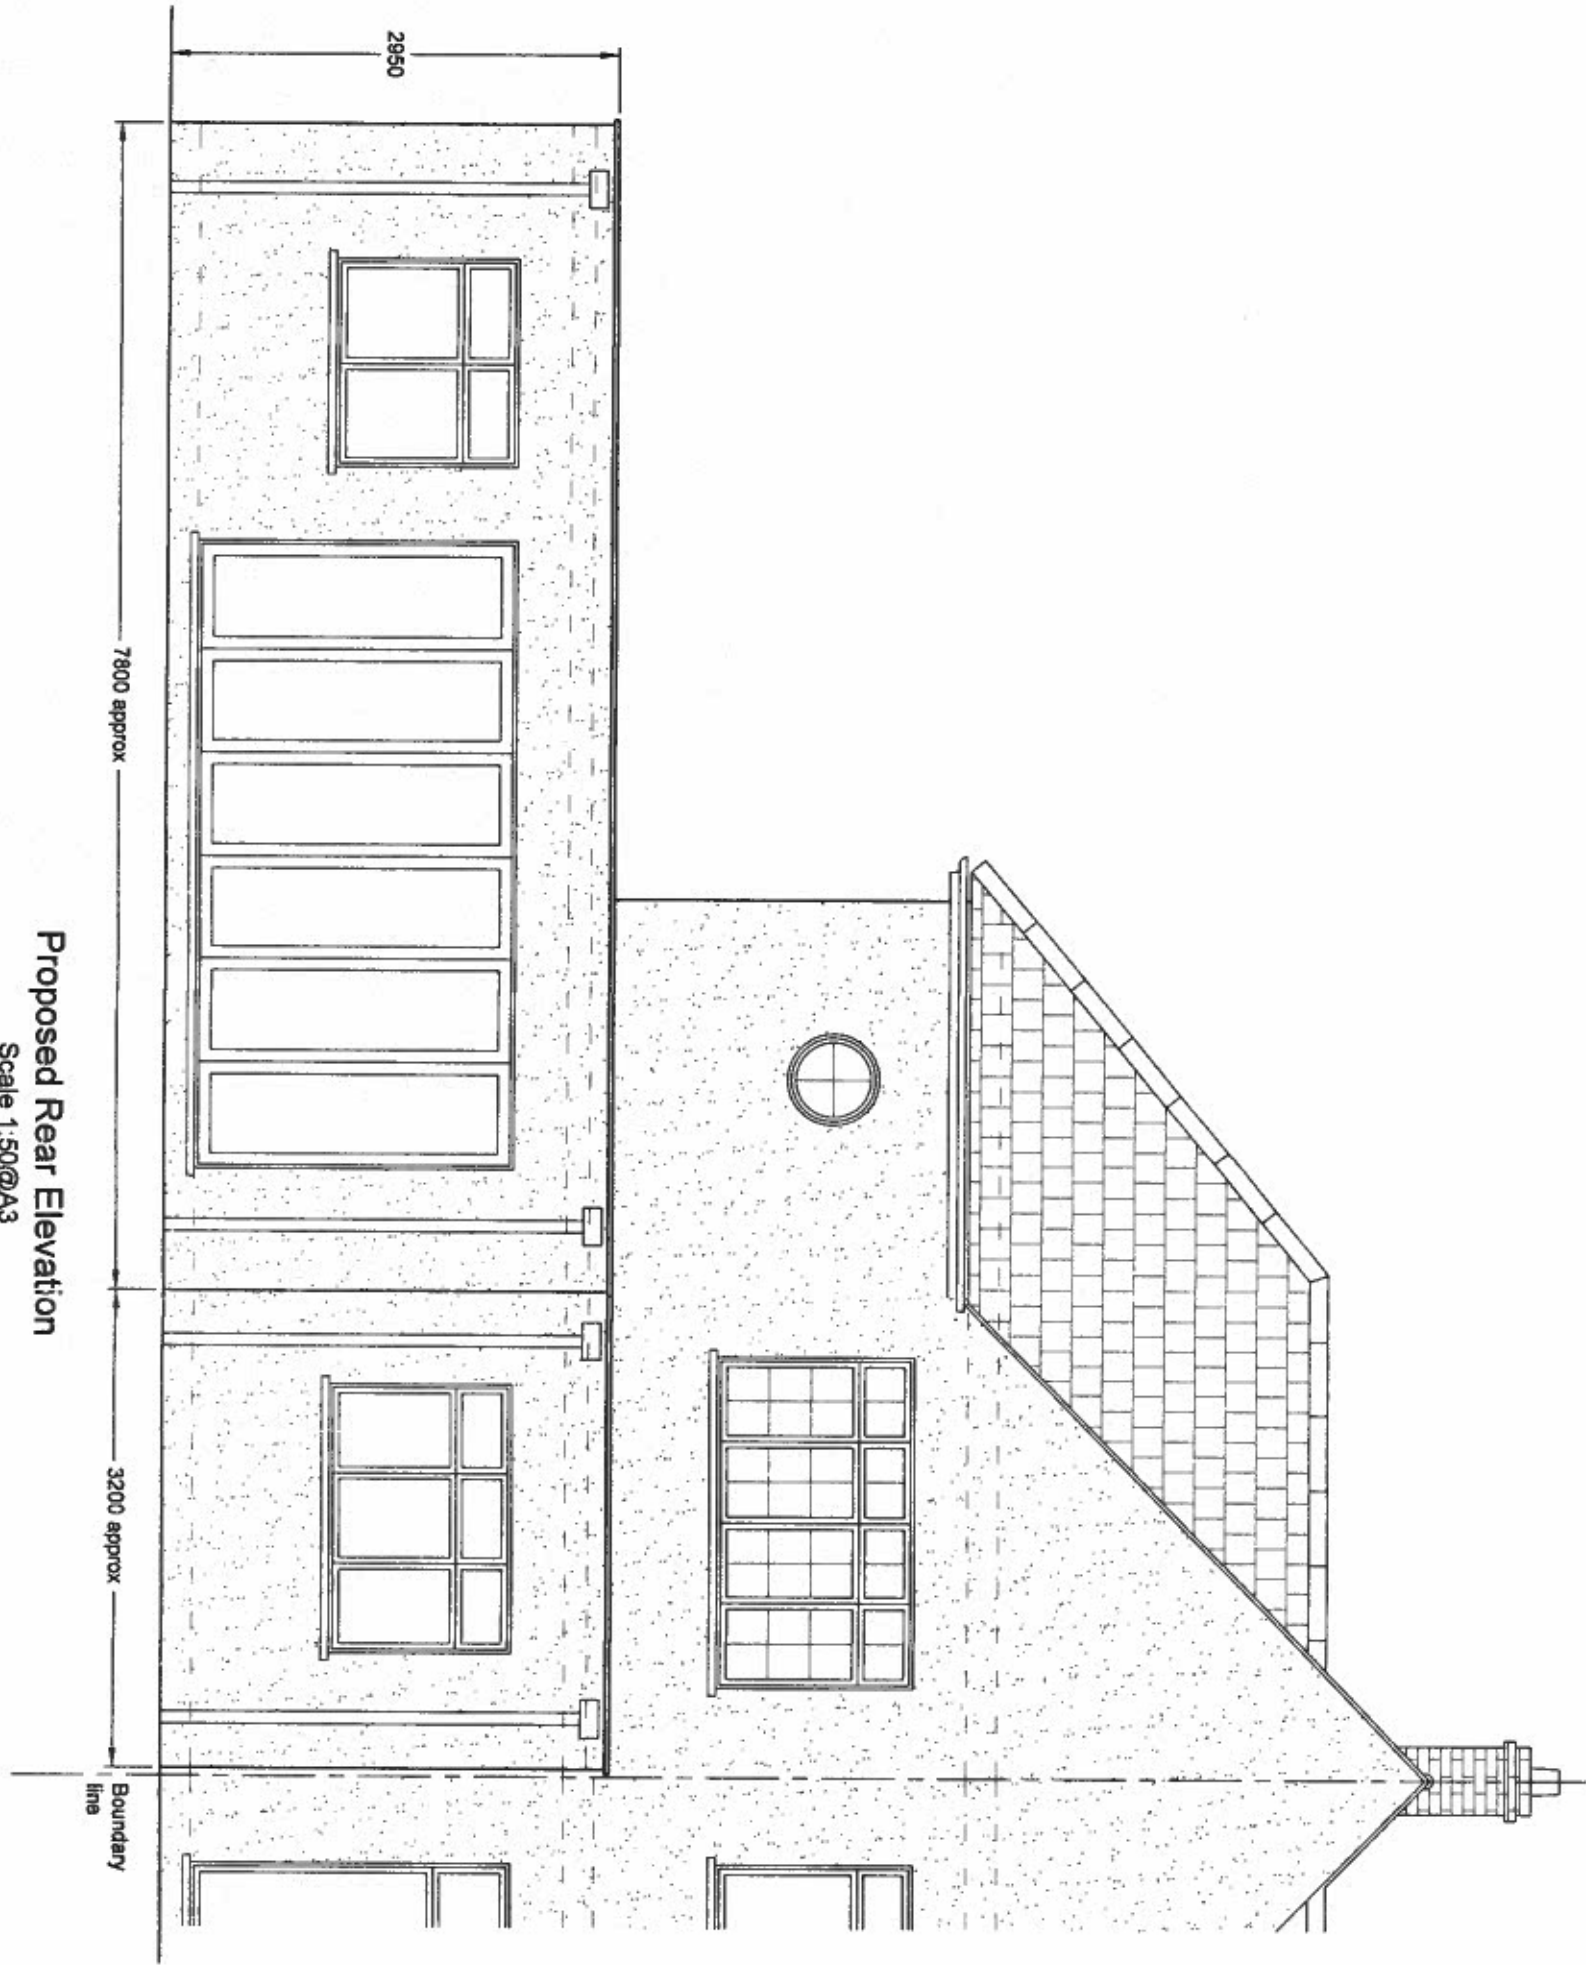

Proposed Rear Elevation
Scale 1:50@A3

Fourth
Planning
Application

A - Revision 16.06.2021, S.Z. Drawing finalised in line with LB Hillingdon's proposals.		B - Revision 16.06.2021, S.Z. Drawing finalised in line with LB Hillingdon's proposals.	
			
Redevelopment of 6 Gorth Close, Ruislip, Middlesex HA4 9PT		SOARBOND LTD. 17 Great Portland Street London, W1A 1AA Tel: 020 8997 8833 Email: info@soarbond.co.uk	
Proposed Rear Elevation			
Client	Mr. Tony Mullins	Date	October 2020
Drawn by	S. Zolobocka	Date	October 2020
Check	W.K.J. Zolobocka	Date	October 2020
Job number	1716	Scale	1:50
Working number	1716-25		