



* Notes:
Plan indicates
combined zones
for new planning
request for side
extension and rear.

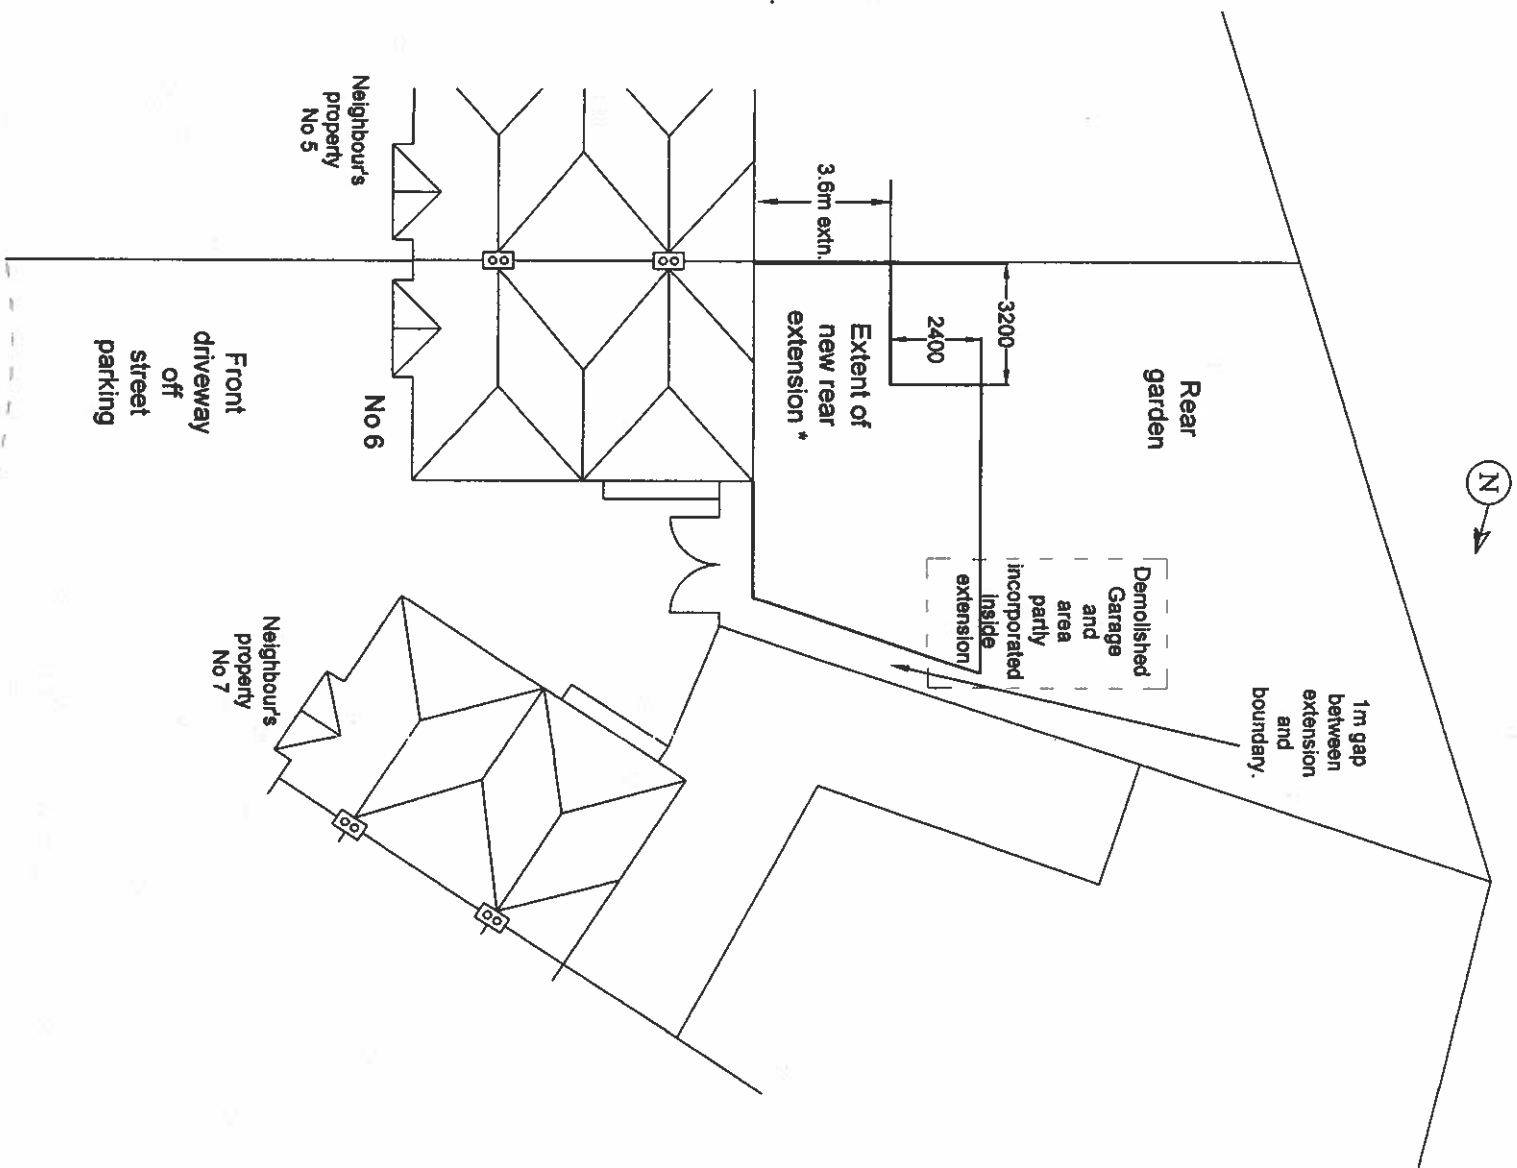

Proposed Site Plan
Scale 1:200@A3
Showing prior approval
extent (this application).

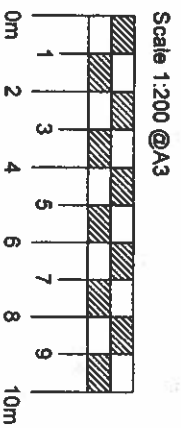

B - Revision 18.06.2021, S.Z.
Drawing finalised in line with LB
Hillingdon's proposals.
A - Revision 10.06.2021, S.Z.
Drawing amended.

SOARBOND LTD.
Geomatics Engineers
17 Chesham Road
London, W5 1AA
Mobile 07739 663 668
Email info@soarbond.co.uk

Job title: Redevelopment at
6 Garth Close,
Ruislip,
Middlesex HA4 9PT
Drawing title: Proposed Site Plan
Client: Mr. Tony Mulline

Drawn by	Date
S. Zablocka	October 2020
Checked by	Date
W.K.L. Zablocki	October 2020
Job number	Sheet 9 of 15
1716	1:200
Drawing number	
1716-27	