


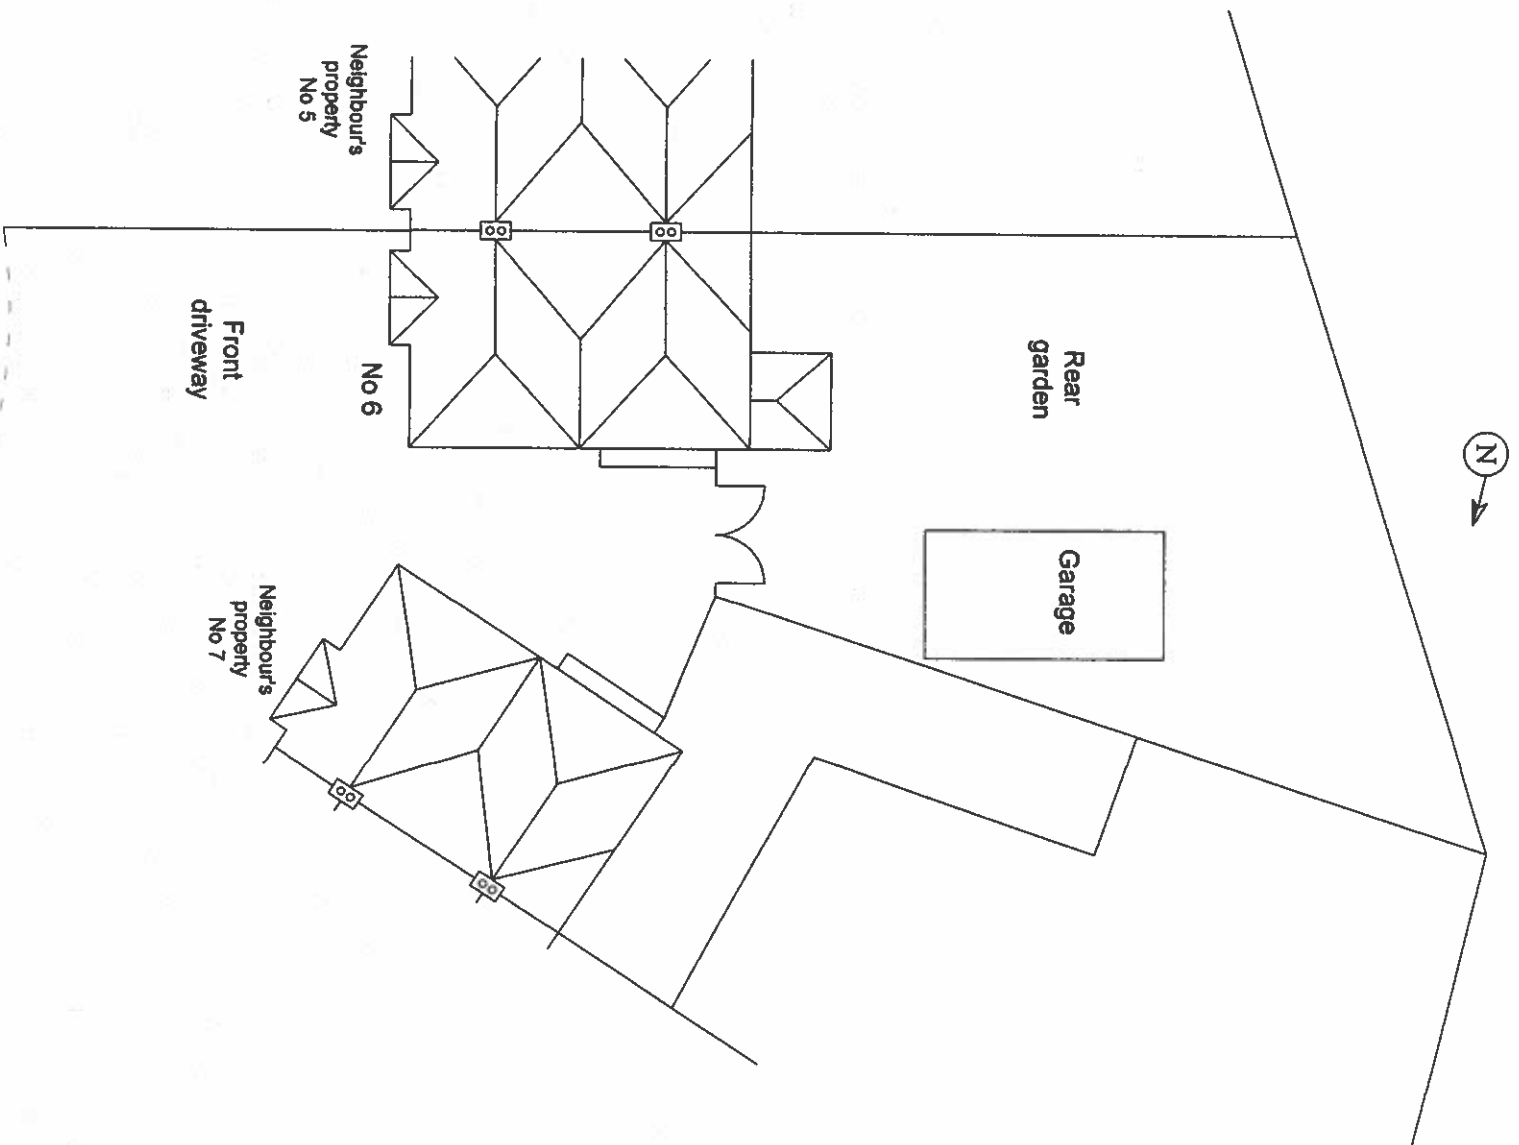


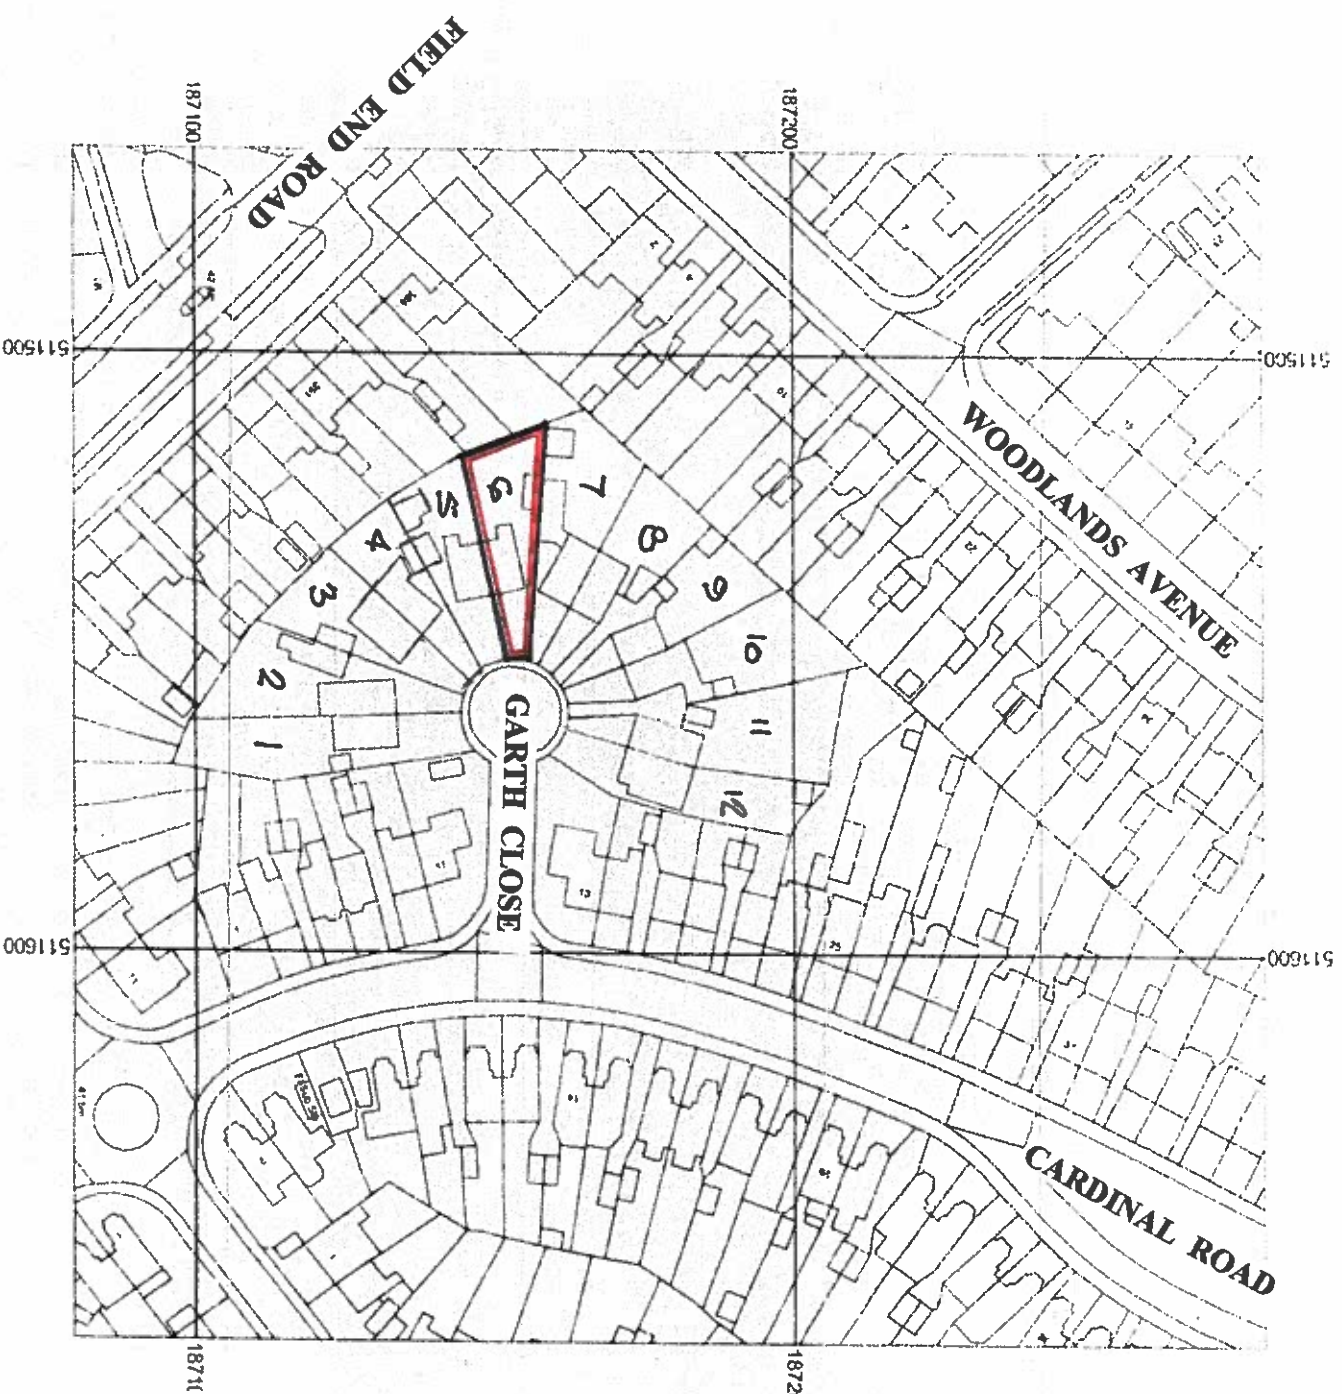

Site Plan
Scale 1:200@A3

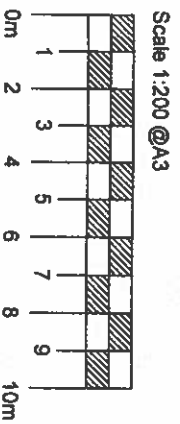

Location Plan
Scale 1:1250 @A3

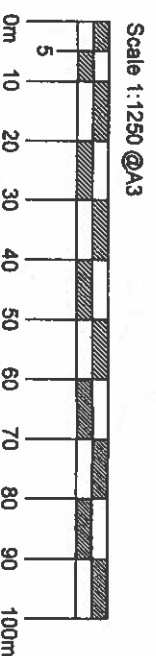

SOARBOND LTD.
Professional Engineers
Registered in the UK
No. 000 0007 0003 0004
1716-05

Redevelopment of
6 Garth Close,
Rushlip,
Middlesex HA4 9PT

Site Plan & Location Plan

Client
Mr. Tony Mullins

Drawn by
S. Zabacko

Date
October 2020

Check
W.K.J. Zabacko/October 2020

Job number
1716

Scale
1:200, 1:1250

Project number
1716-05