


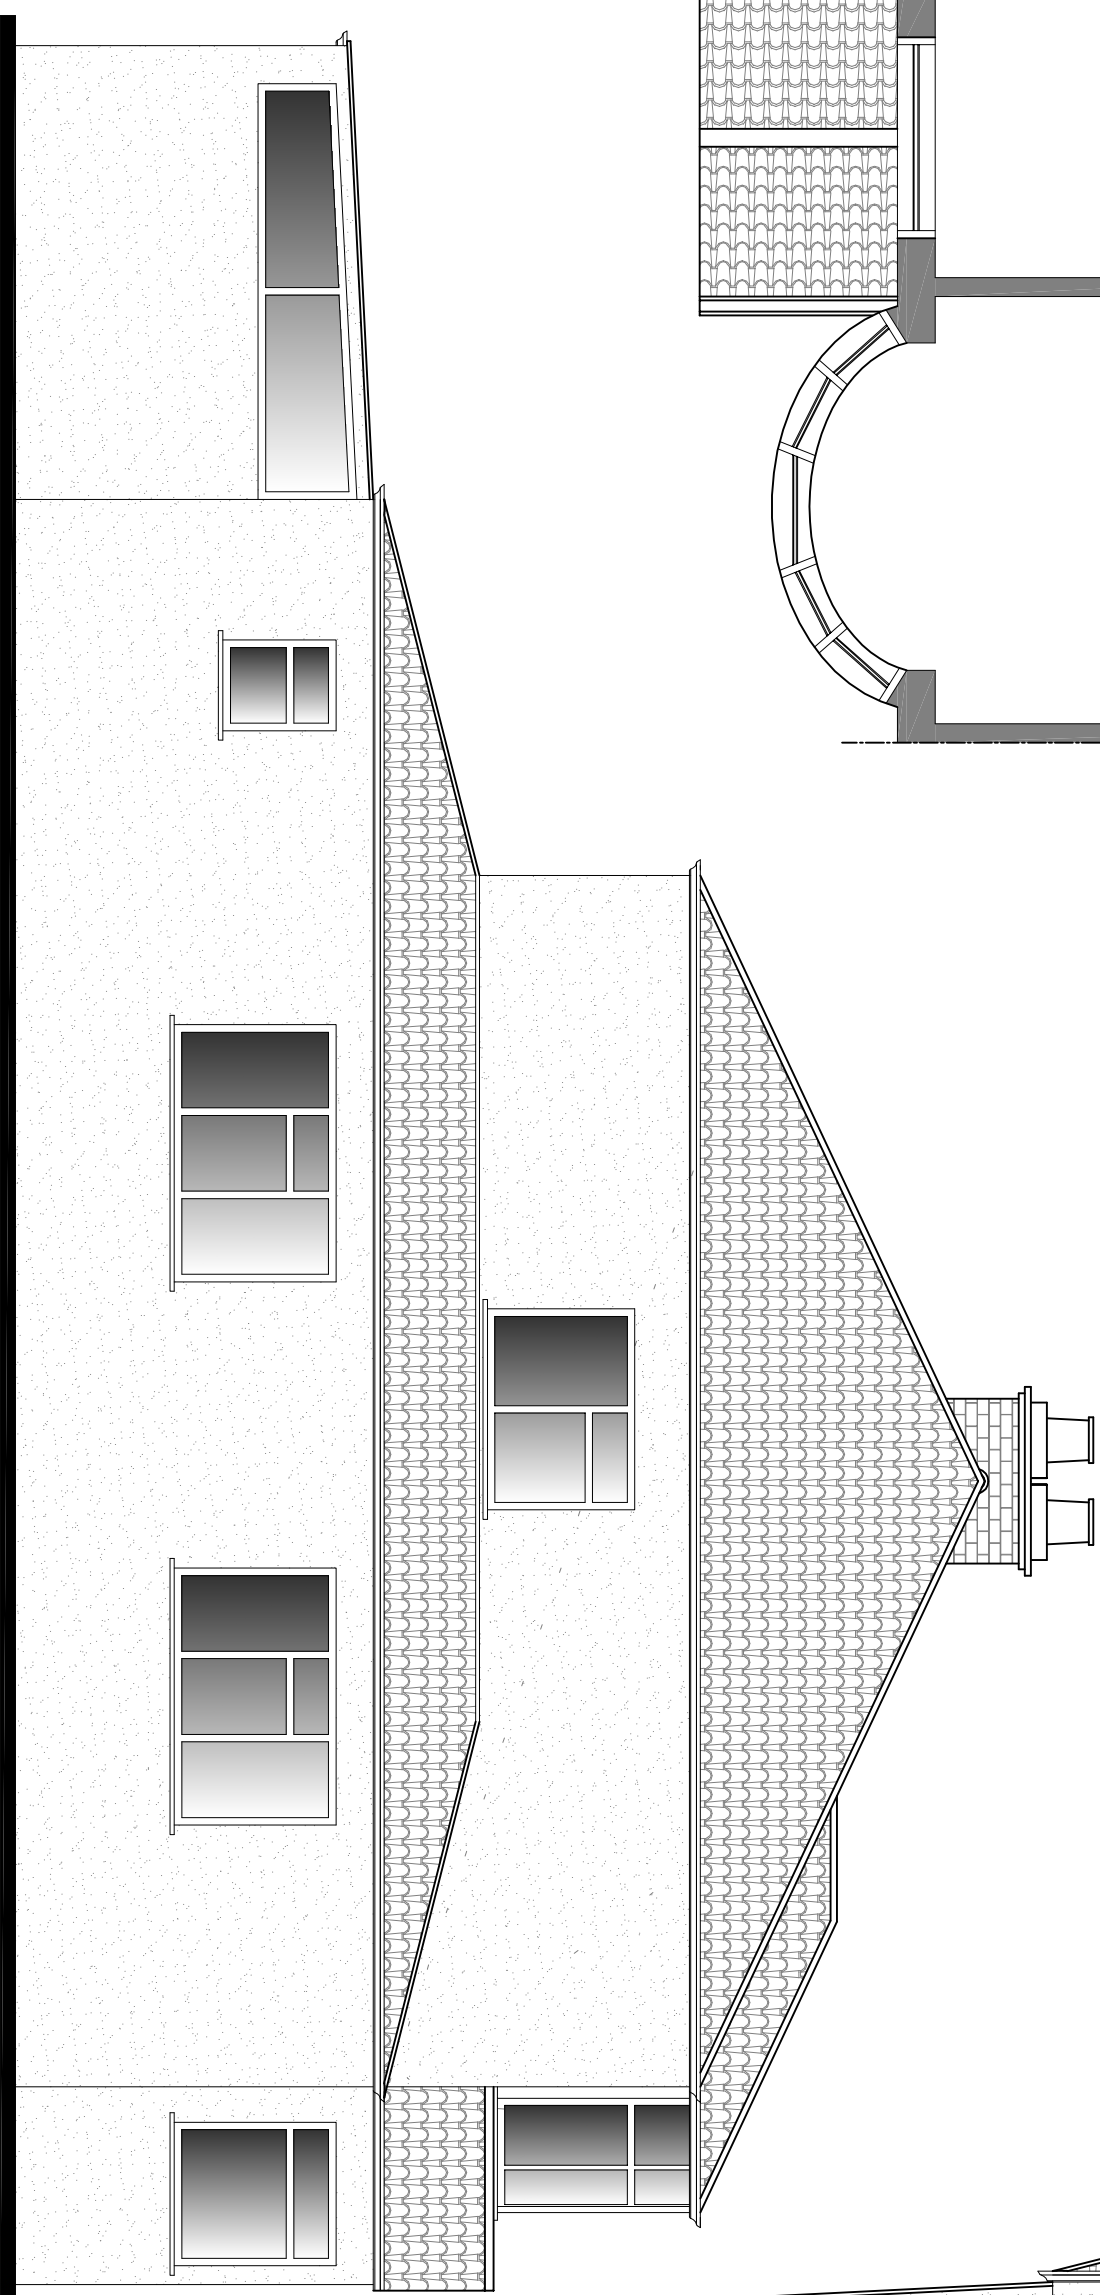
 
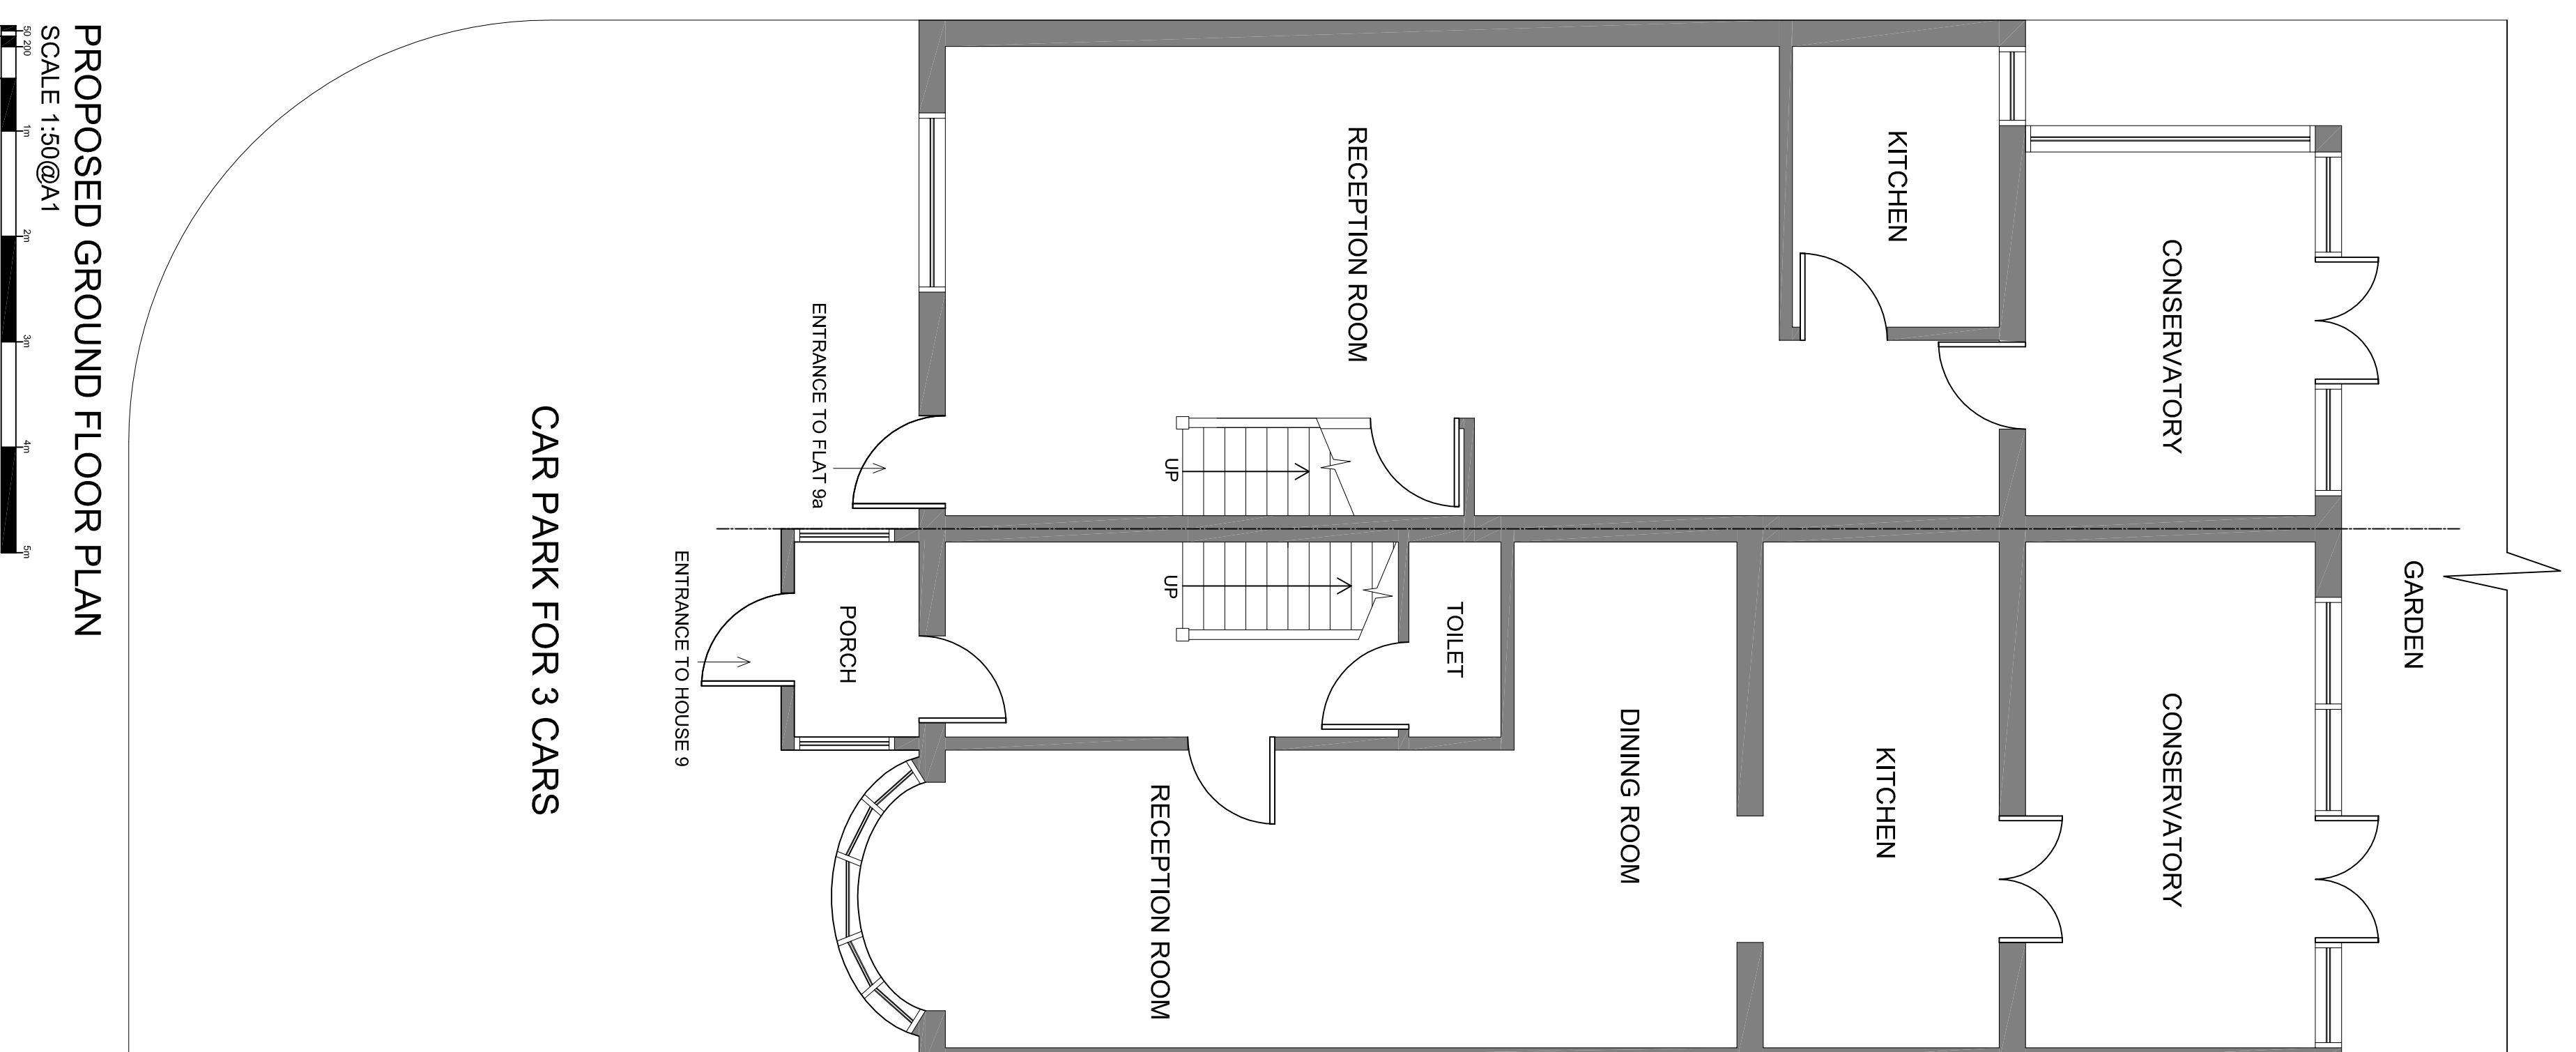
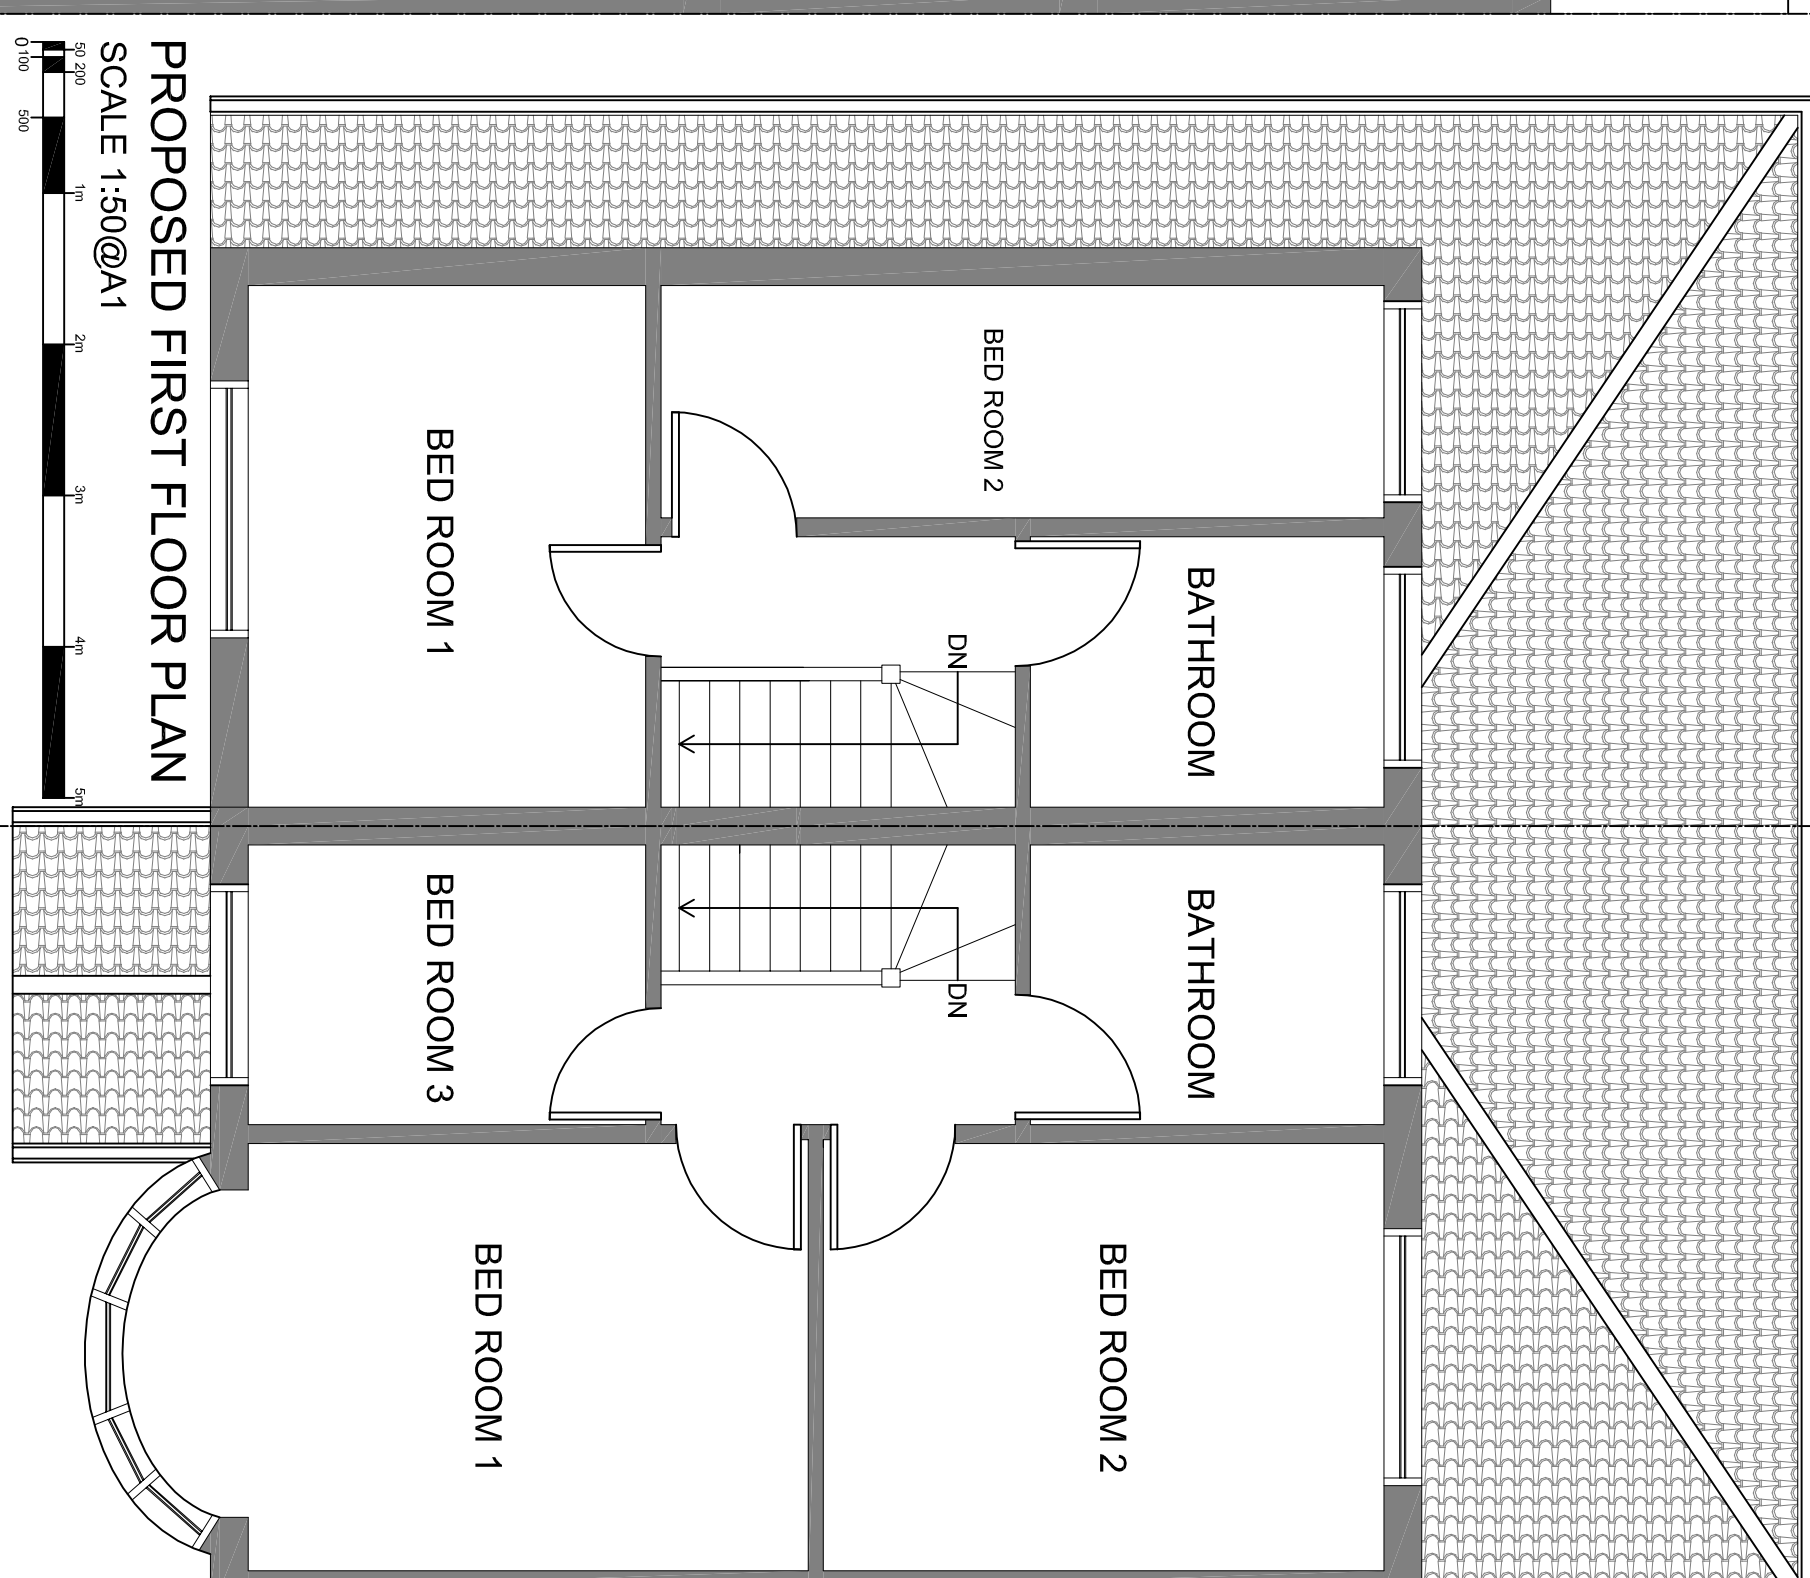
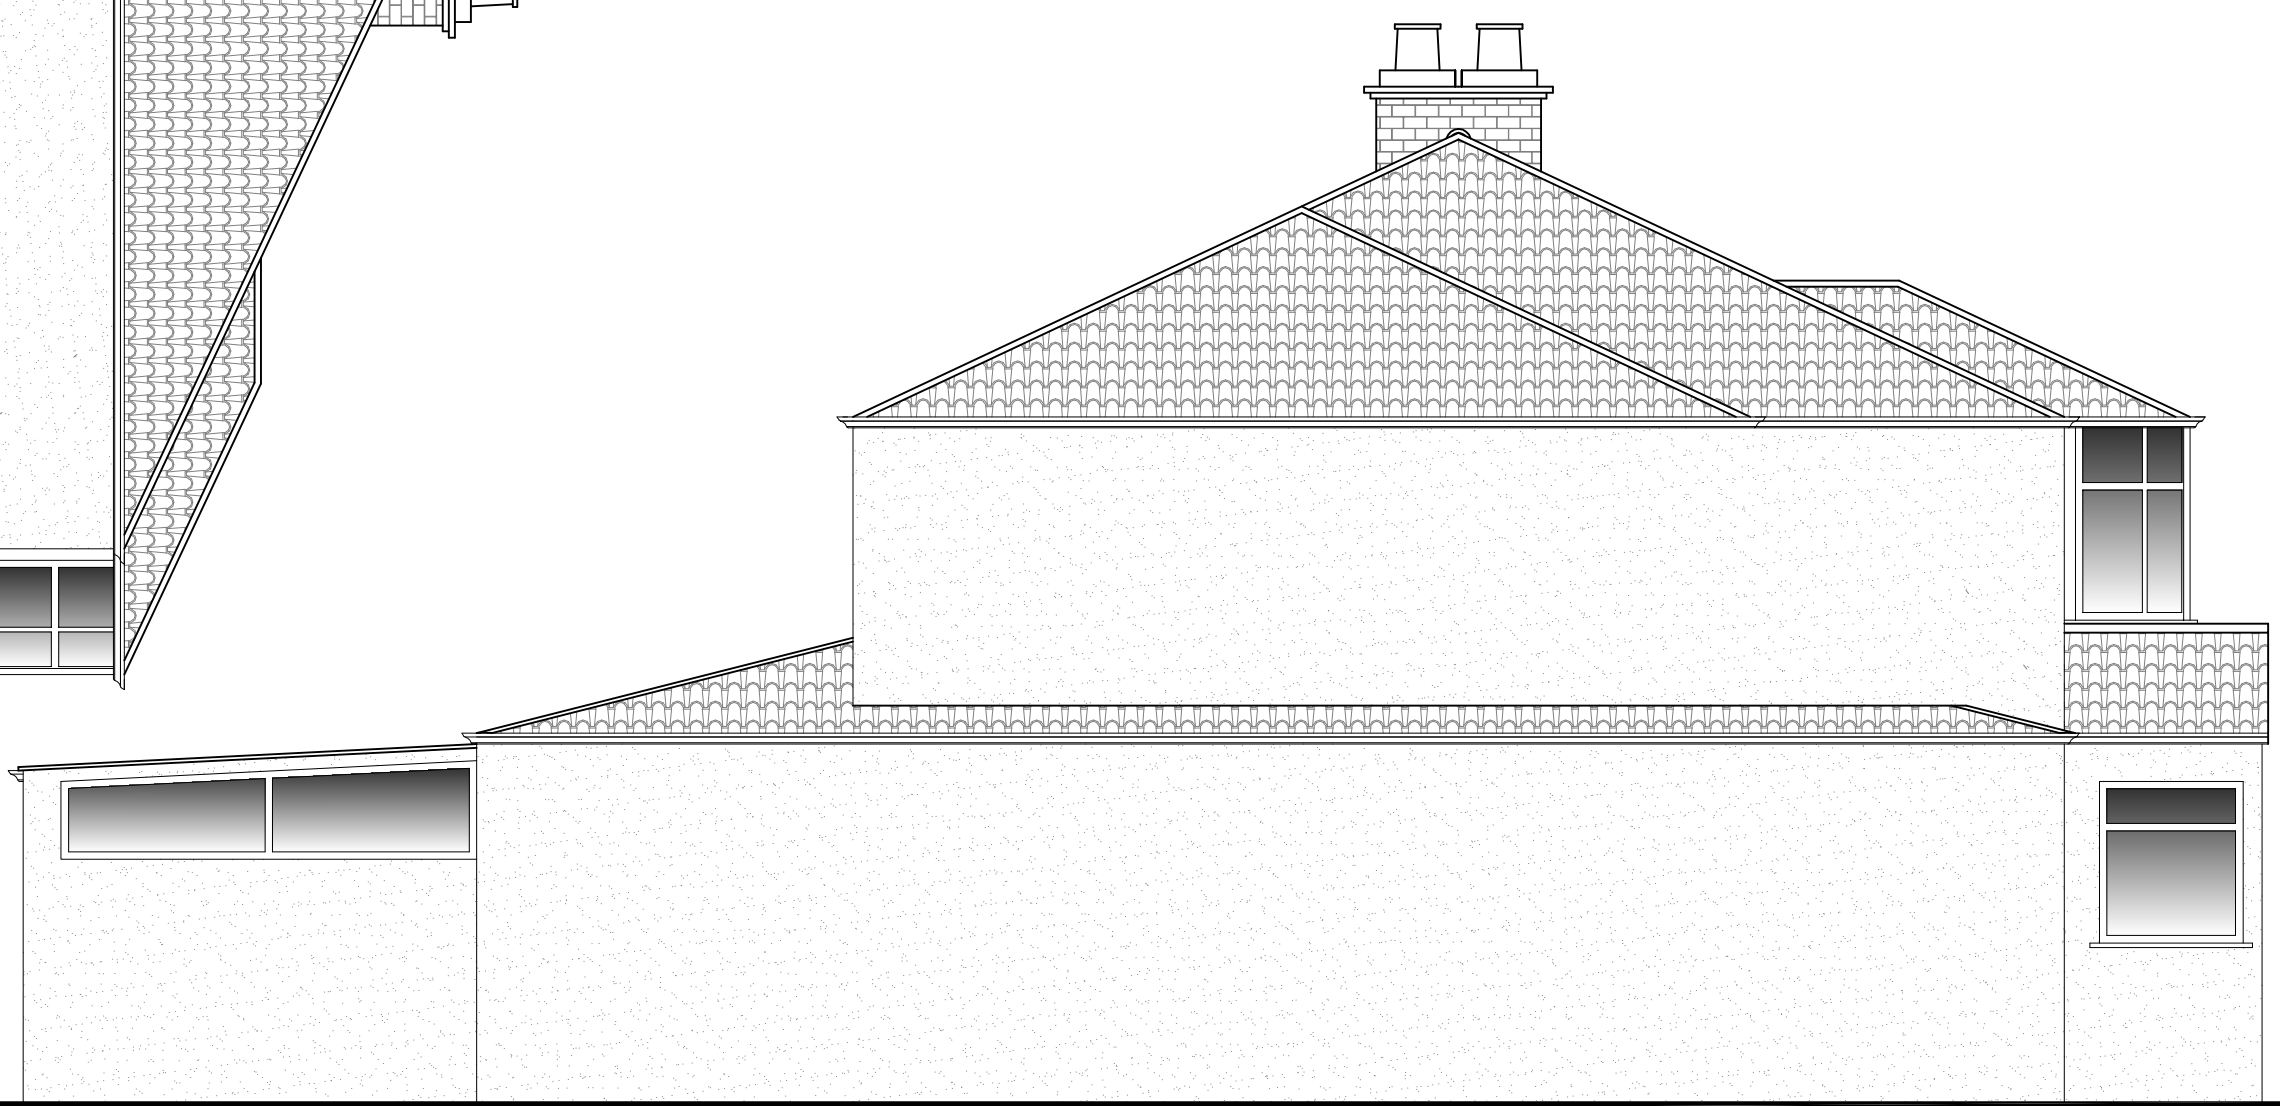
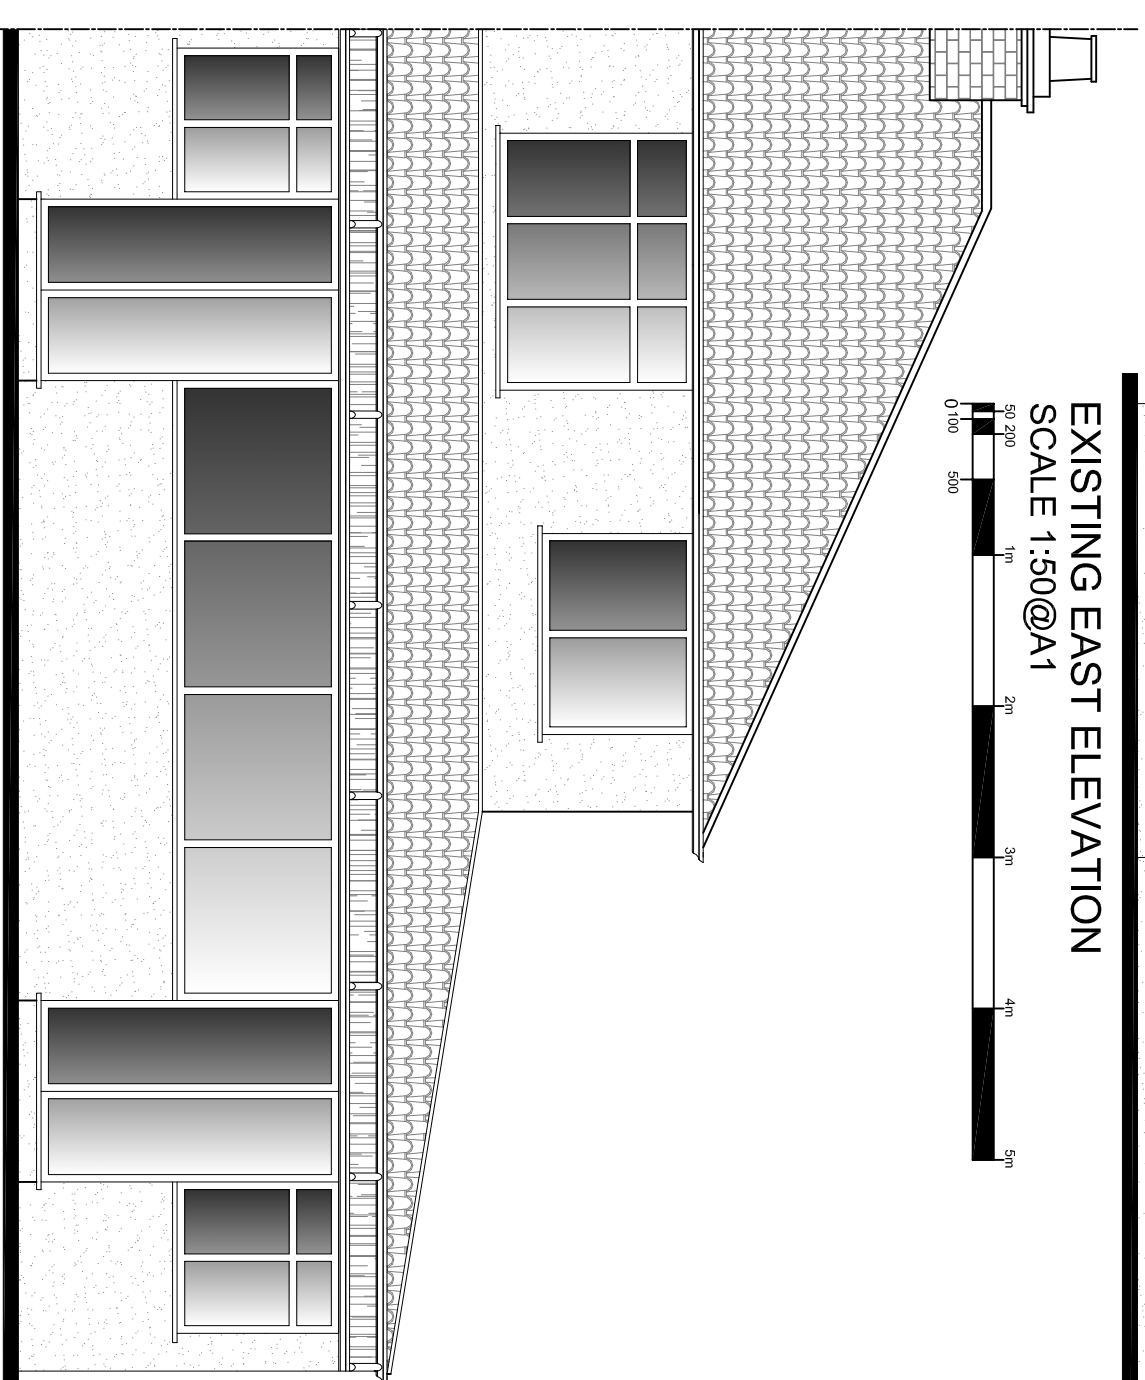


 


EXISTING EAST ELEVATION
SCALE 1:50 @ A1

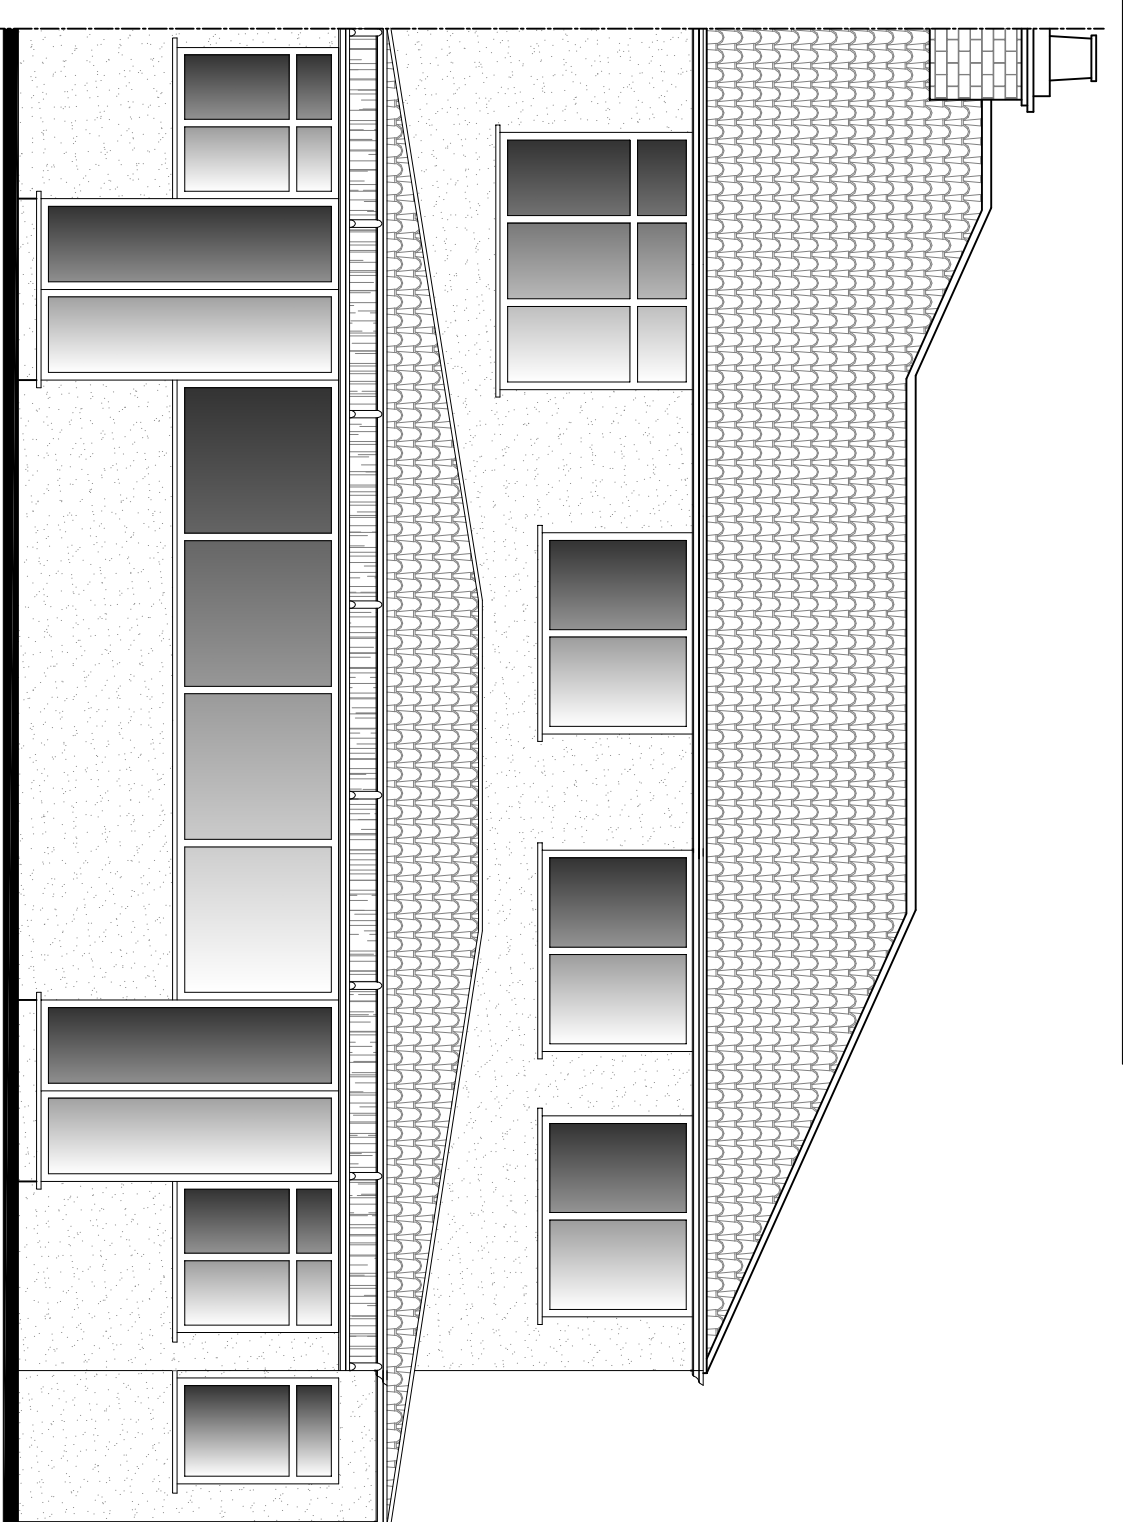

EXISTING REAR ELEVATION

 

PROPOSED REAR ELEVATION
DATE: 4/20/24

 

9 Oxford Avenue Hayes
UB3 5HX

EXISTING & PROPOSED PLANS & ELEVATIONS

DATE	APRIL 2020	DRAWN	SMTN
SCALE	1:50 @ A1	CHECKED	

PLANNING

147/PP/002

DOTS

ARCHITECTURAL SERVICES LLC

●●● from survey to planning to construction